




EXISTING SIDE ELEVATION

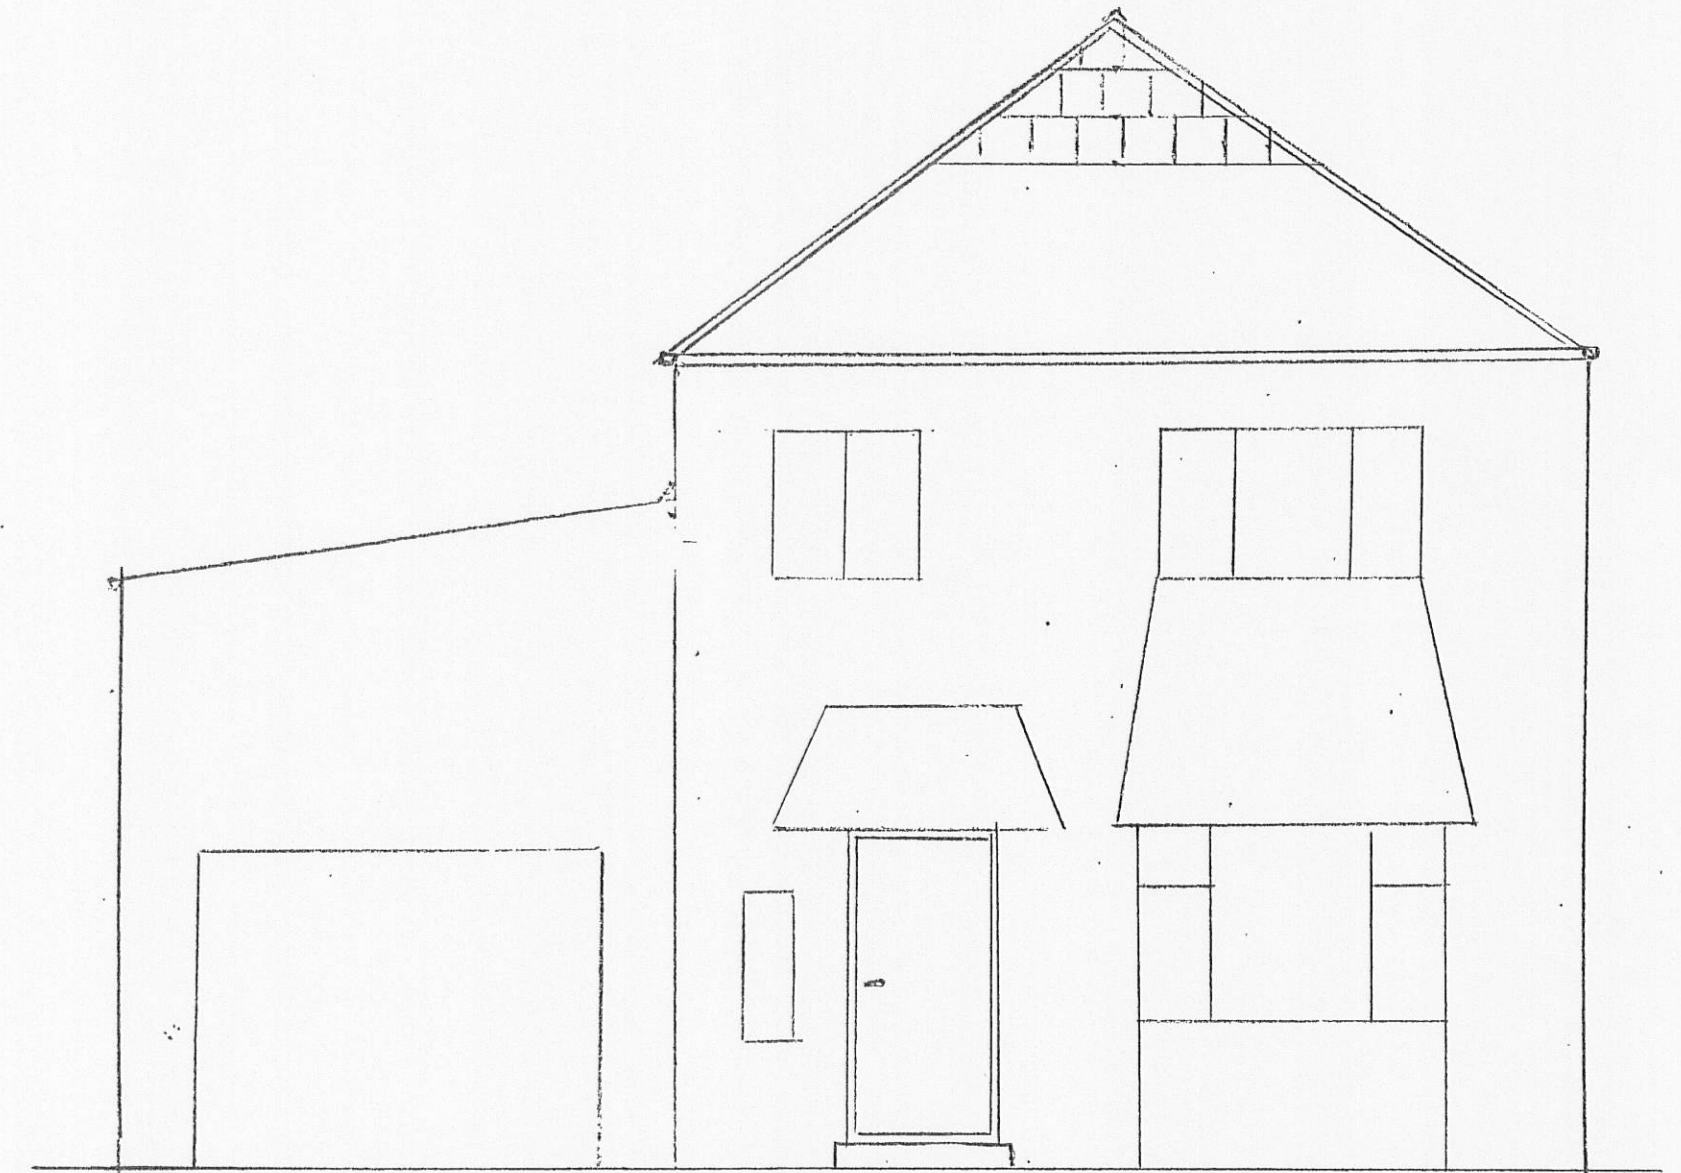


EXISTING FRONT ELEVATION

SCALE 1/50



EXISTING REAR ELEVATION

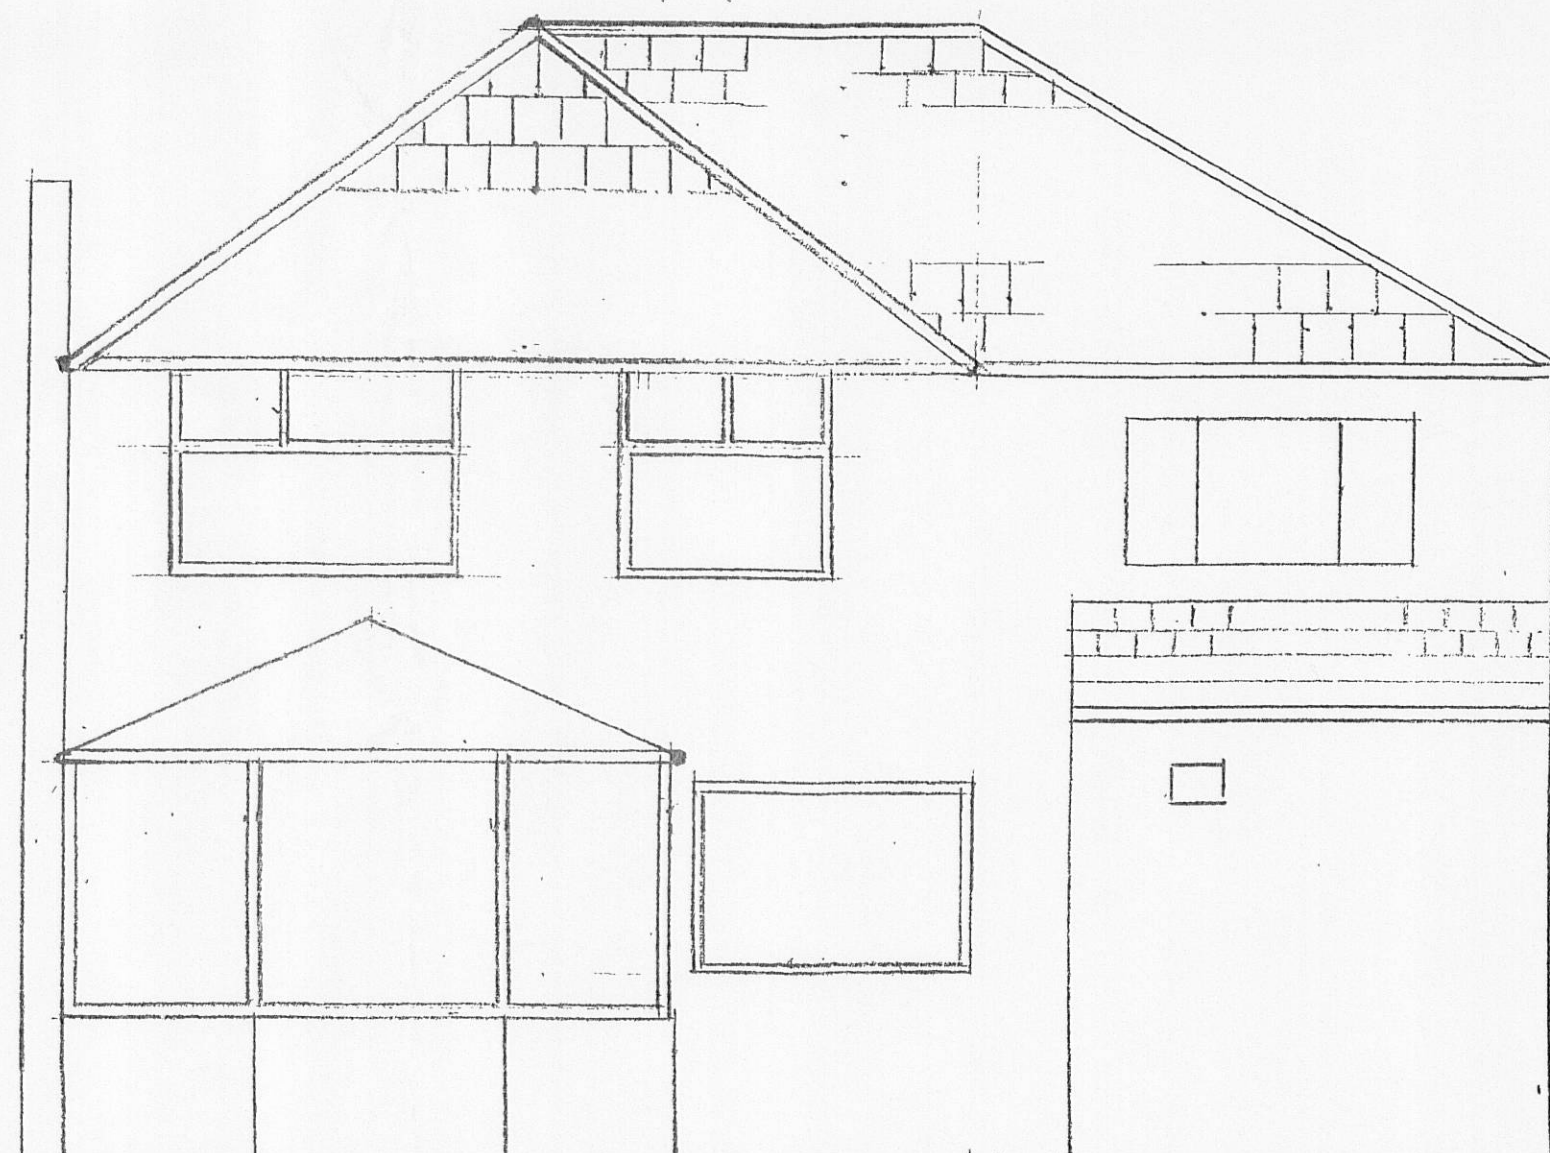

PROPOSED REAR ELEVATION

320110577P

Nº 138 WHALLEY RD.
WILPSHIRE