
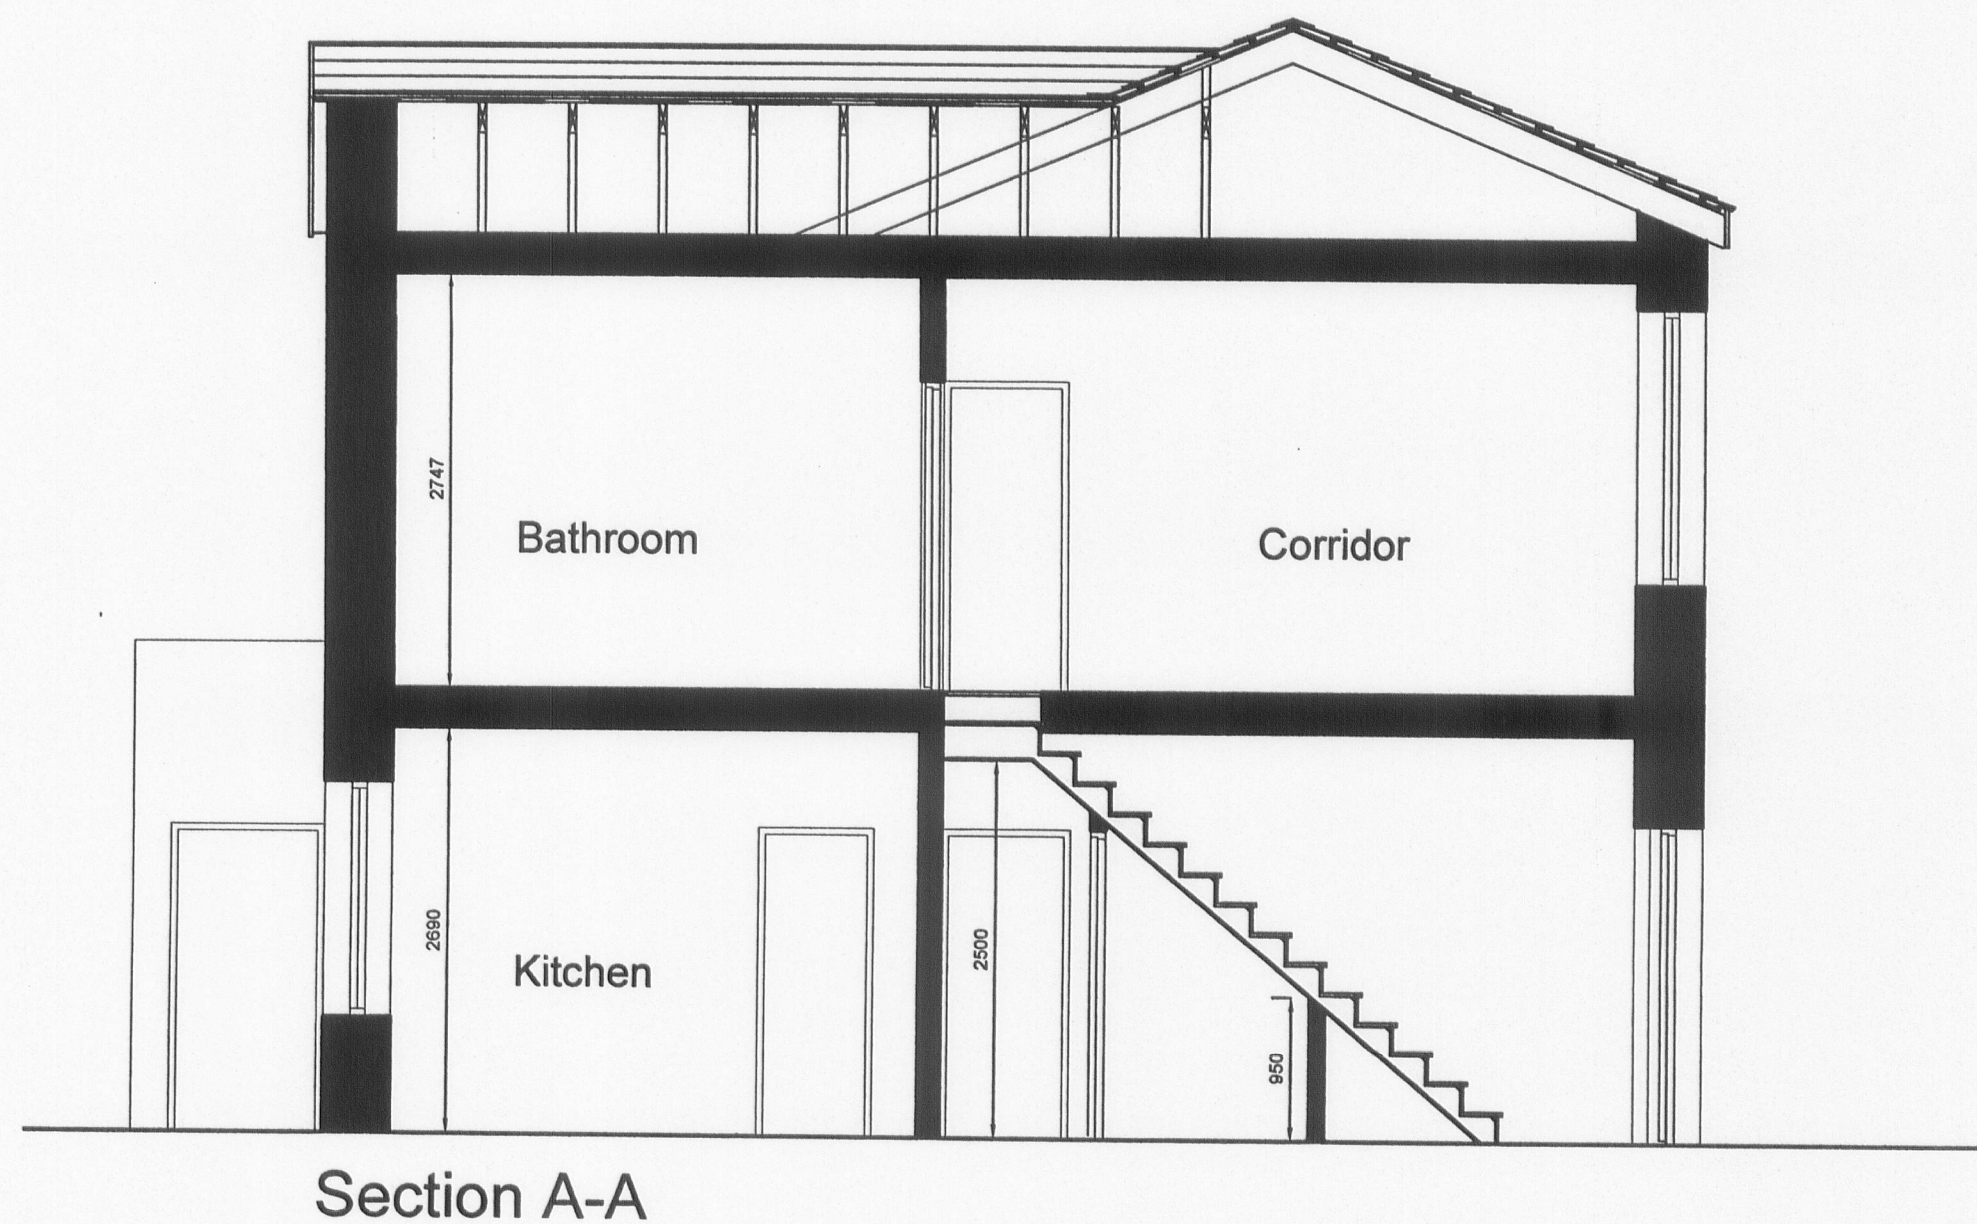
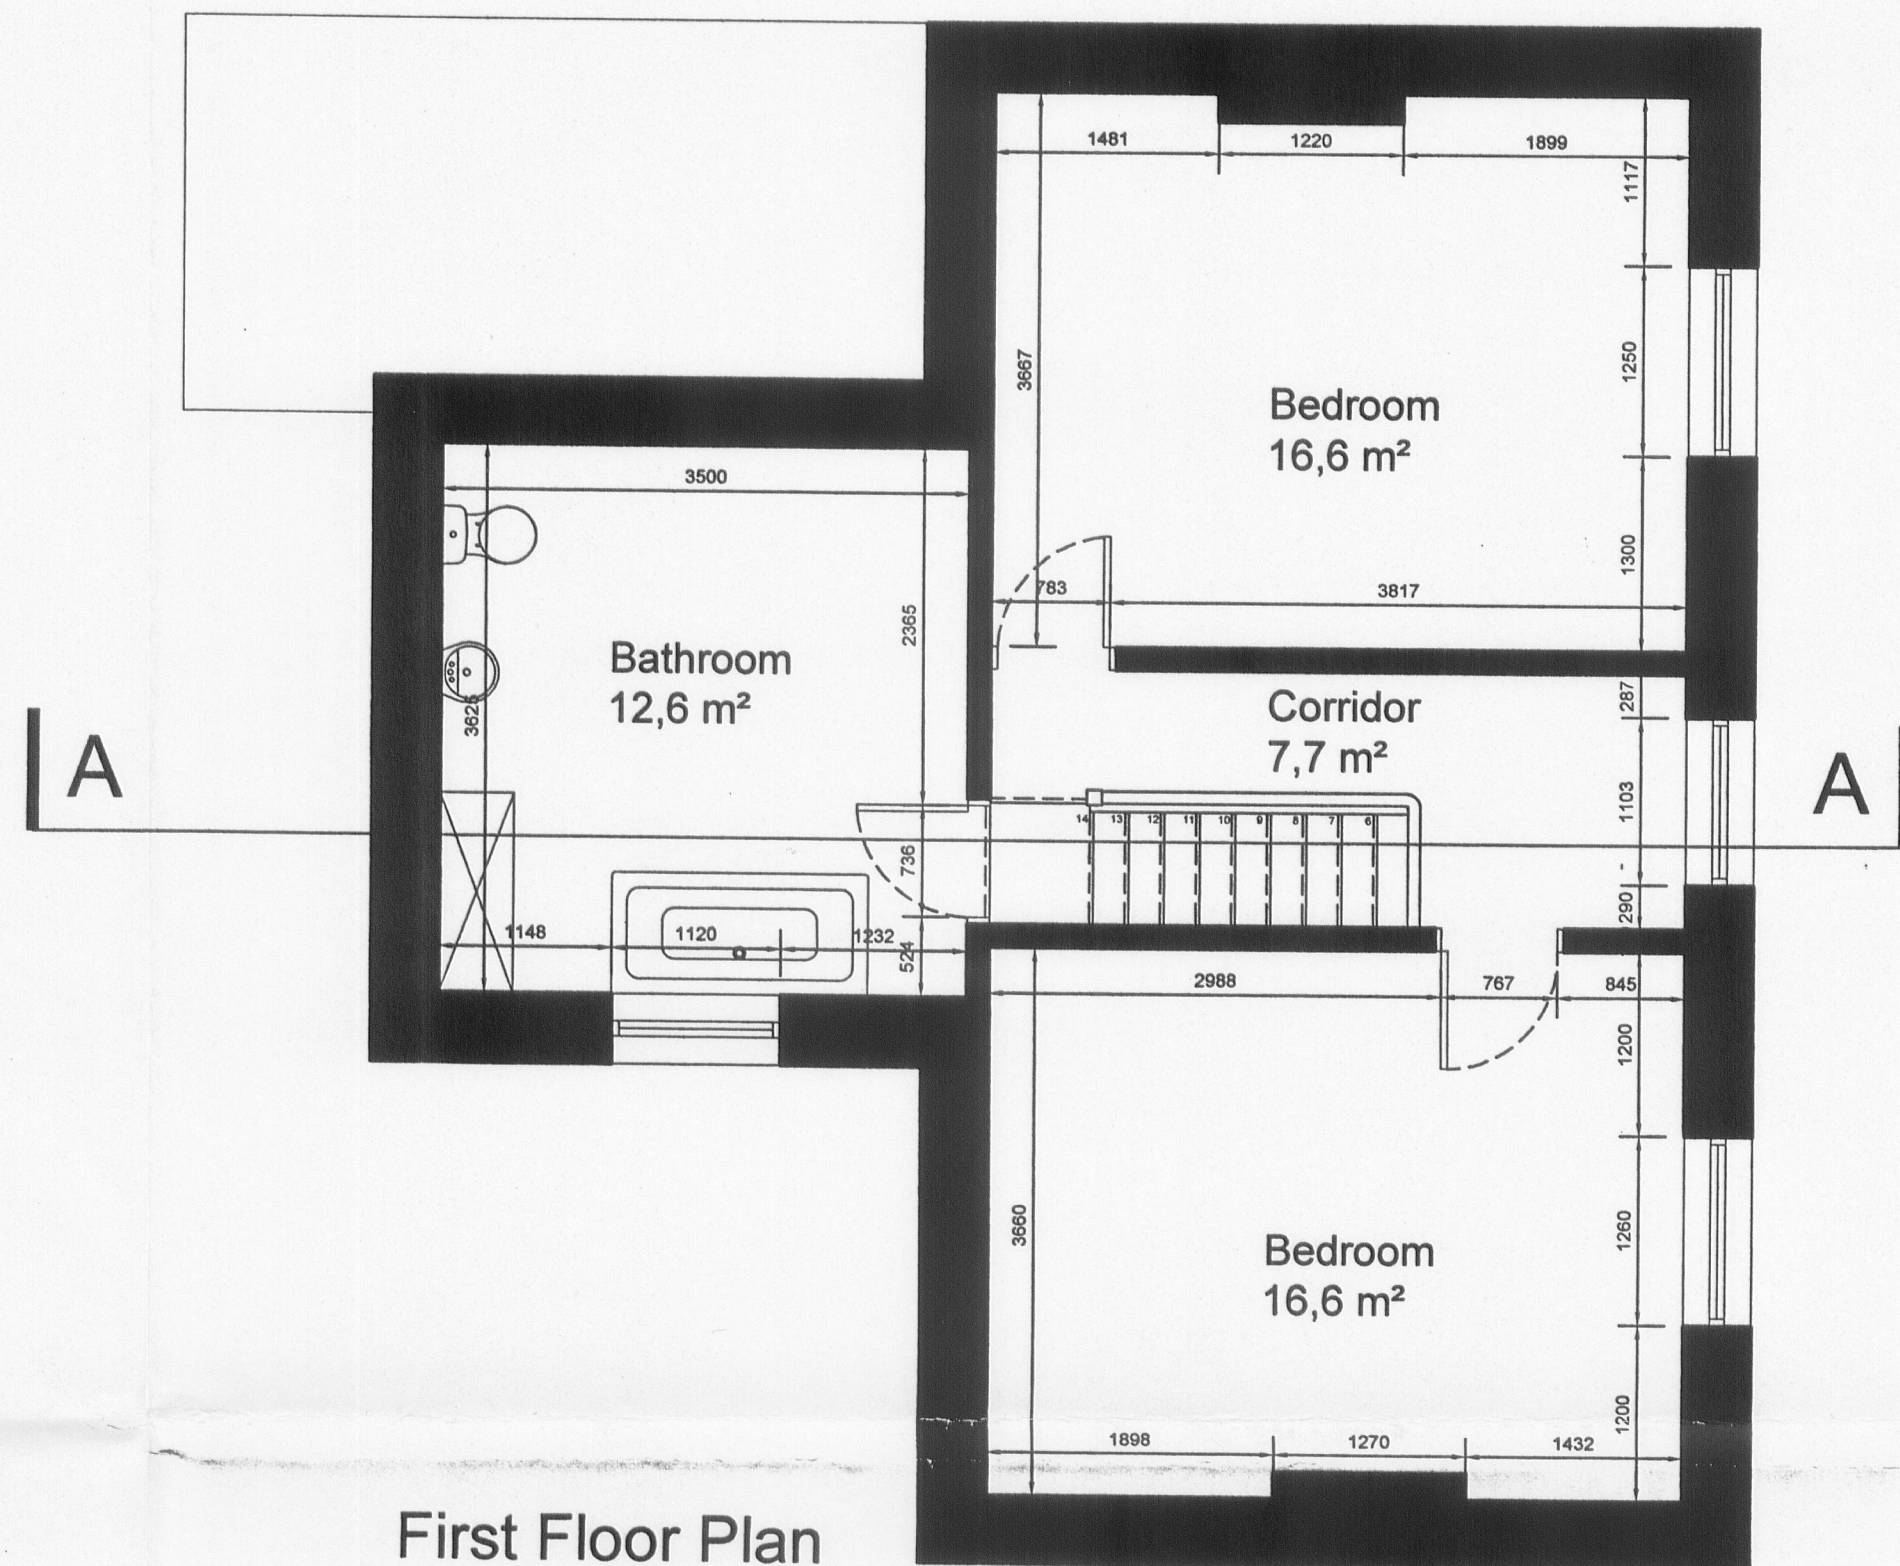


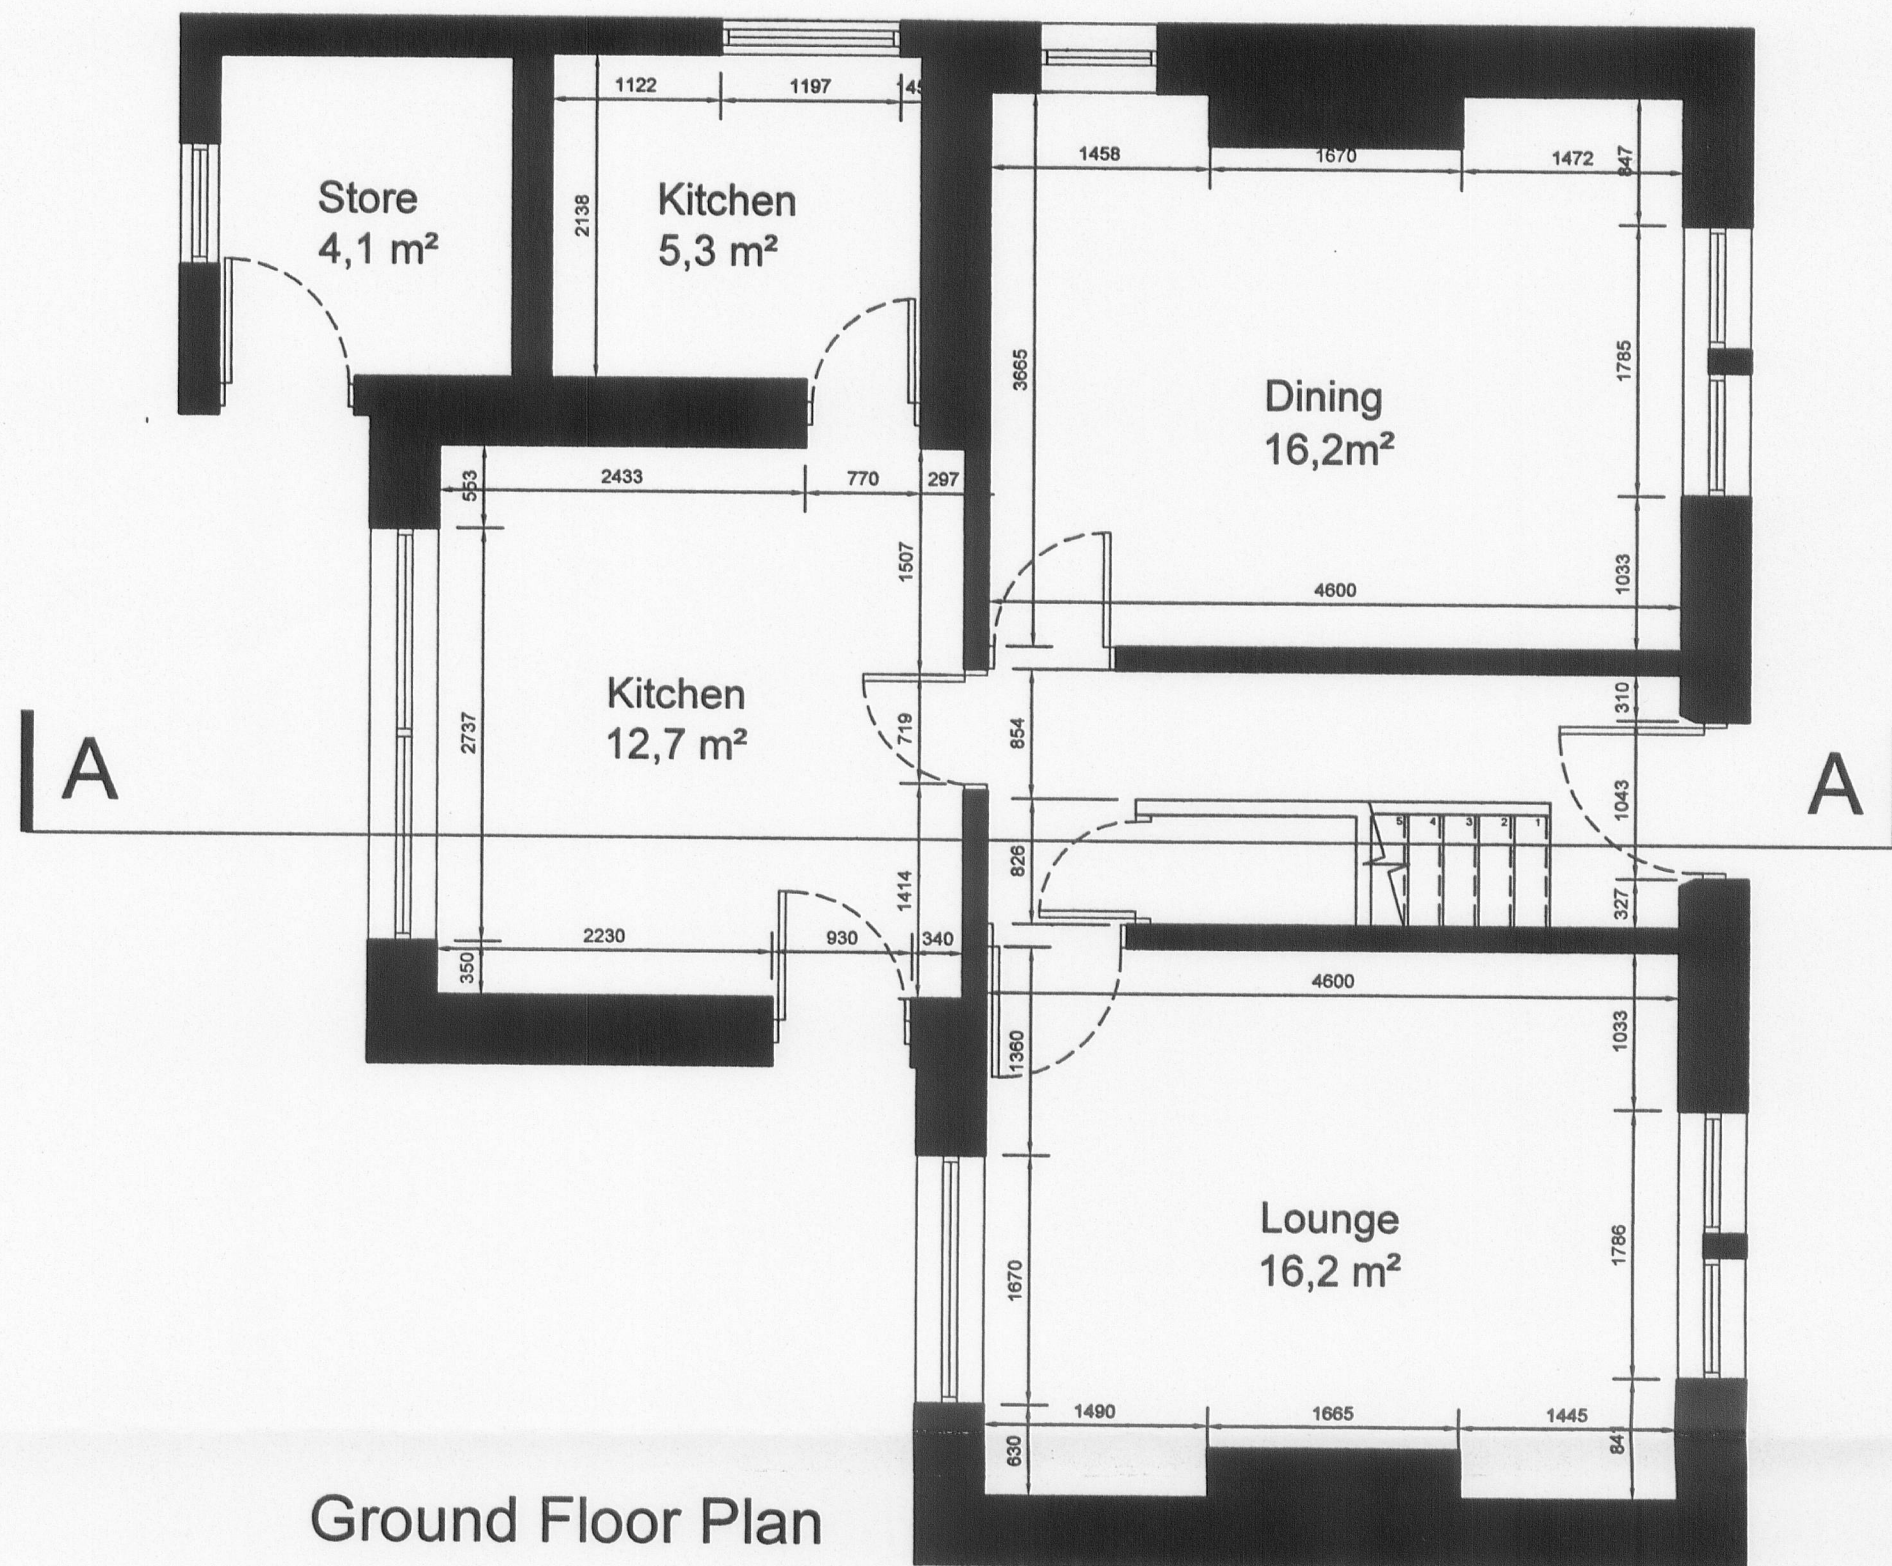


FILE COPY

PLANNING SUBMISSION

Revisions	
Project	Extension to Providence House Preston Road Ribchester Mrs Robinson
Title	Existing Plans & Section
Drawing number	1442-01
	1:50 02/08

VICTORIA COURT
PENNY STREET
LANCASTER
LA1 1XN

TEL: 01524 32479
FAX: 01524 32470
hpa@hparch.co.uk

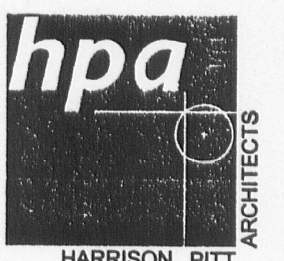

320110579P