

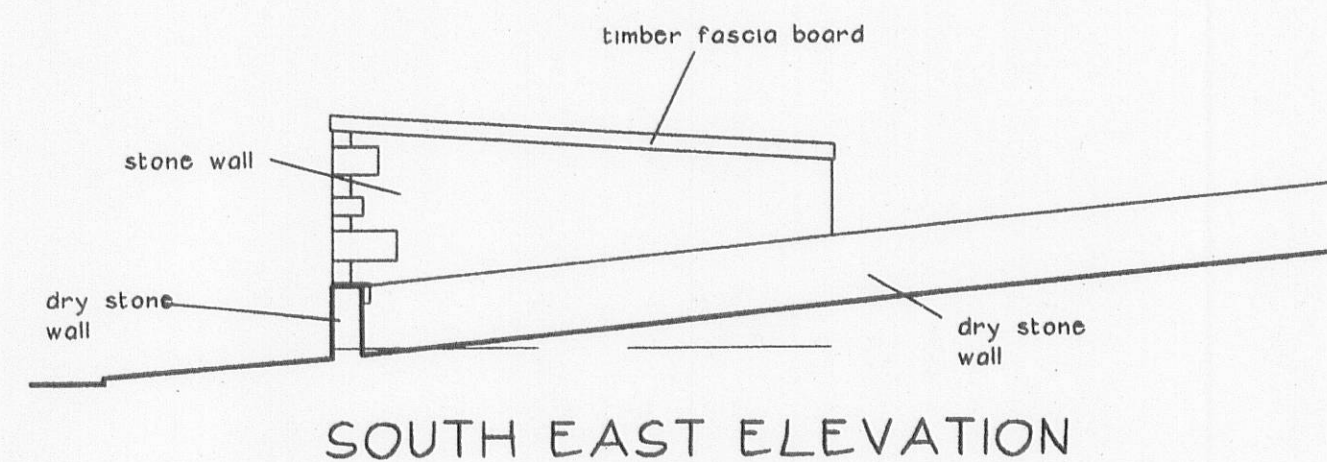
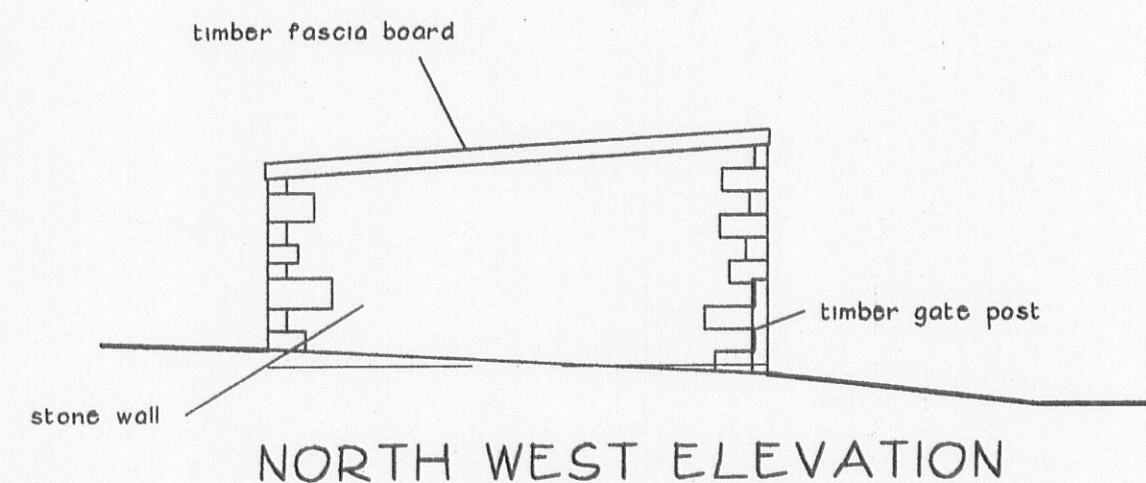
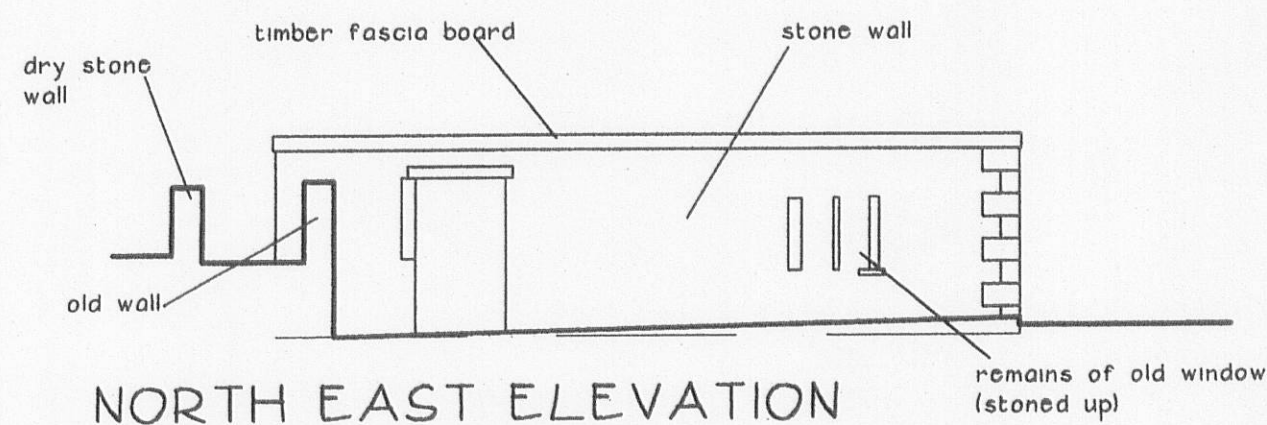
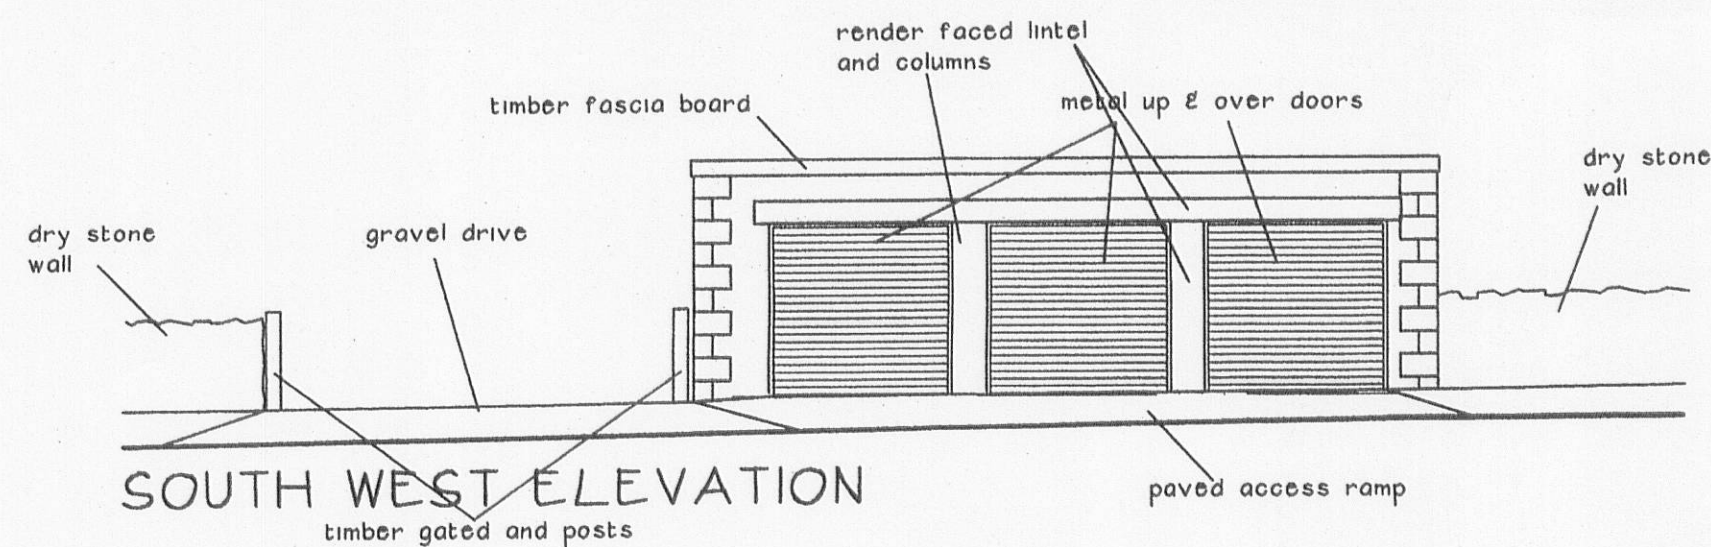


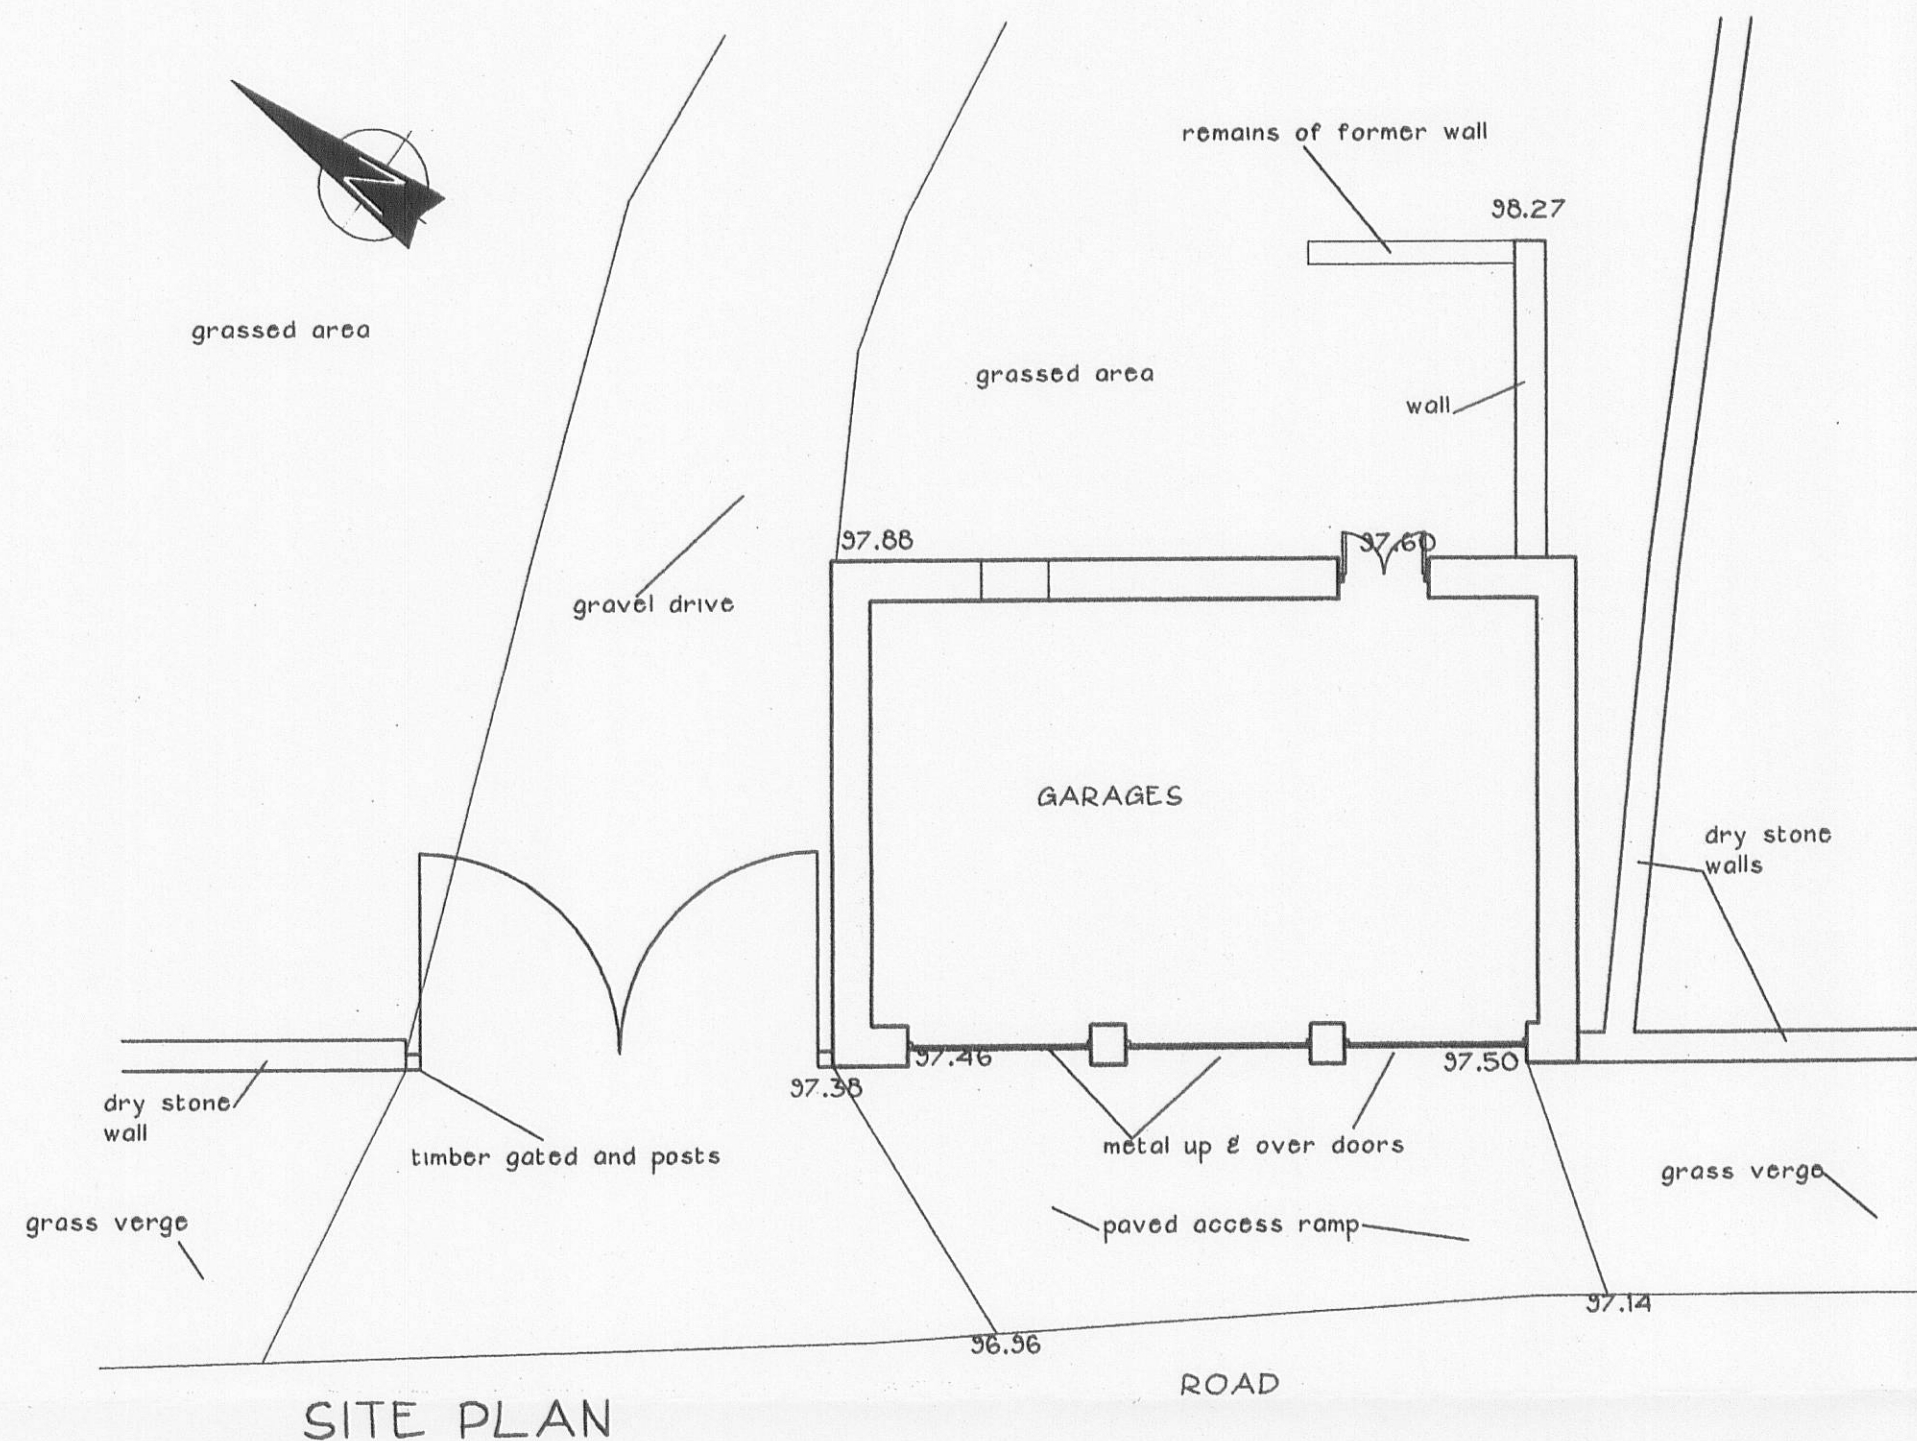

This drawing is the copyright of the architect and may not be reproduced without written consent. Do not scale this drawing. All relevant dimensions to be checked on site.

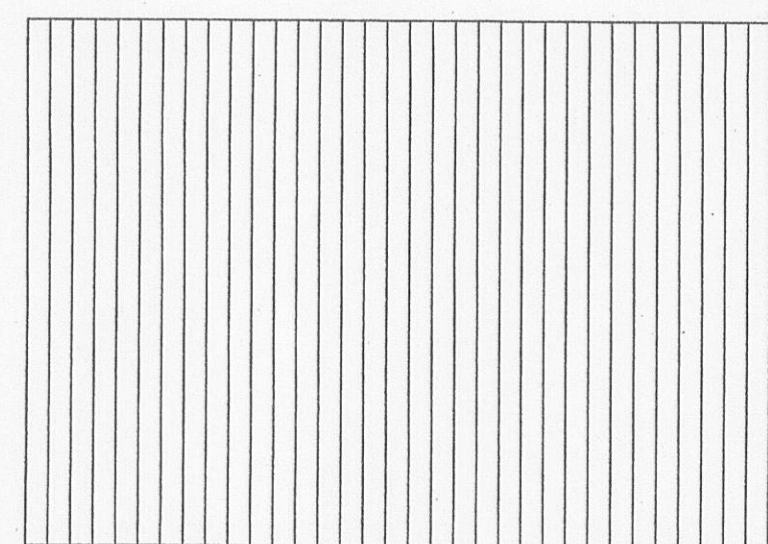

Contract.

MR & MRS J NIXON
THE MANOR HOUSE
TWISTON
CLITHEROE BB7 4DD

CONVERSION OF GARAGES TO
HOLIDAY COTTAGE

Title.

EXISTING SURVEY

BENNETT & BROWN LTD
Architects & Surveyors

'Epworth House' 35 Carr Road
Nelson Lancs BB9 7JS
Tel. (01282) 613966 & 618111

Date.

04/05/04

Scale.

1:100

Drawing No.

N/1778/03

320110587

