
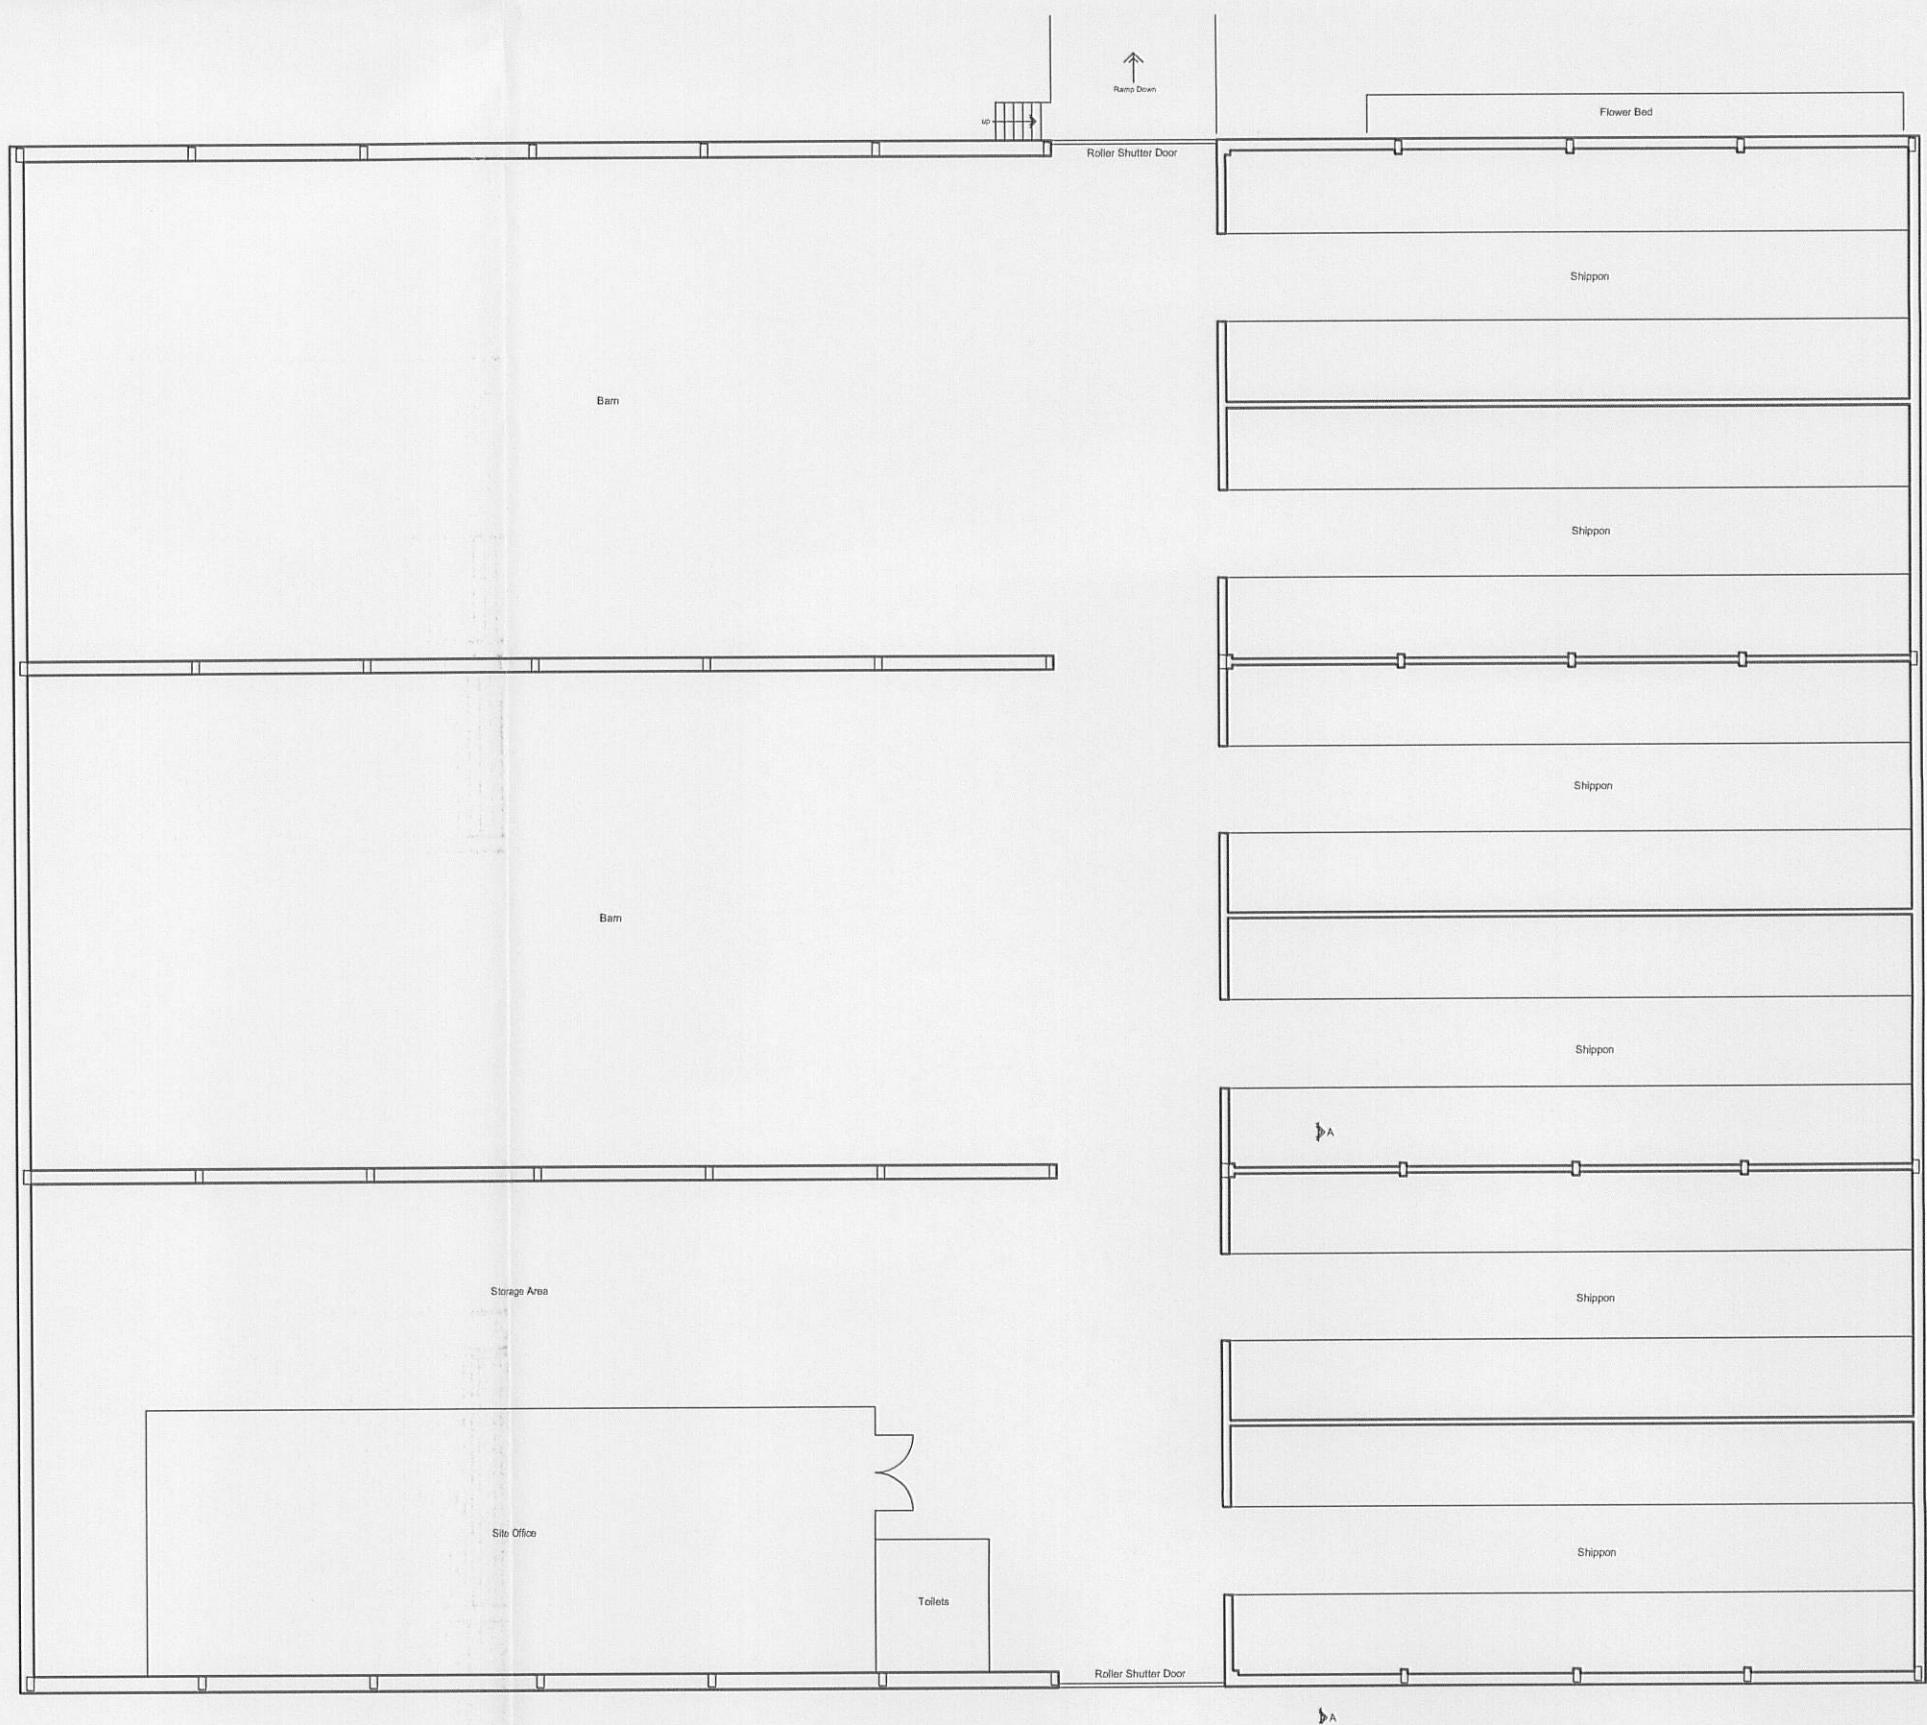
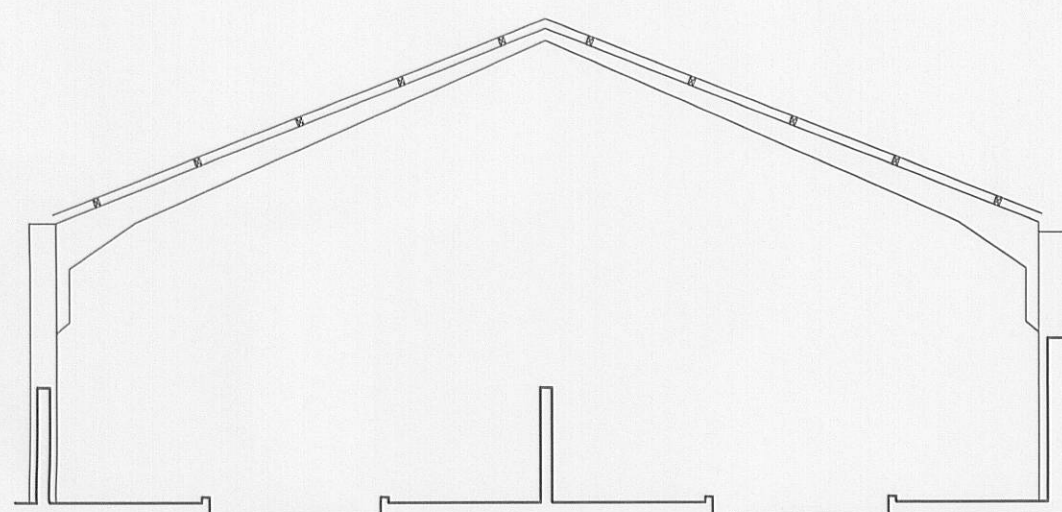
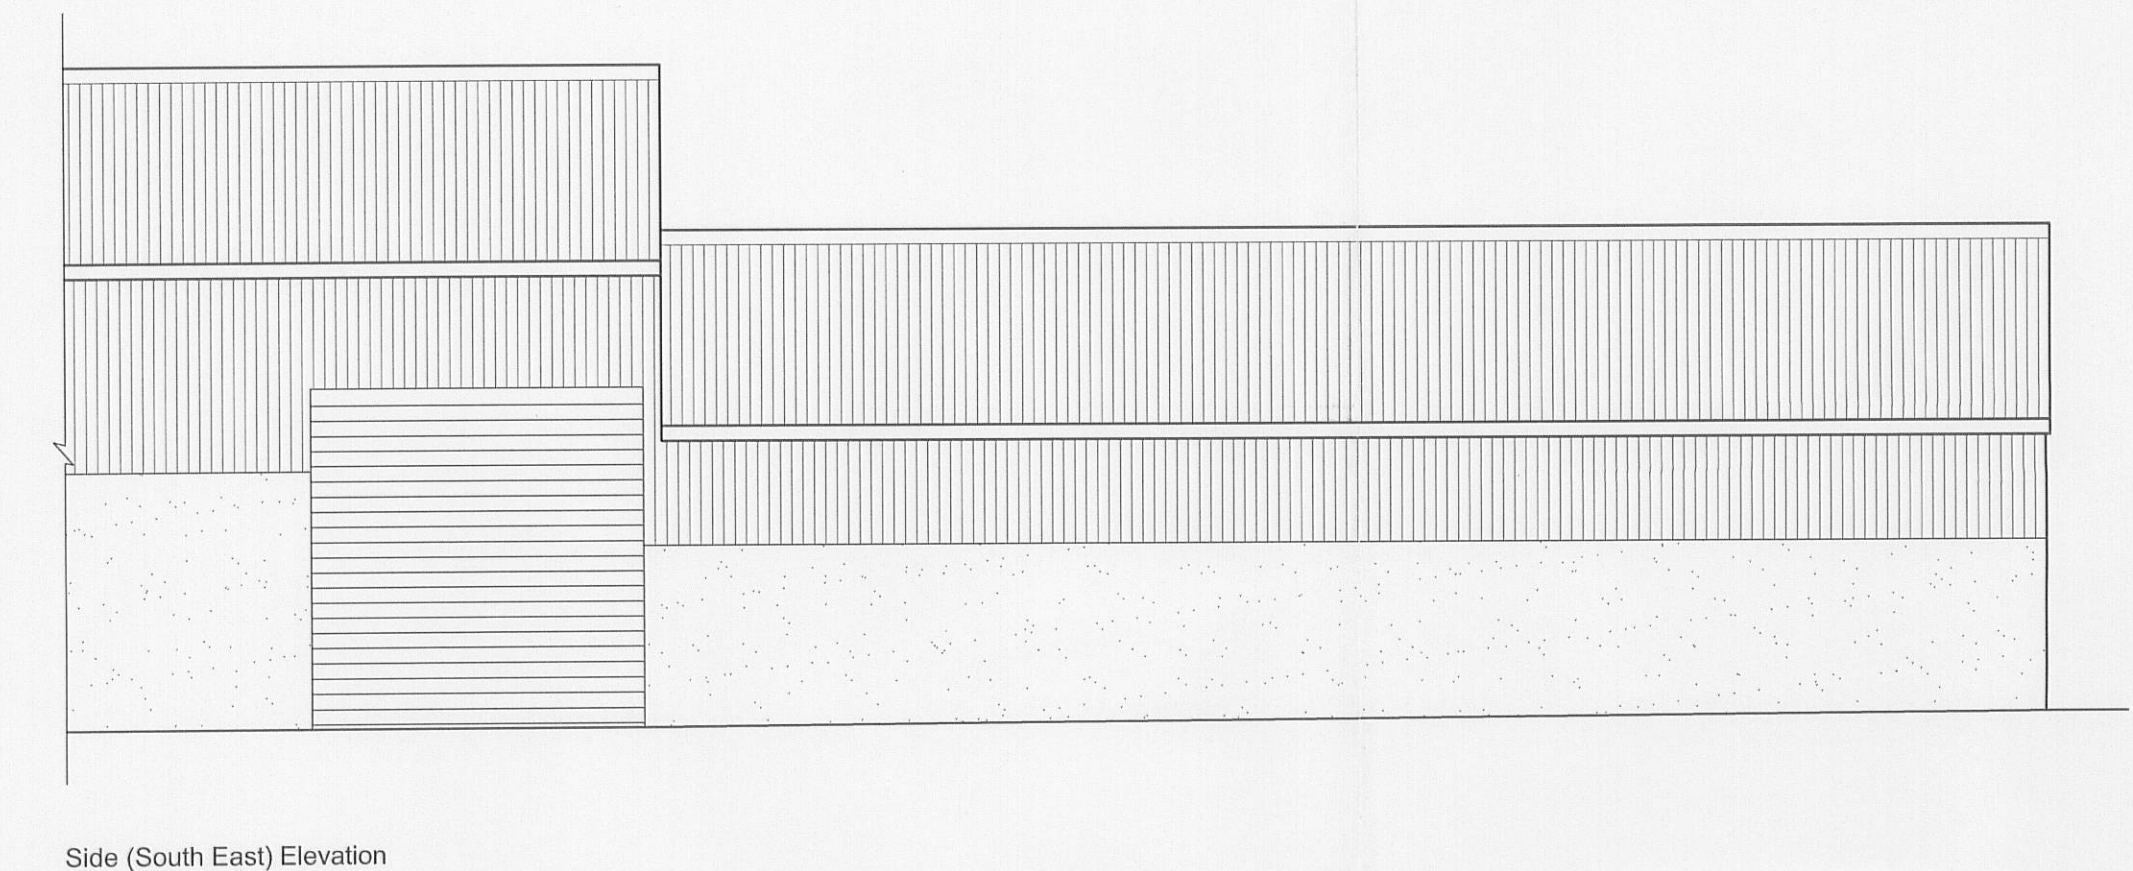
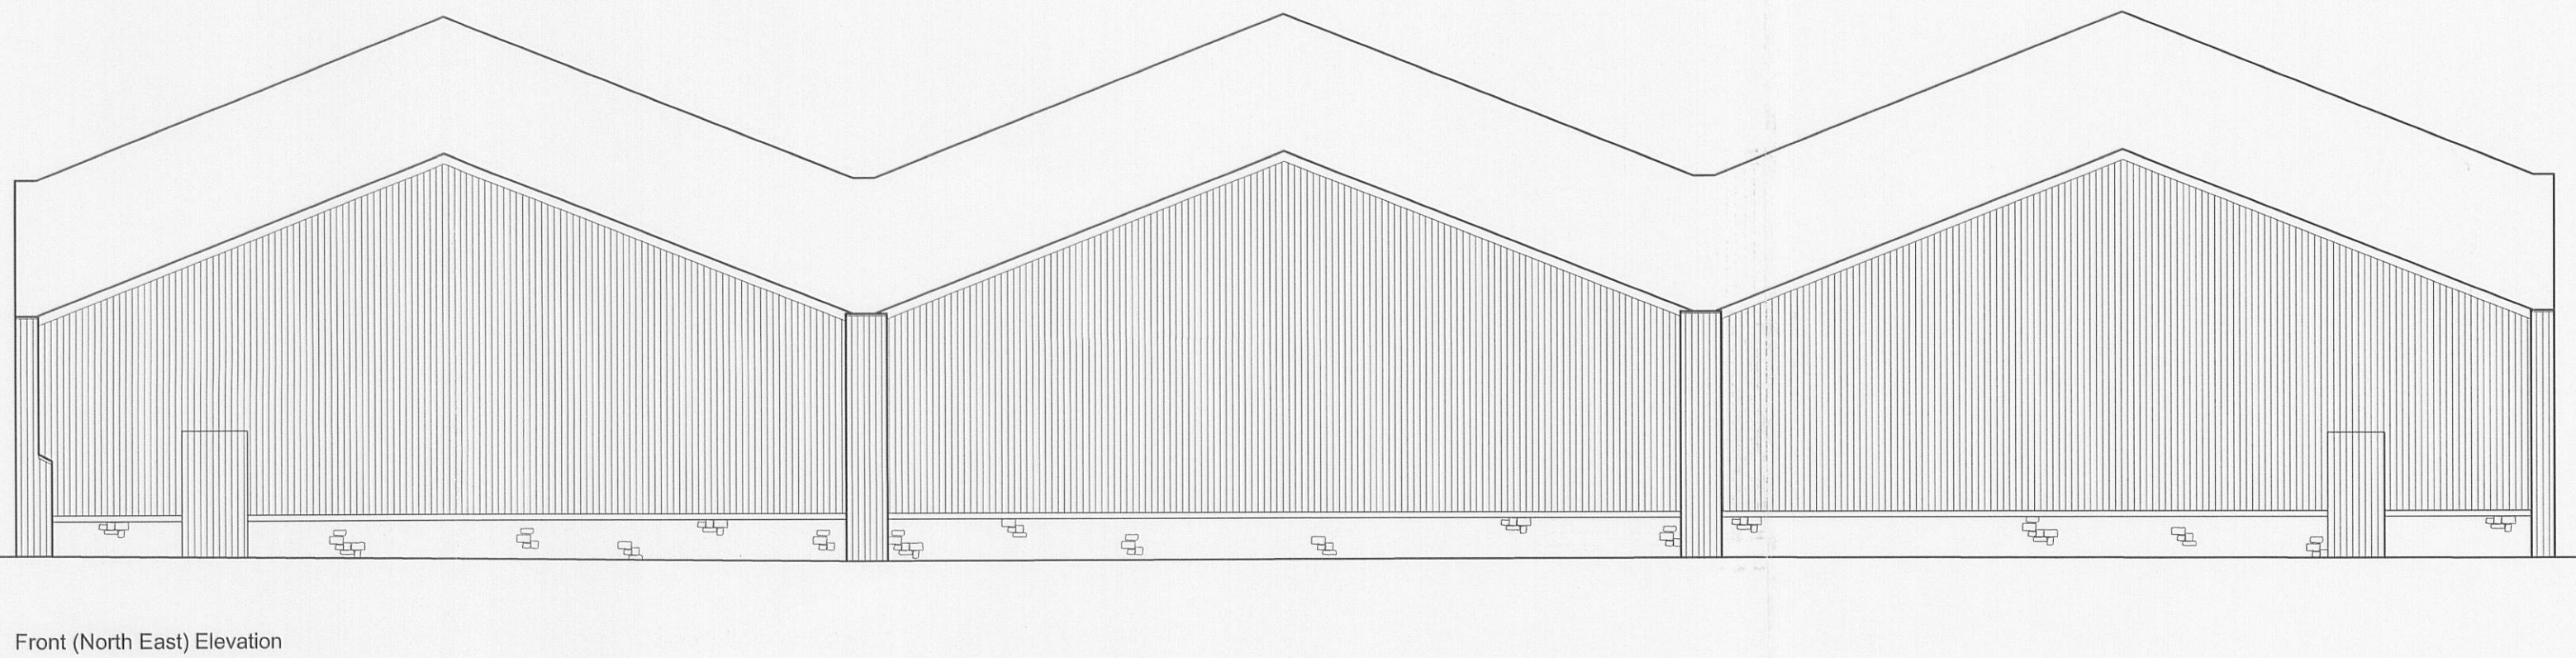


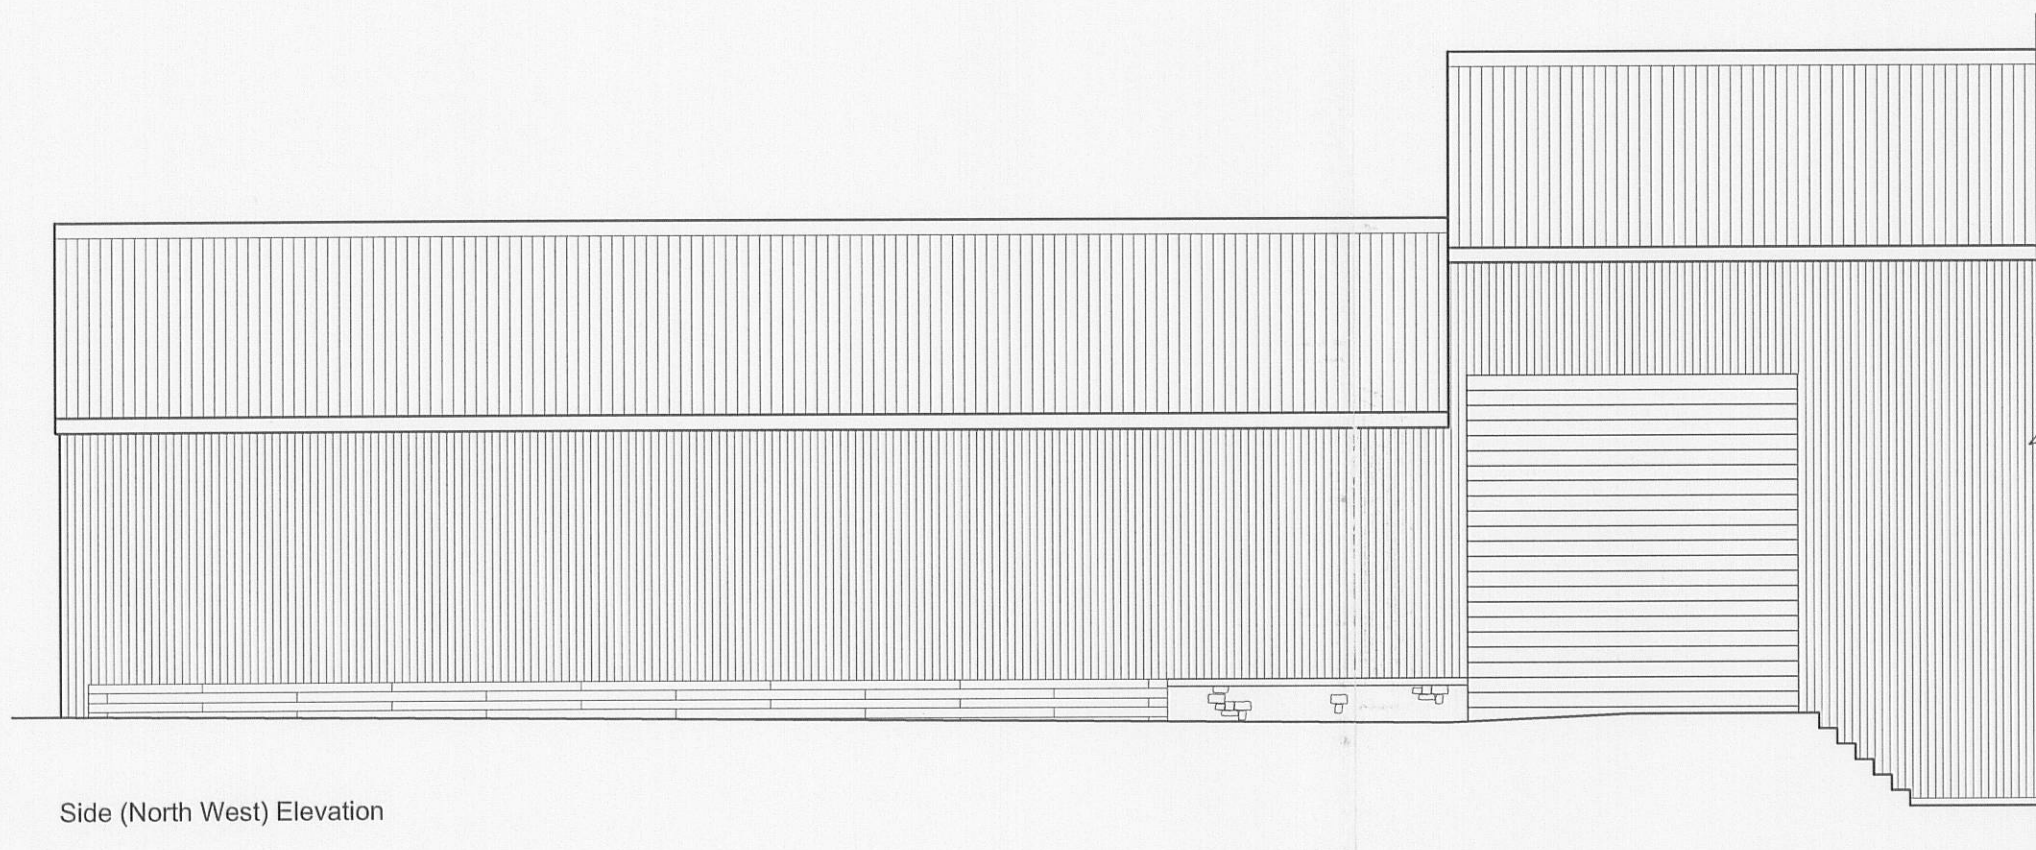

320110608P

Client Mr C Mustoe		
Job Title Proposed Development of Barn at Salesbury Hall Farm Salesbury Hall Road Ribchester PR3 3XU		
Drawing Title Existing Plan, Section and Elevations		
Scale 1:200 1:100@A1	Date May 2011	Drawn LFG
SUNDERLAND PEACOCK ARCHITECTS SUNDERLAND PEACOCK & ASSOCIATES LTD. HAZELMERE, PIMLICO ROAD, CLITHEROE LANCASHIRE, BB7 2AG T 01200 423178 F 01200 427328 E info@sunderlandpeacock.com www.sunderlandpeacock.com		
3955 - 16		