




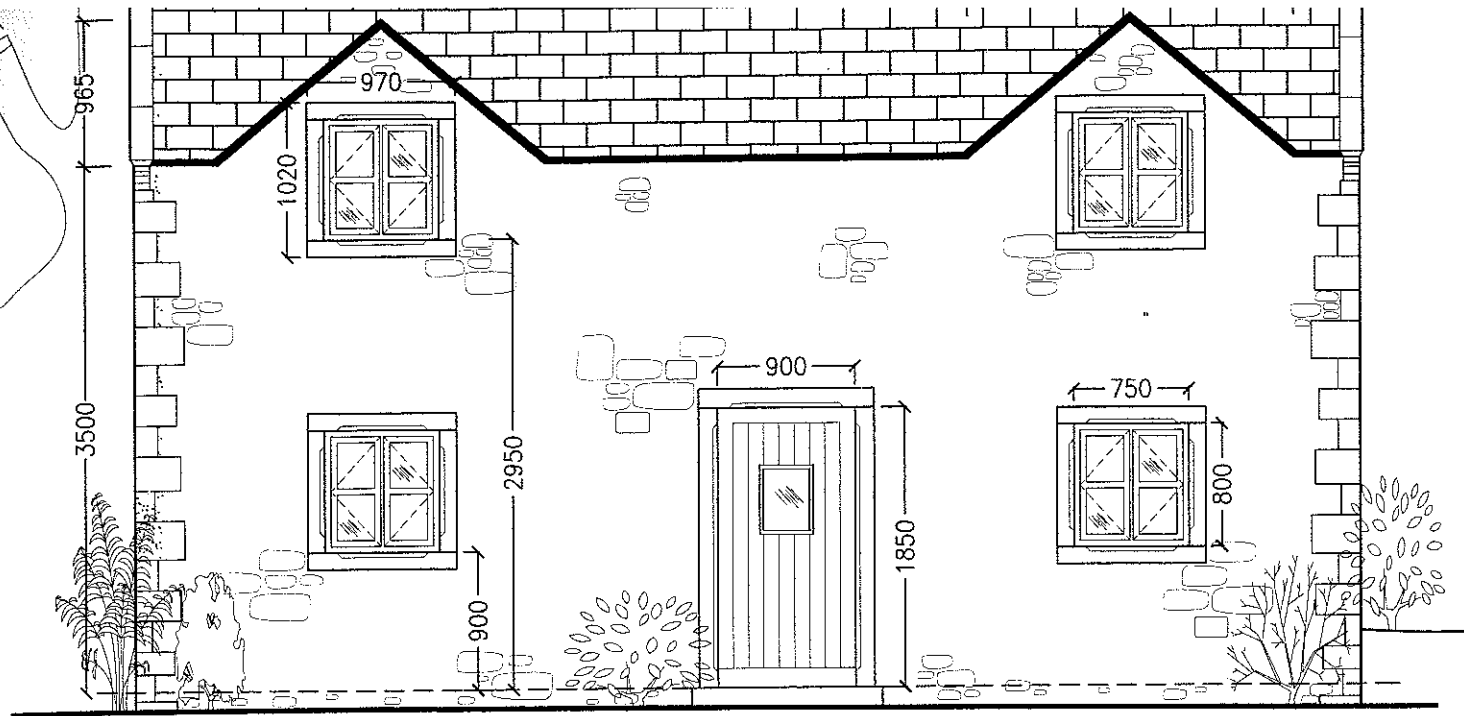


SIDE ELEVATION (south)

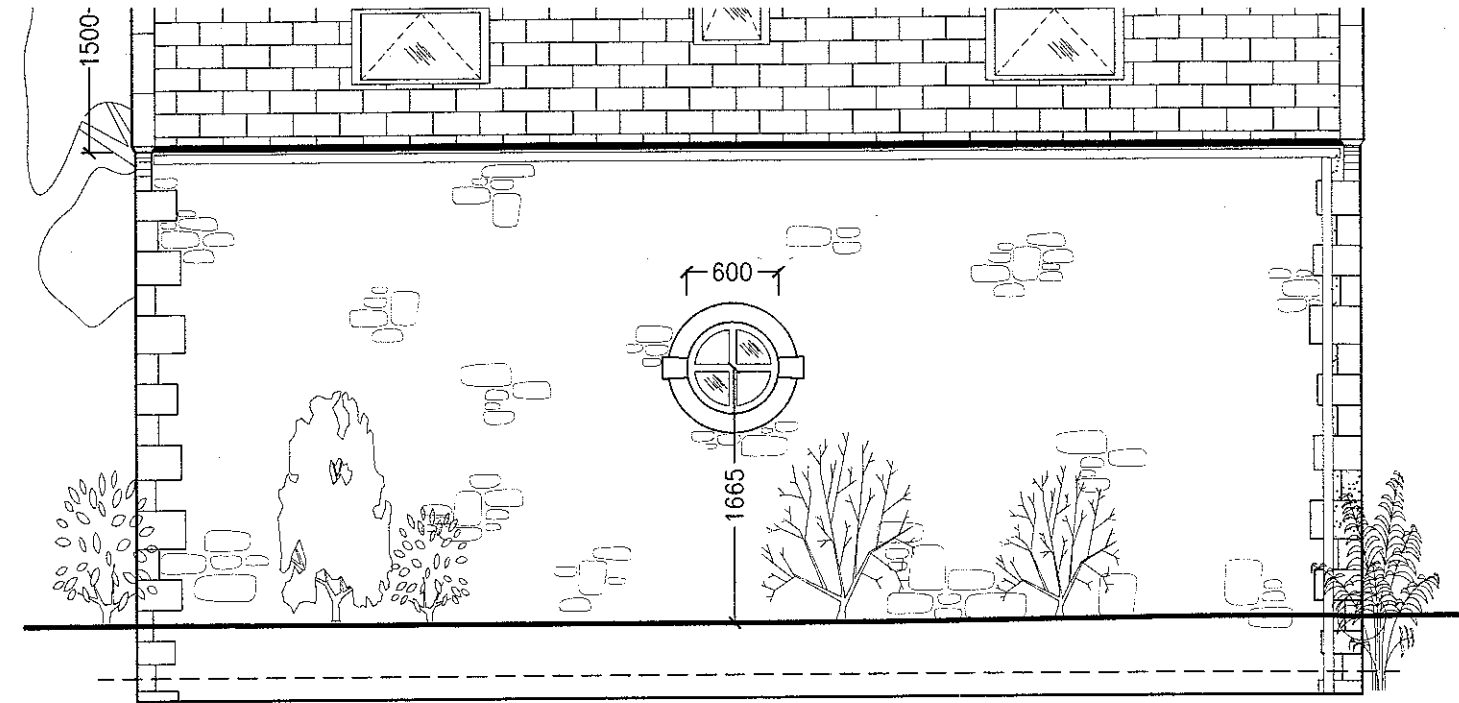

SIDE ELEVATION (north)

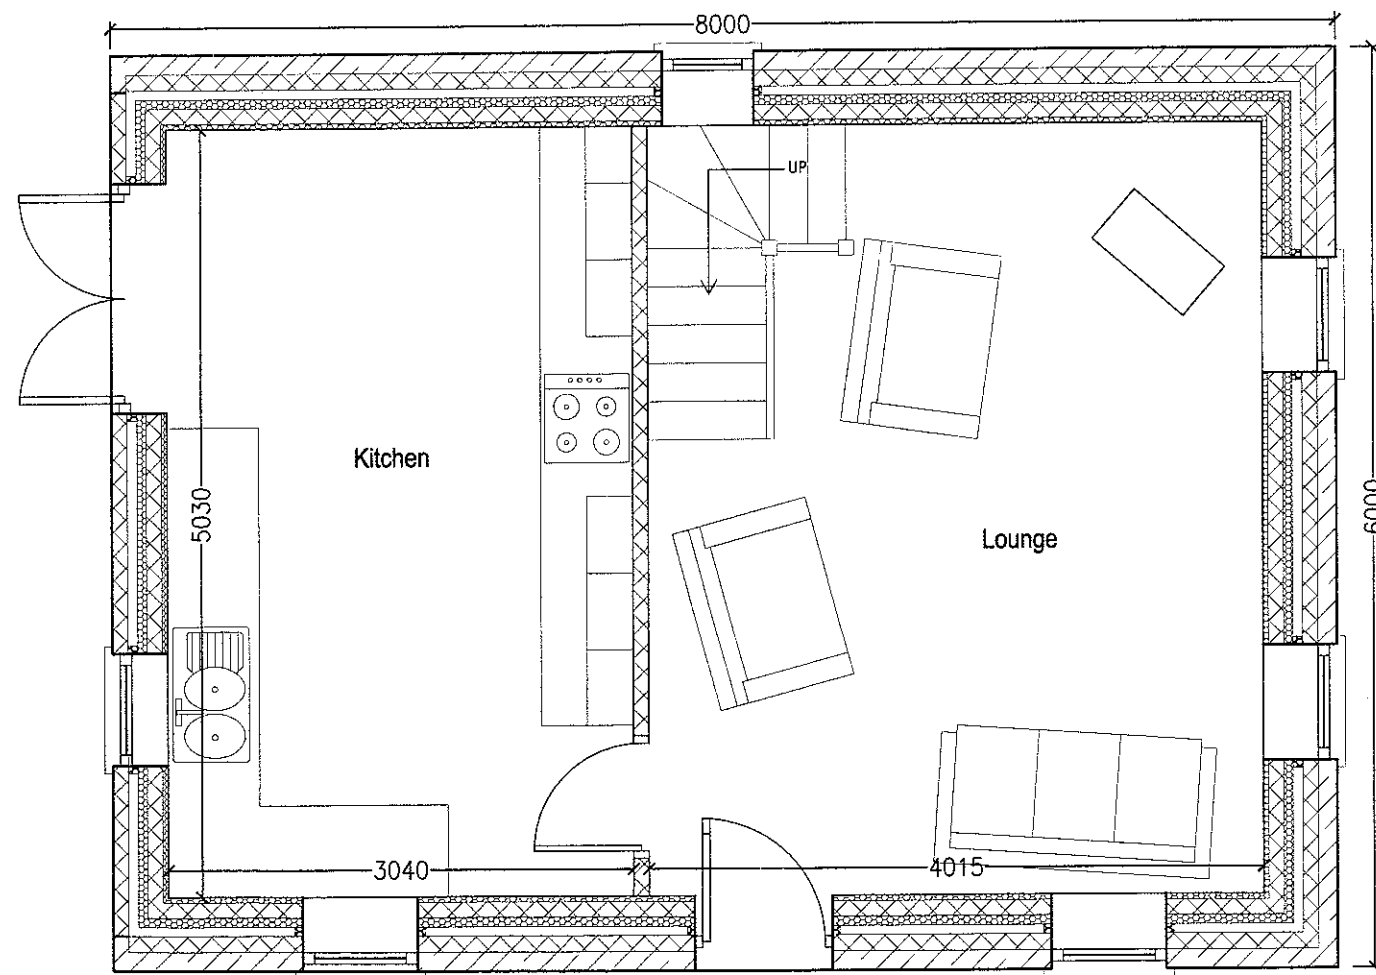

GROUND FLOOR LAYOUT

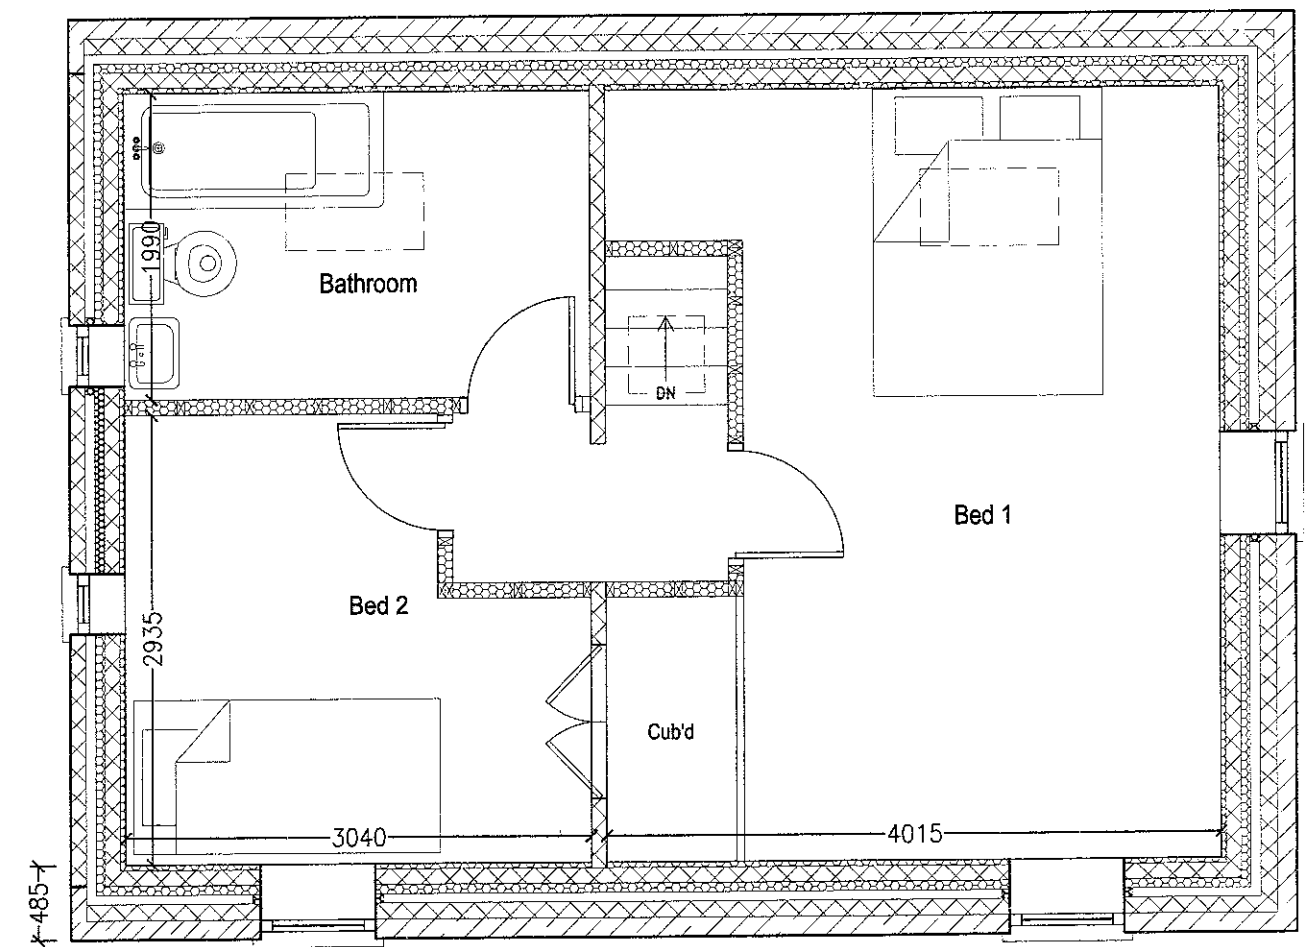

FIRST FLOOR LAYOUT