
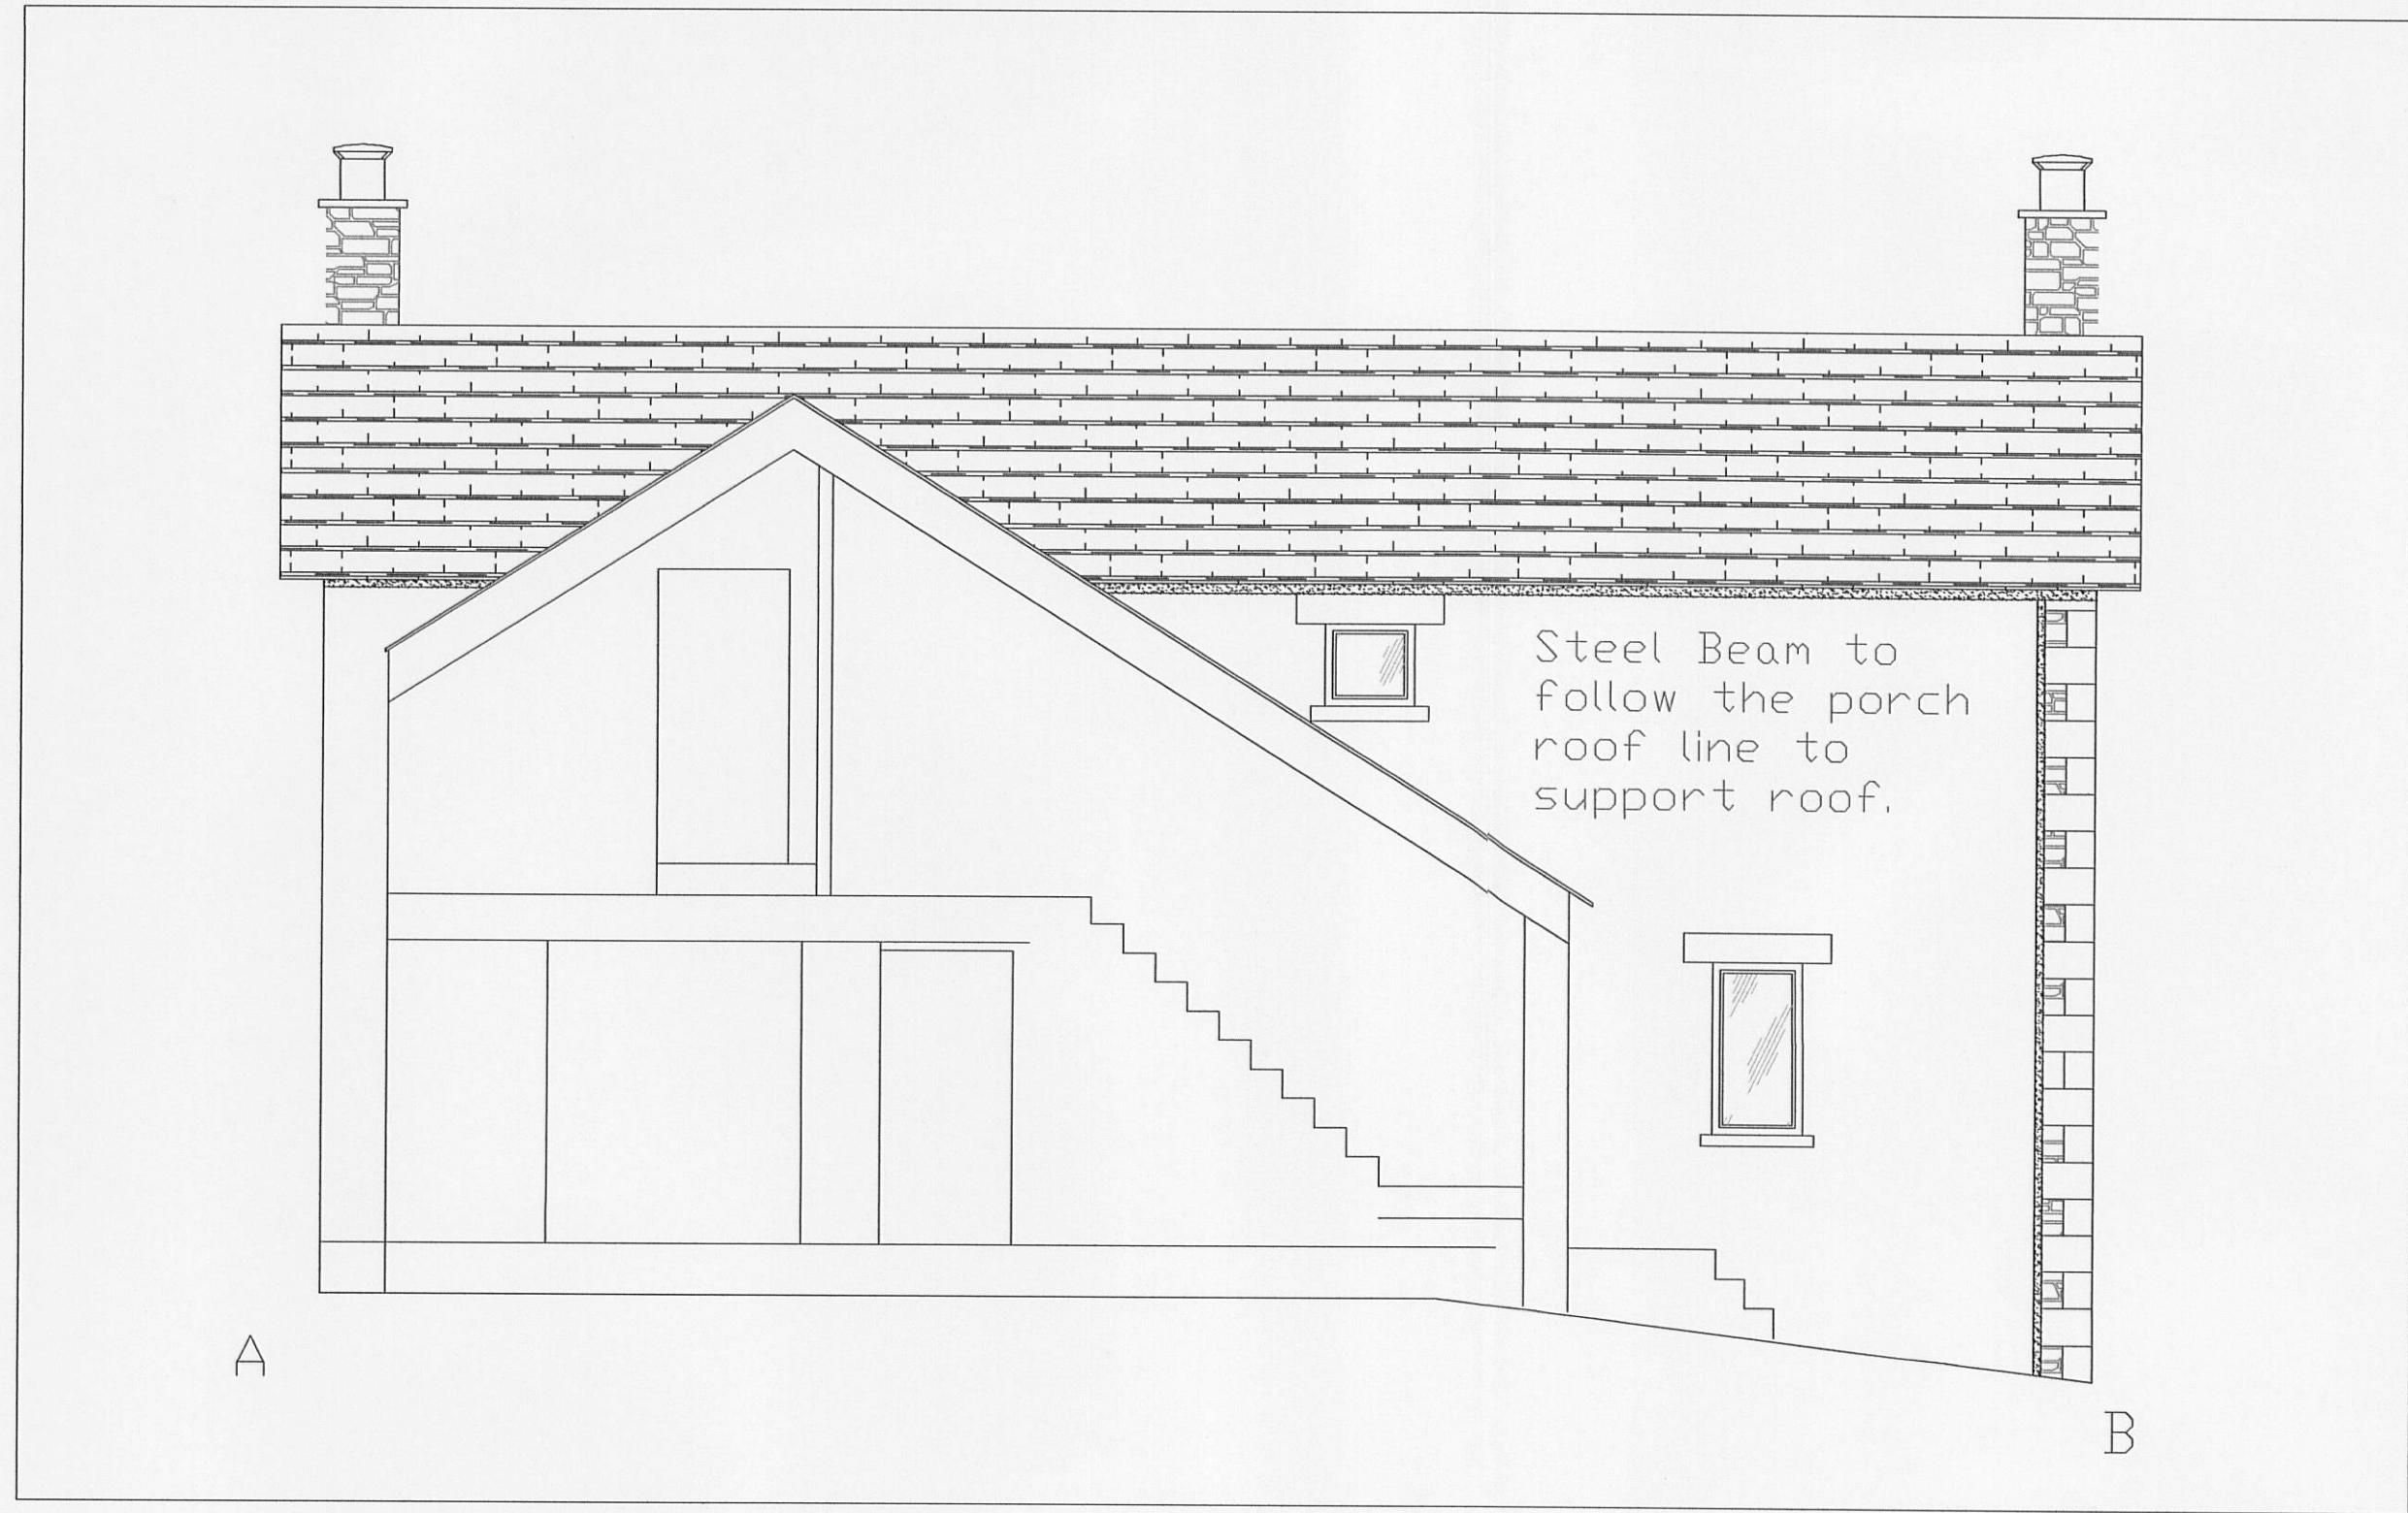
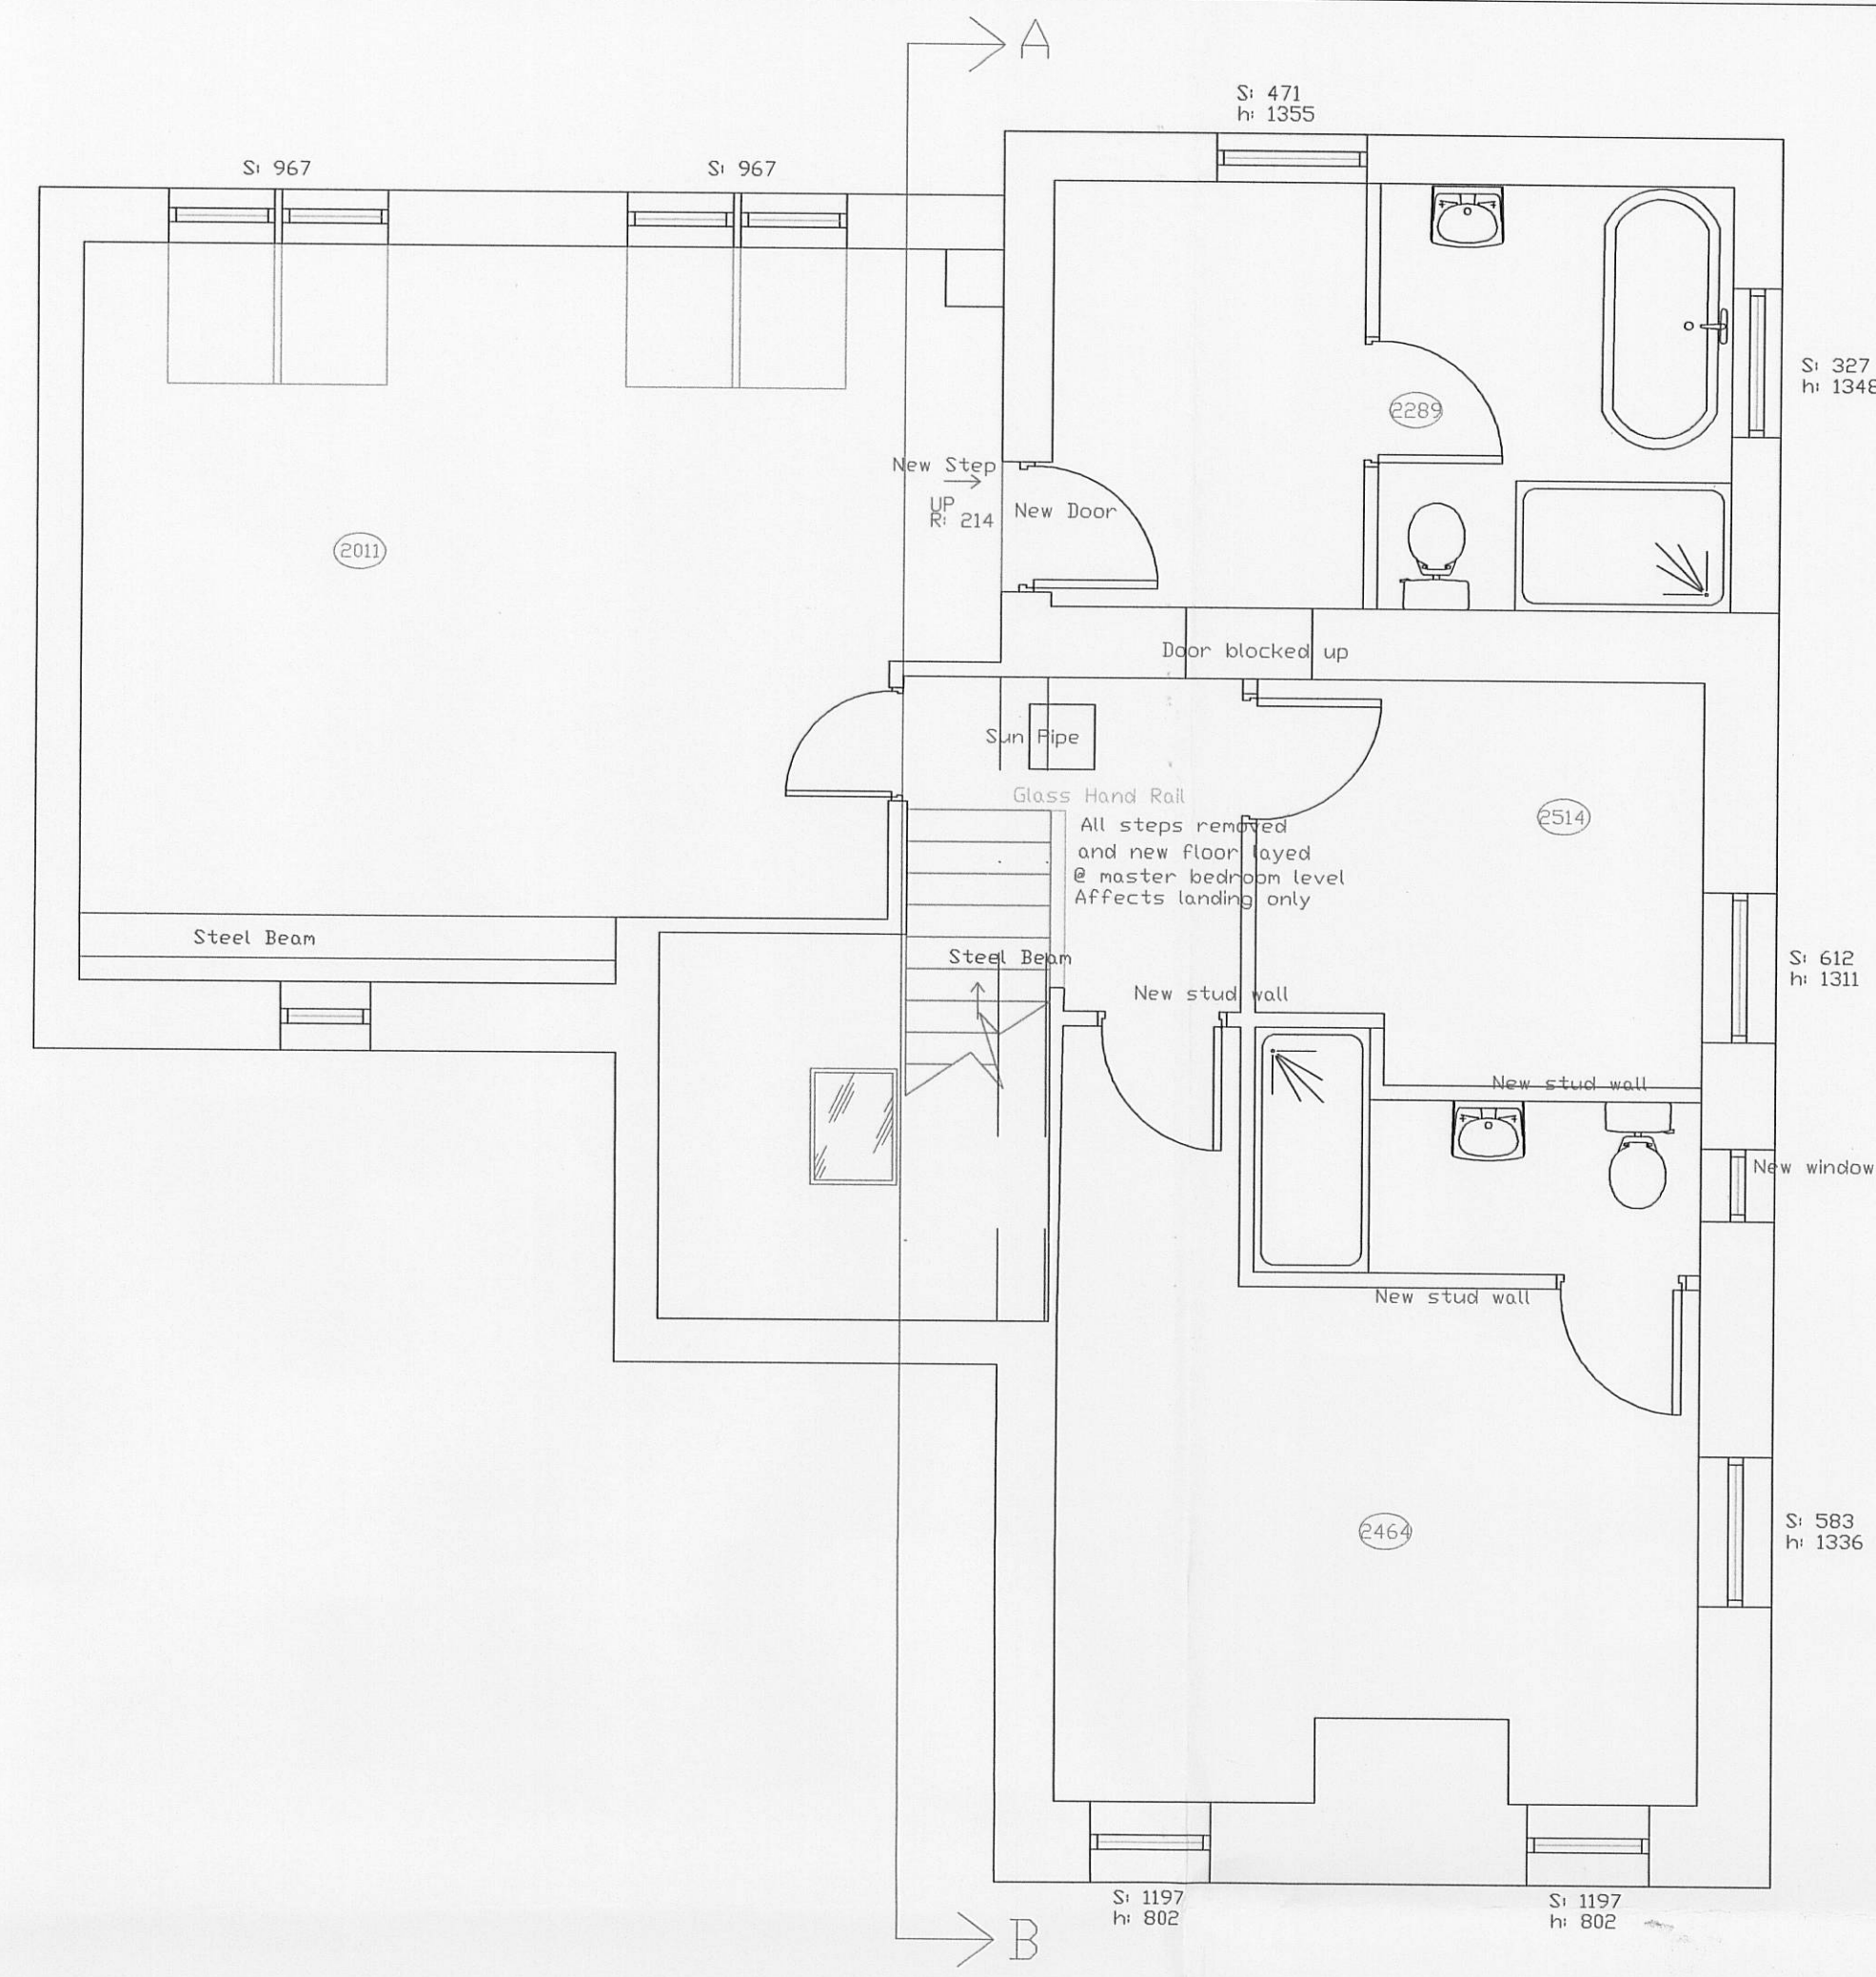


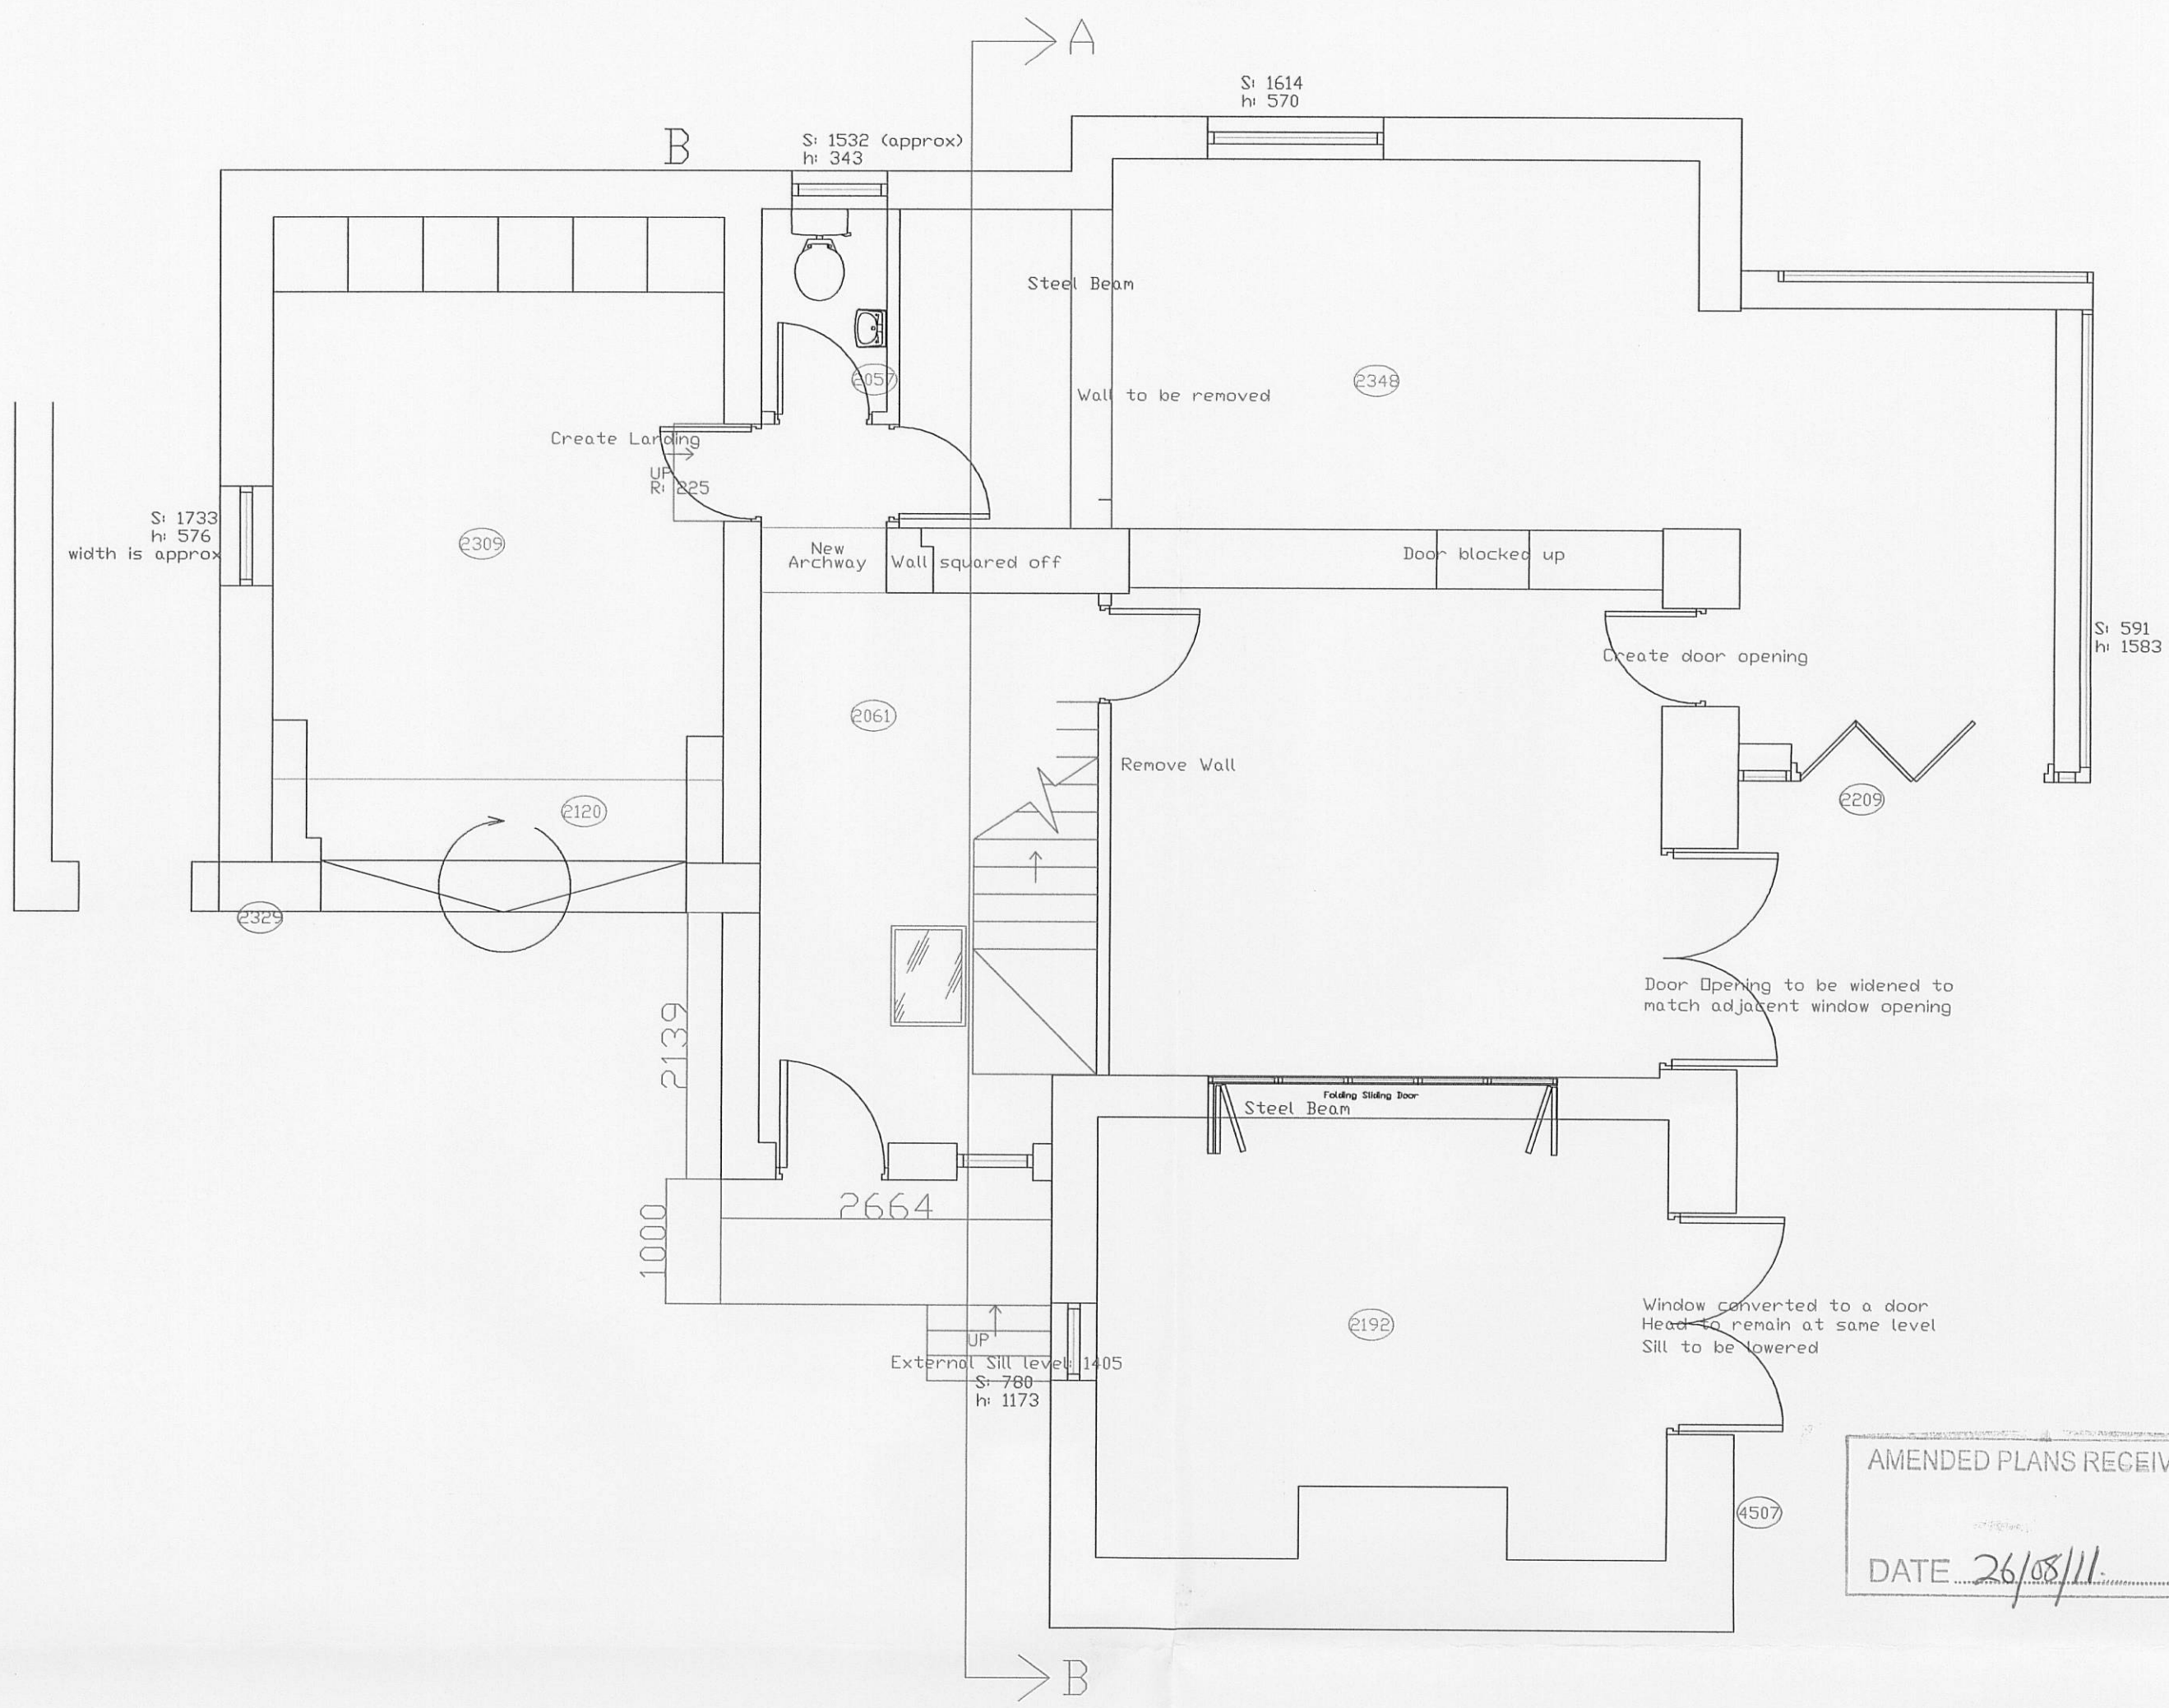

32011 0634P

32011 0634P

AMENDED PLANS RECEIVED
DATE 26/08/11

Amend G
Description
Rev
Date
E

G 26/08

AJH ASSOCIATE
Chartered Building Surveyors

21 Deanfield Court
Pimlico Link Road
Culcheth
Lancs B87 1QS
Tel: 01200 429067
Fax: 01200 429068
e-mail: info@ajh-associates.co.uk
www.ajh-associates.co.uk

Client L TATTERSALL	Scale 1:50 @ A1
Project WOODCROFT COTTAGE PENDLETON ROAD WISWELL	Date JUL 2011
Description PROPOSED PLANS AND CROSS SECTION	By SEV
Checked TH.	No. 2816/202

DO NOT SCALE THIS DRAWING. CHECK ALL DIMENSIONS ON SITE

THIS DRAWING IS PROTECTED BY COPYRIGHT. IT MAY NOT BE REPRODUCED IN ANY FORM OR BY ANY MEANS FOR ANY PURPOSE, WITHOUT GAINING PRIOR WRITTEN PERMISSION FROM AJH ASSOCIATE