




FRONT ELEVATION



SIDE ELEVATION



REAR ELEVATION

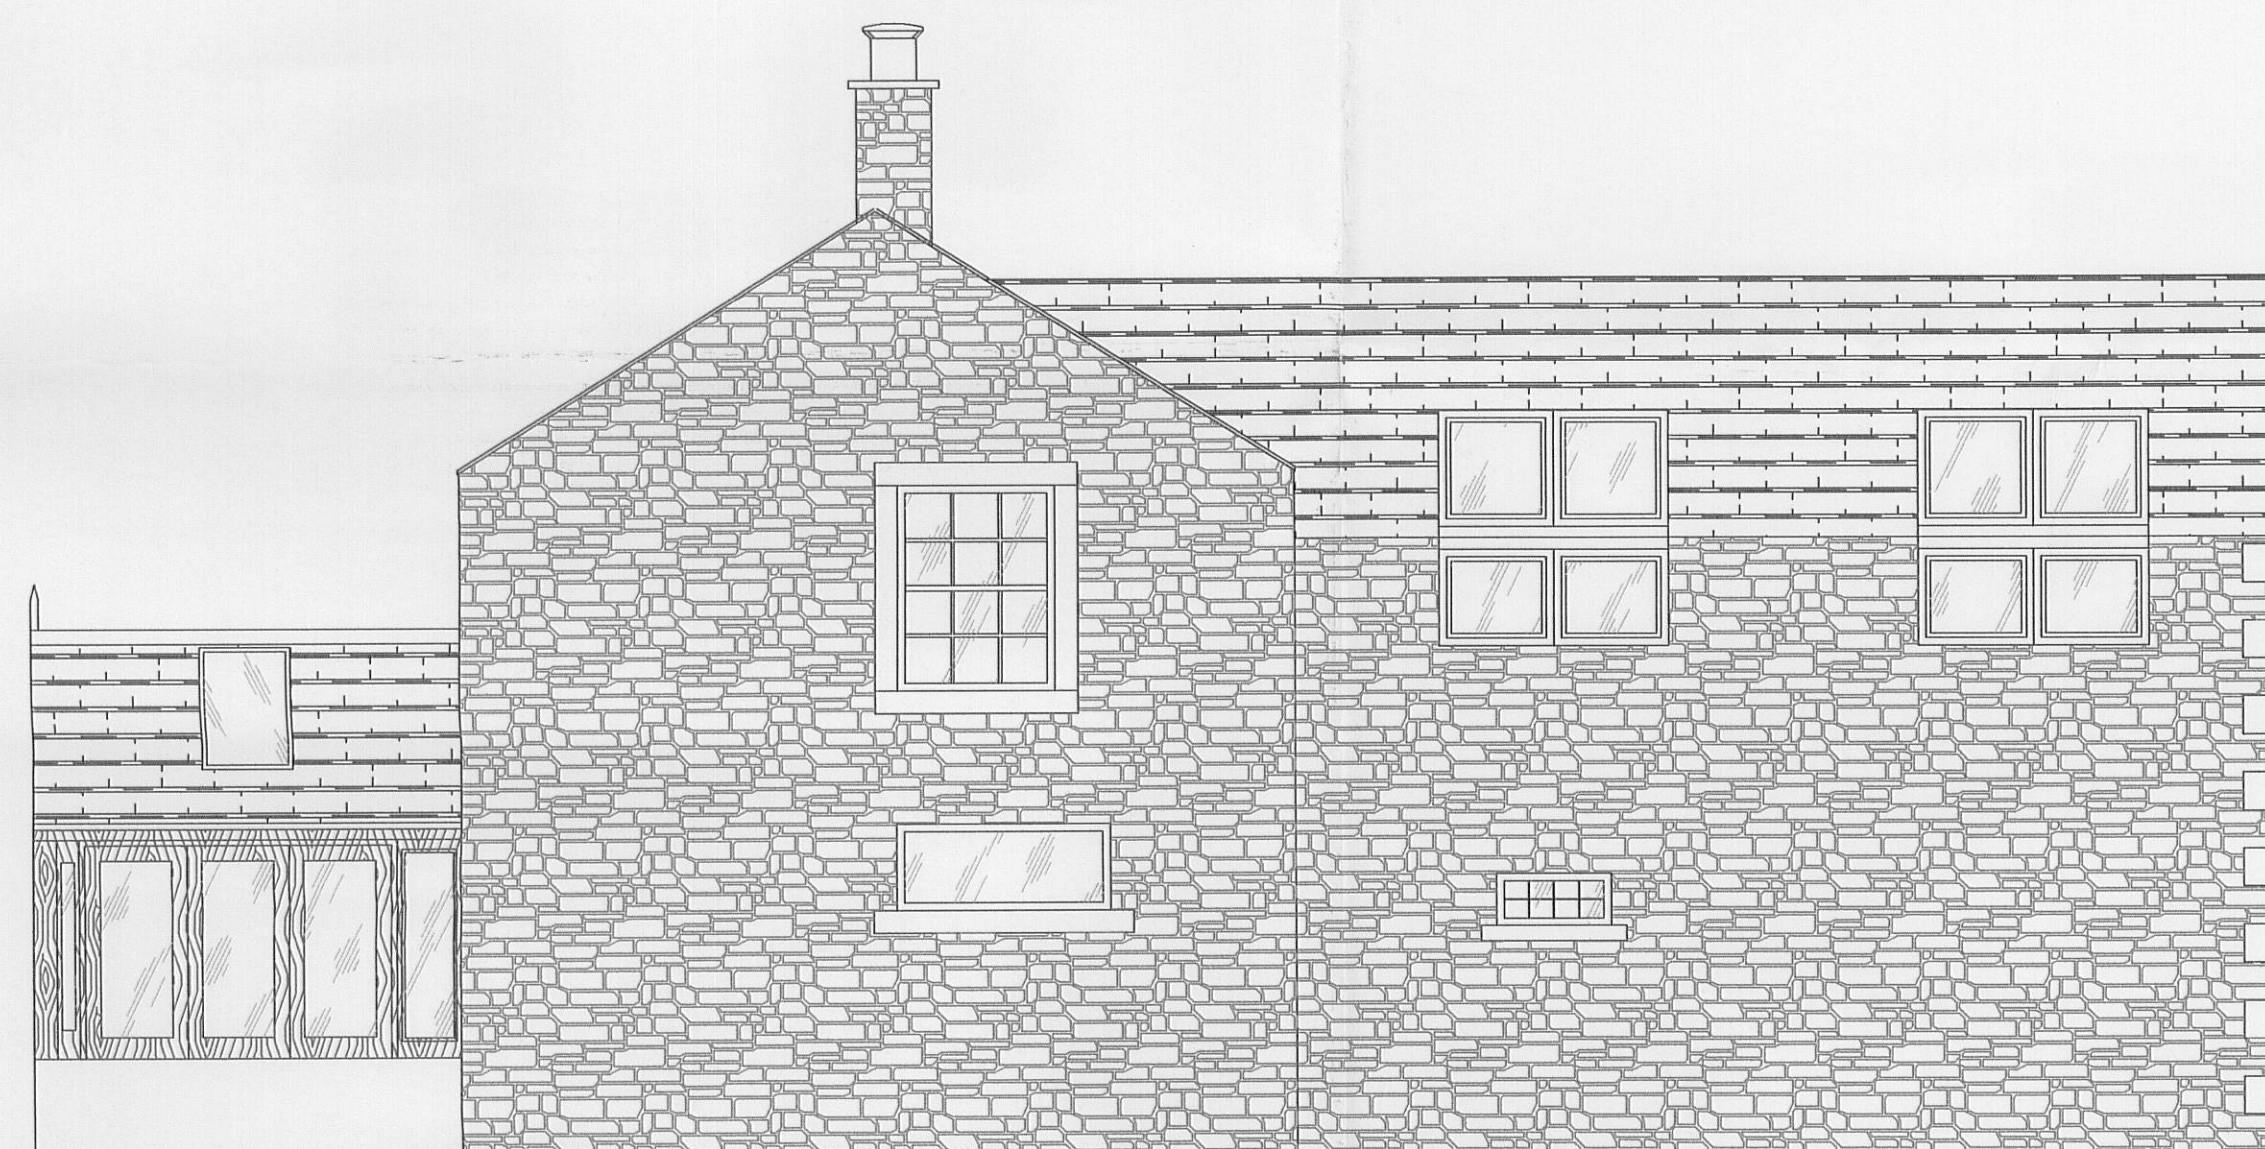

SIDE ELEVATION

320110634P

Description	Rev	Date	By
-------------	-----	------	----

AJH ASSOCIATES
Chartered Building Surveyors

21 Deanfield Court
Pimlico Link Road
Gillthorpe
Lanes BB7 1QS

Tel: 01200 429667
Fax: 01200 429668
e-mail: info@ajh-associates.co.uk
www.ajh-associates.co.uk

Client
L TATTERSALL

Scale
1:50 @ A1

Project
WOODCROFT COTTAGE
PENDLETON ROAD
WISWELL

Date
JUL 2011
By
SEV

Description
EXISTING ELEVATIONS

Checked
TH.

No.
2816/102

DO NOT SCALE THIS DRAWING. CHECK ALL DIMENSIONS ON SITE.

THIS DRAWING IS PROTECTED BY COPYRIGHT. IT MAY NOT BE REPRODUCED IN ANY FORM OR BY ANY MEANS FOR ANY PURPOSE, WITHOUT GAINING PRIOR WRITTEN PERMISSION FROM AJH ASSOCIATES