



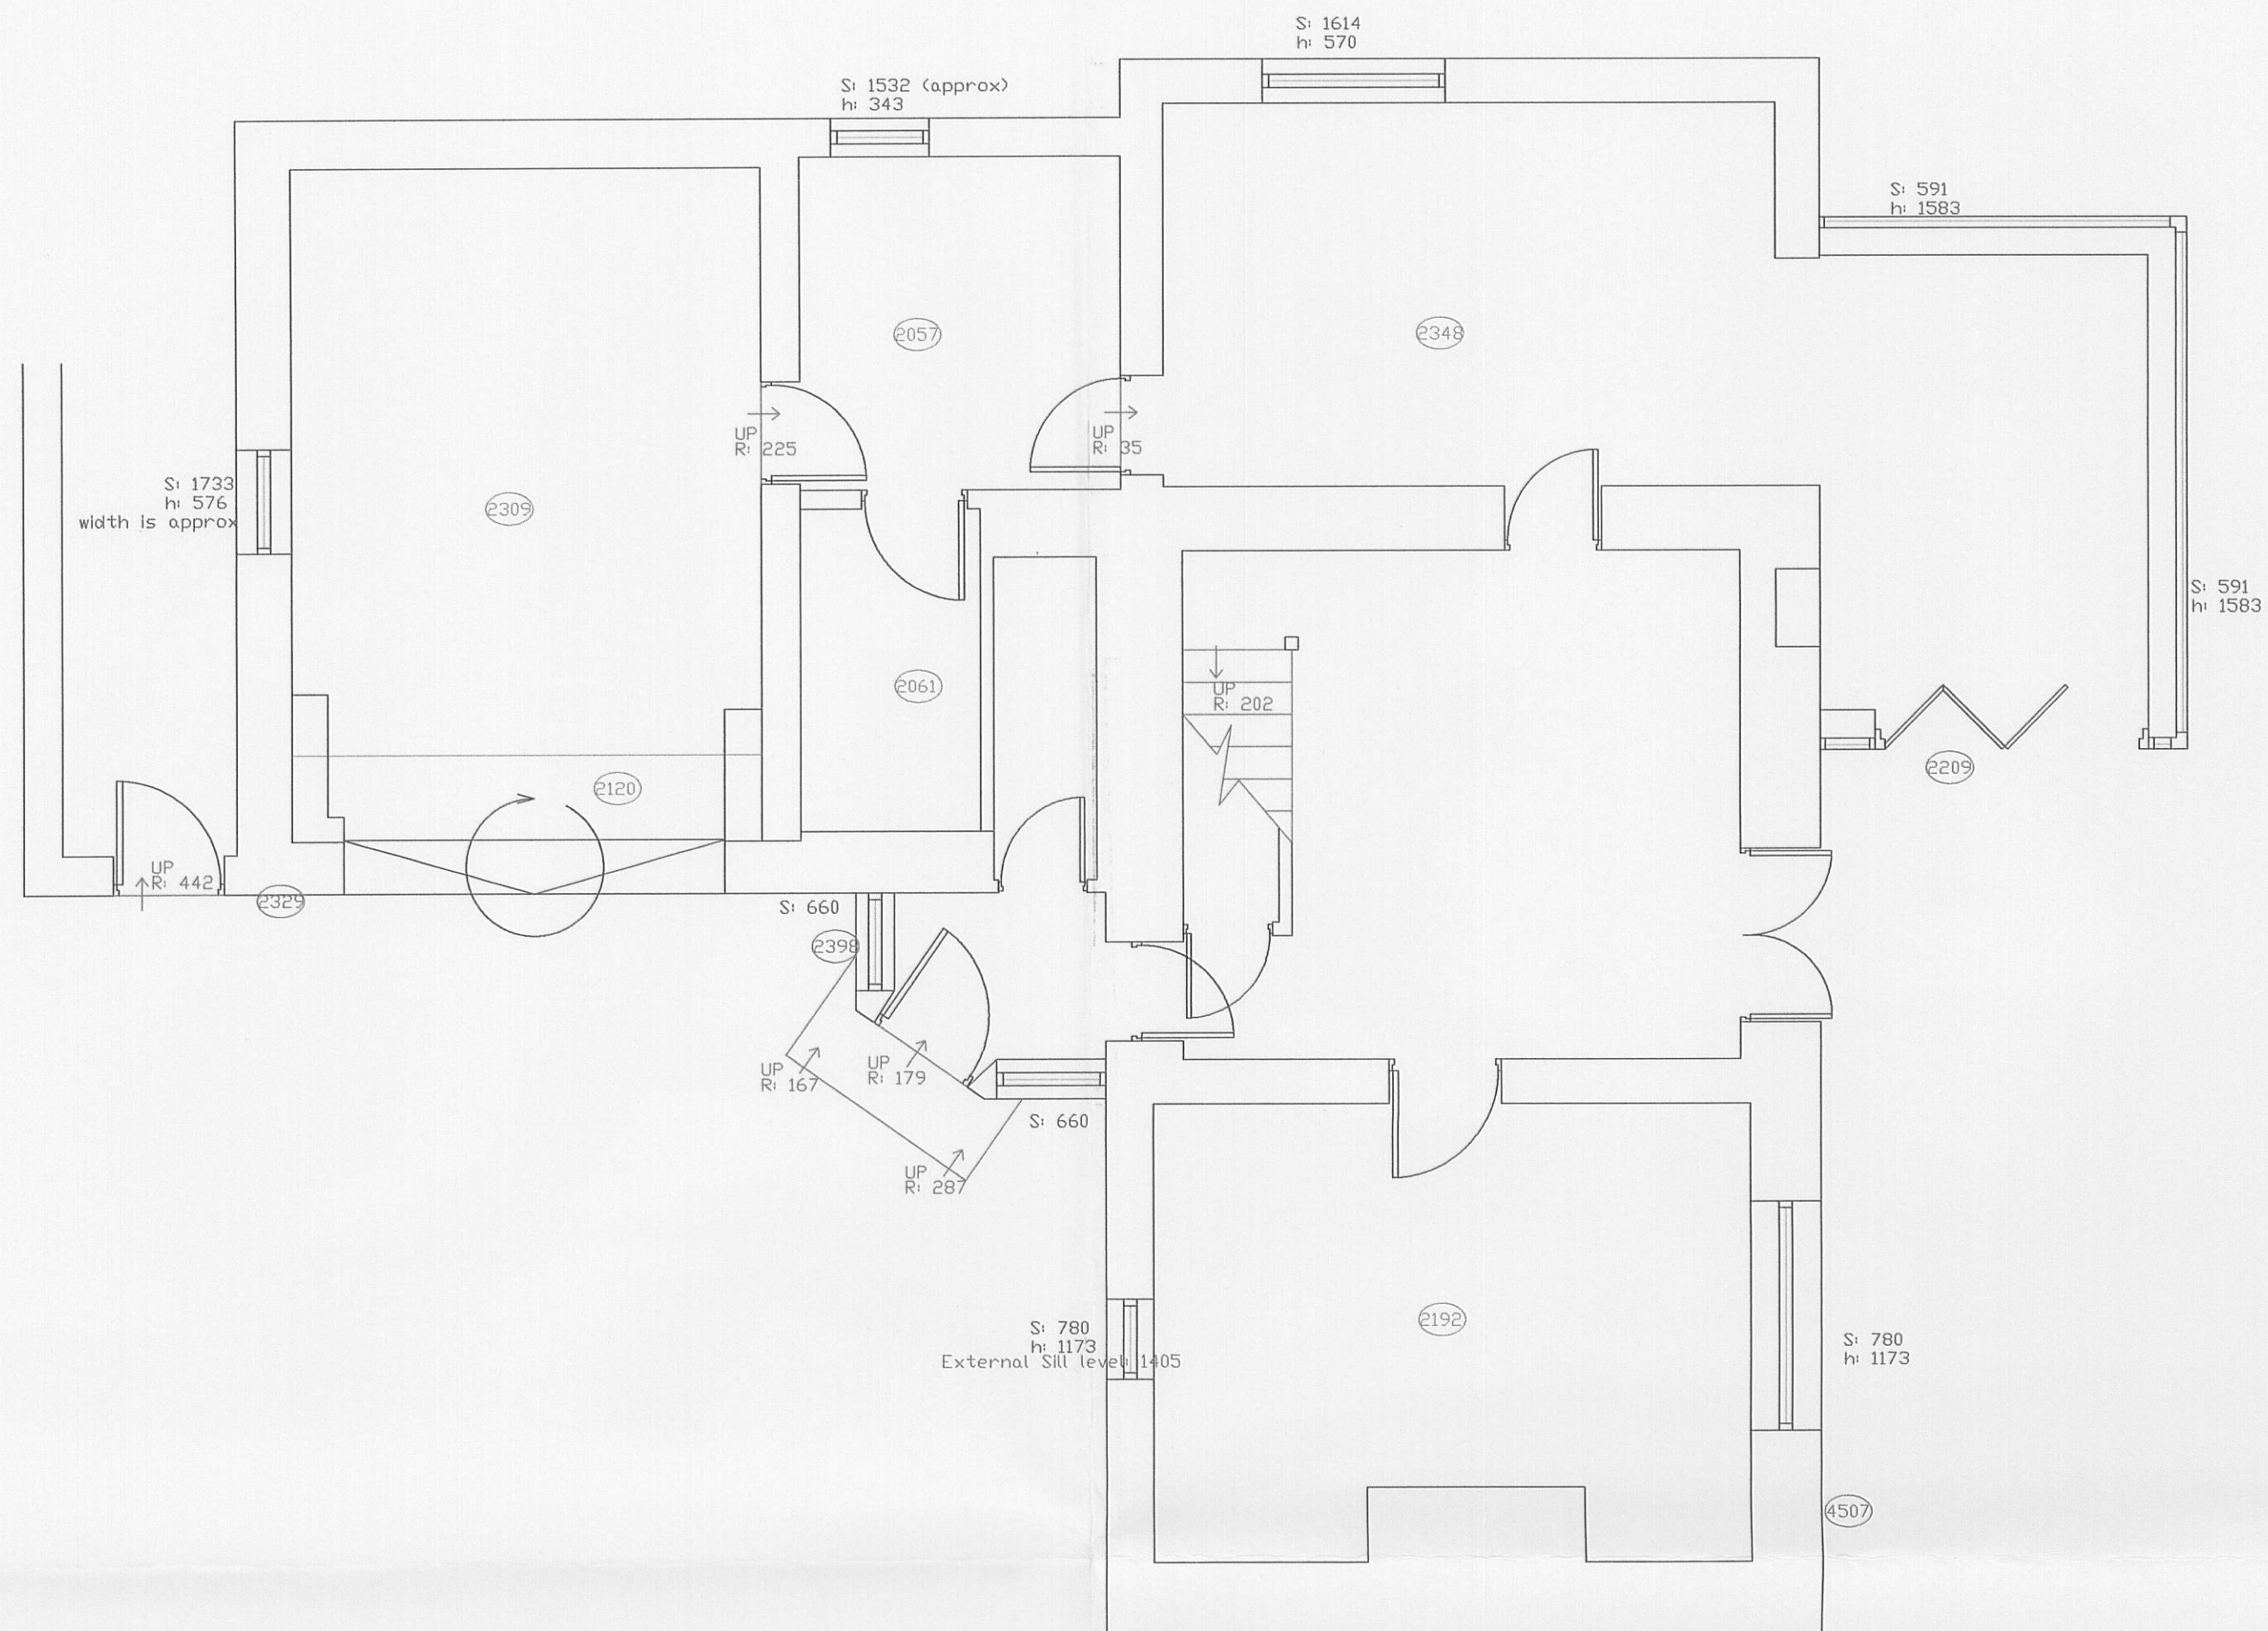

GROUND FLOOR

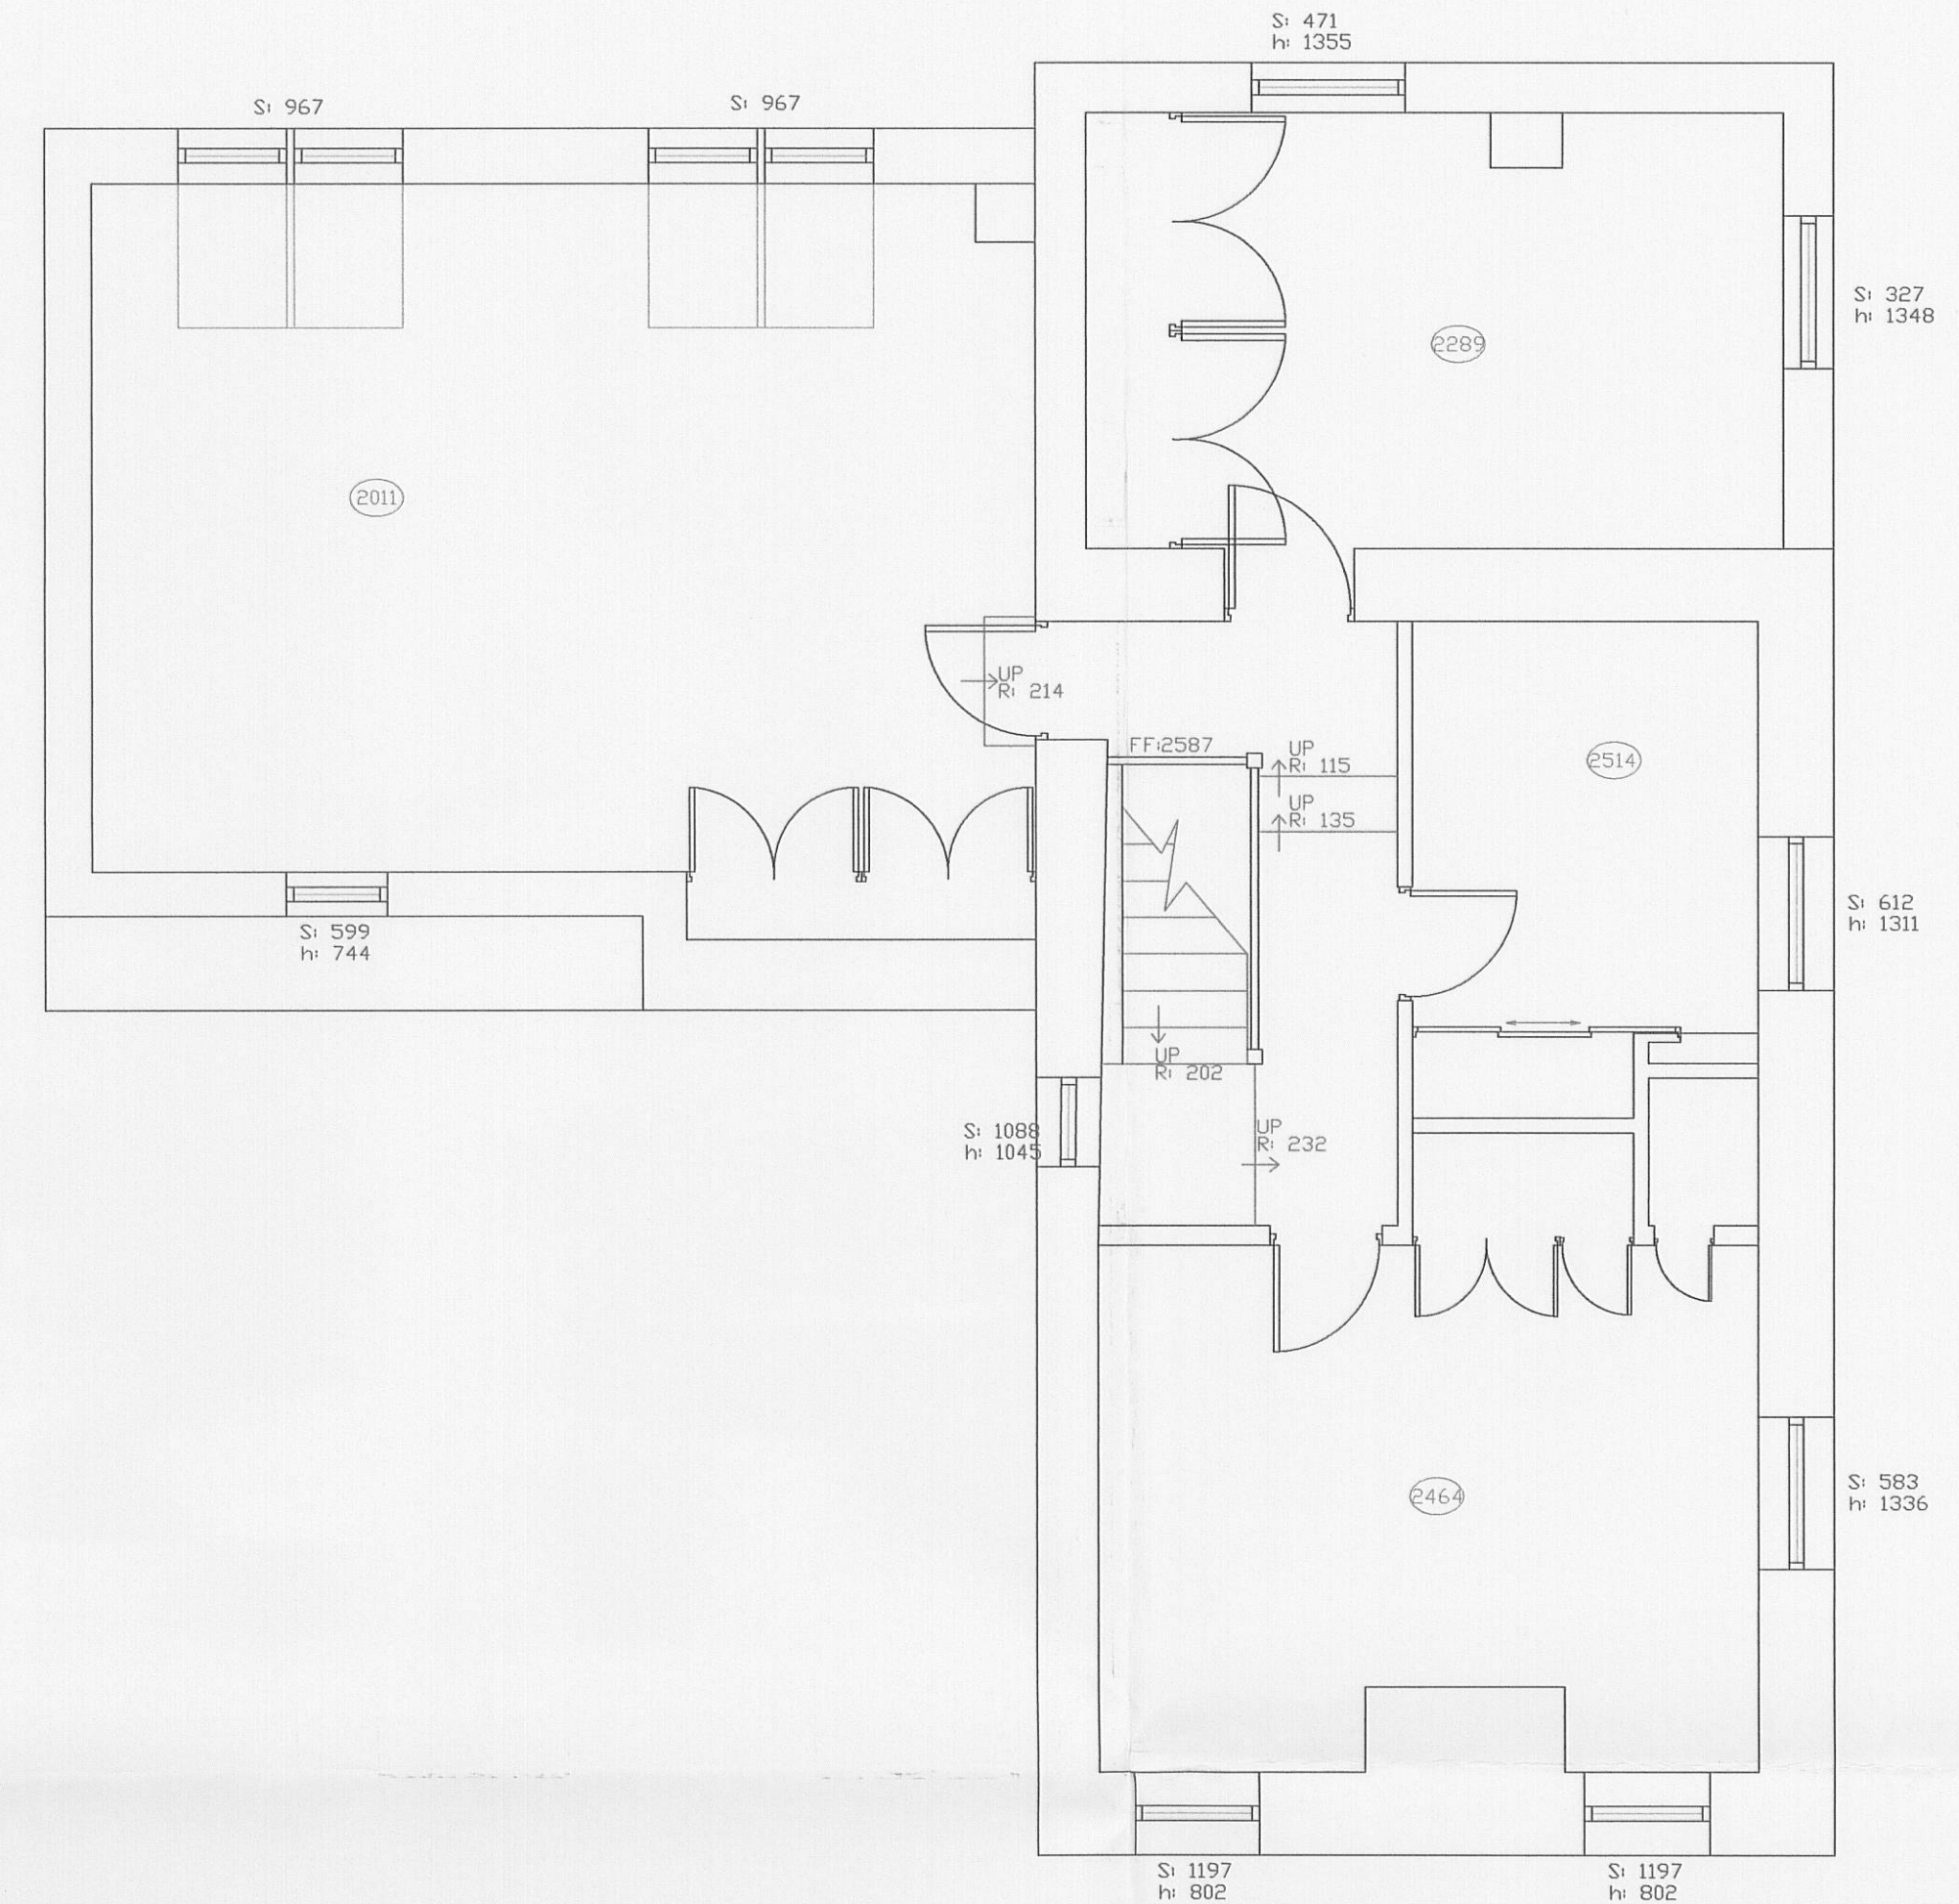

FIRST FLOOR

320110634P

Description	Rev	Date	By
AJH ASSOCIATES Chartered Building Surveyors 21 Deanfield Court Pimlico Link Road Culbourn Lanes BB7 1QS Tel: 01200 428967 Fax: 01200 429665 e-mail: info@ajh-associates.co.uk www.ajh-associates.co.uk			
Client	Scale		
L. TATTERSALL	1:50 @ A1		
Project	Date		
WOODCROFT COTTAGE PENDLETON ROAD WISWELL	JUL 2011		
Description	By		
EXISTING PLANS	SEV		
	Checked		
	TH.		
	No.		
	2816/101		
DO NOT SCALE THIS DRAWING. CHECK ALL DIMENSIONS ON SITE			
THIS DRAWING IS PROTECTED BY COPYRIGHT. IT MAY NOT BE REPRODUCED IN ANY FORM OR BY ANY MEANS FOR ANY PURPOSE, WITHOUT GAINING PRIOR WRITTEN PERMISSION FROM AJH ASSOCIATES			