



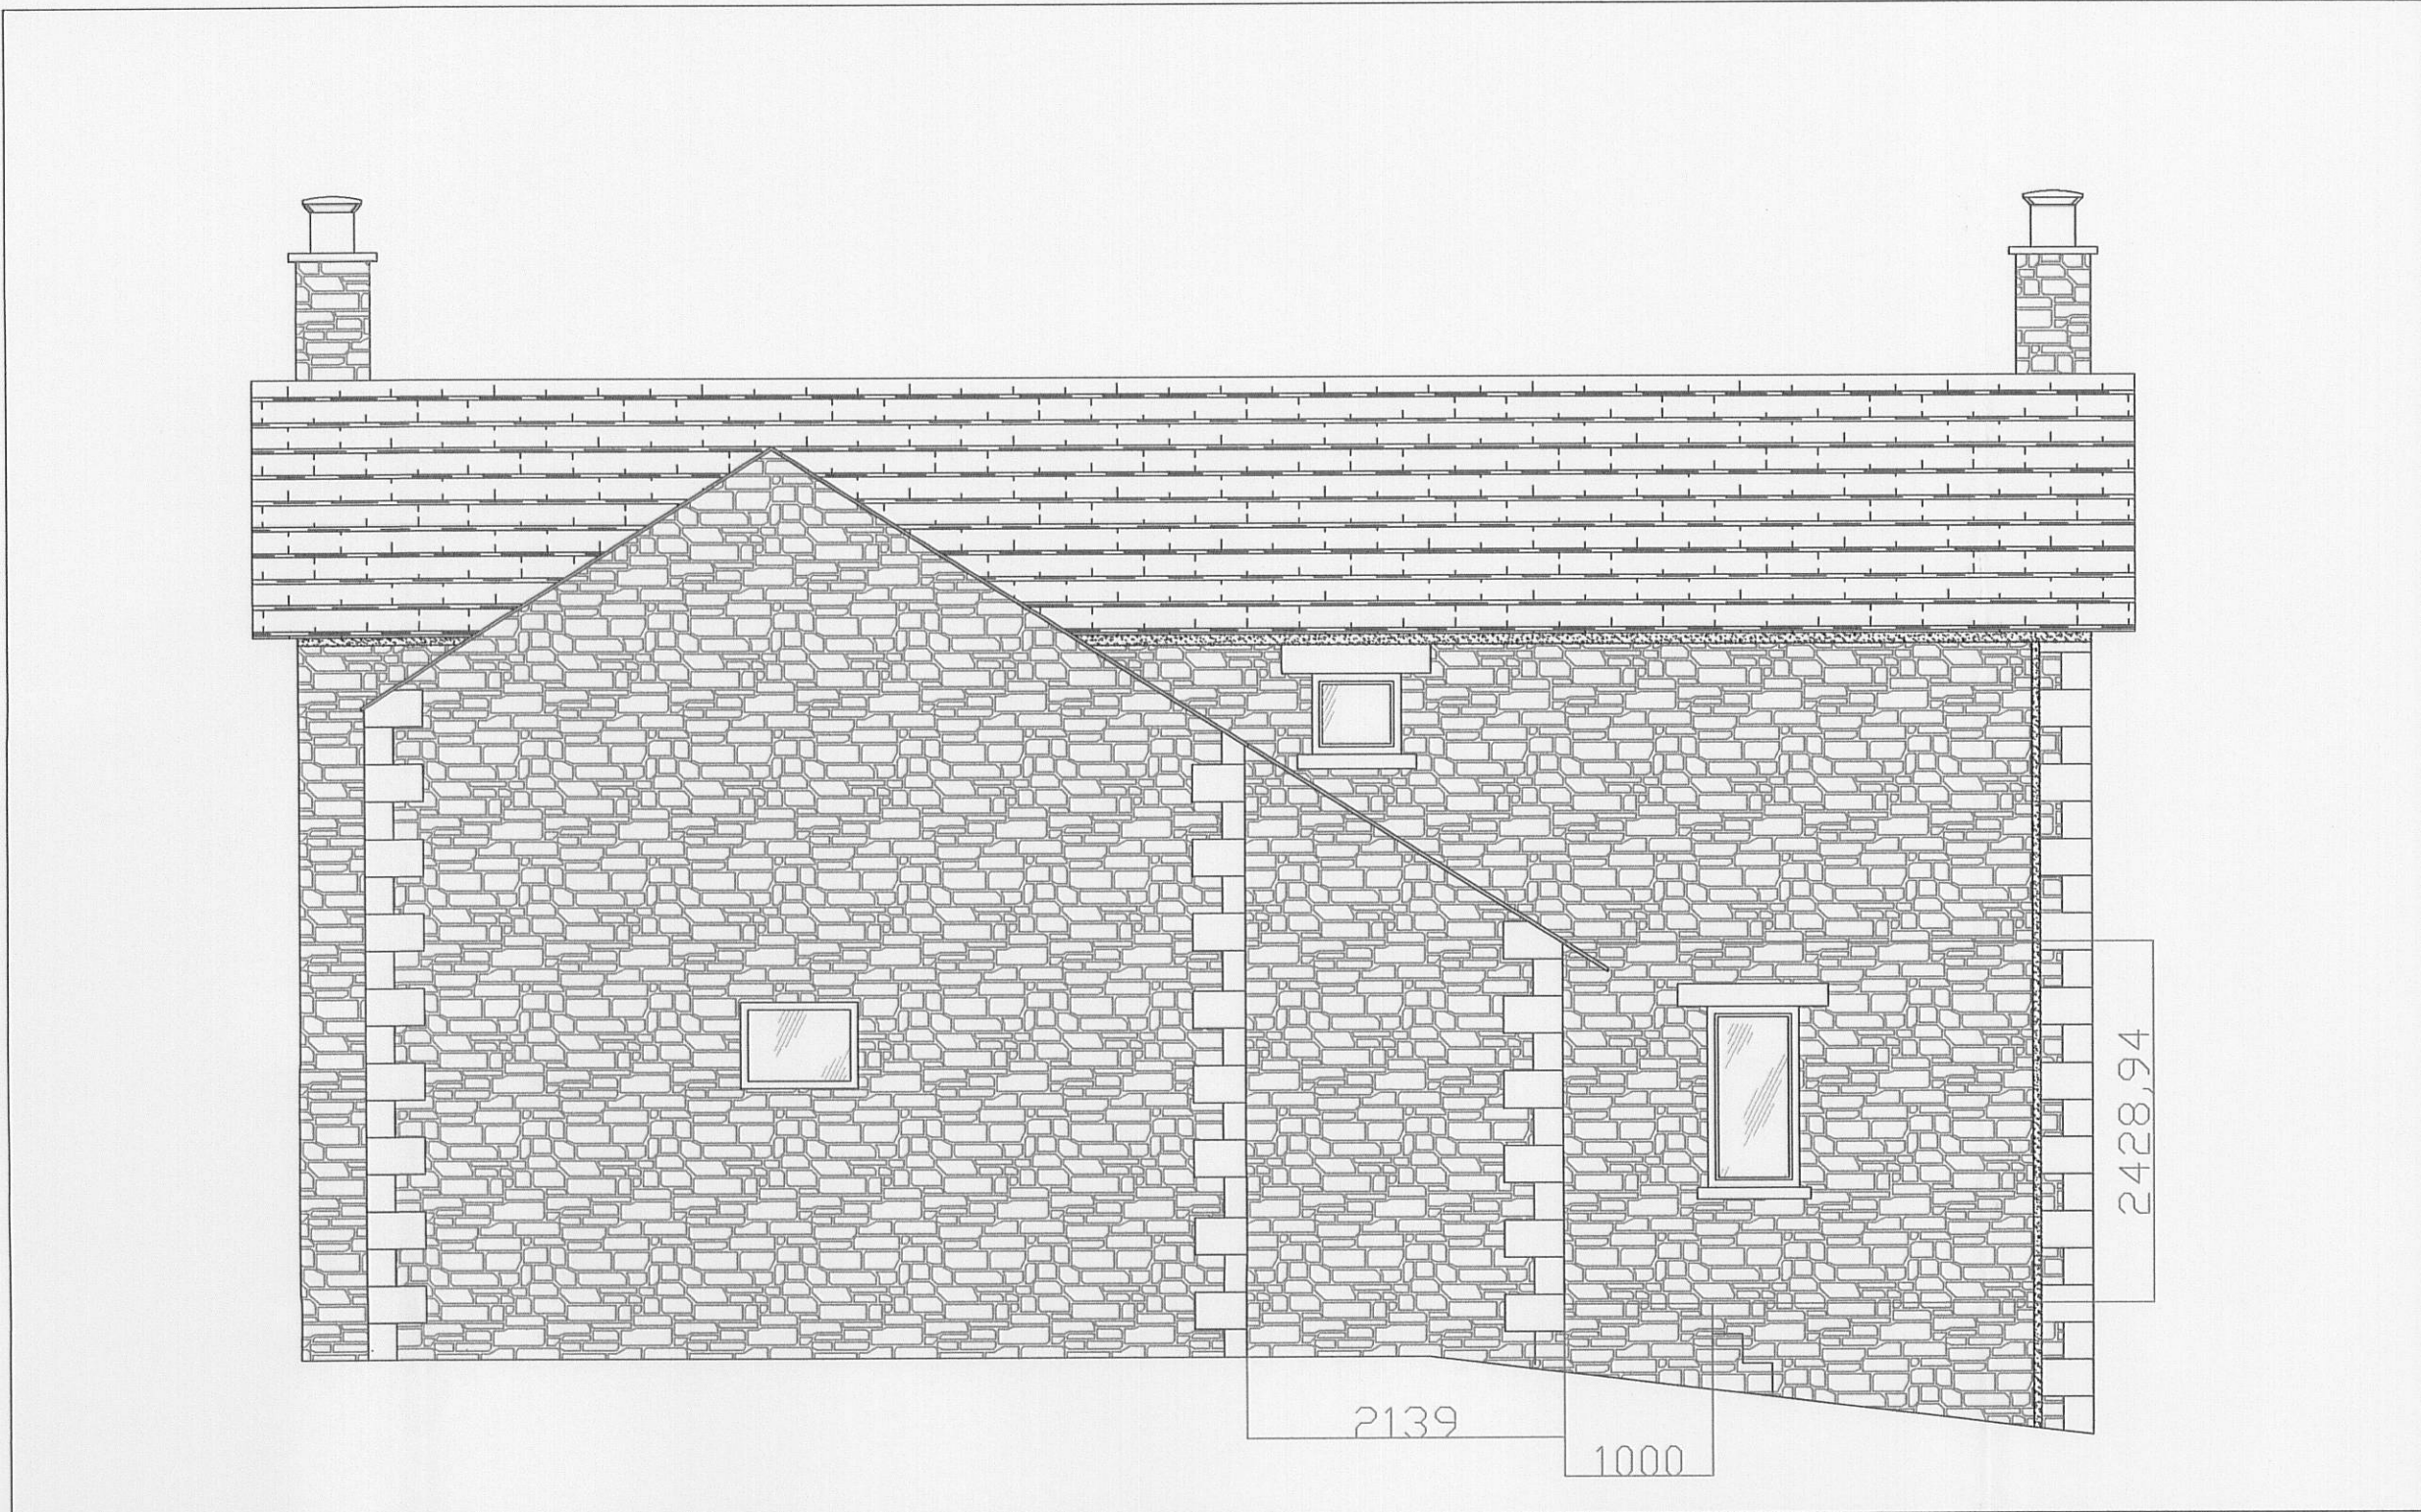

FRONT ELEVATION

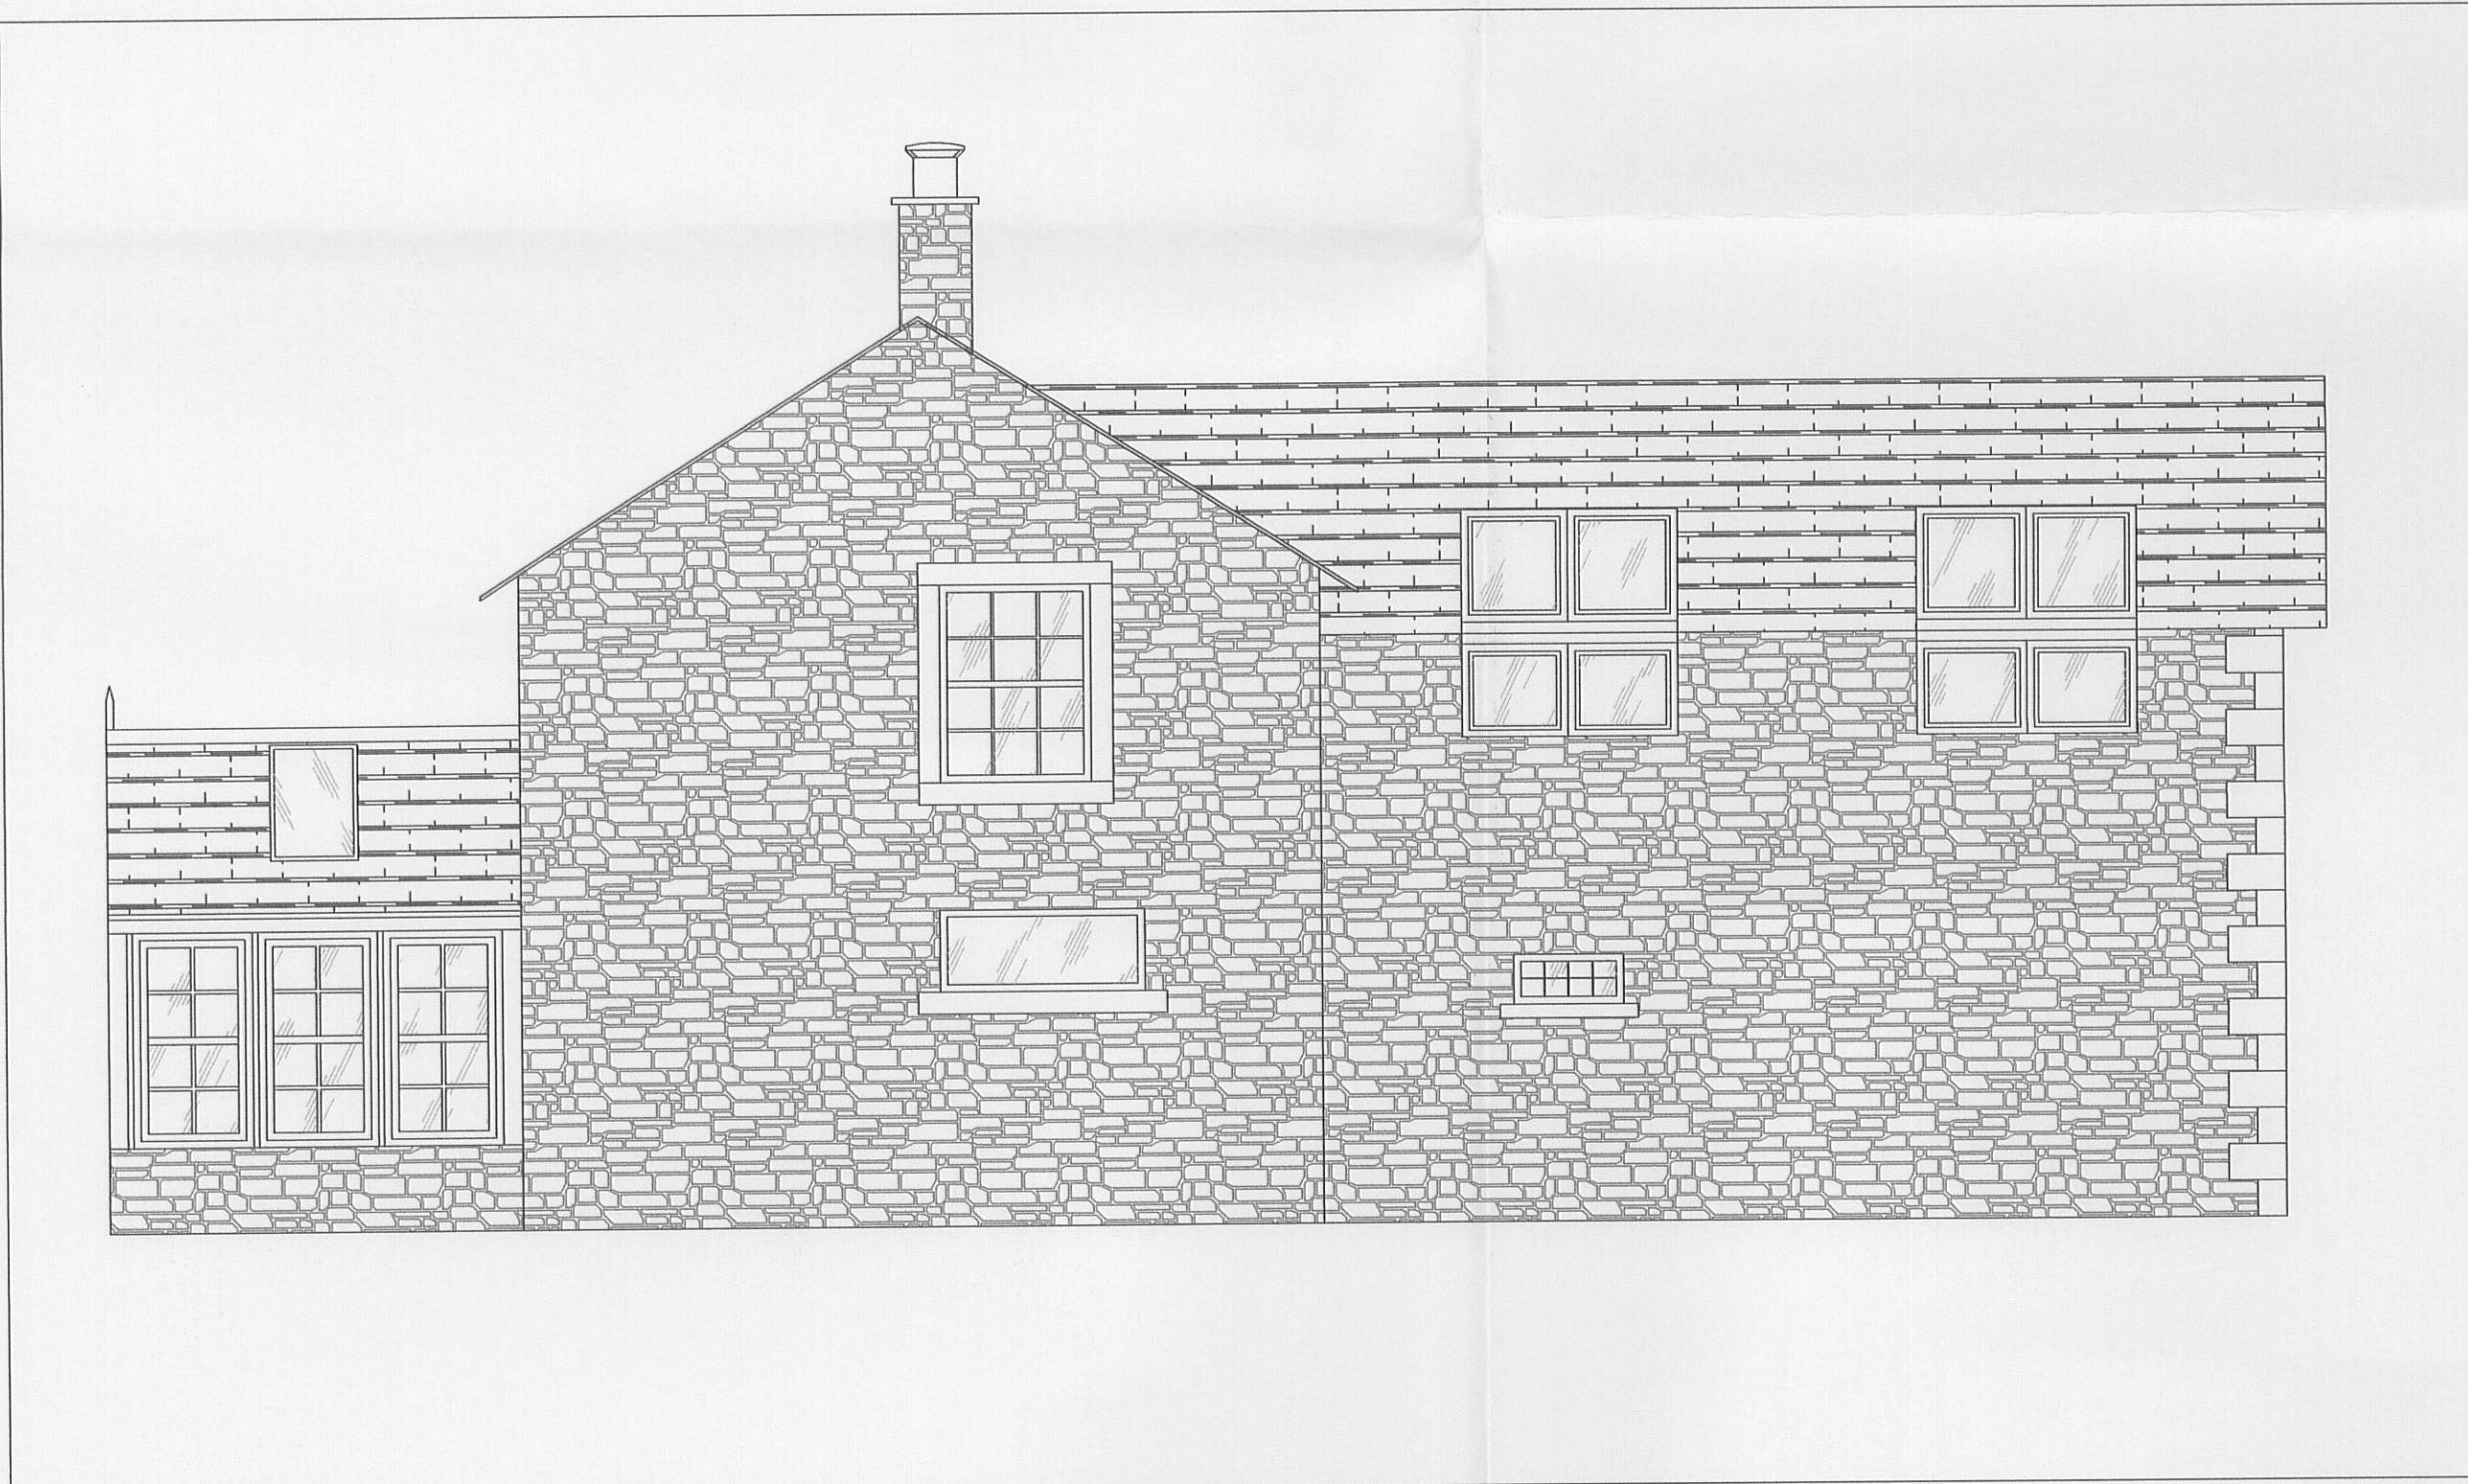

SIDE ELEVATION



SIDE ELEVATION



REAR ELEVATION

320110634P

Amend F F 09/08 JT

Description	Rev	Date	By

AJH ASSOCIATES
Chartered Building Surveyors

21 Deanfield Court
Fimble Link Road
Cuthbert
Lancaster 107 1QS
Tel: 01200 429867
Fax: 01200 429868
e-mail: info@ajh-associates.co.uk
www.ajh-associates.co.uk

Client	Scale
L. TATTERSALL	1:50 @ A1

Project	Date
WOODCROFT COTTAGE PENDLETON ROAD WISWELL	JUL 2011

Description	By
PROPOSED ELEVATIONS	SEV

Checked	No.
TH.	2816/202

DO NOT SCALE THIS DRAWING. CHECK ALL DIMENSIONS ON SITE

THIS DRAWING IS PROTECTED BY COPYRIGHT. IT MAY NOT BE REPRODUCED IN ANY FORM OR BY ANY MEANS FOR ANY PURPOSE, WITHOUT GAINING PRIOR WRITTEN PERMISSION FROM AJH ASSOCIATES