
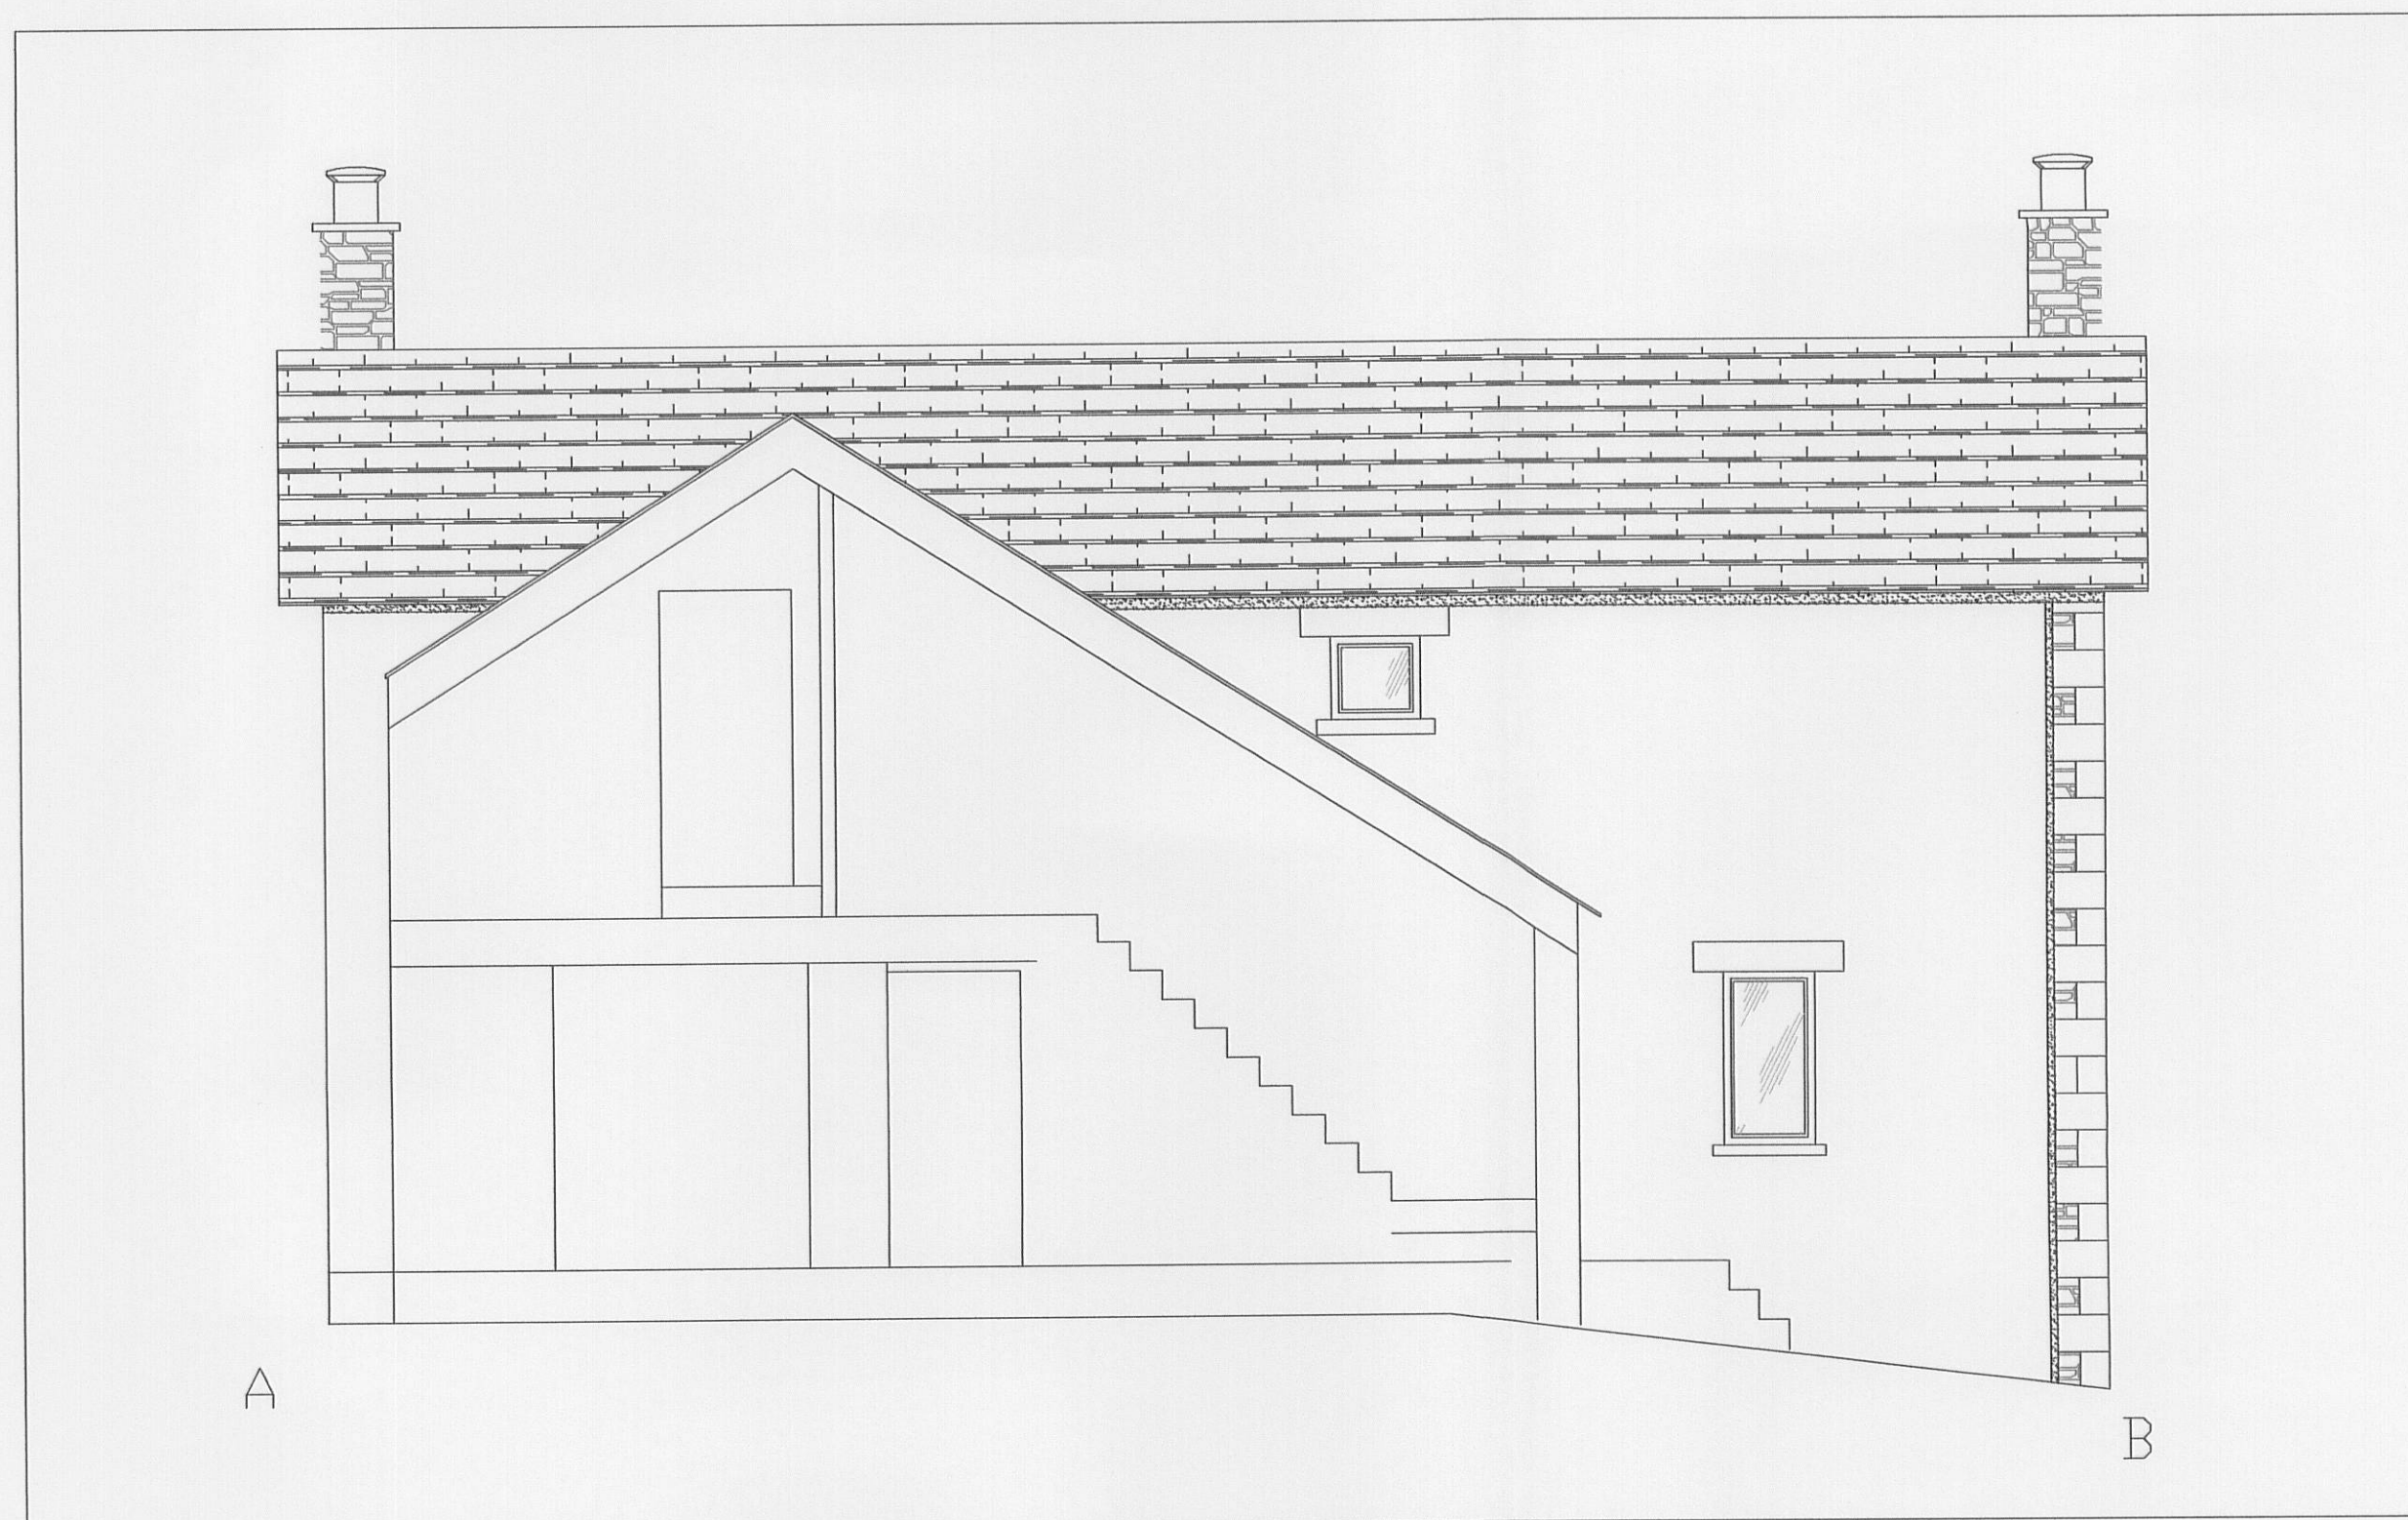
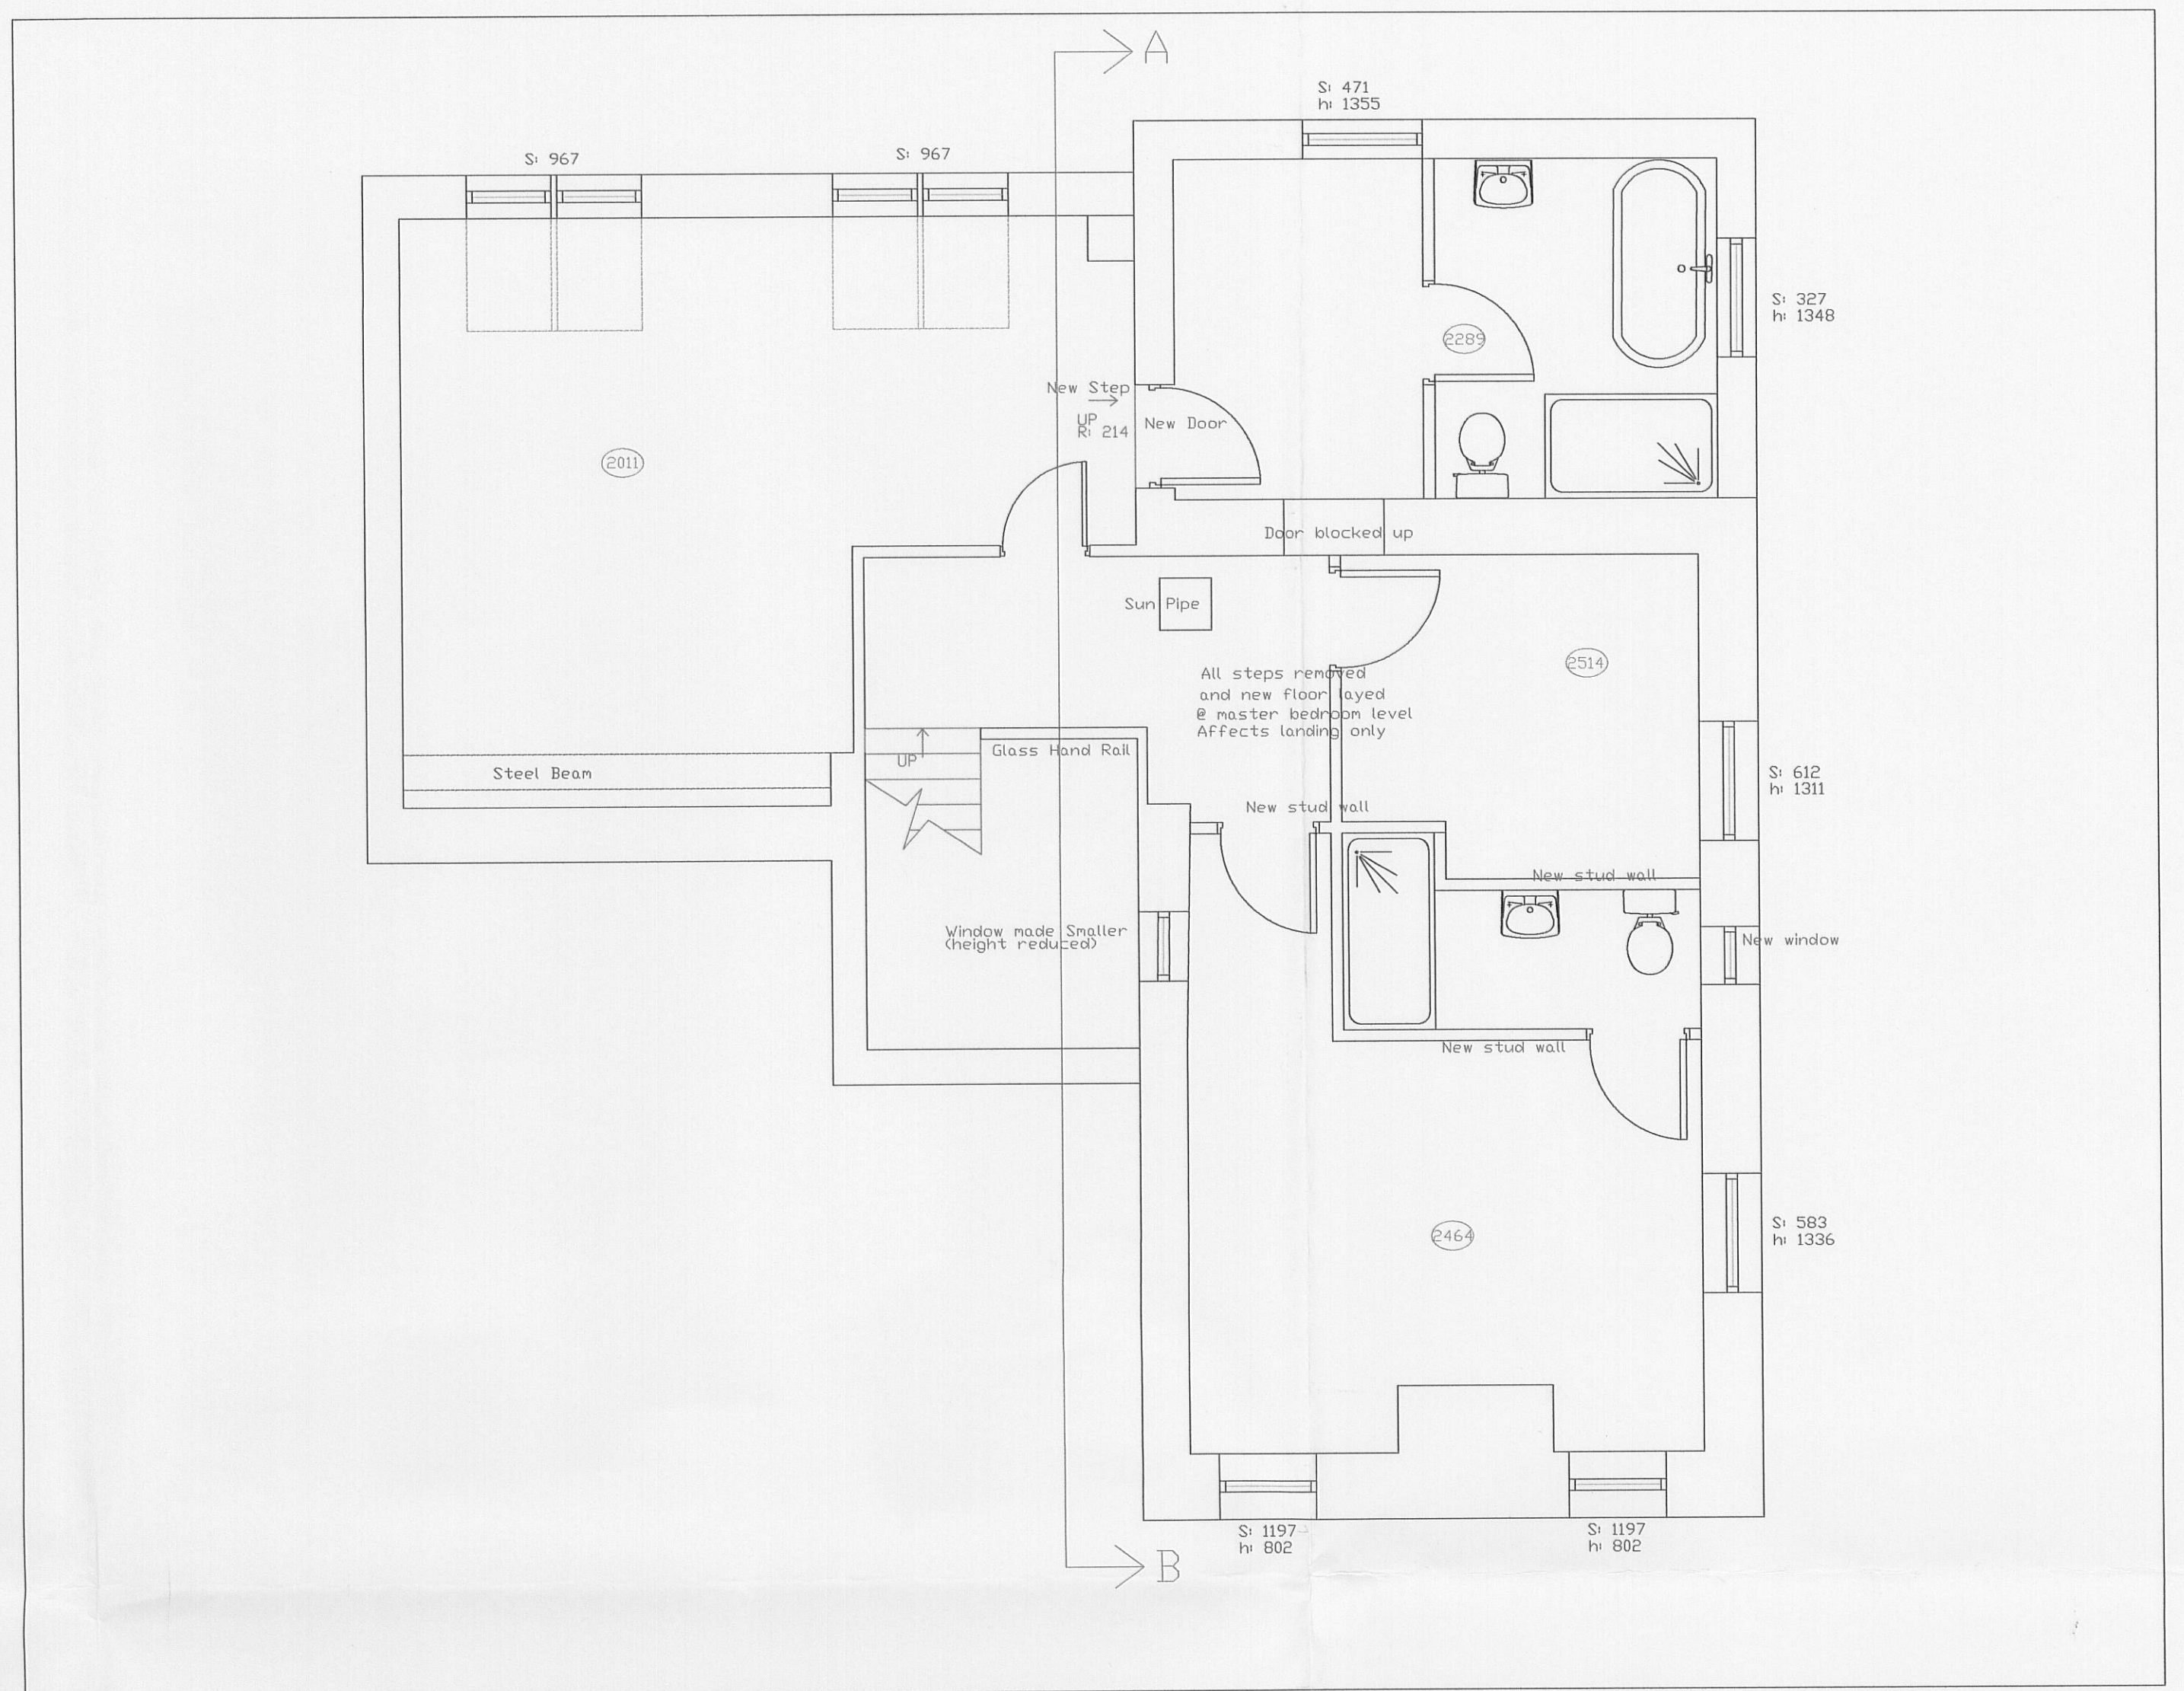


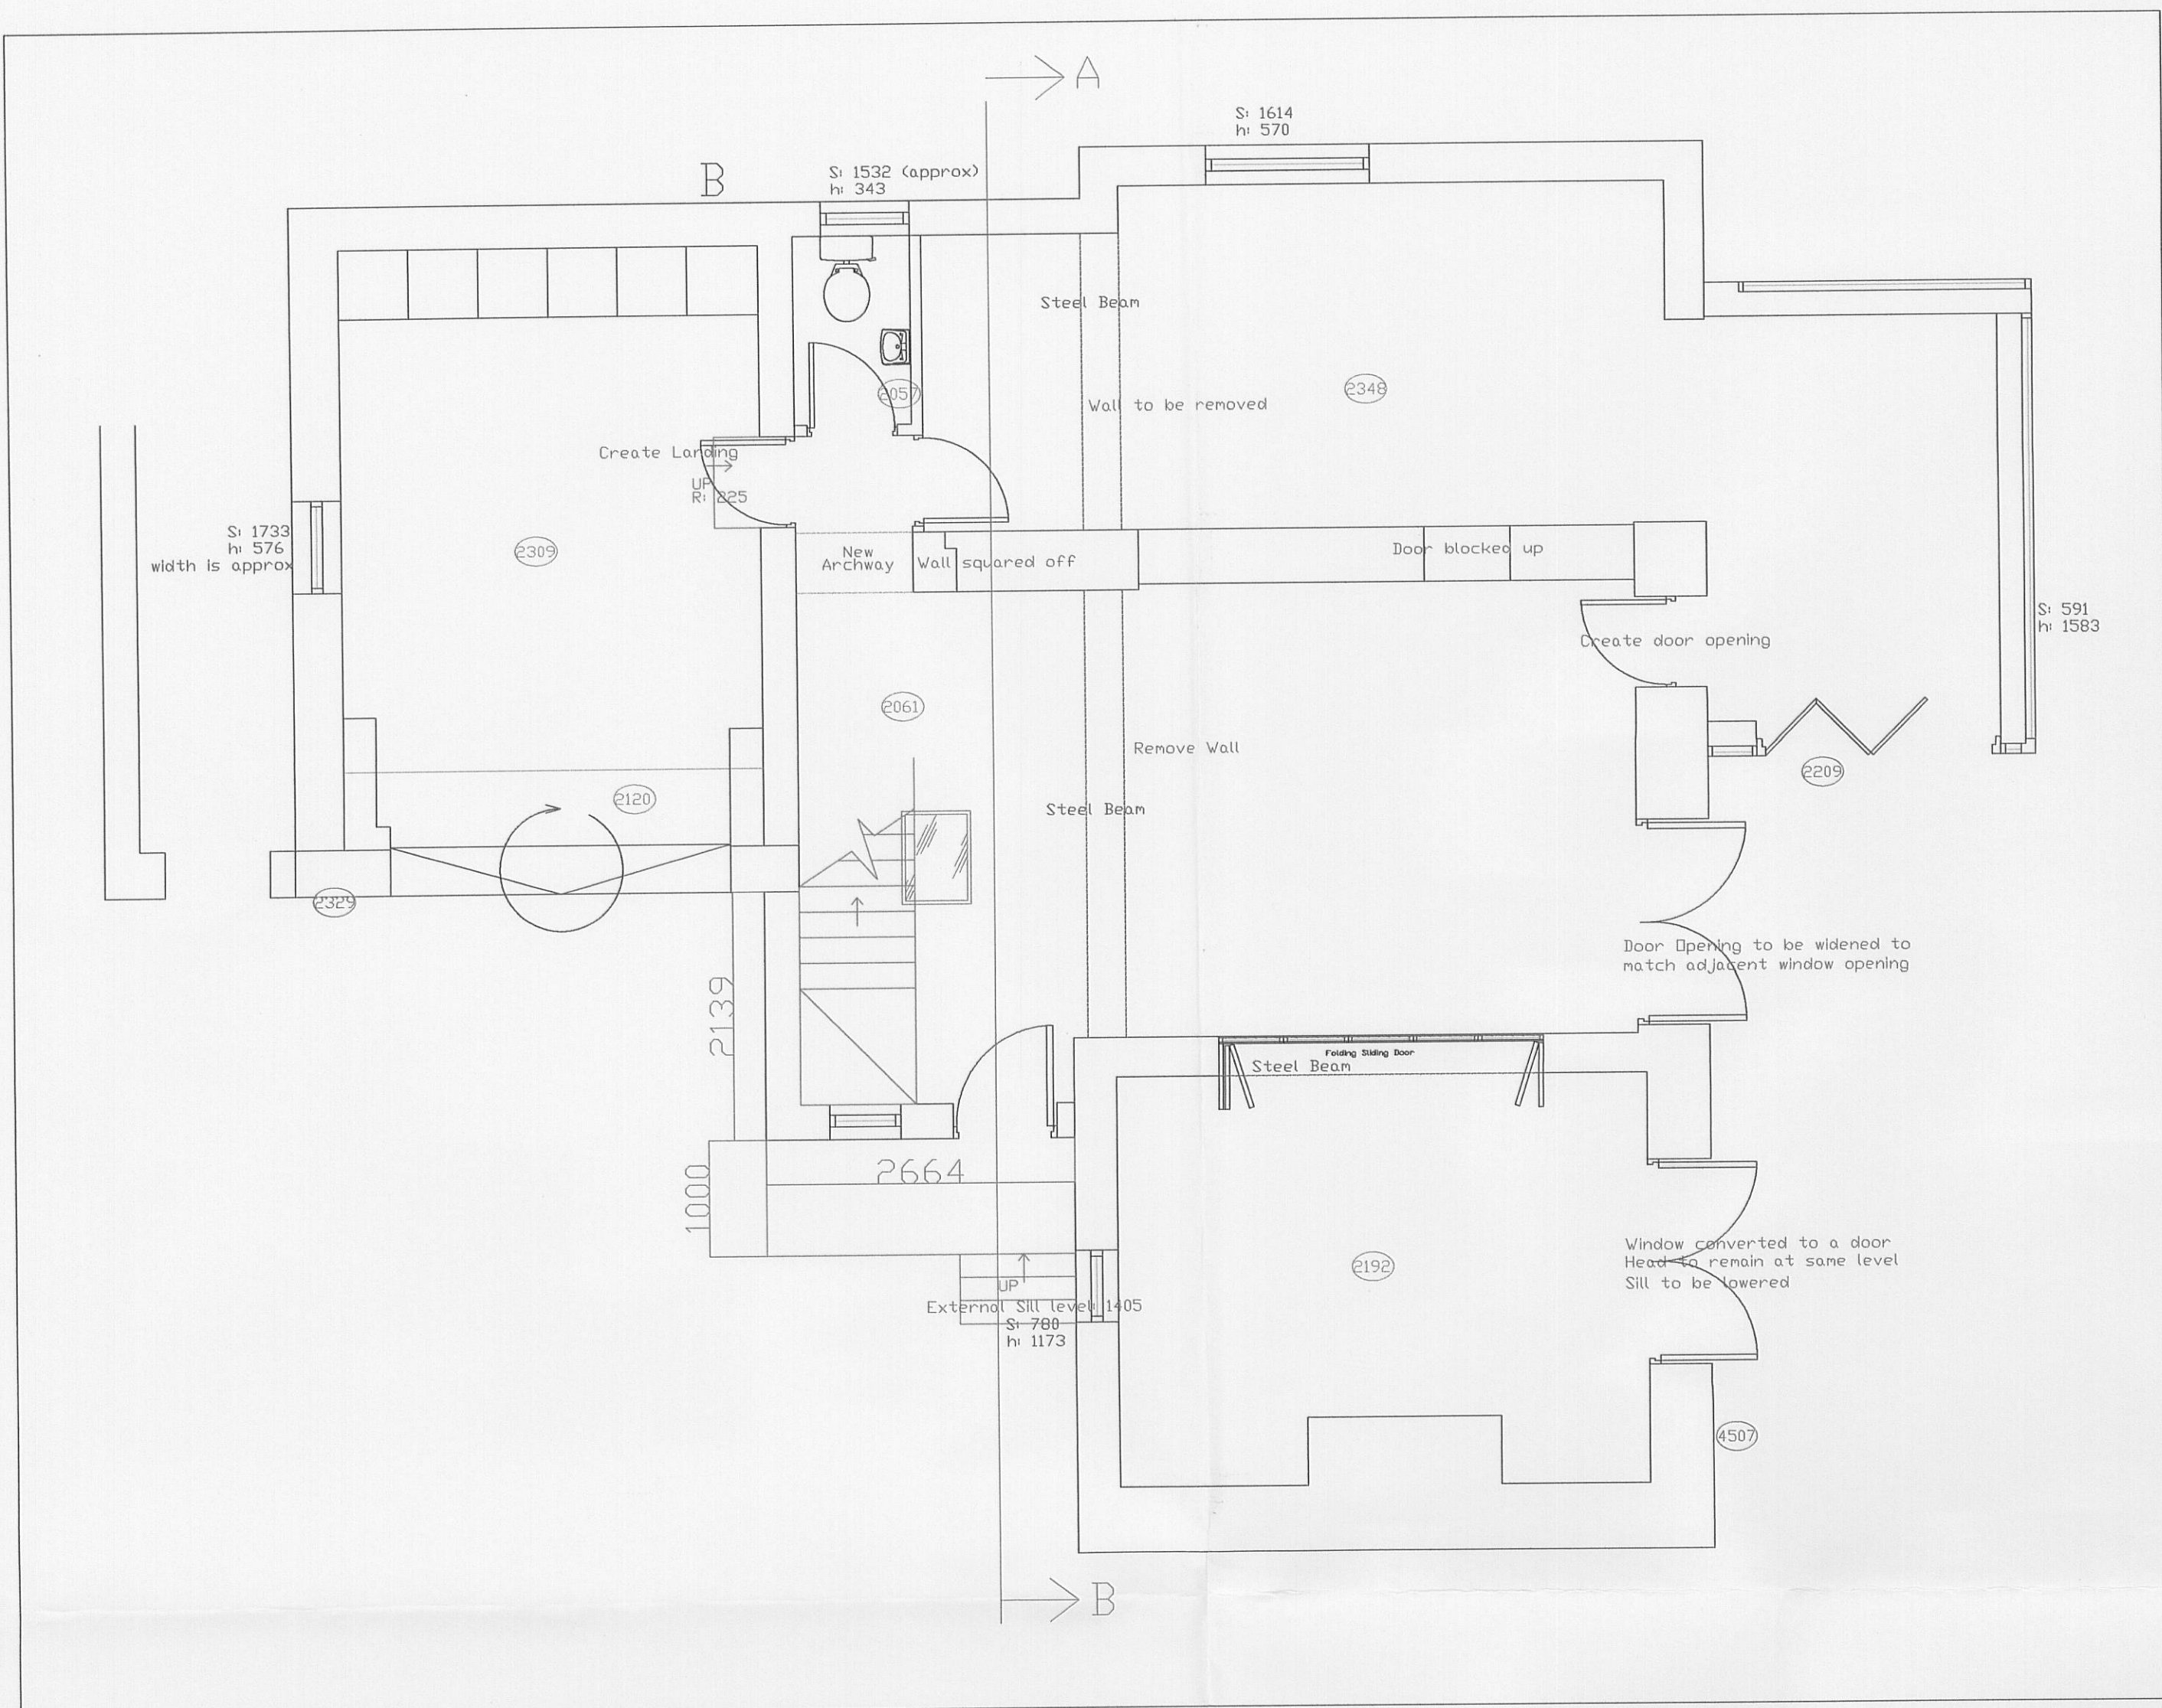

320110634P

Amend		F 09/08 JT	
Description	Rev	Date	By
AJH ASSOCIATES Chartered Building Surveyors			
21 Deanfield Court Pimlico Link Road Clitheroe Lancs BB7 1QS		Tel: 01200 429867 Fax: 01200 429868 e-mail: info@ajh-associates.co.uk www.ajh-associates.co.uk	
Client		Scale	
L TATTERSALL		1:50 @ A1	
Project		Date	
WOODCROFT COTTAGE PENDLETON ROAD WISWELL		JUL 2011	
Description		By	
PROPOSED PLANS AND CROSS SECTION		SEV	
Checked		No.	
TH.		2816/202	
DO NOT SCALE THIS DRAWING. CHECK ALL DIMENSIONS ON SITE			
THIS DRAWING IS PROTECTED BY COPYRIGHT. IT MAY NOT BE REPRODUCED IN ANY FORM OR BY ANY MEANS FOR ANY PURPOSE, WITHOUT GAINING PRIOR WRITTEN PERMISSION FROM AJH ASSOCIATES			