




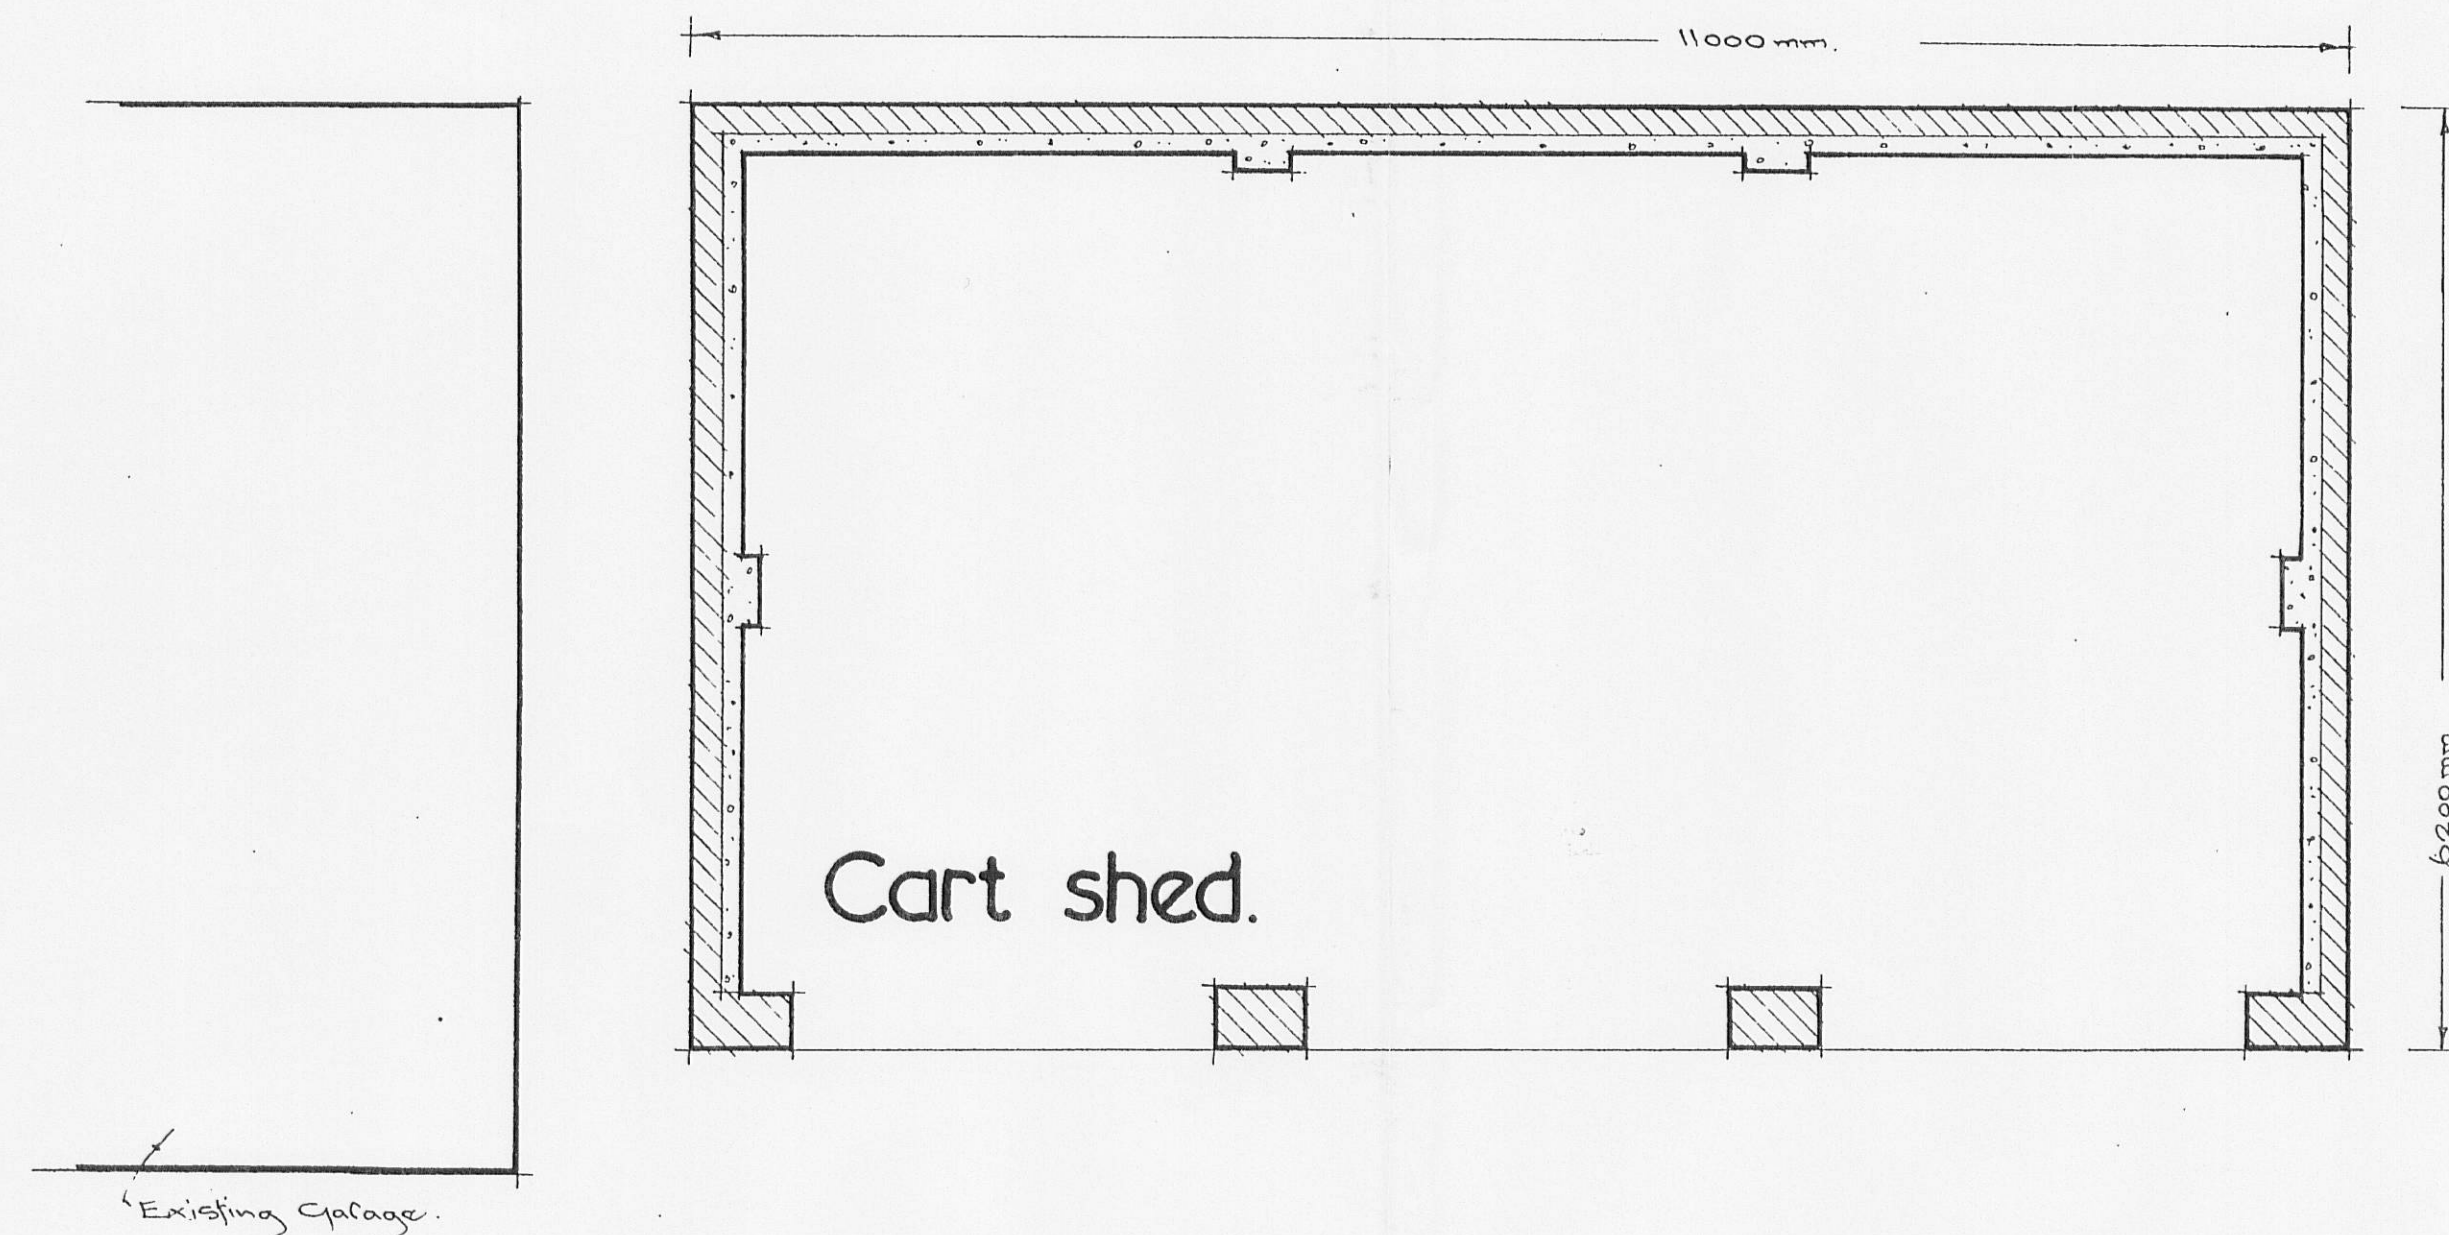


Plan.
Scale: 1 to 60.

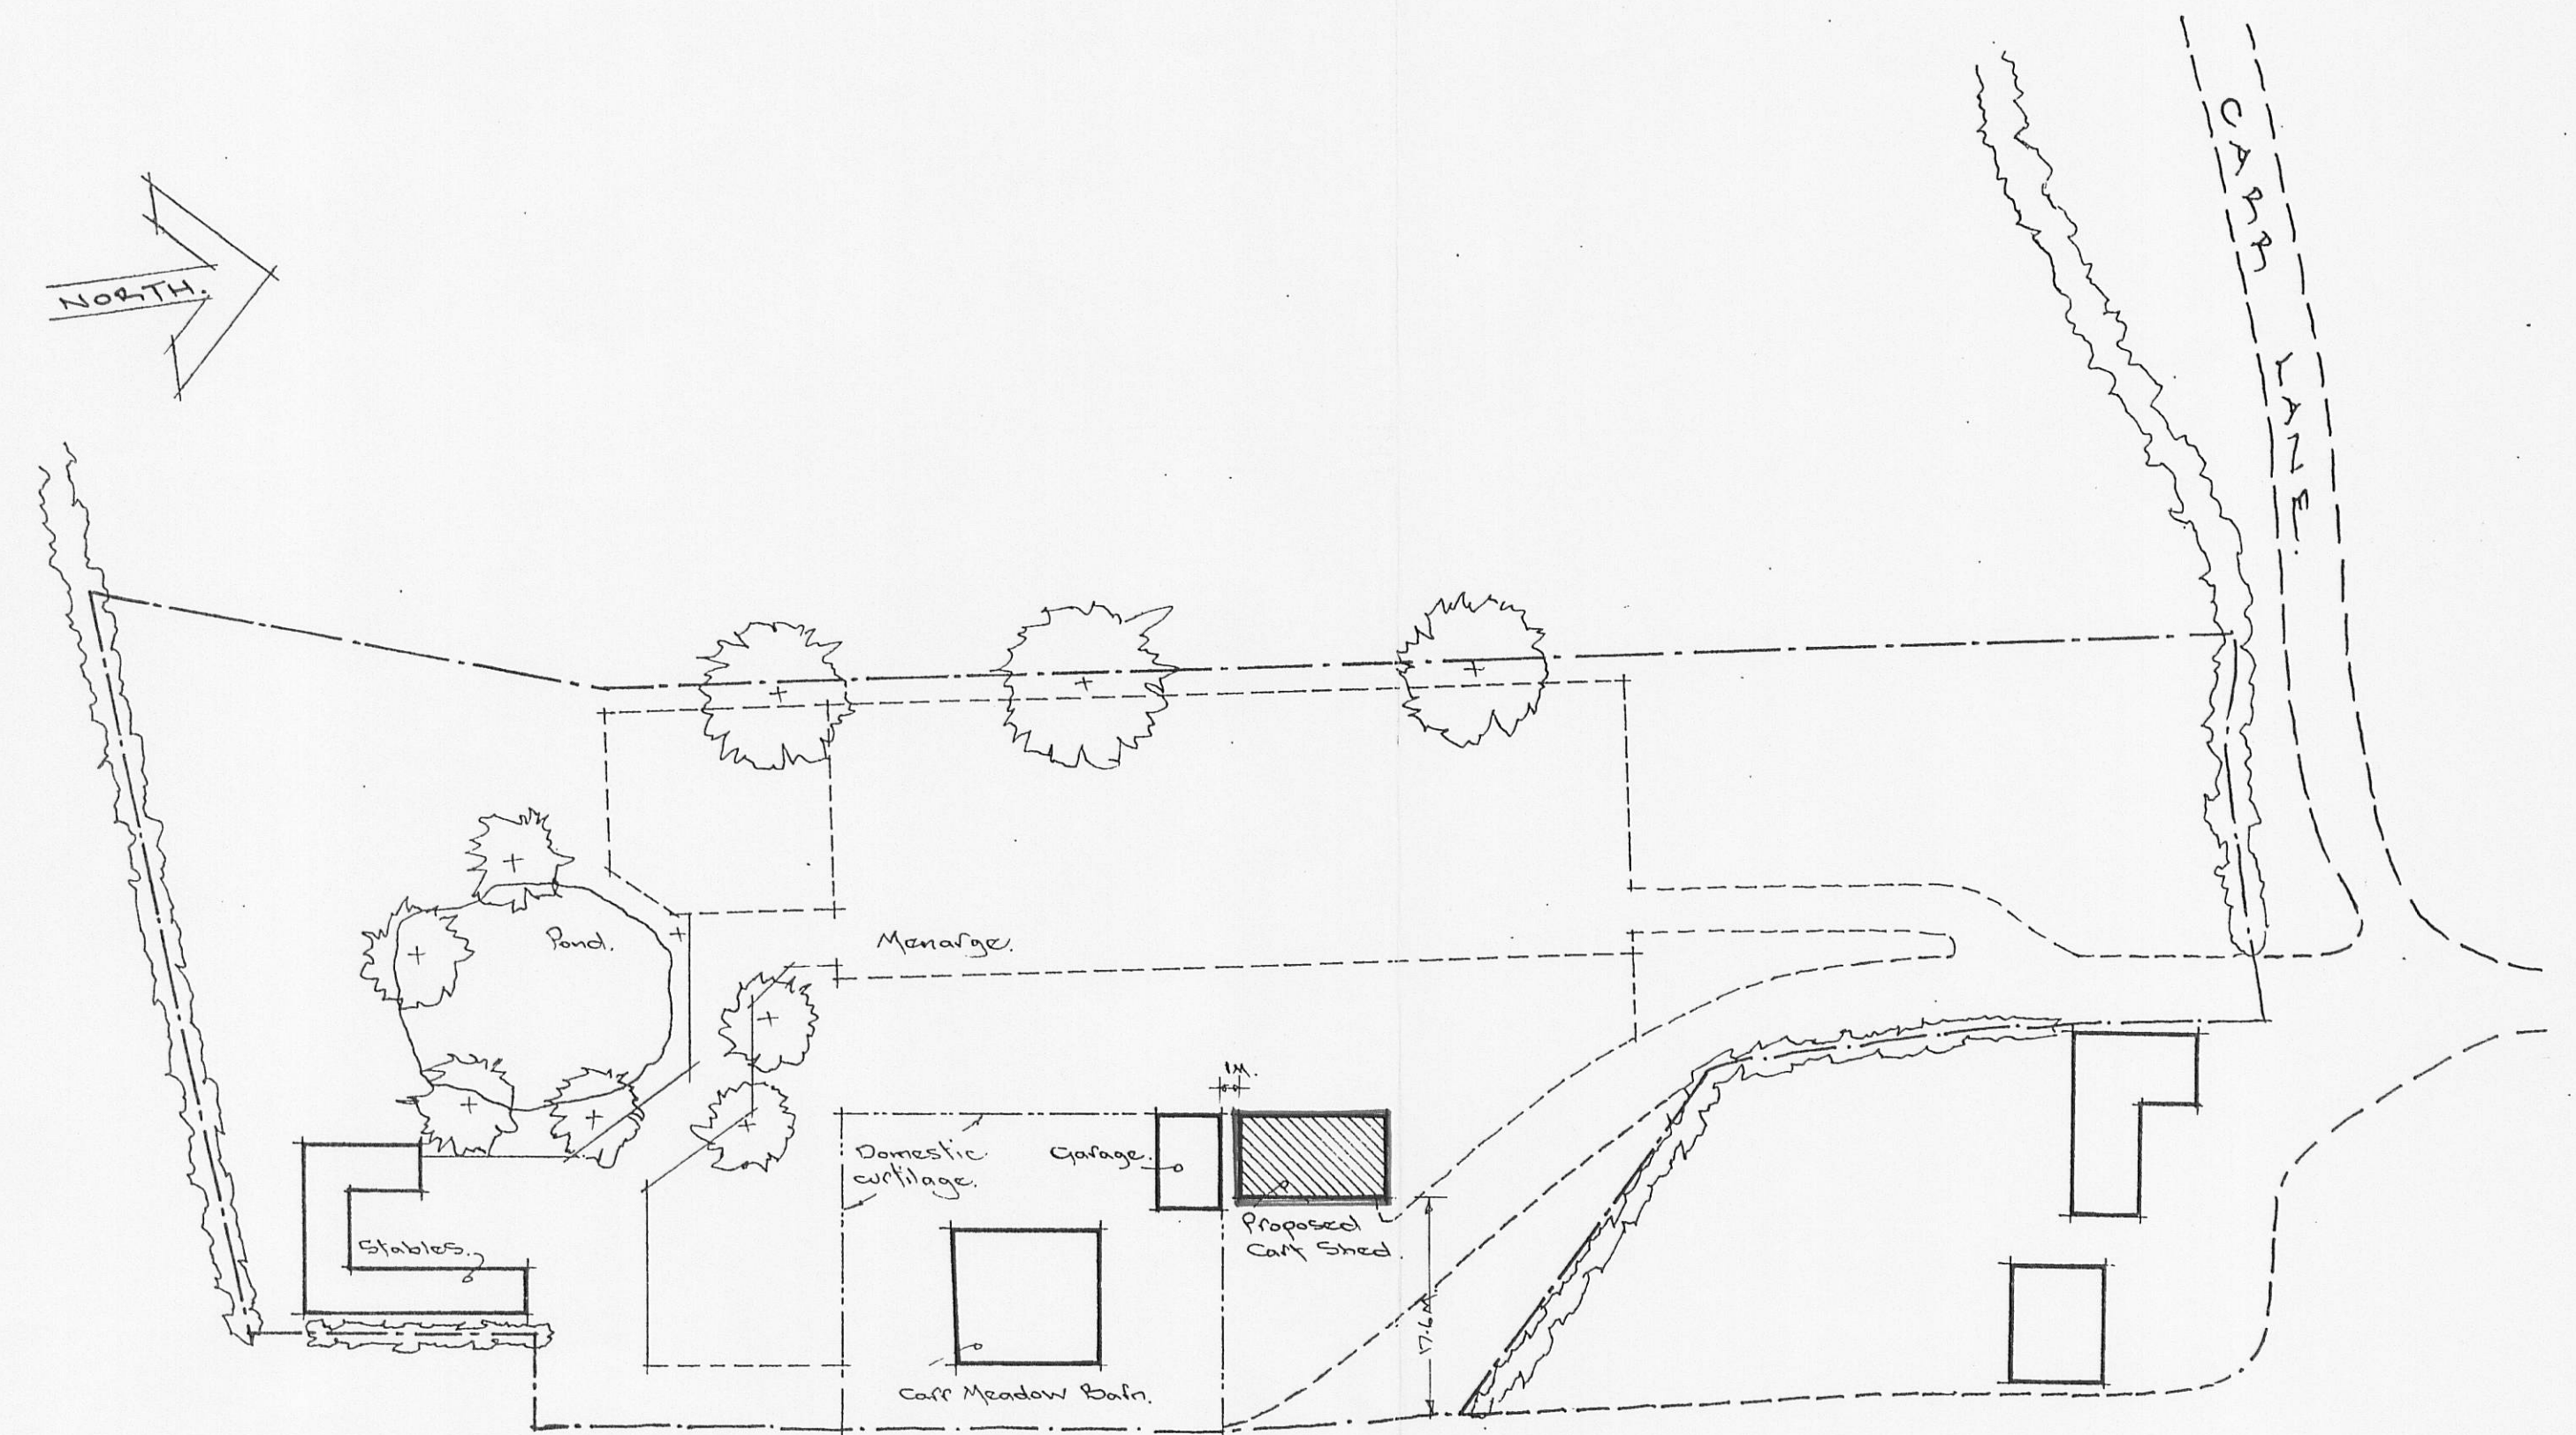

Site plan.
Scale: 1 to 500.

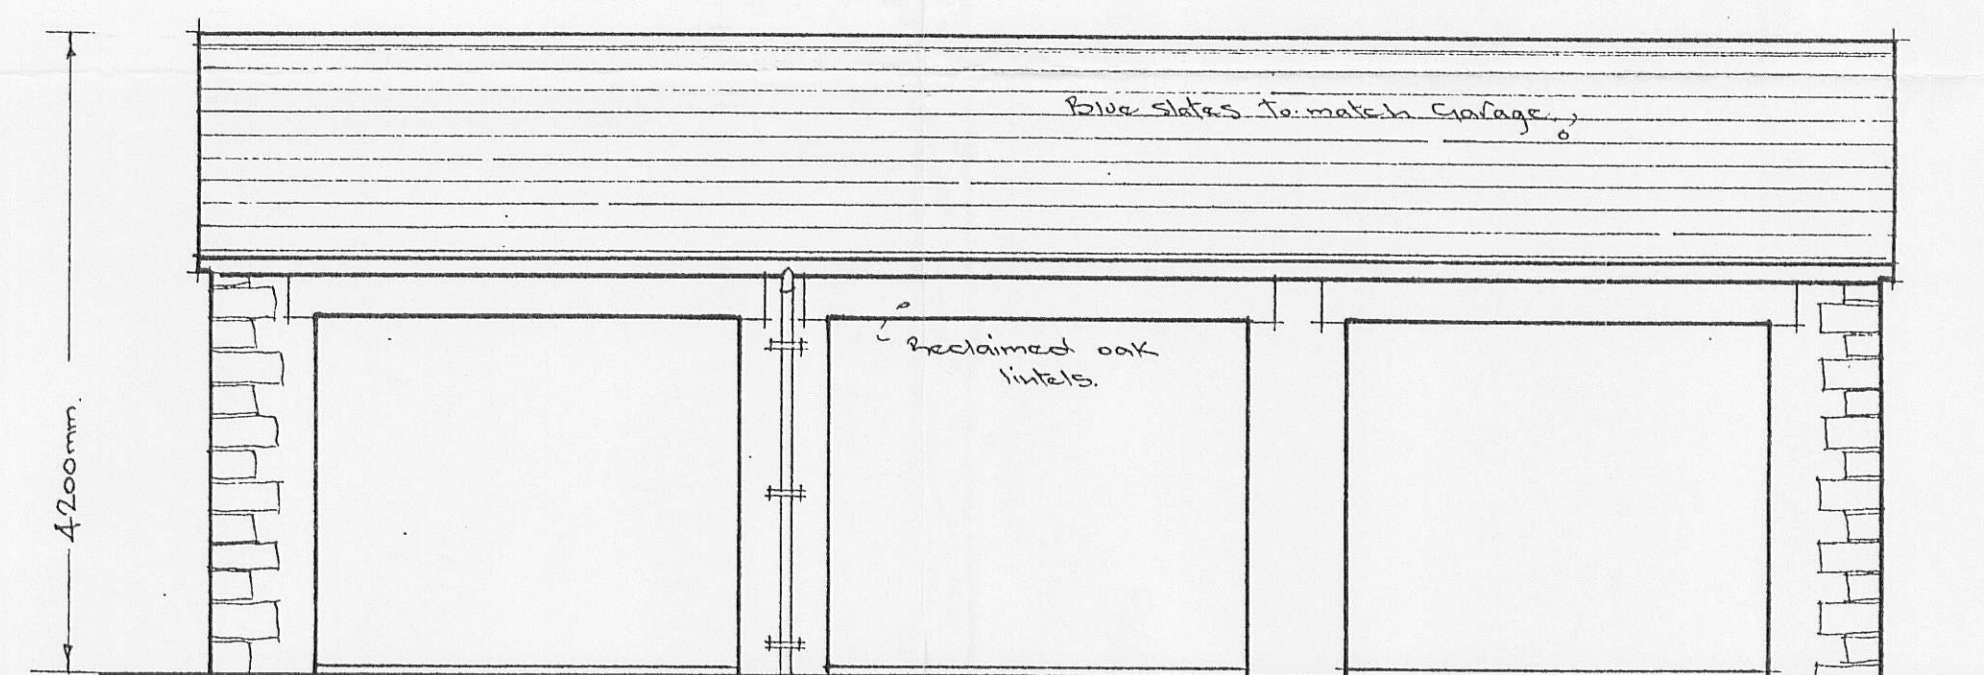


East elevation.

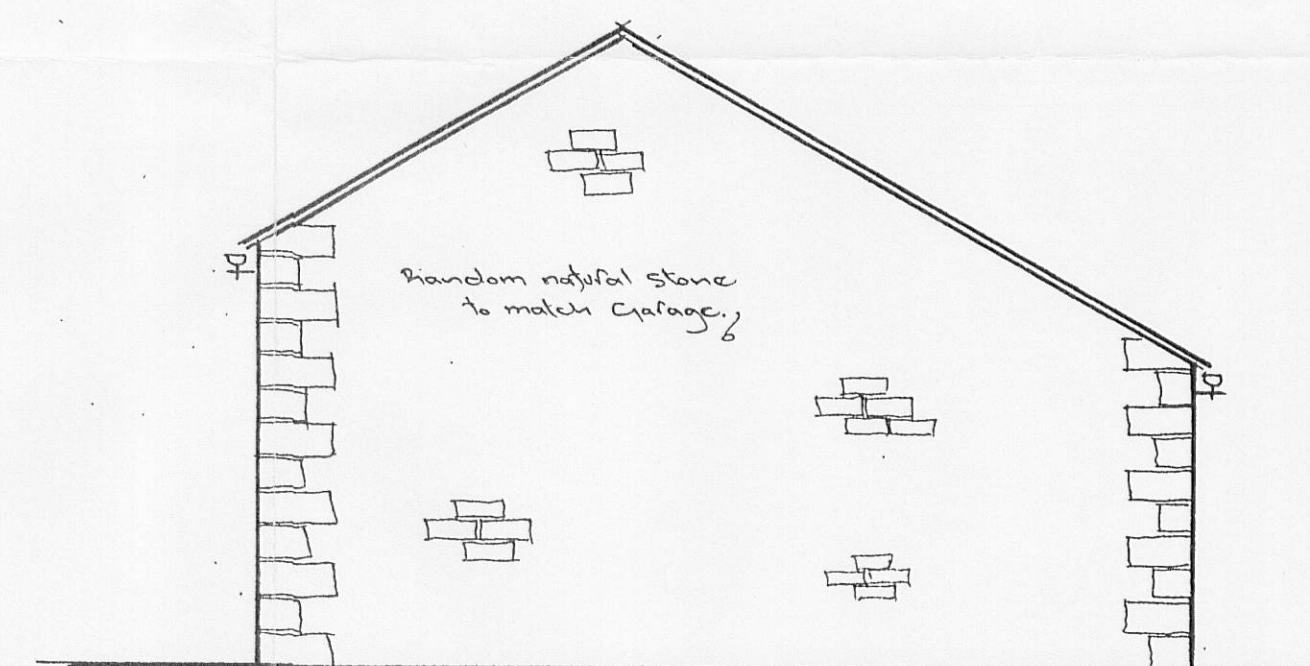


North elevation.

Materials:-
Roof - Reclaimed natural blue
slate.
Walls - Reclaimed random natural
stone.
Rain-water goods - cast iron
All to match existing dwelling
& copage.

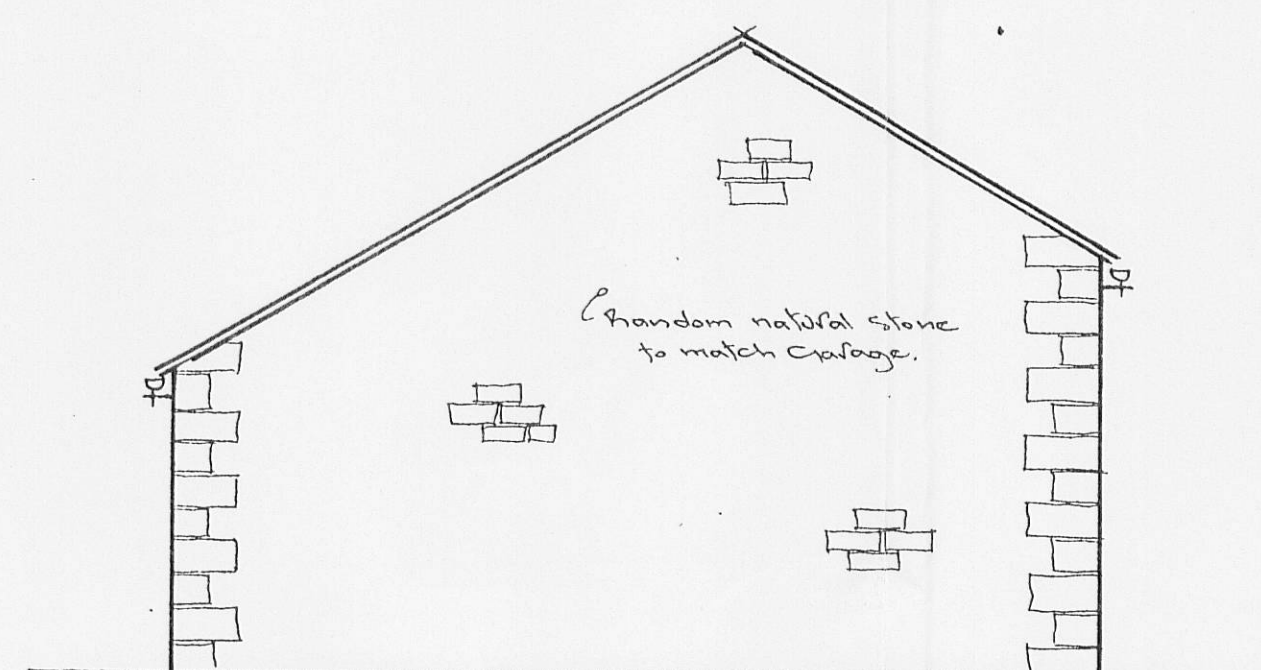

South elevation.

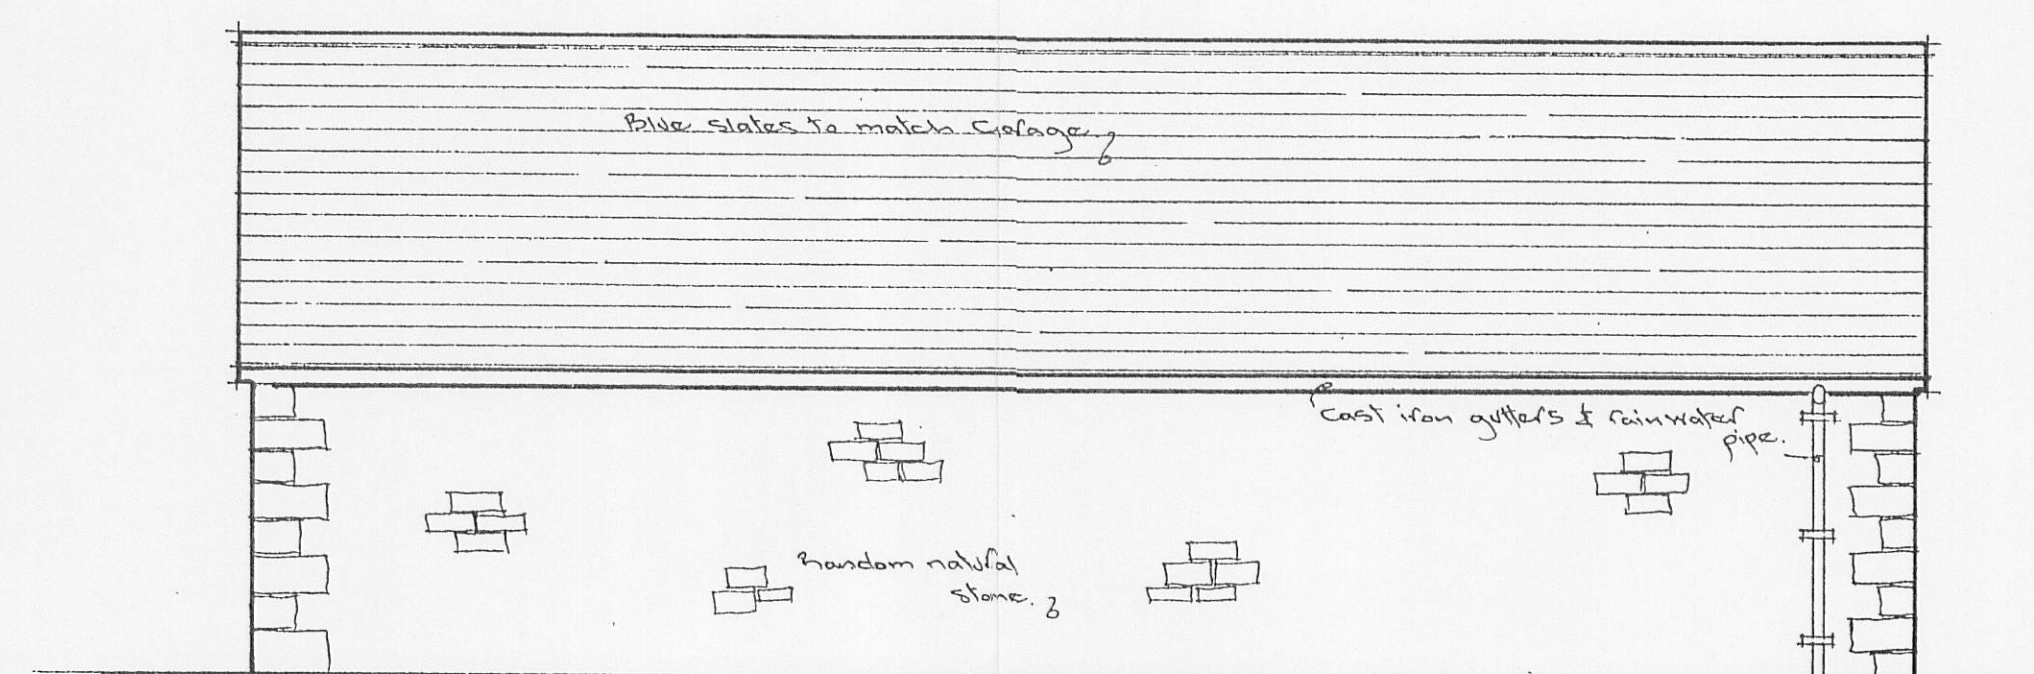

West elevation.

320110641P

Proposed Cart Shed at - Carr Meadow Barn, Carr Lane, Balderstone. for - Mr. M. Haston.

Dwg. MH/II/OI.