

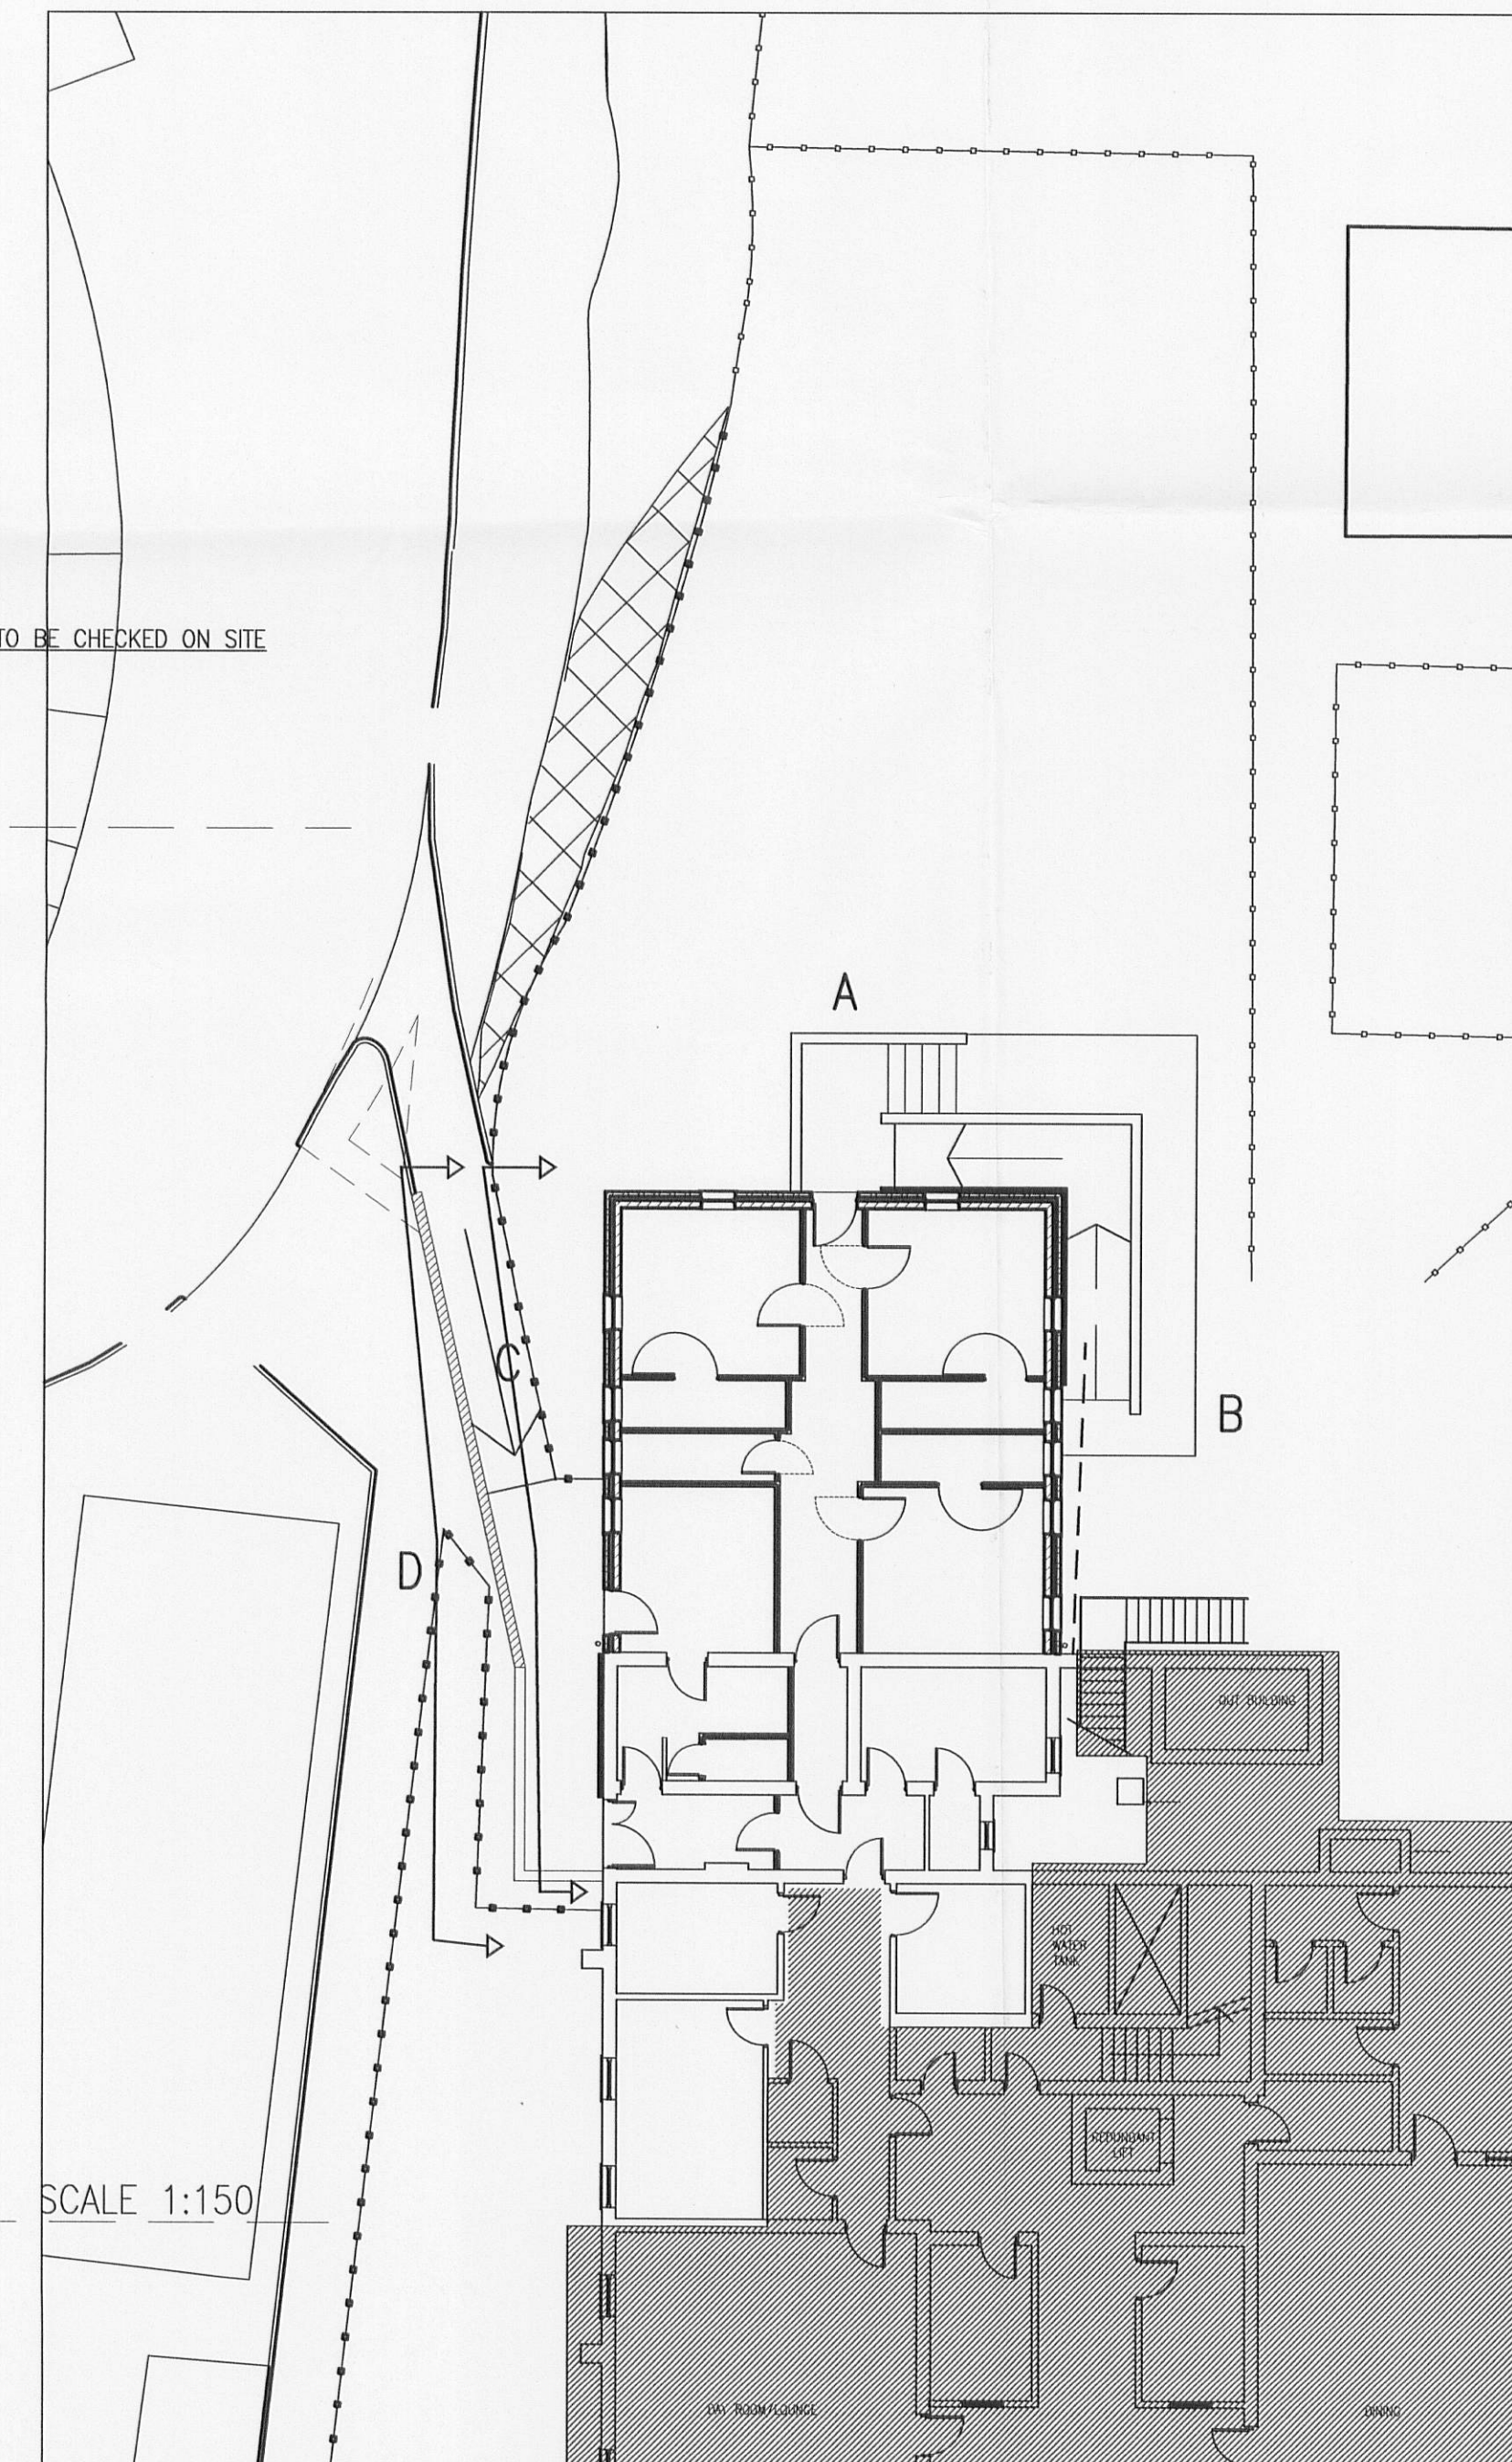


This drawing (or any part thereof) may not be copied, transmitted or disclosed to any third party or unauthorized person without the prior written permission of Gilling Dod Architects.
This drawing is to be read in conjunction with all other relevant drawings prepared by consultants and sub-contractors.
Do not scale from this drawing. Work only to printed dimensions.
Report any discrepancies to the Architect or representatives thereof.

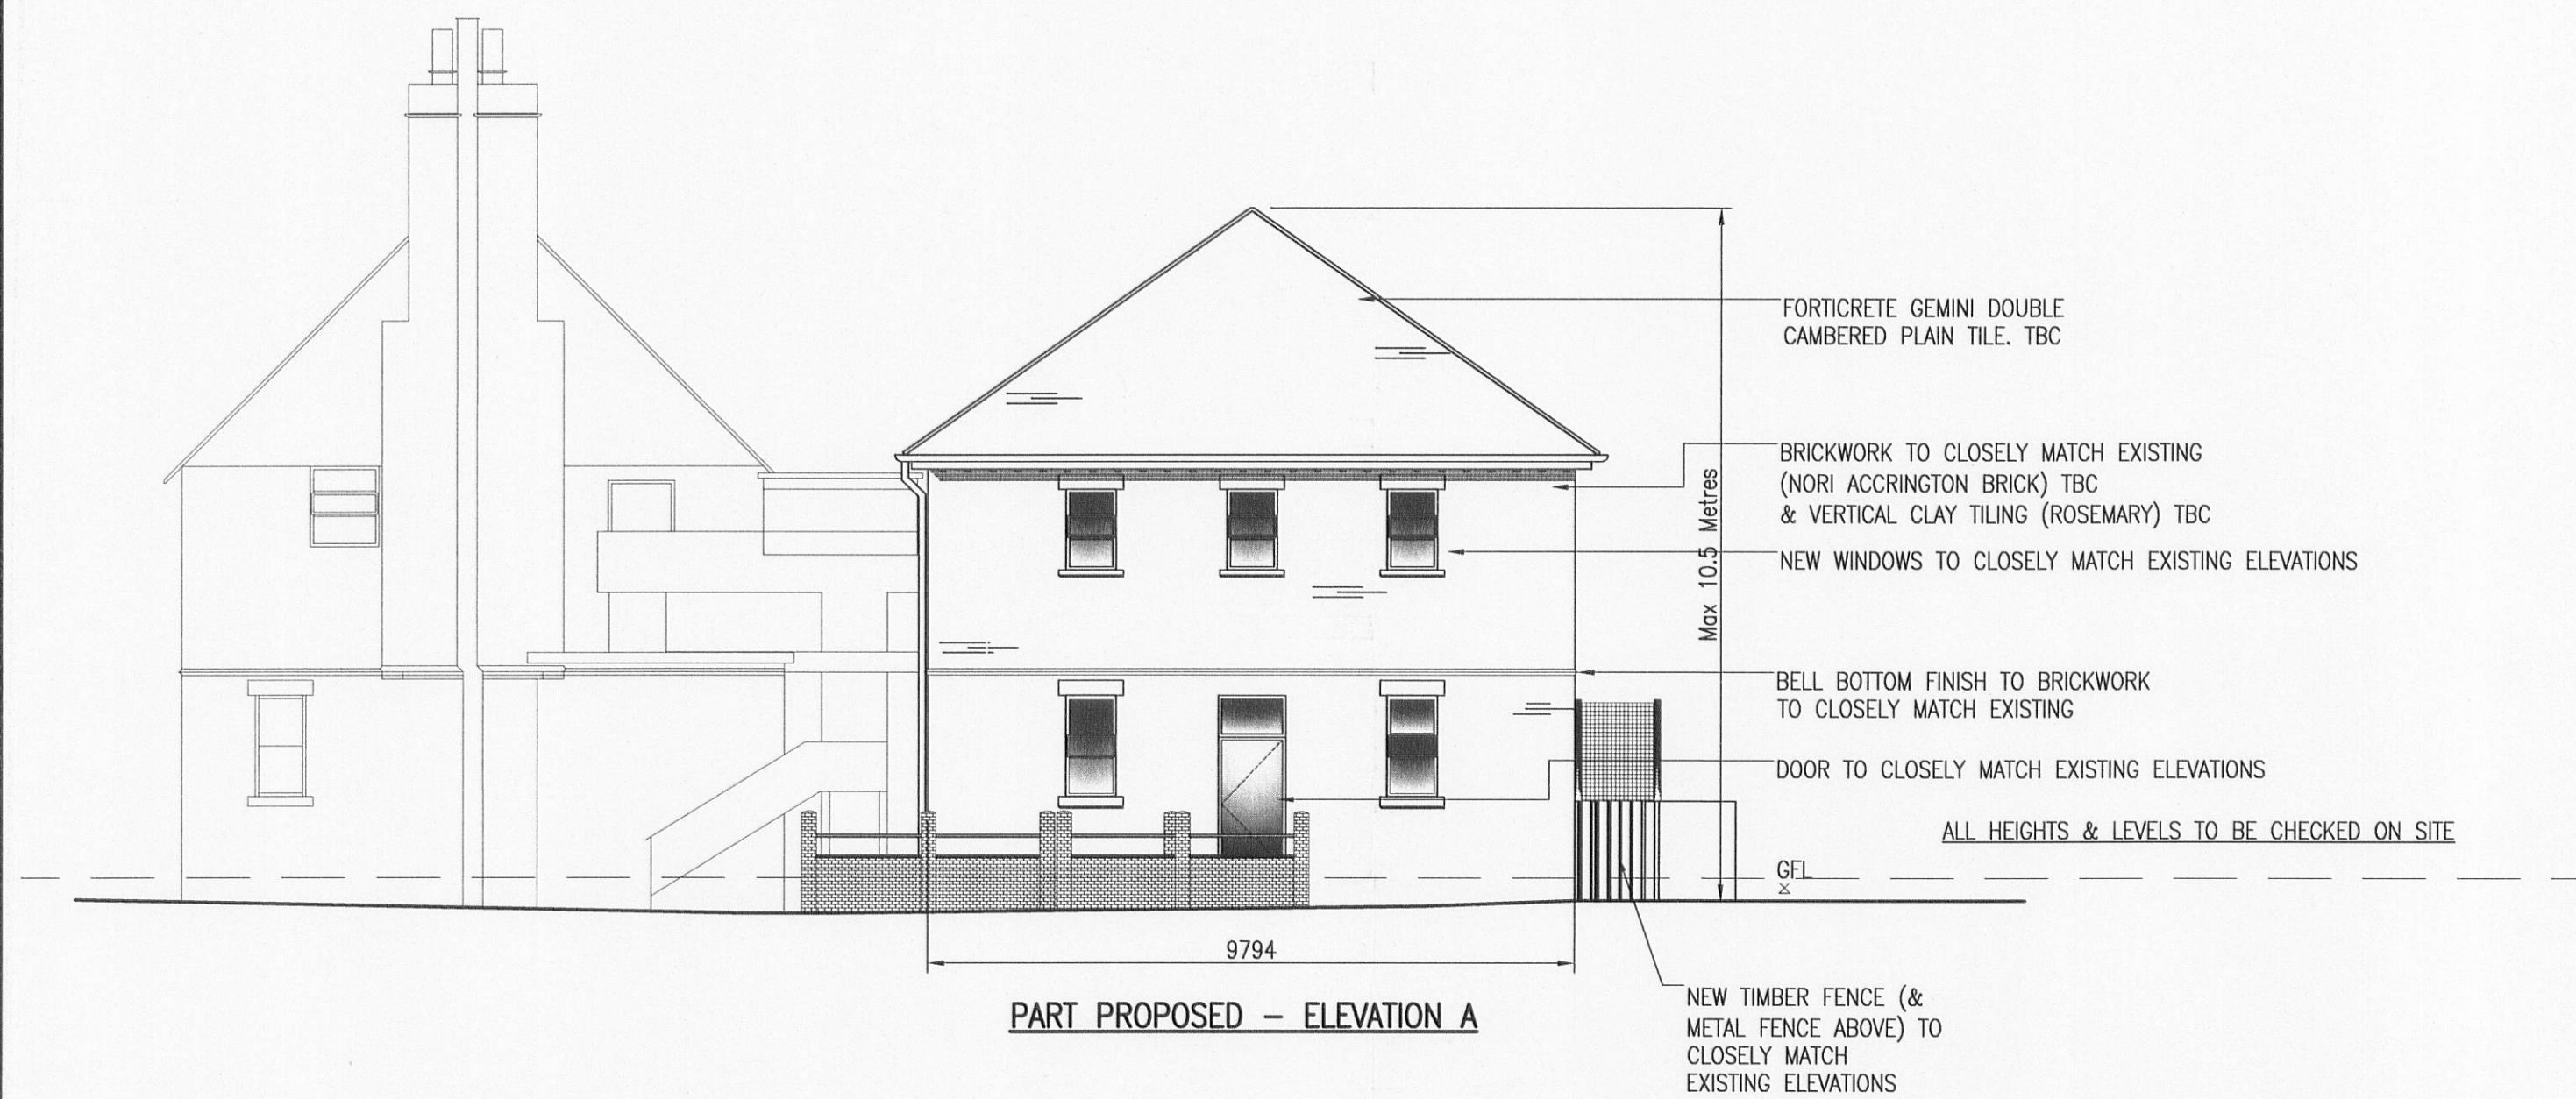

320110643P

P2 SV SH	AMEND DETAILS TO ENTRANCE/ENTRY TO BUILDING AT POINT OF MULTI-FAITH ROOM	09/06/08
P1 SV BP	FOR APPROVAL	17/03/08
Rev. By		BP
Chkd.	COMMENTS	Date
		Authorised

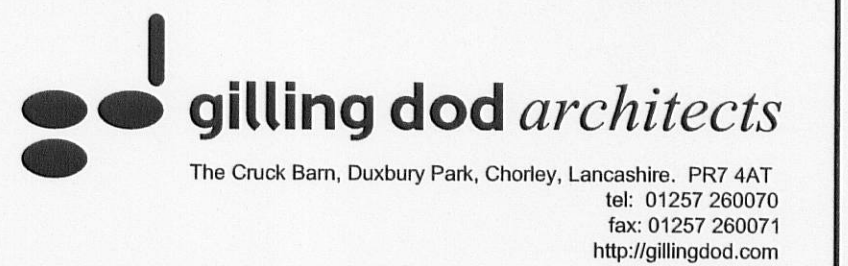

Project	KEMPLE VIEW FAIRHAVEN BUILDING Partnerships in care
---------	---

Drawing	PROPOSED ELEVATIONS
---------	---------------------

Status	Information ☐	Comment ☐	Approval ☒
	Tender ☐	Construction ☐	As-Built ☐

Project number	Scale	Original drg. sheet size
6875	1:100/1:150	A1

Drawn By	Checked By	Date
SV	BP	17/03/08

Drawing number	Rev.
106	P2