
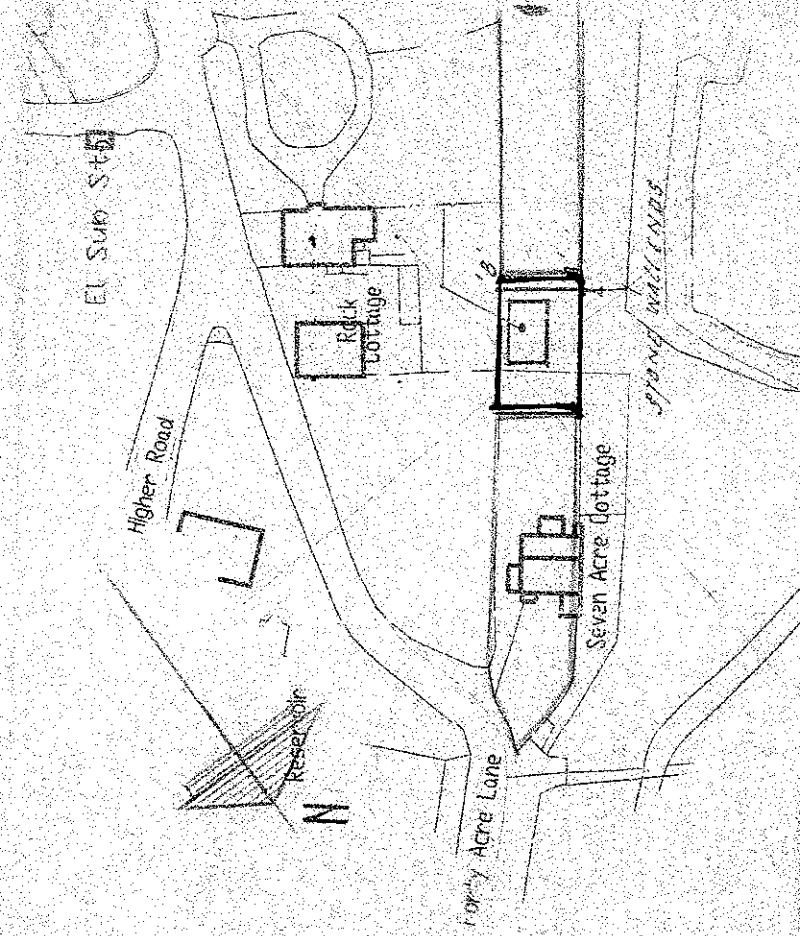


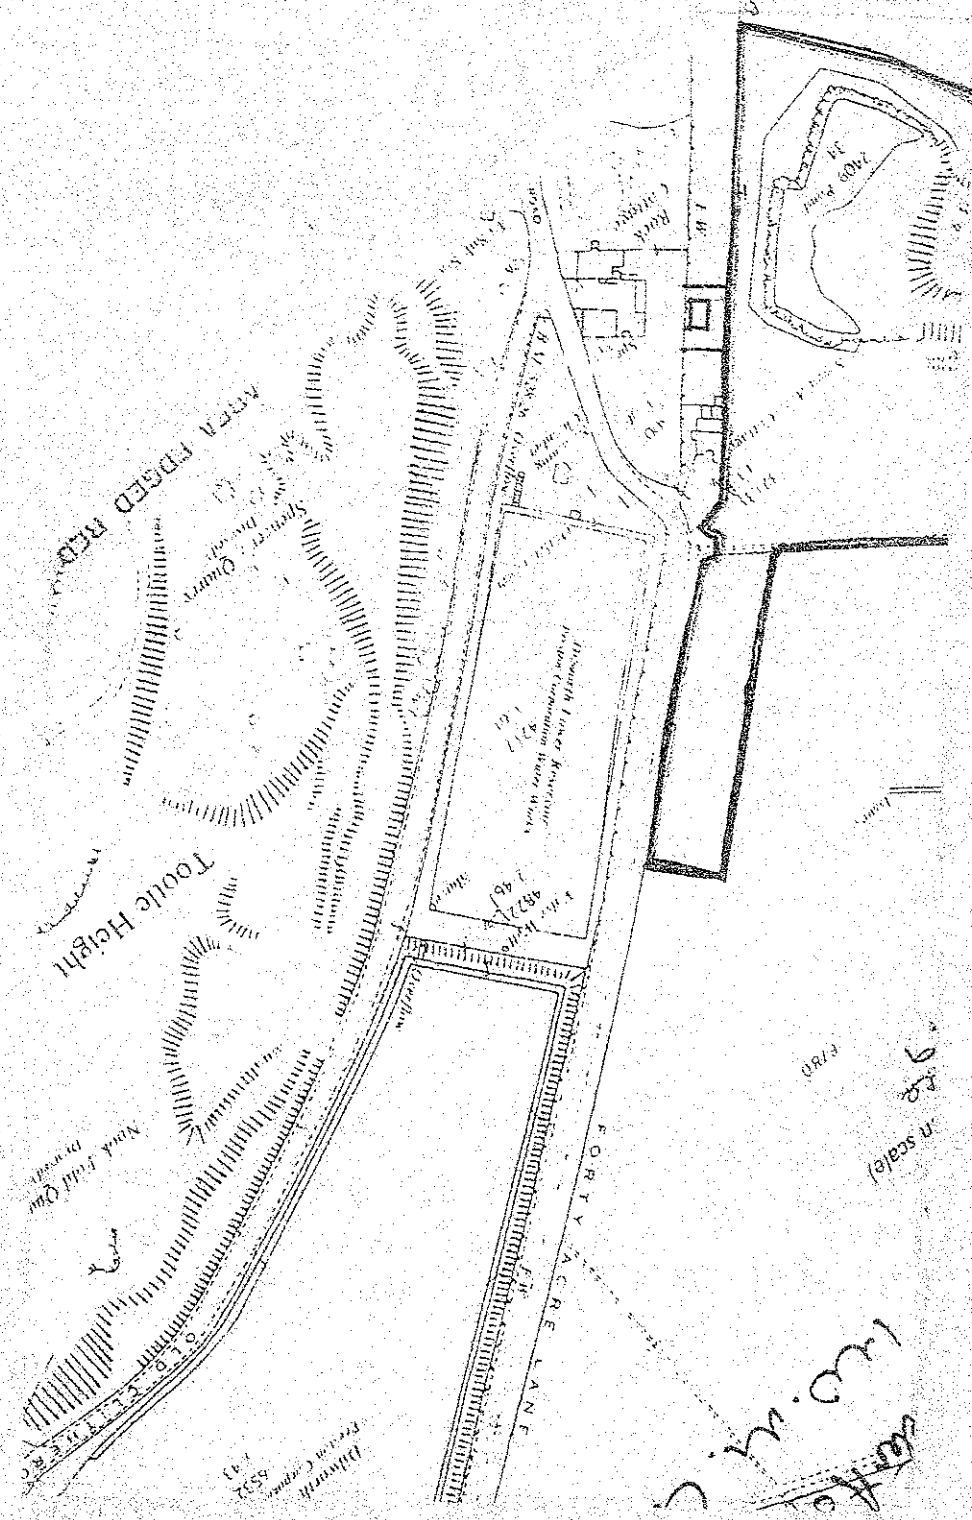

PROPOSED CHANGE OF USE FAMILY ANNEX TO BUNGALOW AT SEVEN ACRE COTTAGE