



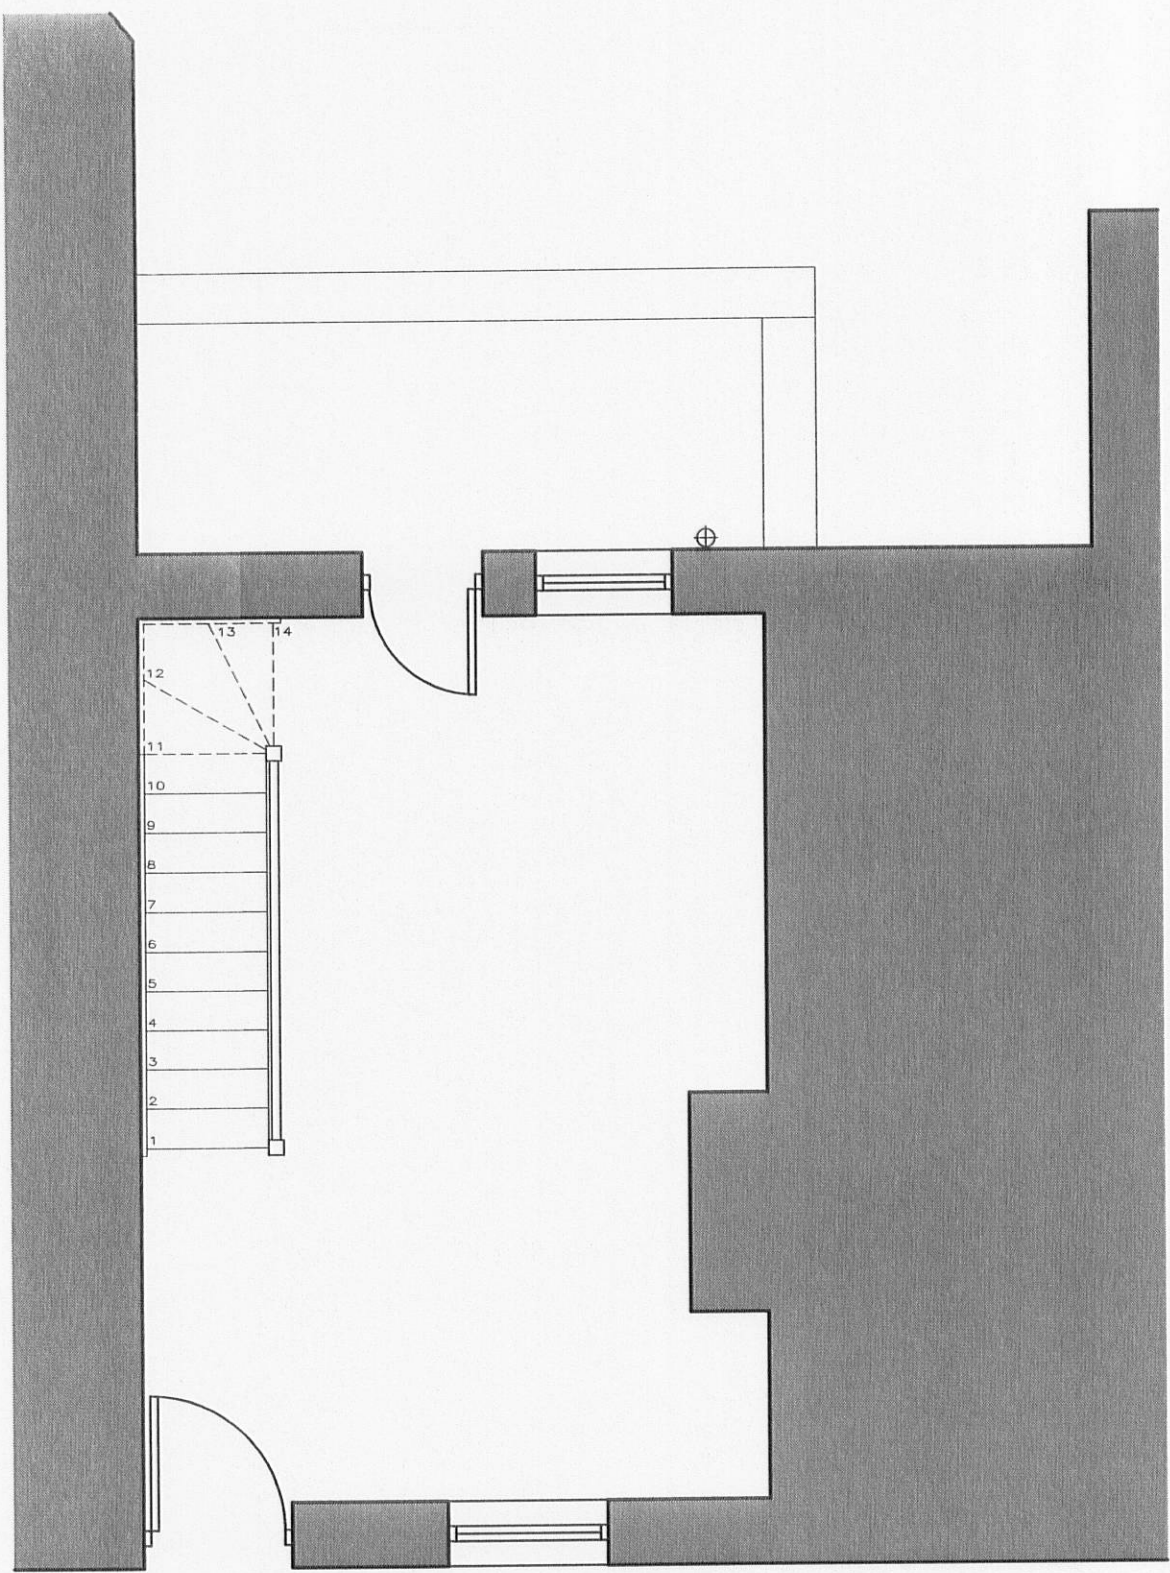


GROUND FLOOR

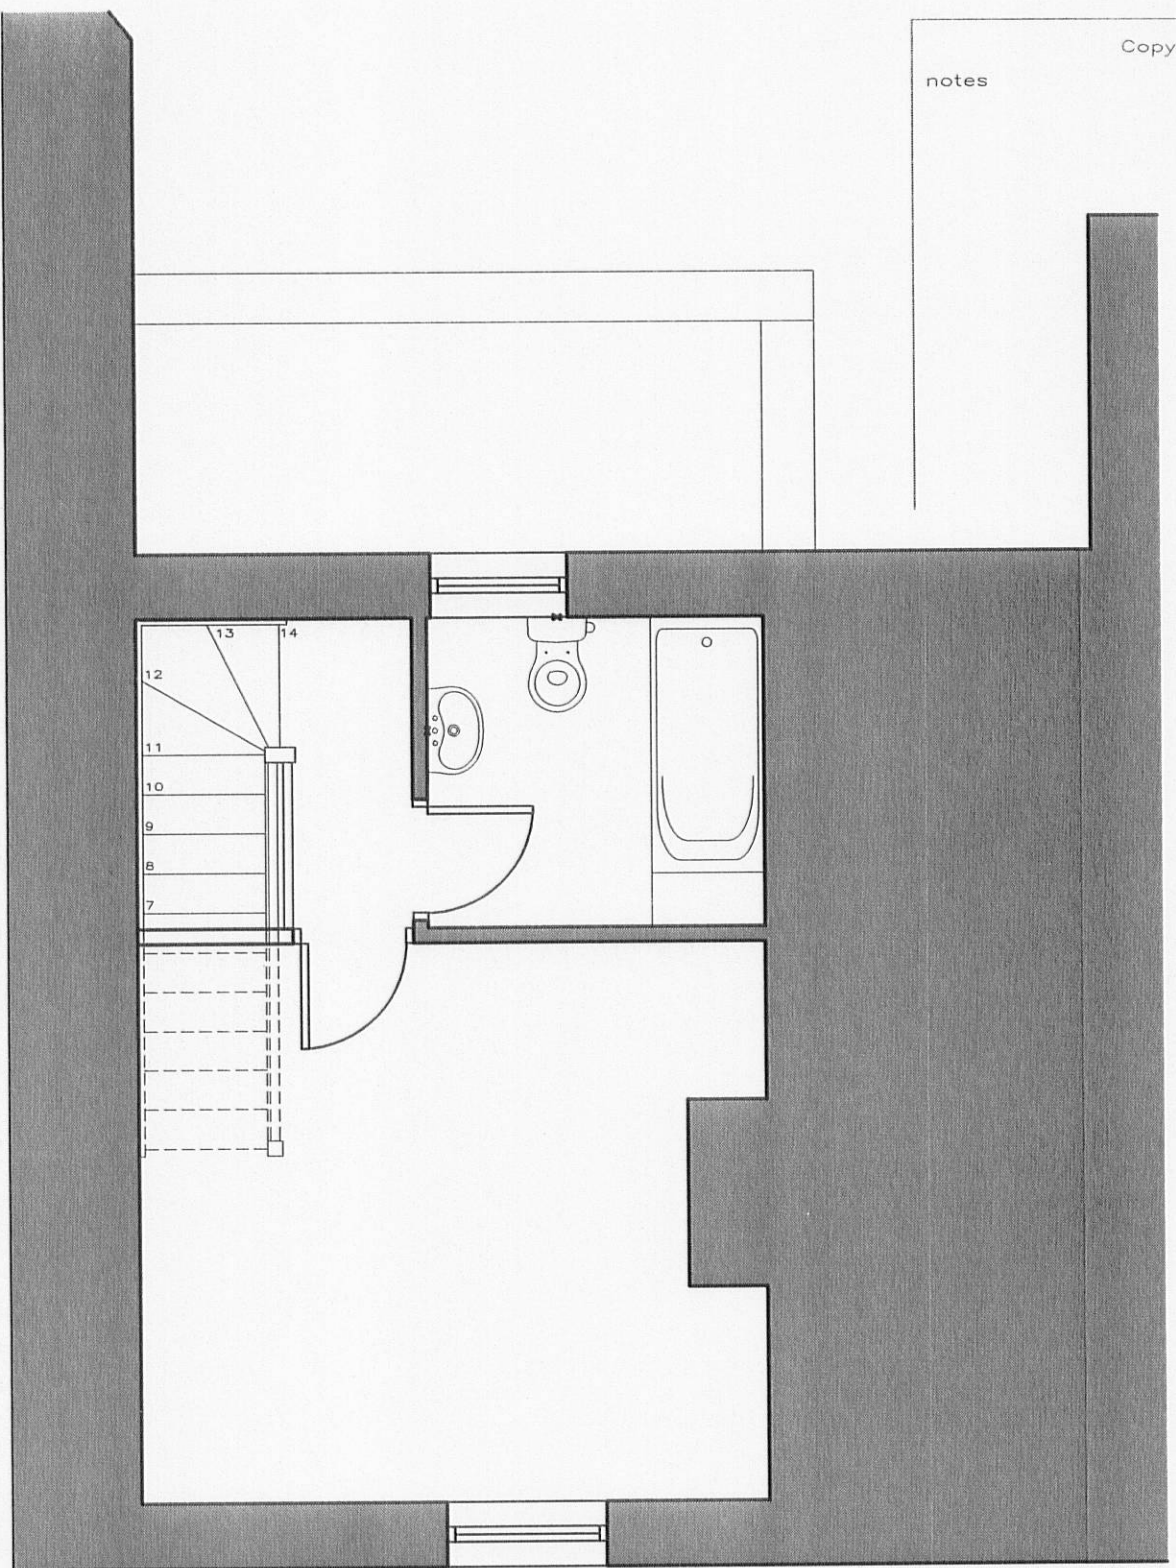


FIRST FLOOR



FRONT (NE) ELEVATION

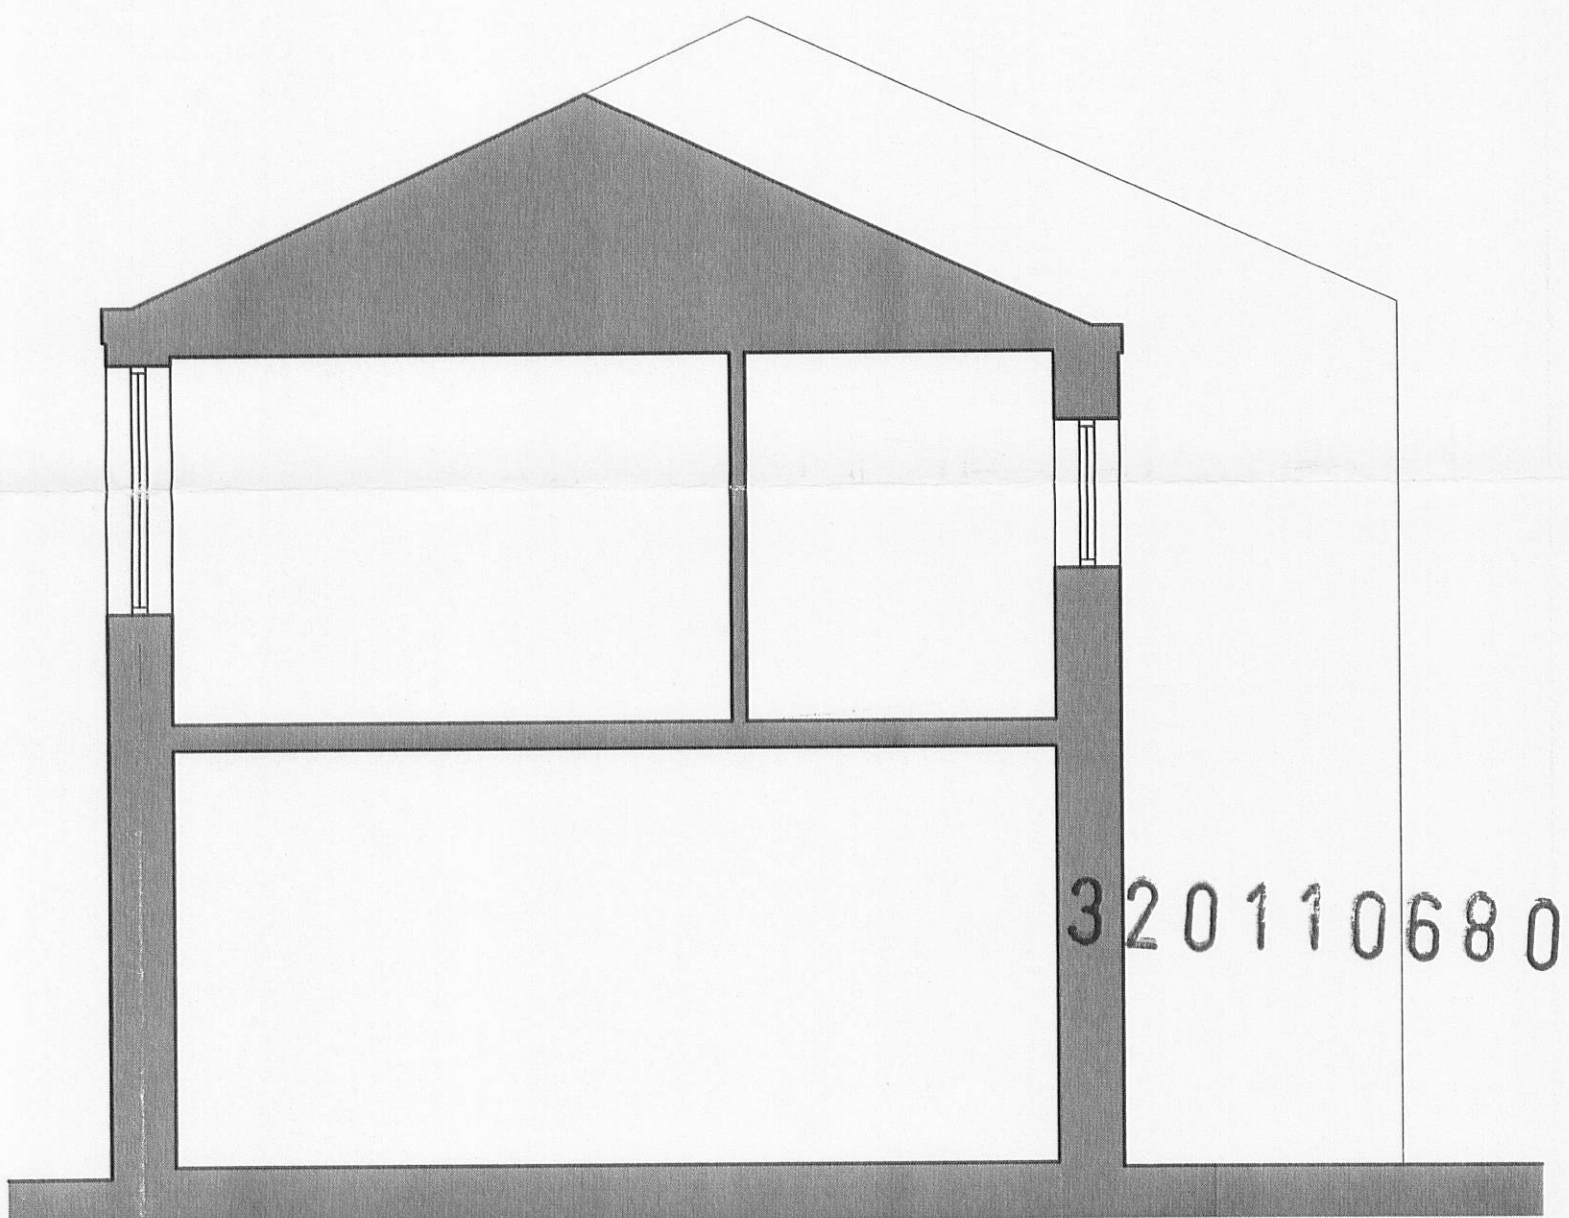

SECTIONAL (SE) ELEVATION

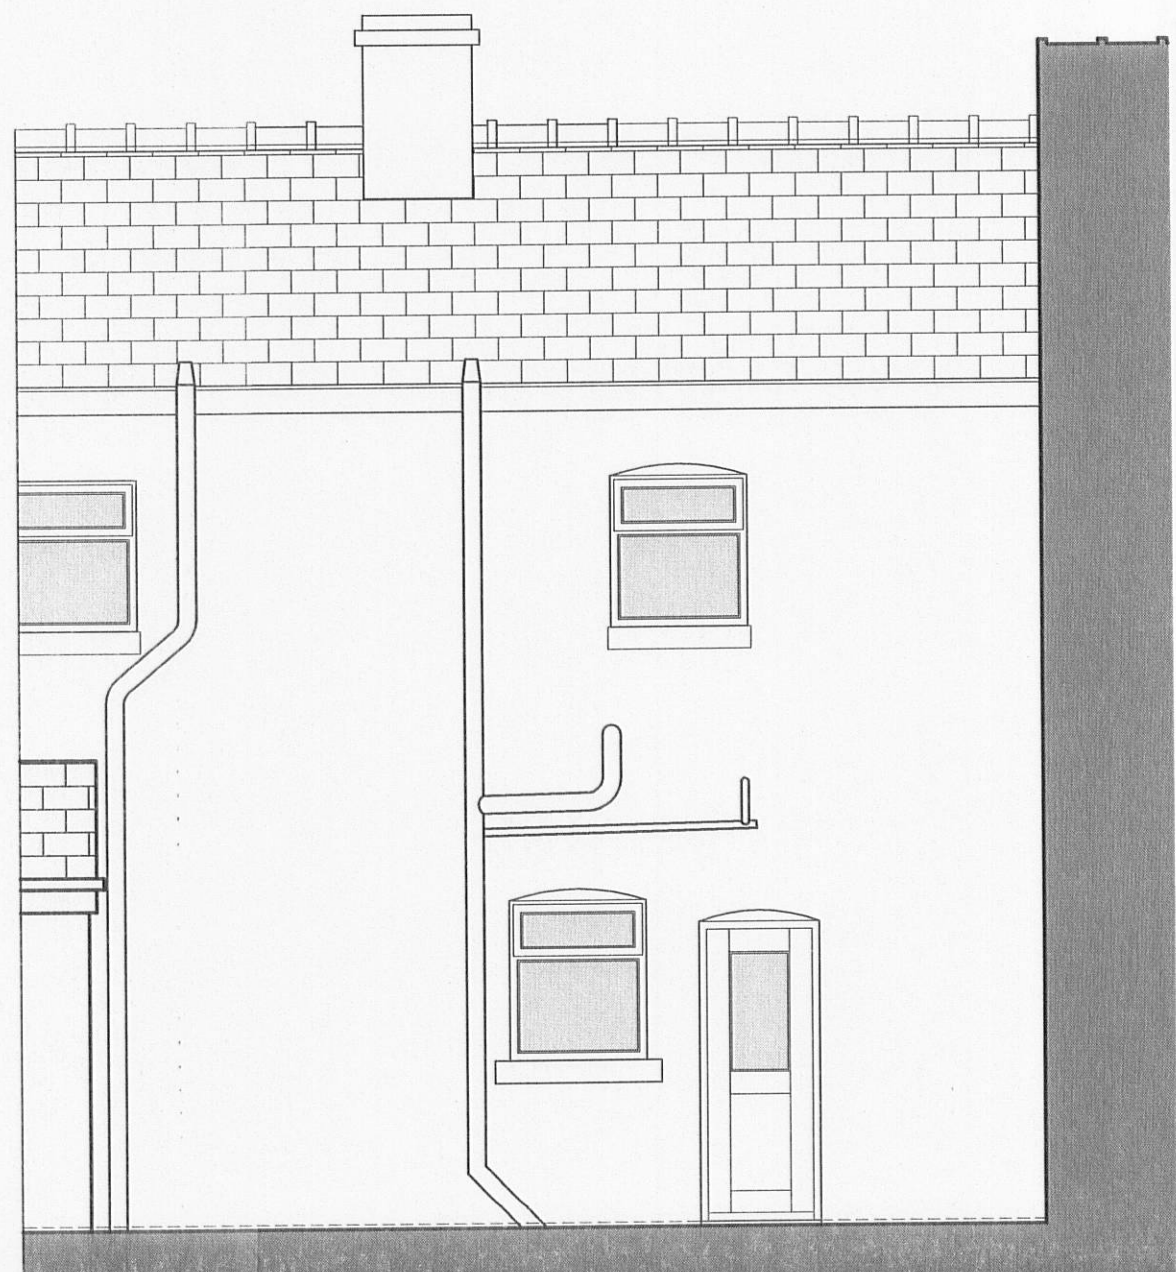

REAR (SW) ELEVATION

Copyright of MRA
notes

320110680P

A	MINOR AMENDMENT	JM	12/10
rev		sig	date

☐ MICHAEL RAYNER
☐ ASSOCIATES
· A · R · C · H · I · T · E · C · T · S ·

☐ 44-46 BERRY LANE LONGRIDGE
PRESTON LANCASHIRE PR3 3JJ
☐ tel 01772 784406 fax 01772 782898 ☐

project
**91 BERRY LANE
LONGRIDGE
PRESTON**
PROPOSED CHANGE OF USE FROM RESIDENTIAL
TO RETAIL, INCLUDING REAR EXTENSION AND
INTERNAL ALTERATIONS

drawing
EXISTING
PLANS, ELEVATIONS
AND TYPICAL SECTION

scale	date	drawn
1:50	11/10	JM

number	rev
1334 01	A