



DIRECTOR OF COMMERCIAL SERVICES	
30 AUG 2011	
FAO	

For office use only	
Application No	320110686 P
Date received	
Fee paid £	Receipt No:

Council Offices, Church Walk, Clitheroe, Lancashire. BB7 2RA Tel: 01200 425111 www.ribblevalley.gov.uk

Application for listed building consent for alterations, extension or demolition of a listed building
Planning (Listed Buildings and Conservation Areas) Act 1990

You can complete and submit this form electronically via the Planning Portal by visiting www.planningportal.gov.uk/apply

Publication of applications on planning authority websites

Please note that the information provided on this application form and in supporting documents may be published on the Authority's website. If you require any further clarification, please contact the Authority's planning department

Please complete using block capitals and black ink

It is important that you read the accompanying guidance notes as incorrect completion will delay the processing of your application

1. Applicant Name and Address

Title:	MRS	First name:	SUZI
Last name:	OWEN		
Company (optional):			
Unit:	House number:	House suffix:	
House name:	STONE HOUSE		
Address 1:	BLACKBURN RD		
Address 2:			
Address 3:			
Town:	RIBCHESTER		
County:	LANCASHIRE		
Country:	ENGLAND		
Postcode:	PR3 3ZP		

2. Agent Name and Address

Title:	MR	First name:	SHAUN
Last name:	GREENHALGH		
Company (optional):	GRAHAM BALL JOINERS		
Unit:	House number:	House suffix:	
House name:			
Address 1:	SEDGWICK ST		
Address 2:			
Address 3:			
Town:	PRESTON		
County:	LANCASHIRE		
Country:	ENGLAND		
Postcode:	PR1 1TP		

3. Description of Proposed Work

Please describe the proposals to alter, extend or demolish the listed building(s):

EXISTING GROUND FLOOR FRONT WINDOWS TO BE REMOVED
AND REPLACED WITH NEW (2 NO WINDOWS)
EXISTING WINDOW BOTTOMS LININGS AND ARCS TO STAY

3. Description of Proposed Work (continued)

Has the work already started without consent?

☐ Yes ☒ No

If Yes, please state when the work was started (DD/MM/YYYY):

(date must be pre-application submission)

Has the work been completed without consent?

☐ Yes ☒ No

If Yes, please state the date when the work was completed (DD/MM/YYYY):

(date must be pre-application submission)

4. Site Address Details

Please provide the full postal address of the application site

Unit:

House number:

House suffix:

House name:

STONE HOUSE

Address 1:

BLACKBURN ROAD

Address 2:

Address 3:

Town:

RIBCHESIER

County:

LANCASHIRE

Postcode (optional):

PR3 3ZP

Description of location or a grid reference (must be completed if postcode is not known):

Easting:

Northing:

Description:

5. Related Proposals

Are there any current applications, previous proposals or demolitions for the site?

☐ Yes ☒ No

If Yes please describe and include the planning application reference number(s), if known:

Description	Reference number

6. Pre-application Advice

Has assistance or prior advice been sought from the local authority about this application?

☒ Yes ☐ No

If Yes, please complete the following information about the advice you were given (This will help the authority to deal with this application more efficiently).

Please tick if the full contact details are not known, and then complete as much as possible:

Officer name:

ADRIAN DOWD

Reference:

Date (DD/MM/YYYY):

(must be pre-application submission)

01-6-11

Details of pre-application advice received?

DRAWING & APPLICATION
TO BE SUBMITTED

7. Neighbour and Community Consultation

Have you consulted your neighbours or the local community about the proposal?

☐ Yes ☒ No

If Yes, please provide details:

8. Authority Employee / Member

With respect to the Authority, I am:

(a) a member of staff

(b) an elected member

(c) related to a member of staff

(d) related to an elected member

Do any of these statements apply to you?

☐ Yes ☒ No

If Yes, please provide details of the name, relationship and role

9. Materials

Please provide a description of existing and proposed materials and finishes to be used in the building (demolition excluded):

	Existing (where applicable)	Proposed	Not applicable	Don't Know
External walls			☒	☐
Roof covering			☒	☐
Chimney			☒	☐
Windows	TIMBER PAINTED WHITE (SOFTWOOD) SINGLE GLAZED	TIMBER HARDWOOD PAINTED WHITE DOUBLE GLAZED WITH WHITE SPACER BAR	☐	☐
External doors			☒	☐
Ceilings			☒	☐
Internal walls			☒	☐
Floors			☒	☐
Internal doors			☒	☐
Rainwater goods			☒	☐
Boundary treatments (e.g. fences, walls)			☒	☐
Vehicle access and hard standing			☒	☐
Lighting			☒	☐
Others (add description)			☒	☐

Are you supplying additional information on submitted drawings or plans?

☒ Yes

☐ No

If Yes, please state plan(s)/drawing(s) references:

SITE LOCATION PLAN
WINDOW DETAILS/ELEVATION
PROPOSED/EXISTING ELEVATIONS

10. Demolition

Does the proposal include the partial or total demolition of a listed building? ☐ Yes ☒ No

If Yes, which of the following does the proposal involve?

a) Total demolition of the listed building: ☐ Yes ☒ No

b) Demolition of a building within the curtilage of the listed building: ☐ Yes ☒ No

c) Demolition of a part of the listed building: ☐ Yes ☒ No

If the answer to c) is Yes:

i) What is the total volume of the listed building?(cubic metres)

ii) What is the volume of the part to be demolished?(cubic metres)

iii) What was the (approximate) date of the erection of the part to be removed? (MM/YYYY) (date must be pre-application submission)

Please provide a brief description of the building or part of the building you are proposing to demolish:

--

Why is it necessary to demolish or extend (as applicable) all or part of the building(s) and or structure(s)?

--

12. Listed Building Grading

Please state the grading (if known) of the building in the list of Buildings of Special Architectural or Historic interest? (Note: only one box must be ticked)

Grade I ☐

Ecclesiastical Grade I ☐

Grade II* ☐

Ecclesiastical Grade II* ☐

Grade II ☒

Ecclesiastical Grade II ☐

Don't know ☐

11. Listed Building Alterations

Do the proposed works include alterations to a listed building? ☒ Yes ☐ No

If Yes, do the proposed works include: (you must answer each of the questions)

a) Works to the interior of the building? ☐ Yes ☒ No

b) Works to the exterior of the building? ☒ Yes ☐ No

c) Works to any structure or object fixed to the property (or buildings within its curtilage) internally or externally? ☒ Yes ☐ No

d) Stripping out of any internal wall, ceiling or floor finishes (e.g plaster, floorboards)? ☐ Yes ☒ No

If the answer to any of these questions is Yes, please provide plans, drawings, photographs sufficient to identify the location, extent and character of the items to be removed, and the proposal for their replacement, including any new means of structural support and state references for the plan(s)/drawing(s):

--

13. Immunity From Listing

Has a Certificate of Immunity from Listing been sought in respect of this building?

☐ Yes

☒ No

☐ Don't know

If Yes, please provide the result of the application:

--

14. Certificates

One Certificate A, B, C, or D, must be completed with this application form

CERTIFICATE OF OWNERSHIP - CERTIFICATE A

Certificate under Regulation 6 of the Planning (Listed Buildings and Conservation Areas) Regulations 1990

I certify/ The applicant certifies that on the day 21 days before the date of this application nobody except myself/ the applicant was the owner (owner is a person with a freehold interest or leasehold interest with at least 7 years left to run) of any part of the land or building to which the application relates

Signed - Applicant:

Or signed - Agent:

Date DD/MM/YYYY:

25/8/11

CERTIFICATE OF OWNERSHIP - CERTIFICATE B

Certificate under Regulation 6 of the Planning (Listed Buildings and Conservation Areas) Regulations 1990

I certify/ The applicant certifies that I have/ the applicant has given the requisite notice to everyone else (as listed below) who, on the day 21 days before the date of this application, was the owner (owner is a person with a freehold interest or leasehold interest with at least 7 years left to run) of any part of the land or building to which this application relates

Name of Owner	Address	Date Notice Served

Signed - Applicant:

Or signed - Agent:

Date DD/MM/YYYY:

CERTIFICATE OF OWNERSHIP - CERTIFICATE C

Certificate under Regulation 6 of the Planning (Listed Buildings and Conservation Areas) Regulations 1990

I certify/ The applicant certifies that:

- Neither Certificate A or B can be issued for this application
- All reasonable steps have been taken to find out the names and addresses of the other owners (owner is a person with a freehold interest or leasehold interest with at least 7 years left to run) of the land or building, or of a part of it, but I have/ the applicant has been unable to do so

The steps taken were:

Name of Owner	Address	Date Notice Served

Notice of the application has been published in the following newspaper (circulating in the area where the land is situated):

On the following date (which must not be earlier than 21 days before the date of the application):

Signed - Applicant:

Or signed - Agent:

Date DD/MM/YYYY:

14. Certificates (continued)

CERTIFICATE OF OWNERSHIP - CERTIFICATE D

Certificate under Regulation 6 of the Planning (Listed Buildings and Conservation Areas) Regulations 1990

I certify/ The applicant certifies that:

- Certificate A cannot be issued for this application
- All reasonable steps have been taken to find out the names and addresses of everyone else who, on the day 21 days before the date of this application, was the owner (*owner is a person with a freehold interest or leasehold interest with at least 7 years left to run*) of any part of the land to which this application relates, but I have/ the applicant has been unable to do so

The steps taken were:

Notice of the application has been published in the following newspaper (circulating in the area where the land is situated):

On the following date (which must not be earlier than 21 days before the date of the application):

Signed - Applicant:

Or signed - Agent:

Date DD/MM/YYYY:

15. Planning Application Requirements - Checklist

Please read the following checklist to make sure you have sent all the information in support of your proposal. Failure to submit all information required will result in your application being deemed invalid. It will not be considered valid until all information required by the Local Planning Authority has been submitted.

The original and 3 copies of a completed and dated application form:



The original and 3 copies of a plan which identifies the land to which the application relates and drawn to an identified scale and showing the direction of North:



The original and 3 copies of other plans and drawings or information necessary to describe the subject of the application:



The original and 3 copies of the completed dated Ownership Certificate (A, B, C, or D - as applicable):



The original and 3 copies of a design and access statement, if required (see help text and guidance notes for details):



16. Declaration

I/we hereby apply for planning permission/consent as described in this form and the accompanying plans/drawings and additional information.

Signed - Applicant:

Or signed - Agent:

Date (DD/MM/YYYY):

25/8/11

(date cannot be pre-application)

17. Applicant Contact Details

Telephone numbers

Country code:

01254

National number:

878490

Extension number:

Country code:

Mobile number (optional):

07813389892

Country code:

Fax number (optional):

Email address (optional):

18. Agent Contact Details

Telephone numbers

Country code:

01772

National number:

250481

Extension number:

Country code:

Mobile number (optional):

Country code:

Fax number (optional):



Email address (optional):

19. Site Visit

Can the site be seen from a public road, public footpath, bridleway or other public land?



If the planning authority needs to make an appointment to carry out a site visit, whom should they contact? (Please select only one)

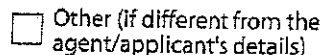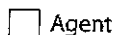

If Other has been selected, please provide:

Contact name:

Telephone number:

Email address:

320110686 P

BRAMLEY – PATE + PARTNERS

DESIGN AND ACCESS STATEMENT/HERITAGE STATEMENT

PROPOSAL: Replacement of 2No softwood framed, single glazed ground floor windows with new hardwood framed, double glazed windows.

SITE: Stone House, Blackburn Road, Ribchester.

DATE: 7th September 2011

320110686P

The proposal

- This design and access statement is to accompany a planning application proposing the replacement of 2No existing softwood framed single glazed ground floor windows with new hardwood framed, double glazed windows.

Site and surrounding area


- Grade 2 listed in 1983, the house was built early to mid C19th. Squared punched sandstone walls with sandstone dressings and a slate roof. 2 storeys, 3 bays. Symmetrical composition with end stacks, chamfered quoins, 1st floor sill band, eaves cornice and blocking course. Doorway, reached by 3 stone steps, has 2 attached ionic columns, with entablature.
- The proposed site lies within the Ribchester Conservation Area

Design issues

- The new replacement windows are to have identical proportions with transome and 2no top hung opening casements per window with slim casement glazing bars.
- We have specifically designed the size of the timber members of the frames to be as near to that of the existing and to still accommodate the double glazed units.
- The frames are to be replaced in hardwood and painted white to match.
- The existing first floor windows have been replaced in recent years with double glazing.

Pre-application consultation

- Early discussions were had with the conservation officer Adrian Dowd who commented that he would like the fenestration details to match that of the existing.

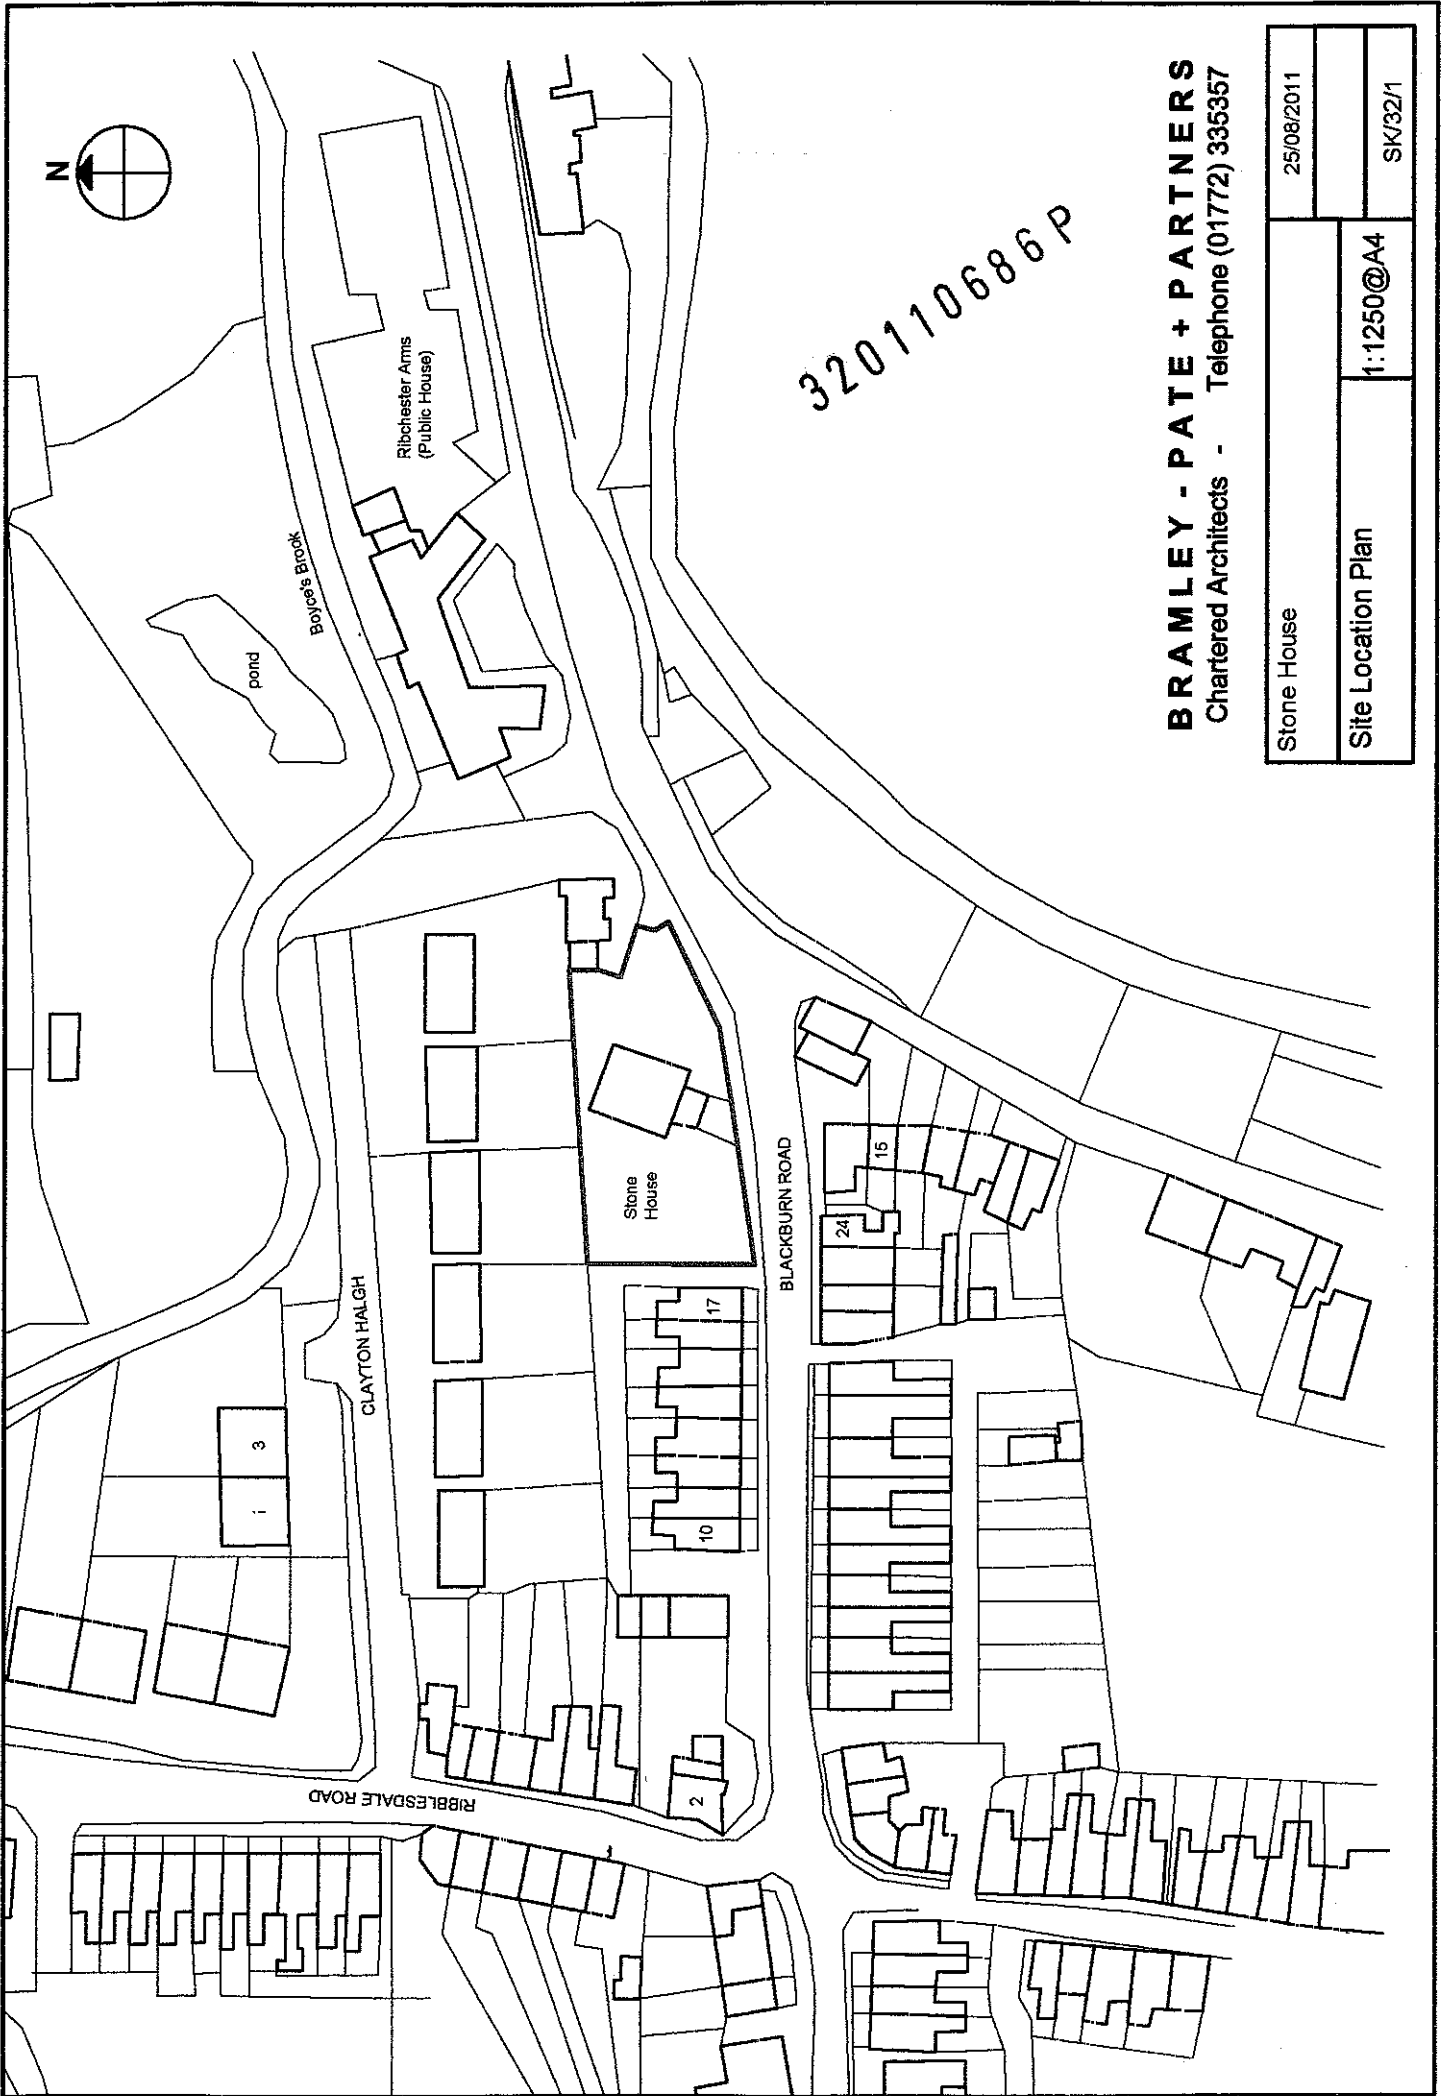

BRAMLEY - PATE + PARTNERS
Chartered Architects - Telephone (01772) 335357

Stone House		25/08/2011	
Site Location Plan		1:1250@A4	SK/32/1

320110686 P

FOR MRS SUZI OWEN
STONE HOUSE, BLACKBURN
ROAD, RIBCHESTER.



FRONT ELEVATION AS EXISTING

SCALE 1:100

EXISTING SINGLE GLAZED
SOFTWOOD FRAMED WINDOWS
PAINTED WHITE







FRONT ELEVATION AS PROPOSED

SCALE 1:100


PROPOSED REPLACEMENT D/G
H/WOOD FRAMED WINDOWS
PAINTED WHITE

BRAMLEY-PATE+PARTNERS
CHARTERED ARCHITECTS

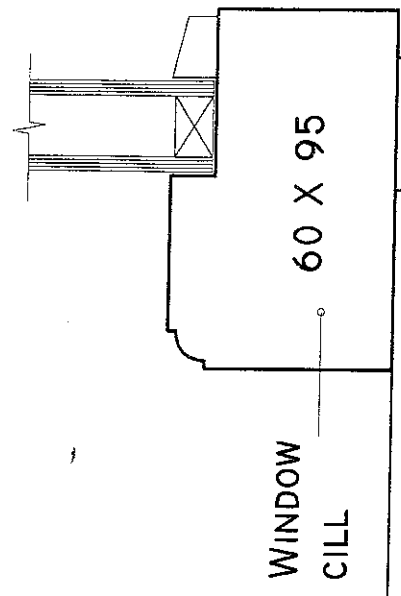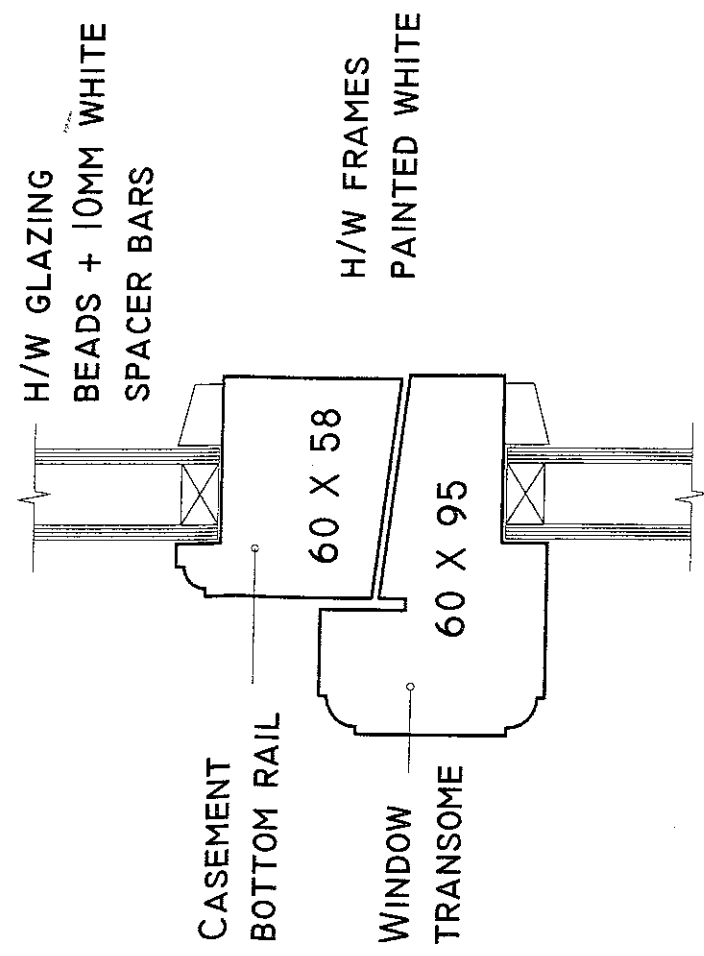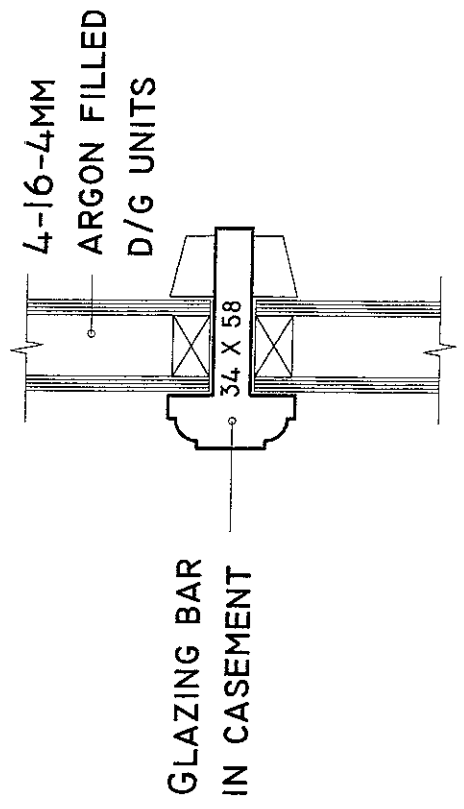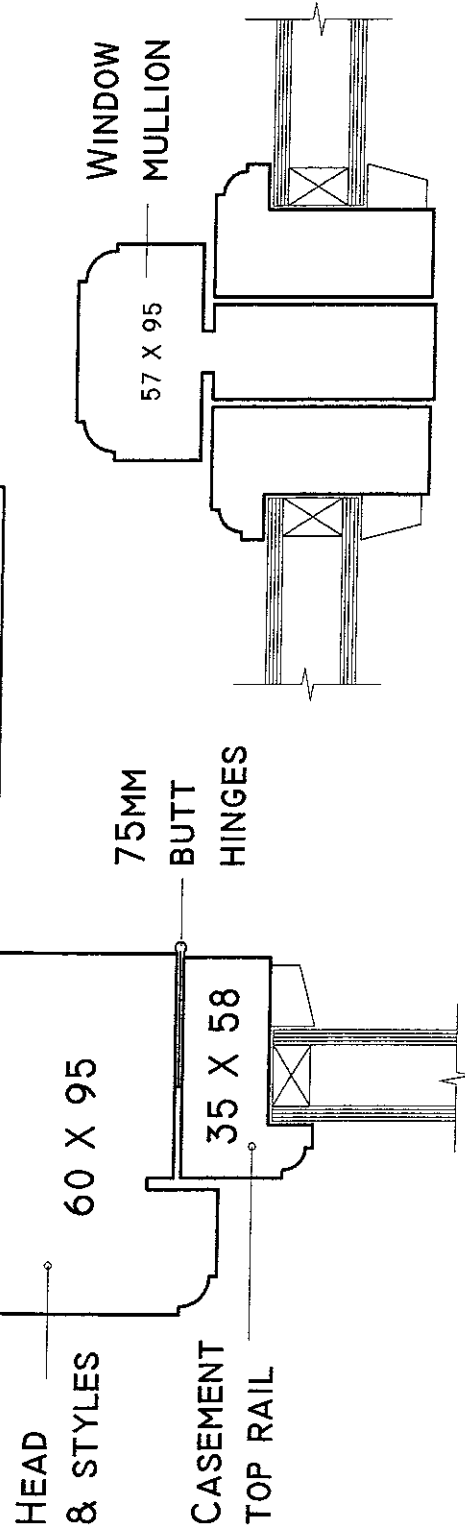

WINDOW DETAILS
SCALE 1:2

BRAMLEY - PATE + PARTNERS
CHARTERED ARCHITECTS

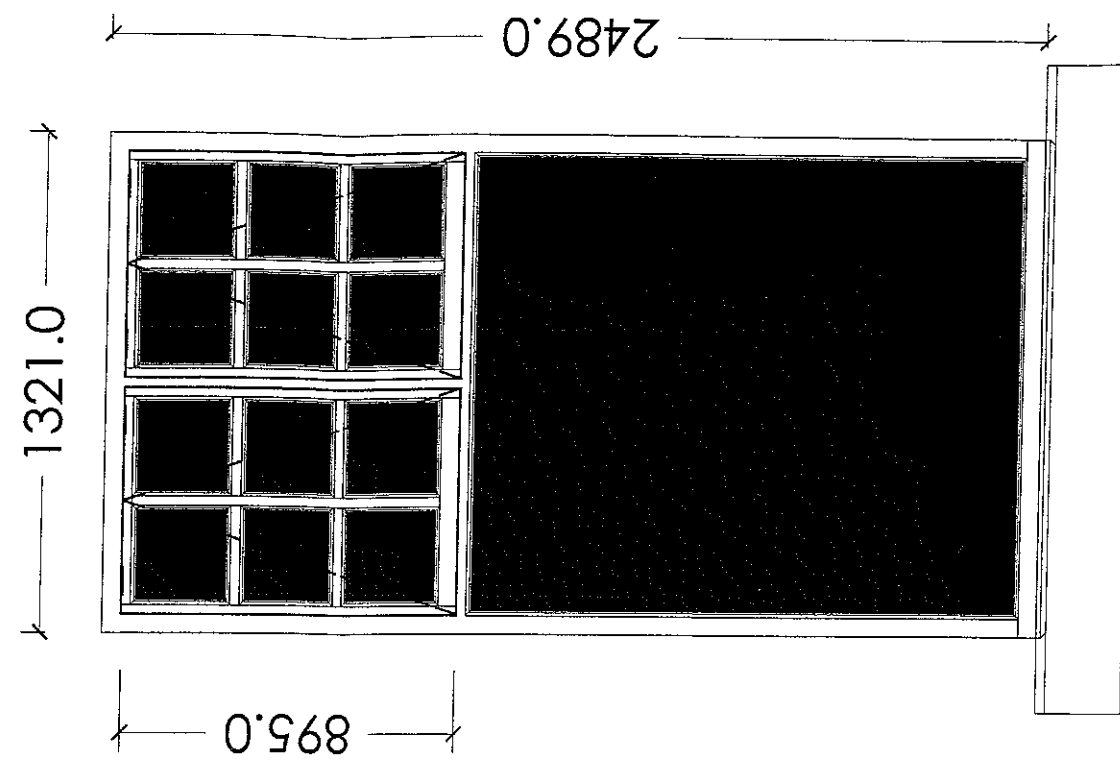

WINDOW ELEVATION
(2ND GROUND FLOOR WINDOWS)
SCALE 1:20

FOR MRS SUZI OWEN
STONE HOUSE, BLACKBURN ROAD,
RIBCHESTER.

320110686 P 989011023