

**Application for Planning Permission.
Town and Country Planning Act 1990**

Publication of applications on planning authority websites.

Please note that the information provided on this application form and in supporting documents may be published on the Authority's website.

If you require any further clarification, please contact the Authority's planning department.

1. Applicant Name, Address and Contact Details

Title:	Mr	First name:	Michael O F	Surname:	Hanson
Company name:					
Street address:	Victoria Street			Telephone number:	Country Code: National Number: Extension Number:
Town/City:	Clayton-le-Moors			Mobile number:	
County:	Lancashire			Fax number:	
Country:	England			Email address:	
Postcode:	BB5 5HH				

Are you an agent acting on behalf of the applicant? ☒ Yes ☐ No

2. Agent Name, Address and Contact Details

Title:		First Name:	Andrew	Surname:	Walker
Company name:	The Planning & Development Network				
Street address:	Stanley House Lowergate			Telephone number:	Country Code: National Number: Extension Number:
Town/City:	Clitheroe			Mobile number:	
County:	Lancashire			Fax number:	
Country:	United Kingdom			Email address:	
Postcode:	BB7 1AD			awalker@jwpc.co.uk	

3. Description of the Proposal

Please describe the proposed development including any change of use:

Change of Use from storage, maintenance and servicing of vintage vehicles to the internal storage of up to 60 caravans.

Has the building, work or change of use already started? ☐ Yes ☒ No

4. Site Address Details

Full postal address of the site (including full postcode where available)

Description:

House: Suffix:
House name: Chew Mill Farm
Street address: Elker Lane
Billington
Town/City: Clitheroe
County: Lancashire
Postcode: BB7

Description of location or a grid reference
(must be completed if postcode is not known):

Easting: 371810
Northing: 436350

5. Pre-application Advice

Has assistance or prior advice been sought from the local authority about this application?

☐ Yes ☒ No

6. Pedestrian and Vehicle Access, Roads and Rights of Way

Is a new or altered vehicle access proposed to or from the public highway?

☐ Yes ☒ No

Is a new or altered pedestrian access proposed to or from the public highway?

☐ Yes ☒ No

Are there any new public roads to be provided within the site?

☐ Yes ☒ No

Are there any new public rights of way to be provided within or adjacent to the site?

☐ Yes ☒ No

Do the proposals require any diversions/extinguishments and/or creation of rights of way?

☐ Yes ☒ No

7. Waste Storage and Collection

Do the plans incorporate areas to store and aid the collection of waste?

☐ Yes ☒ No

Have arrangements been made for the separate storage and collection of recyclable waste?

☐ Yes ☒ No

8. Authority Employee/Member

With respect to the Authority, I am:

- (a) a member of staff
- (b) an elected member
- (c) related to a member of staff
- (d) related to an elected member

Do any of these statements apply to you?

☐ Yes ☒ No

9. Materials

Please state what materials (including type, colour and name) are to be used externally (if applicable):

Walls - description:

Description of *existing* materials and finishes:

Prefabricated

Description of *proposed* materials and finishes:

As existing

Are you supplying additional information on submitted plan(s)/drawing(s)/design and access statement?

☐ Yes ☒ No

10. Vehicle Parking

320110687P

Please provide information on the existing and proposed number of on-site parking spaces:

Type of vehicle	Existing number of spaces	Total proposed (including spaces retained)	Difference in spaces
Cars	4	4	0
Light goods vehicles/public carrier vehicles	0	0	0
Motorcycles	0	0	0
Disability spaces	0	0	0
Cycle spaces	0	0	0
Other (e.g. Bus)	0	0	0
Short description of Other			

11. Foul Sewage

Please state how foul sewage is to be disposed of:

Mains sewer ☒ Package treatment plant ☐ Unknown ☐
 Septic tank ☐ Cess pit ☐

Other

Are you proposing to connect to the existing drainage system? ☐ Yes ☐ No ☒ Unknown

12. Assessment of Flood Risk

Is the site within an area at risk of flooding? (Refer to the Environment Agency's Flood Map showing flood zones 2 and 3 and consult Environment Agency standing advice and your local planning authority requirements for information as necessary) ☐ Yes ☒ No

If Yes, you will need to submit an appropriate flood risk assessment to consider the risk to the proposed site.

Is your proposal within 20 metres of a watercourse (e.g. river, stream or beck)? ☐ Yes ☒ No

Will the proposal increase the flood risk elsewhere? ☐ Yes ☒ No

How will surface water be disposed of?

☐ Sustainable drainage system ☐ Main sewer ☐ Pond/lake
☒ Soakaway ☐ Existing watercourse

13. Biodiversity and Geological Conservation

To assist in answering the following questions refer to the guidance notes for further information on when there is a reasonable likelihood that any important biodiversity or geological conservation features may be present or nearby and whether they are likely to be affected by your proposals.

Having referred to the guidance notes, is there a reasonable likelihood of the following being affected adversely or conserved and enhanced within the application site, OR on land adjacent to or near the application site:

a) Protected and priority species

☐ Yes, on the development site ☐ Yes, on land adjacent to or near the proposed development ☒ No

b) Designated sites, important habitats or other biodiversity features

☐ Yes, on the development site ☐ Yes, on land adjacent to or near the proposed development ☒ No

c) Features of geological conservation importance

☐ Yes, on the development site ☐ Yes, on land adjacent to or near the proposed development ☒ No

14. Existing Use

Please describe the current use of the site:

Storage and maintenance of vintage vehicles

Is the site currently vacant? ☐ Yes ☒ No

Does the proposal involve any of the following?

If yes, you will need to submit an appropriate contamination assessment with your application.

Land which is known to be contaminated? ☐ Yes ☒ No

Land where contamination is suspected for all or part of the site? ☐ Yes ☒ No

A proposed use that would be particularly vulnerable to the presence of contamination? ☐ Yes ☒ No

15. Trees and Hedges

Are there trees or hedges on the proposed development site? ☐ Yes ☒ No

And/or: Are there trees or hedges on land adjacent to the proposed development site that could influence the development or might be important as part of the local landscape character? ☐ Yes ☒ No

If Yes to either or both of the above you may need to provide a full Tree Survey at the discretion of your local planning authority. If a Tree Survey is required, this and the accompanying plan should be submitted alongside your application. Your local planning authority should make clear on its website what the survey should contain, in accordance with the current 'BS5837: Trees in relation to construction - Recommendations'.

16. Trade Effluent

Does the proposal involve the need to dispose of trade effluents or waste? ☐ Yes ☒ No

17. Residential Units

Does your proposal include the gain or loss of residential units? ☒ Yes ☐ No

18. All Types of Development: Non-residential Floorspace

Does your proposal involve the loss, gain or change of use of non-residential floorspace? ☐ Yes ☒ No

19. Employment

If known, please complete the following information regarding employees:

	Full-time	Part-time	Equivalent number of full-time
Existing employees	0	0	0
Proposed employees	2	0	0

20. Hours of Opening

If known, please state the hours of opening for each non-residential use proposed:

Use	Monday to Friday		Saturday		Sunday and Bank Holidays		Not Known
	Start Time	End Time	Start Time	End Time	Start Time	End Time	
B8							☒

21. Site Area

What is the site area? 00.18 hectares

22. Industrial or Commercial Processes and Machinery

Please describe the activities and processes which would be carried out on the site and the end products including plant, ventilation or air conditioning. Please include the type of machinery which may be installed on site:

N/A

Is the proposal for a waste management development? ☐ Yes ☒ No

23. Hazardous Substances

Is any hazardous waste involved in the proposal? ☐ Yes ☒ No

24. Site Visit

Can the site be seen from a public road, public footpath, bridleway or other public land? ☒ Yes ☐ No

If the planning authority needs to make an appointment to carry out a site visit, whom should they contact? (Please select only one)

☒ The agent ☐ The applicant ☐ Other person

25. Certificates (Certificate A)

Certificate of Ownership - Certificate A

Town and Country Planning (Development Management Procedure) (England) Order 2010 Certificate under Article 12

I certify/The applicant certifies that on the day 21 days before the date of this application nobody except myself/ the applicant was the owner (owner is a person with a freehold interest or leasehold interest with at least 7 years left to run) of any part of the land or building to which the application relates.

Title: Mr First name: Andrew Surname: Walker

Person role: Agent Declaration date: 30/08/2011 ☒ Declaration made



32011068, P

**Make an application****Application Overview**

Use the tabs below to navigate through the details of your application.

[View video help for the online application process](#) (opens in a popup window).

[Overview](#)

[Forms](#)

[Supporting Docs](#)

[Fees](#)

[Payment](#)

[Check](#)

[Submit](#)

SC2004_A_and_Len \$Rev: 2009 \$

O020_A_and_Len \$Rev: 2009 \$

Residential/Dwelling Units

Does your proposal include the gain, loss or change of use of residential units?

☐ Yes ☒ No

Click on the proposed or existing housing categories to enter values for residential units.

Proposed Housing	Number of bedrooms					Total
	1	2	3	4+	Unknown	
Single detached						
Two storey detached						
Three storey detached						
Detached bungalow						
Semi detached						
Terraced						
Totals						

Existing Housing	Number of bedrooms					Total
	1	2	3	4+	Unknown	
Single detached						
Two storey detached						
Three storey detached						
Detached bungalow						
Semi detached						
Terraced						
Totals						

Overall Residential Unit Totals

Total proposed residential units
Total existing residential units

Previous

Next

320110687P



Application Overview

Use the tabs below to navigate through the details of your application.

[View video help for the online application process \(opens in a popup window\).](#)

[Overview](#)

[Forms](#)

[Supporting Docs](#)

[Fees](#)

[Payment](#)

[Check](#)

[Submit](#)

Sc004_LandUsePlanRev: 2309 \$

0021_A_EnvPlanRev: 2160 \$

All Types of Development: Non-Residential Floorspace

Does your proposal involve the loss, gain or change of use of non-residential floorspace?

☒ Yes ☐ No

Use class/type of use		Existing gross internal floorspace (square metres)	Gross internal floorspace to be lost by change of use or demolition (square metres)	Total gross new internal floorspace proposed (including changes of use) (square metres)	Net additional gross internal floorspace following development (square metres)
A1	Shops Net Tradable Area	0.0	0.0	0.0	0.0
A2	Financial and professional services	0.0	0.0	0.0	0.0
A3	Restaurants and cafes	0.0	0.0	0.0	0.0
A4	Drinking establishments	0.0	0.0	0.0	0.0
A5	Hot food takeaways	0.0	0.0	0.0	0.0
B1 (a)	Office (other than A2)	0.0	0.0	0.0	0.0
B1 (b)	Research and development	0.0	0.0	0.0	0.0
B1 (c)	Light industrial	0.0	0.0	0.0	0.0
B2	General industrial	0.0	0.0	0.0	0.0
B8	Storage or distribution	864.0	864.0	864.0	0.0
C1	Hotels and halls of residence	0.0	0.0	0.0	0.0
C2	Residential institutions	0.0	0.0	0.0	0.0
D1	Non-residential institutions	0.0	0.0	0.0	0.0
D2	Assembly and leisure	0.0	0.0	0.0	0.0
OTHER	Please specify	0.0	0.0	0.0	0.0
Total		864.0	864.0	864.0	0.0

For hotels, residential institutions and hostels, please additionally indicate the loss or gain of rooms:

320110687 P

Use Class	Types of use	Existing rooms to be lost by change of use or demolition	Total rooms proposed (including changes of use)	Net additional rooms
C1	Hotels	0	0	0
C2	Residential institutions	0	0	0
Other	Hostels	0	0	0

Previous

Next

25. Certificates (Agricultural Land Declaration)

Agricultural Land Declaration

320110687P

Town and Country Planning (Development Management Procedure) (England) Order 2010 Certificate under Article 12

Agricultural Land Declaration - You Must Complete Either A or B

(A) None of the land to which the application relates is, or is part of an agricultural holding.

(B) I have/The applicant has given the requisite notice to every person other than myself/the applicant who, on the day 21 days before the date of this application, was a tenant of an agricultural holding on all or part of the land to which this application relates, as listed below:

If any part of the land is an agricultural holding, of which the applicant is the sole tenant, the applicant should complete part (B) of the form by writing 'sole tenant - not applicable' in the first column of the table below

Title: Mr First Name: Andrew Surname: Walker
Person role: Agent Declaration date: 30/08/2011 ☒ Declaration Made

26. Declaration


I/we hereby apply for planning permission/consent as described in this form and the accompanying plans/drawings and additional information.



Date 30/08/2011



TITLE NUMBER
LA864795

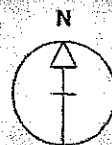


LANCASHIRE : RIBBLE VALLEY

ORDNANCE SURVEY MAP REFERENCE:

SD7136SE

SCALE 1:1250 Enlarged from 1/2500

CROWN COPYRIGHT Produced by HMILF. Further reproduction in whole or in part is prohibited without the prior written permission of Ordnance Survey. Licence Number GD 273724.

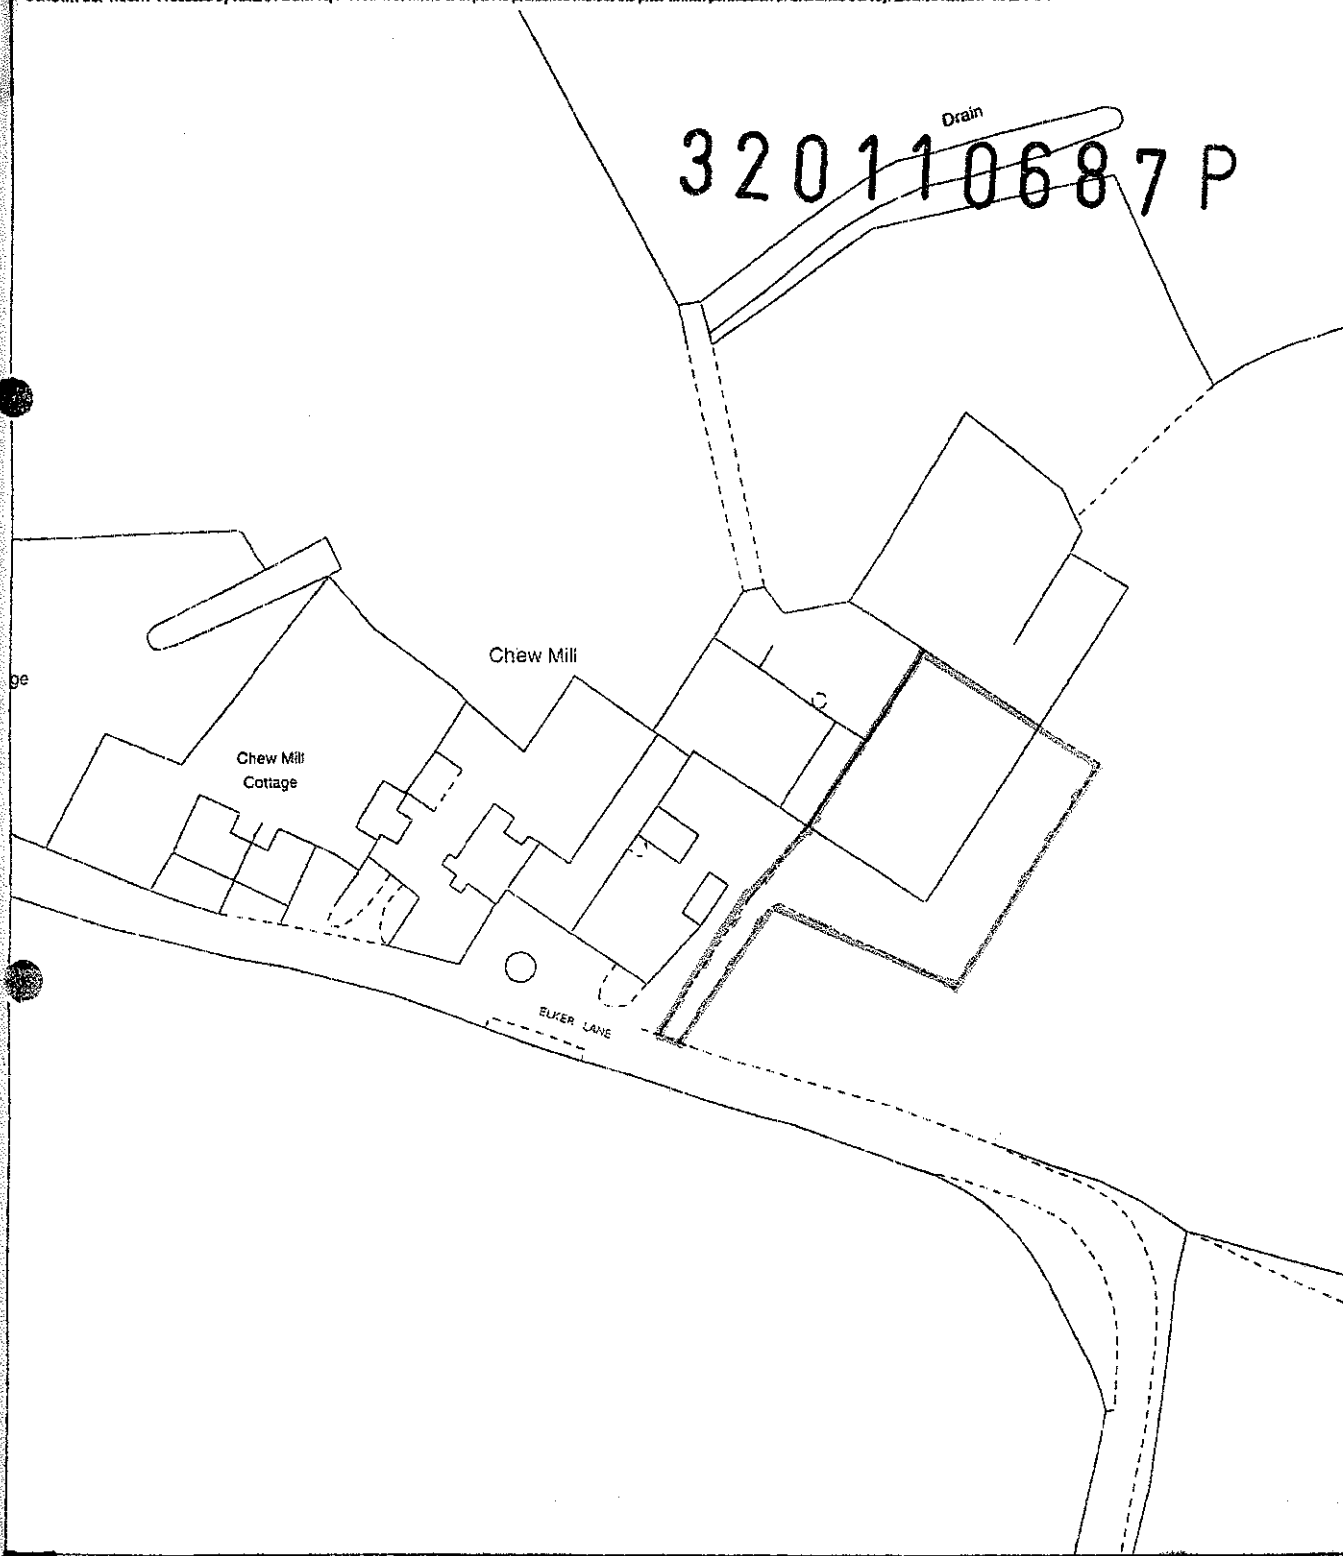



TITLE NUMBER
LA864795



LANCASHIRE : RIBBLE VALLEY

ORDNANCE SURVEY MAP REFERENCE:

SD7136SE

SCALE 1:1250 Enlarged from 1/2500

CROWN COPYRIGHT Produced by HMILS. Further reproduction in whole or in part is prohibited without the prior written permission of Ordnance Survey. Licence Number GD 27272.

320110687P

Drain

Chew Mill

Chew Mill
Cottage

ELKER LANE


PROPOSED CARAVAN STORAGE BUILDING 24m x 36m

SCALE 1 : 1250



CHEW MILL FARM BARN - PROPOSED CARAVAN STORAGE - FLOOR PLAN

320110687P

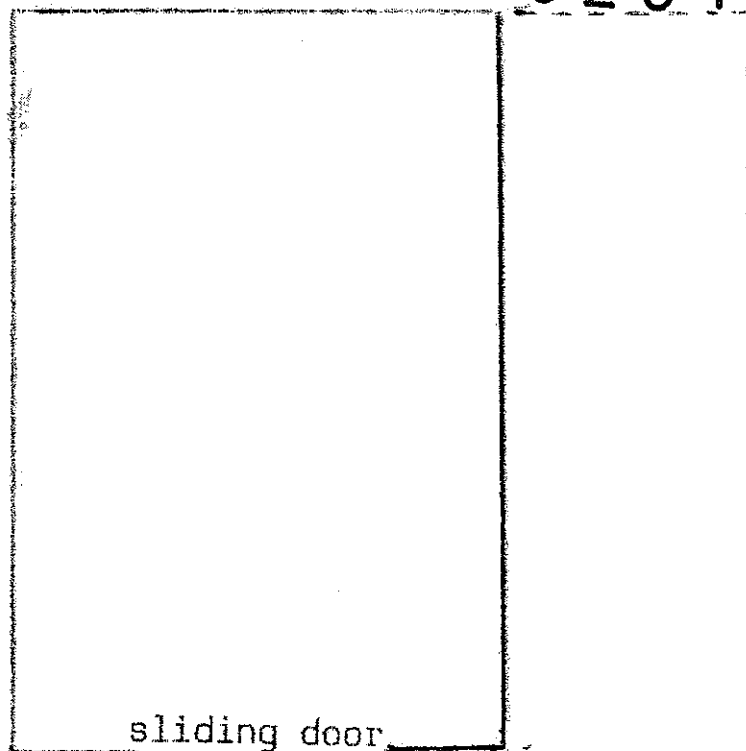

N



0 10 20

Elker Lane

scale 1:500 @ A4