


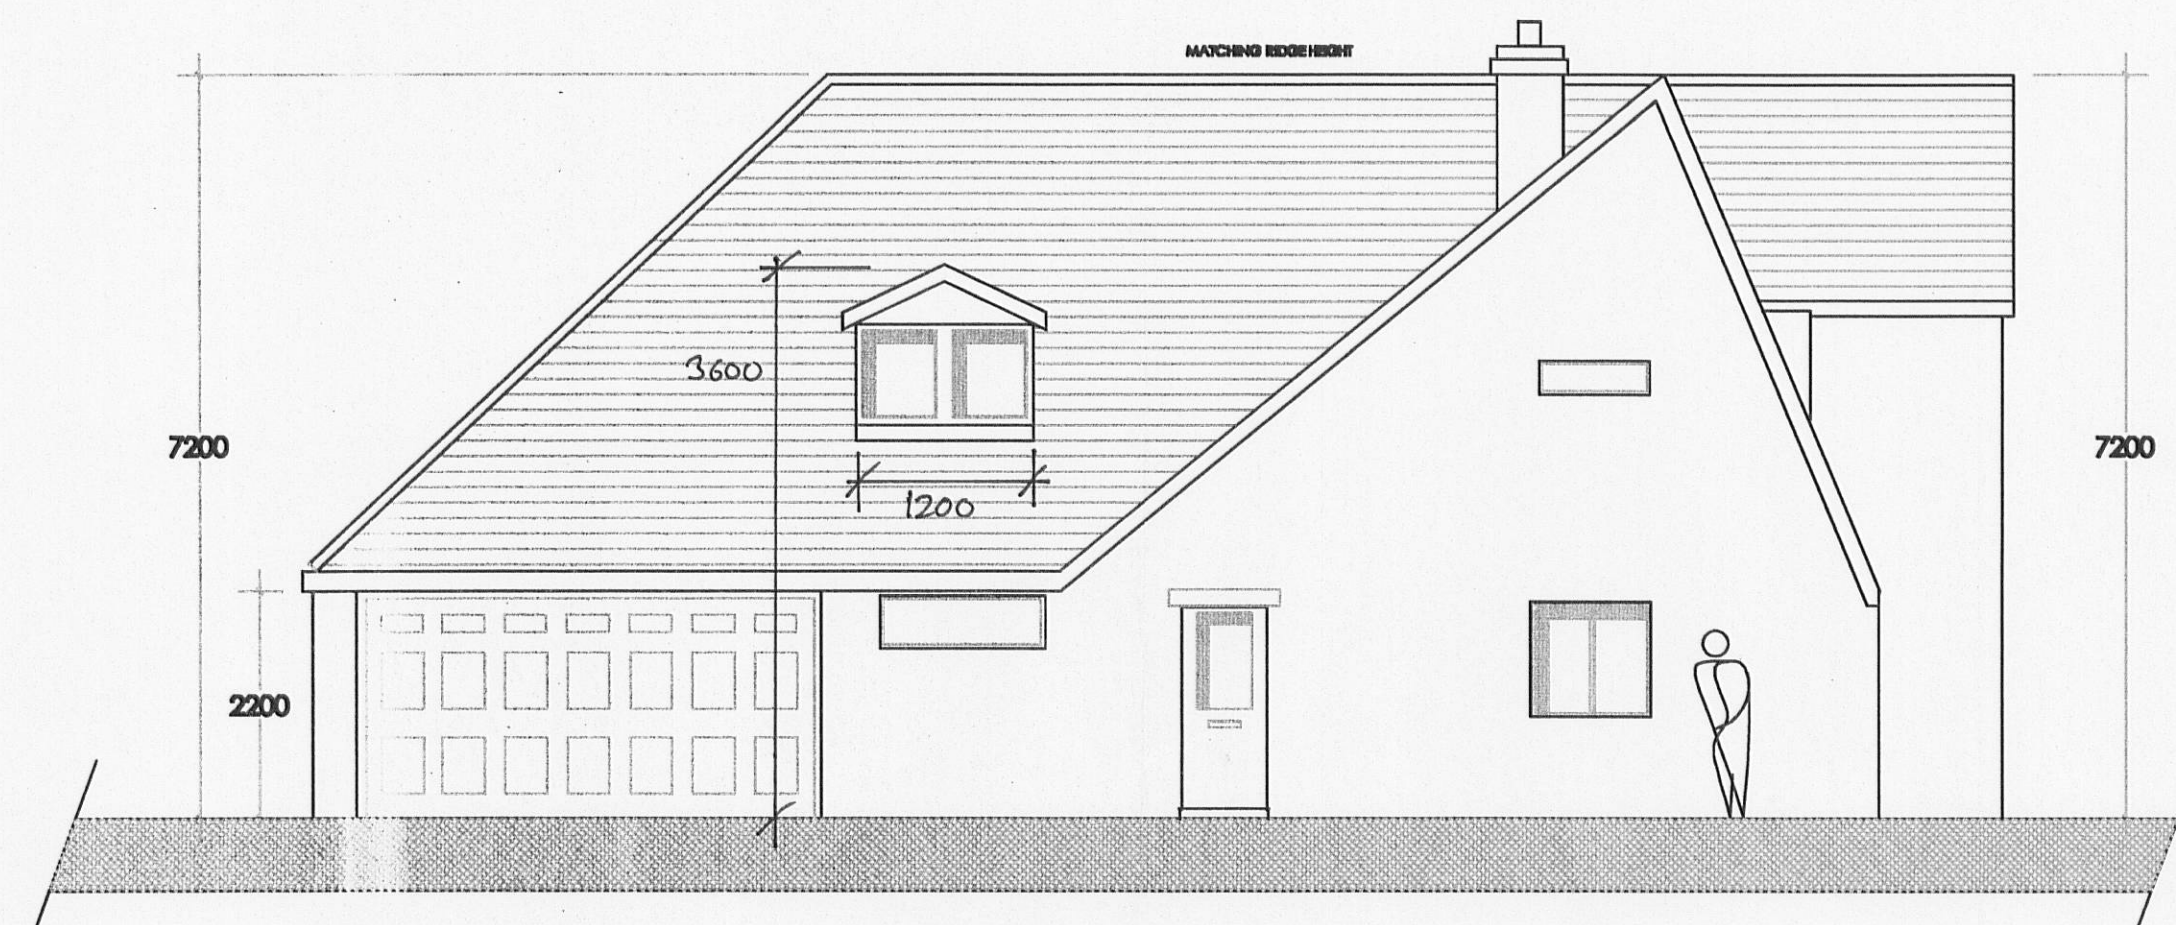


PROPOSED NORTH WEST ELEVATION



PROPOSED SOUTH WEST ELEVATION




PROPOSED SOUTH EAST ELEVATION

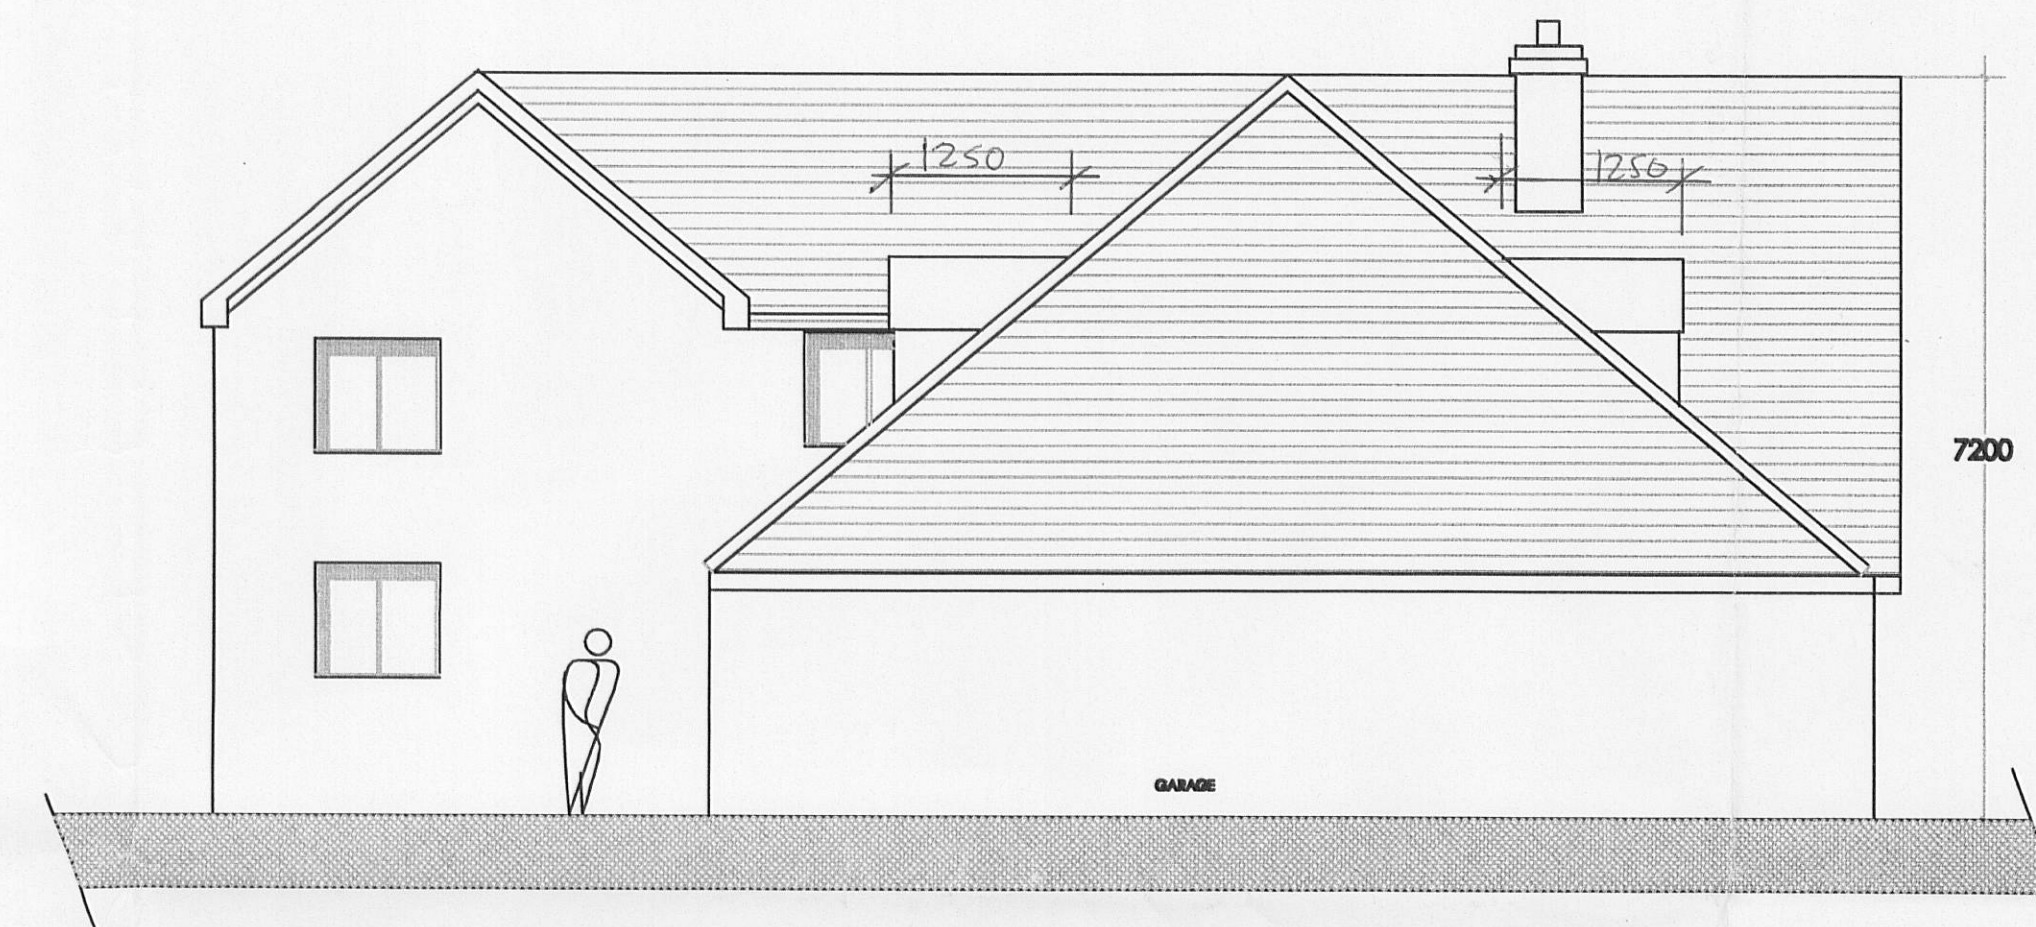

PROPOSED NORTH EAST ELEVATION



PROPOSED GROUND FLOOR PLAN

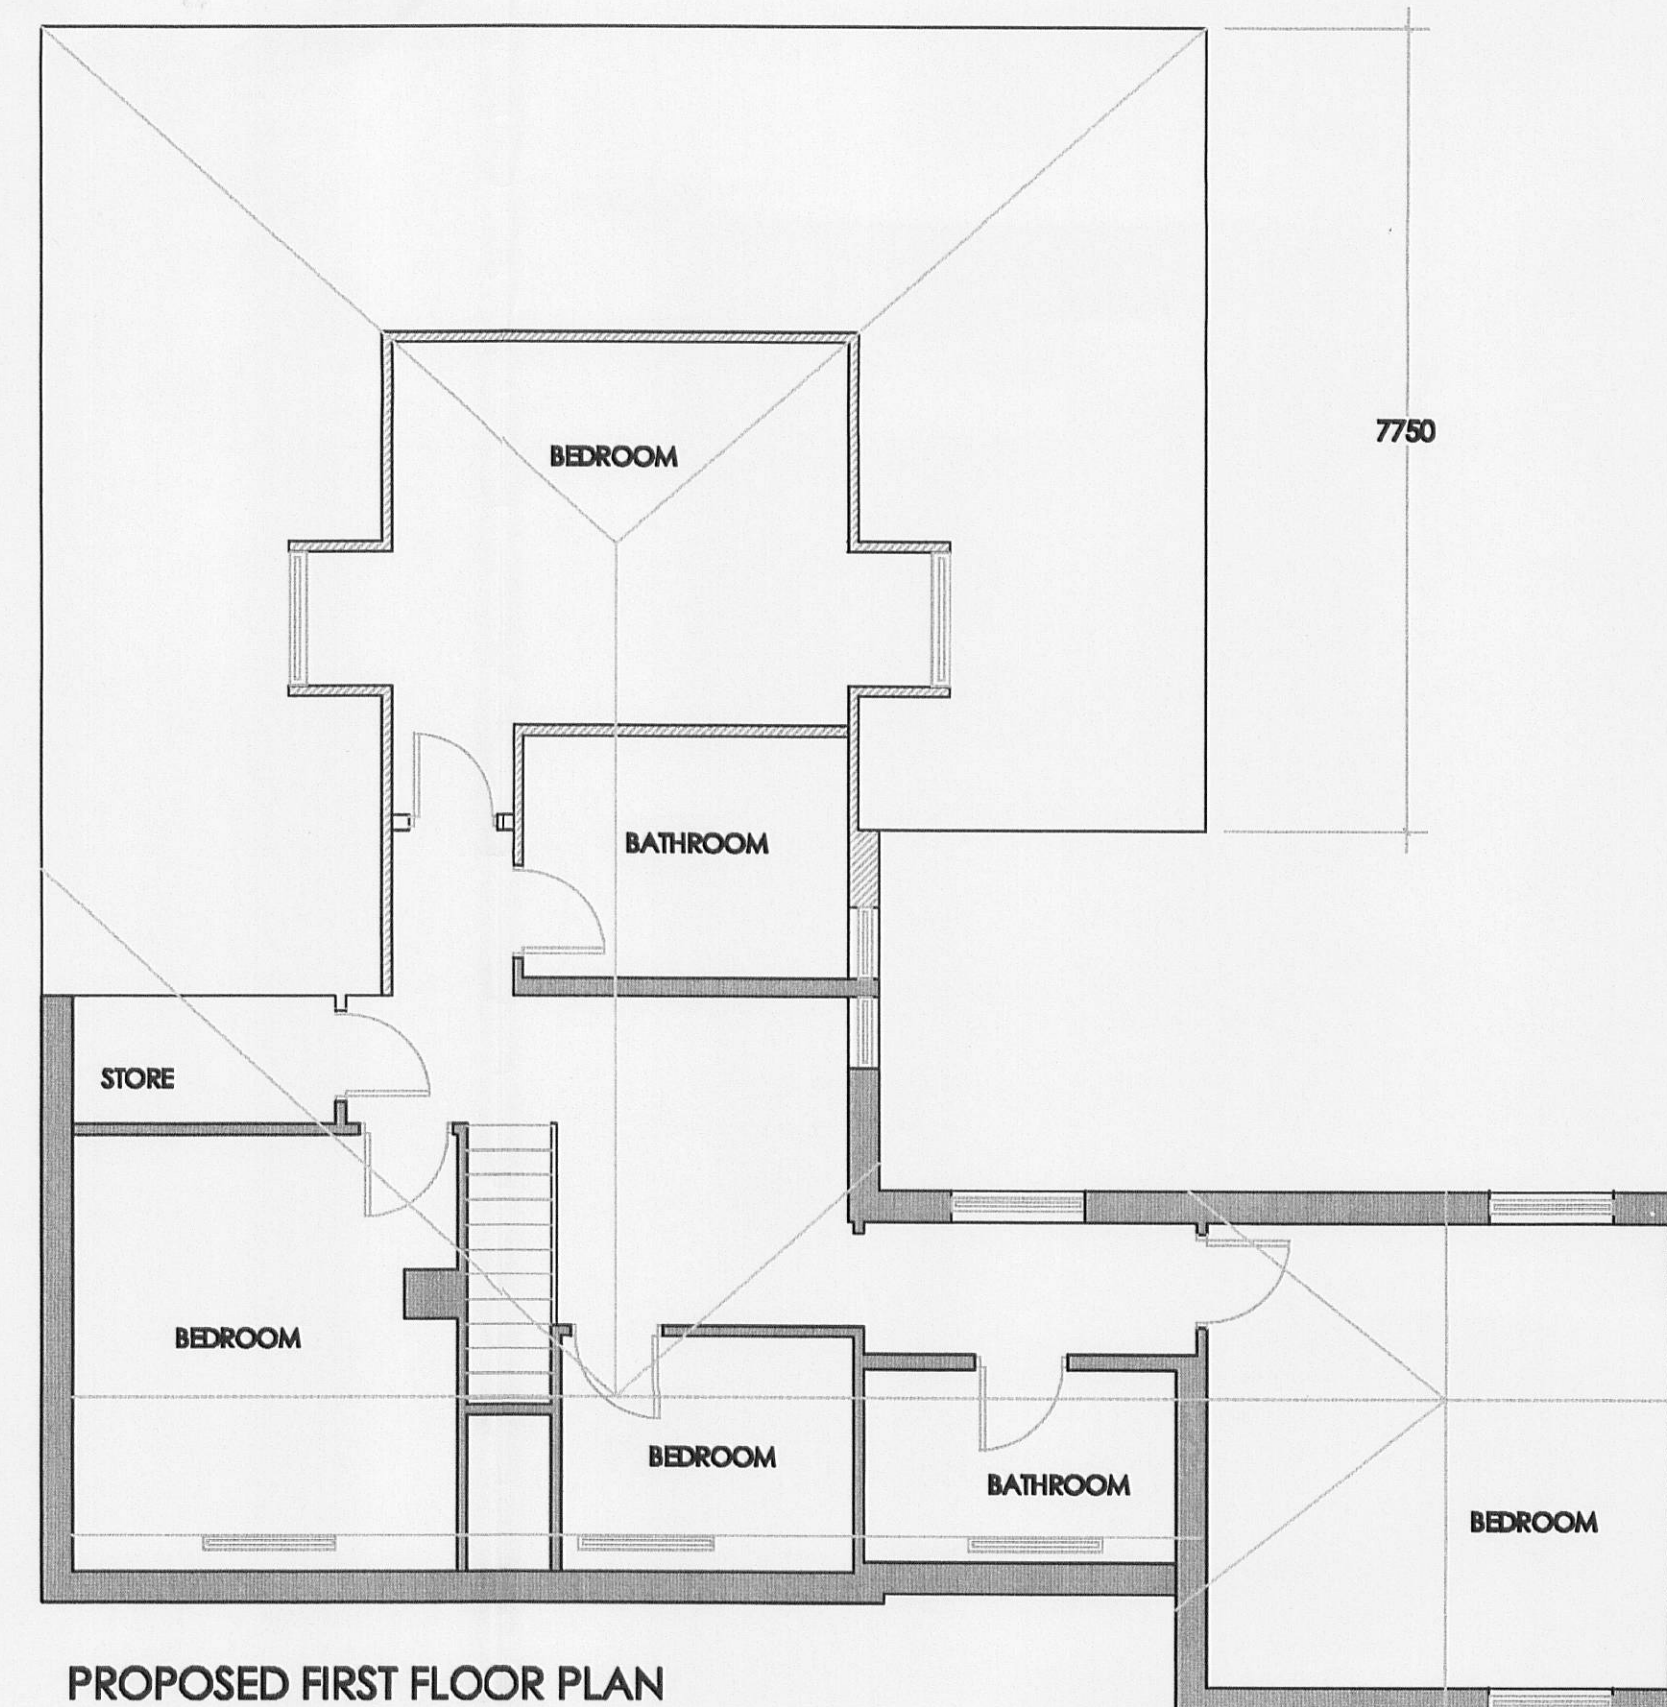

PROPOSED FIRST FLOOR PLAN

FOR PLANNING APPROVAL

THIS PROPOSAL SUPERCEDES THE PREVIOUS APPROVAL (S/2009/0497). THE ALTERATIONS INCLUDE THE CONSTRUCTION OF A NEW PITCHED/HIPPED ROOF TO SPAN ACROSS THE EXISTING GARAGE WITH A NEW RIDGE HEIGHT TO TIE INTO THE EXISTING RIDGE ACROSS THE MAIN PART OF THE HOUSE. THE ROOF INCORPORATES NEW TIMBER FRAMED DORMER WINDOWS. THE ROOF TILE FINISH WILL MATCH THE EXISTING MATERIALS.

NEW AND ADAPTED OPENINGS ARE ALSO INCLUDED TO THE HOUSE FACADES AS SHOWN WHICH ARE CREATED IN ORDER TO RESPECT THE NEW INTERNAL LAYOUT.

**ORCHARD HOUSE
COPSTER GREEN
BLACKBURN
LANCASHIRE**

320110701P

PROPOSED ALTERATIONS

PROPOSED PLANS & ELEVATIONS

K/OH/100 1:100 AUGUST 2011