



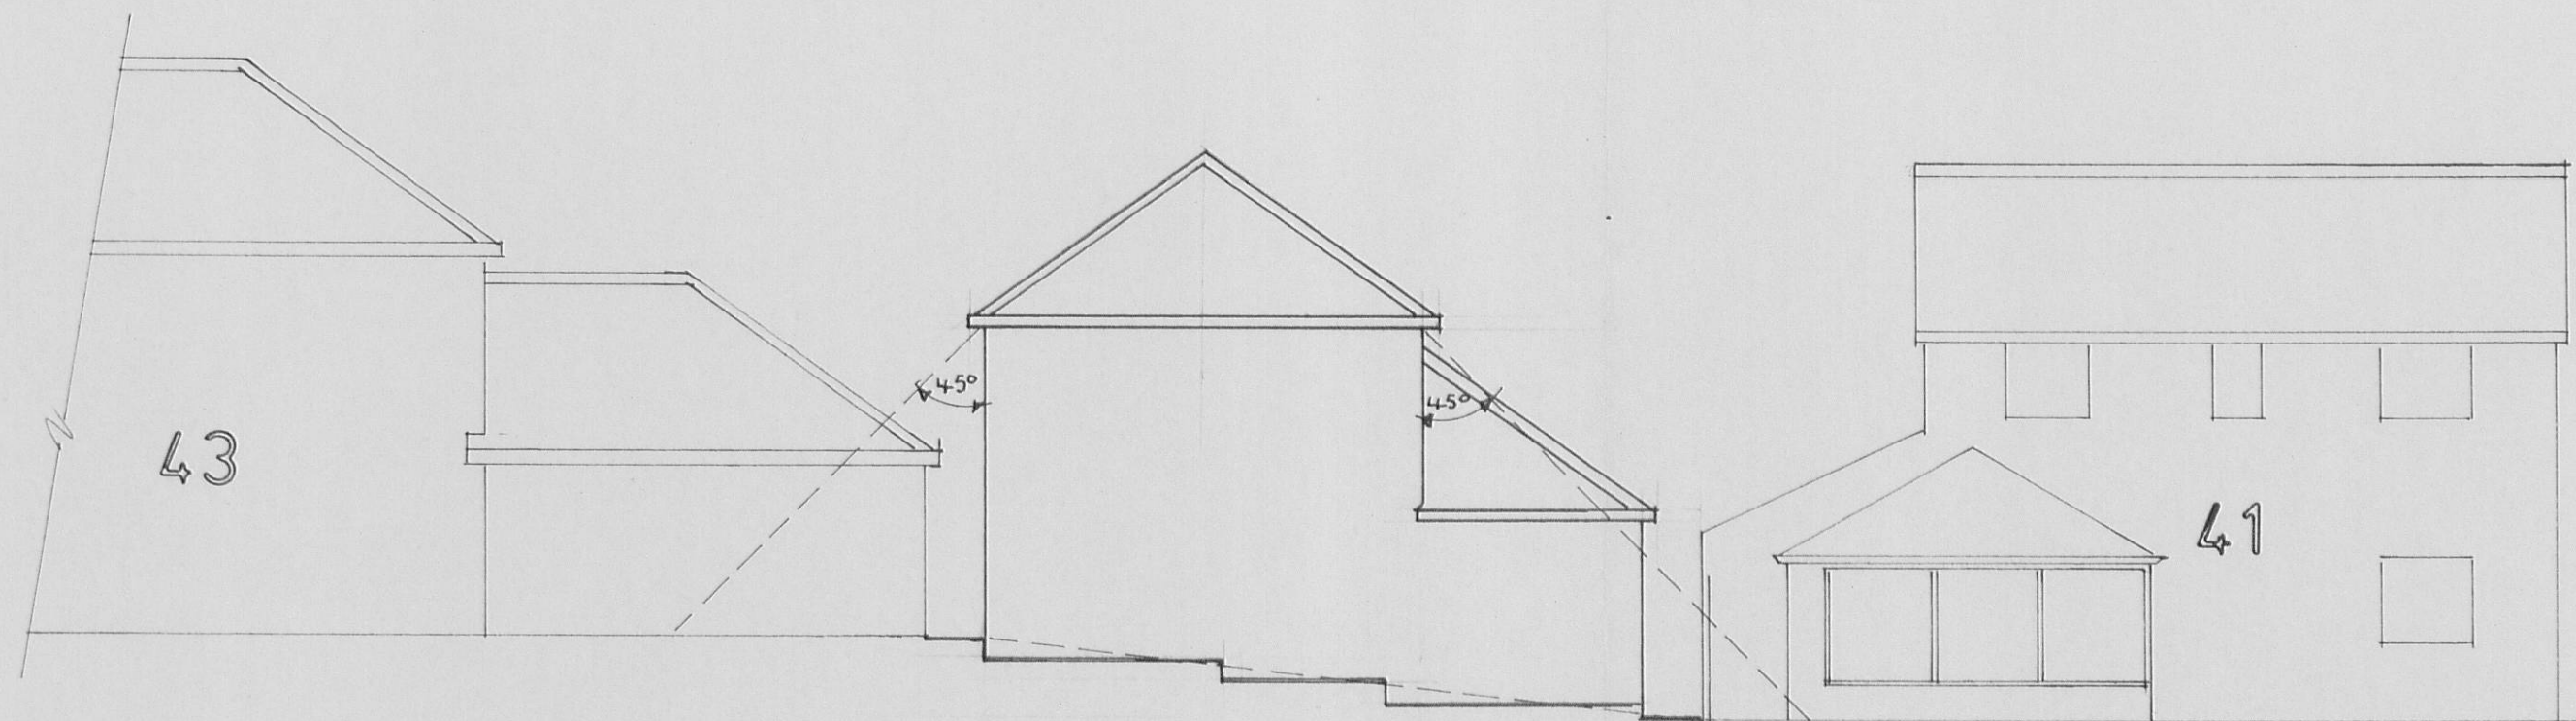

Proposed South West (rear) Elevation

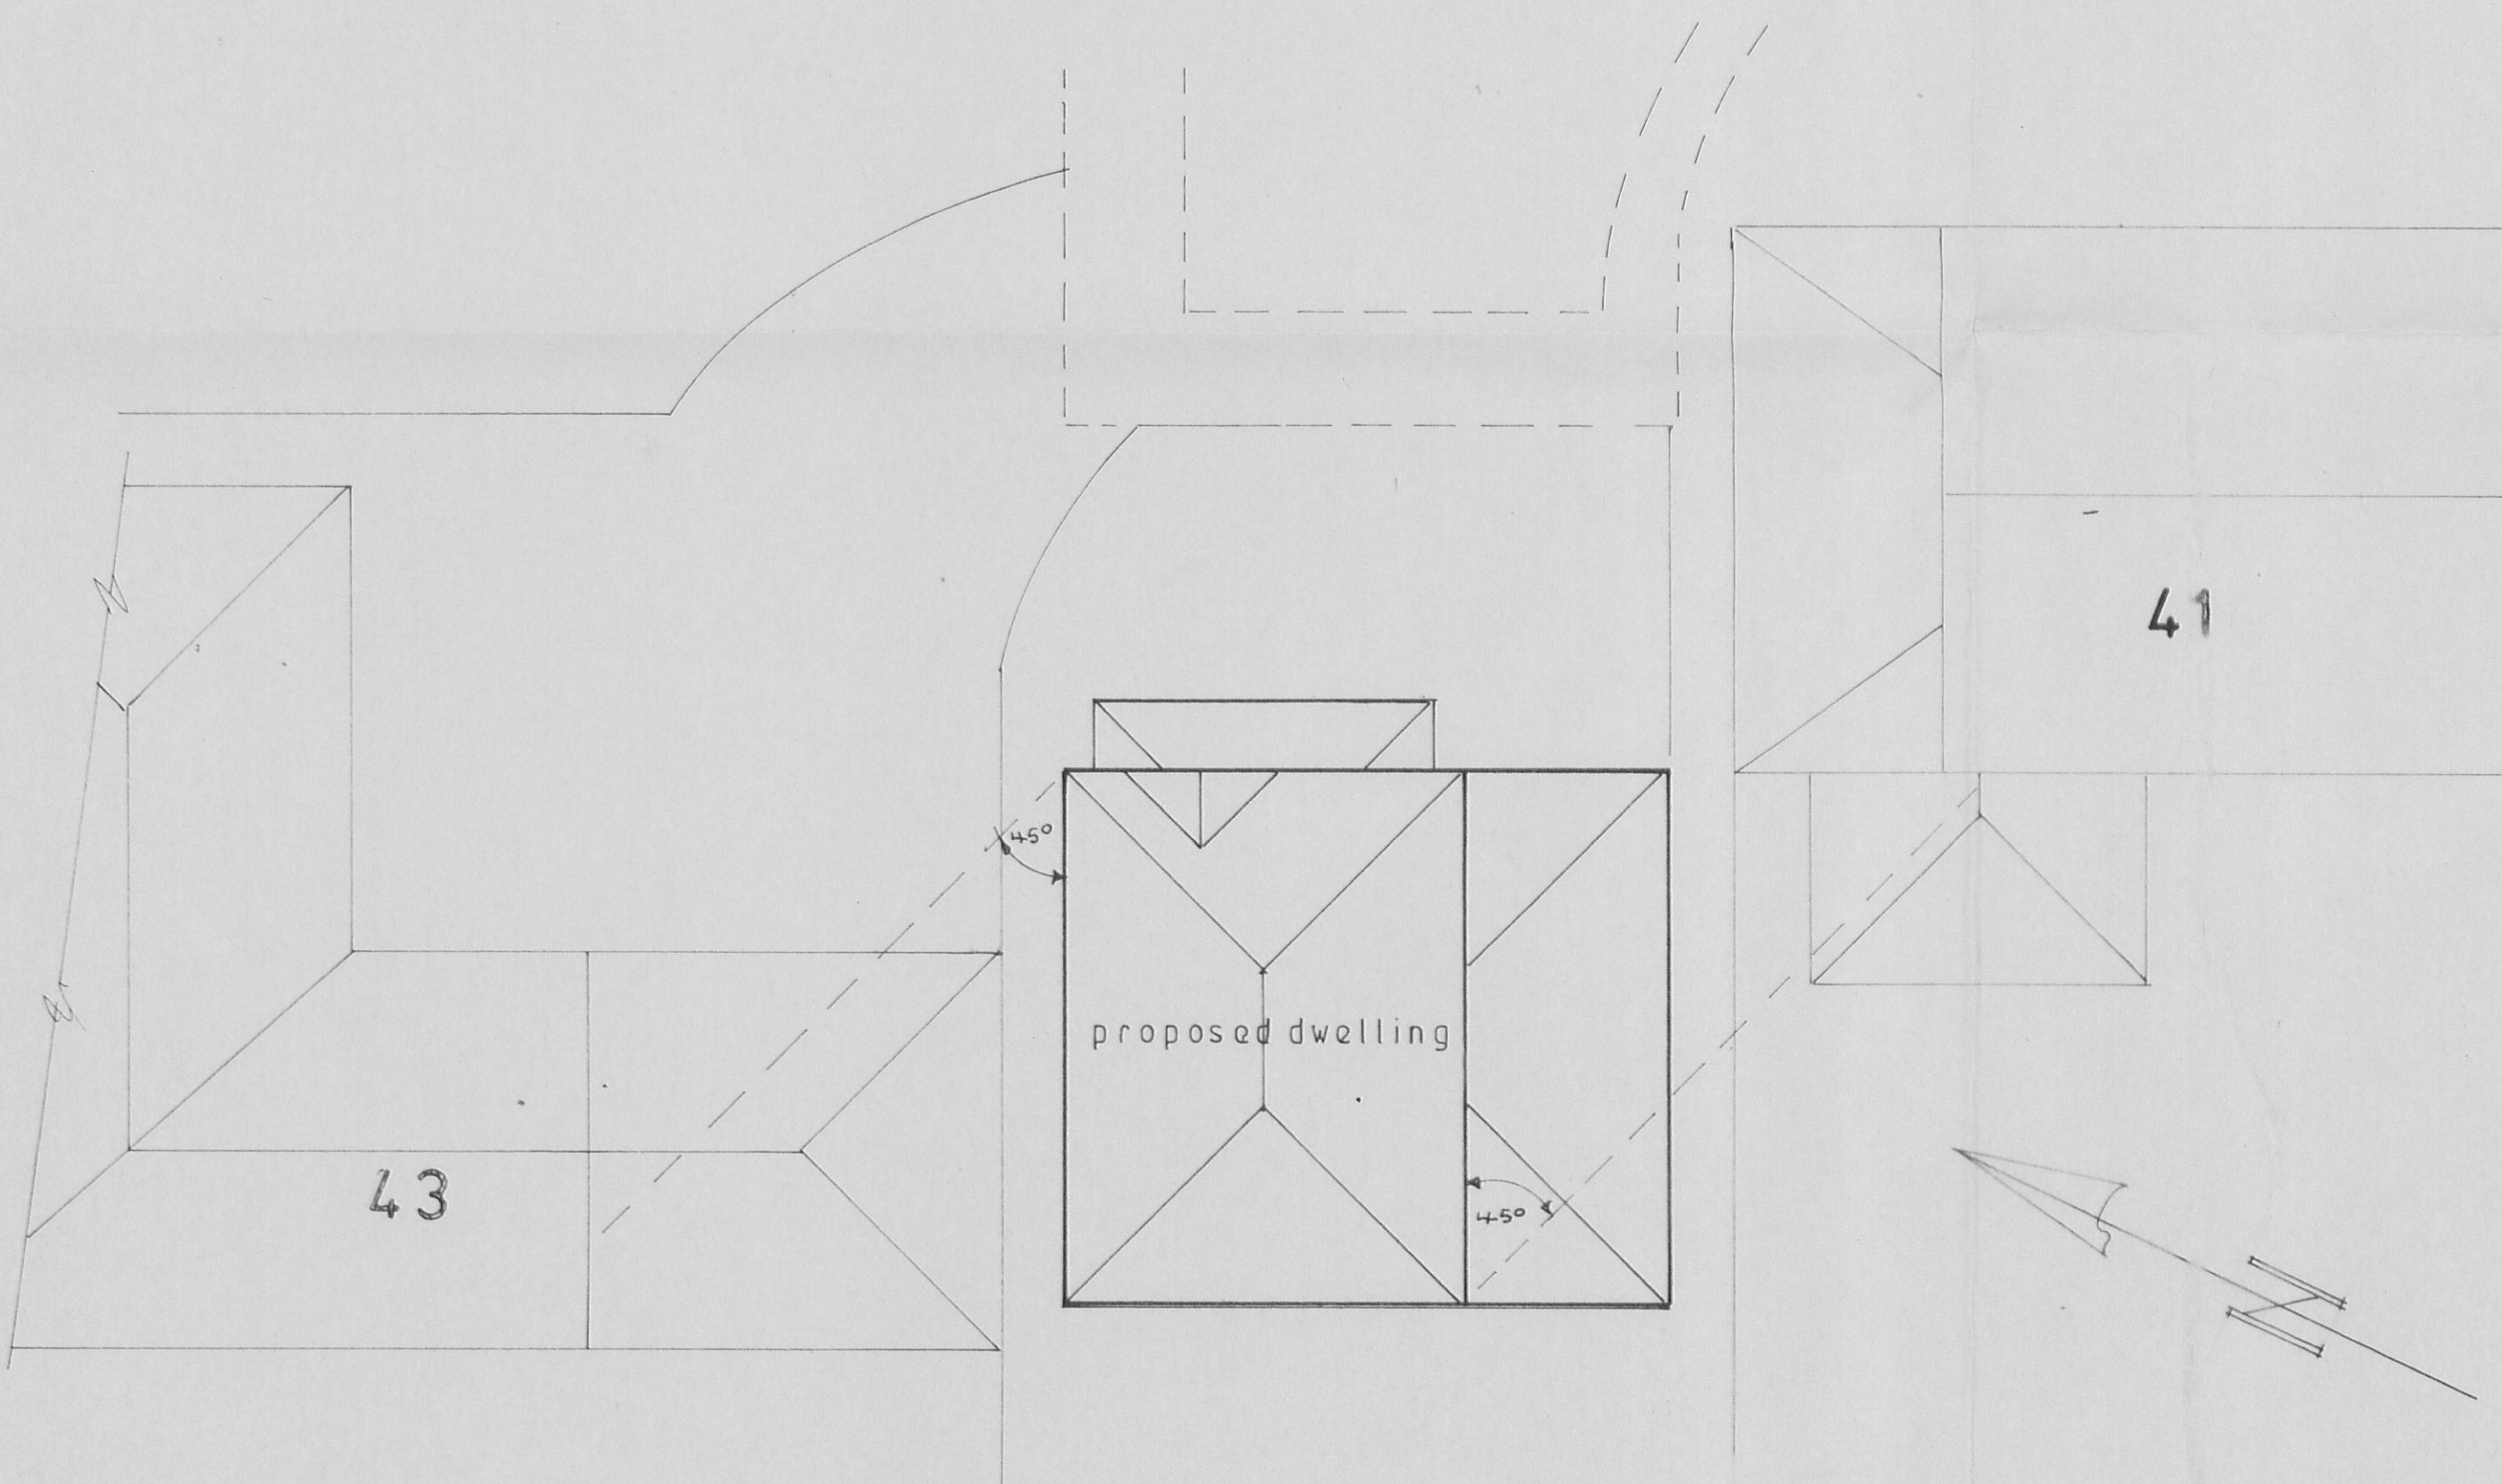

Proposed Plan

320110703P

S.J. Białecki Limited
Building Surveyors

Drawing no 7009

Scale 1:100

B.R.E. Test on Daylight
And Sunlight

Proposed
Detached House
On Land At
43 Hawthorne Place
Clitheroe