



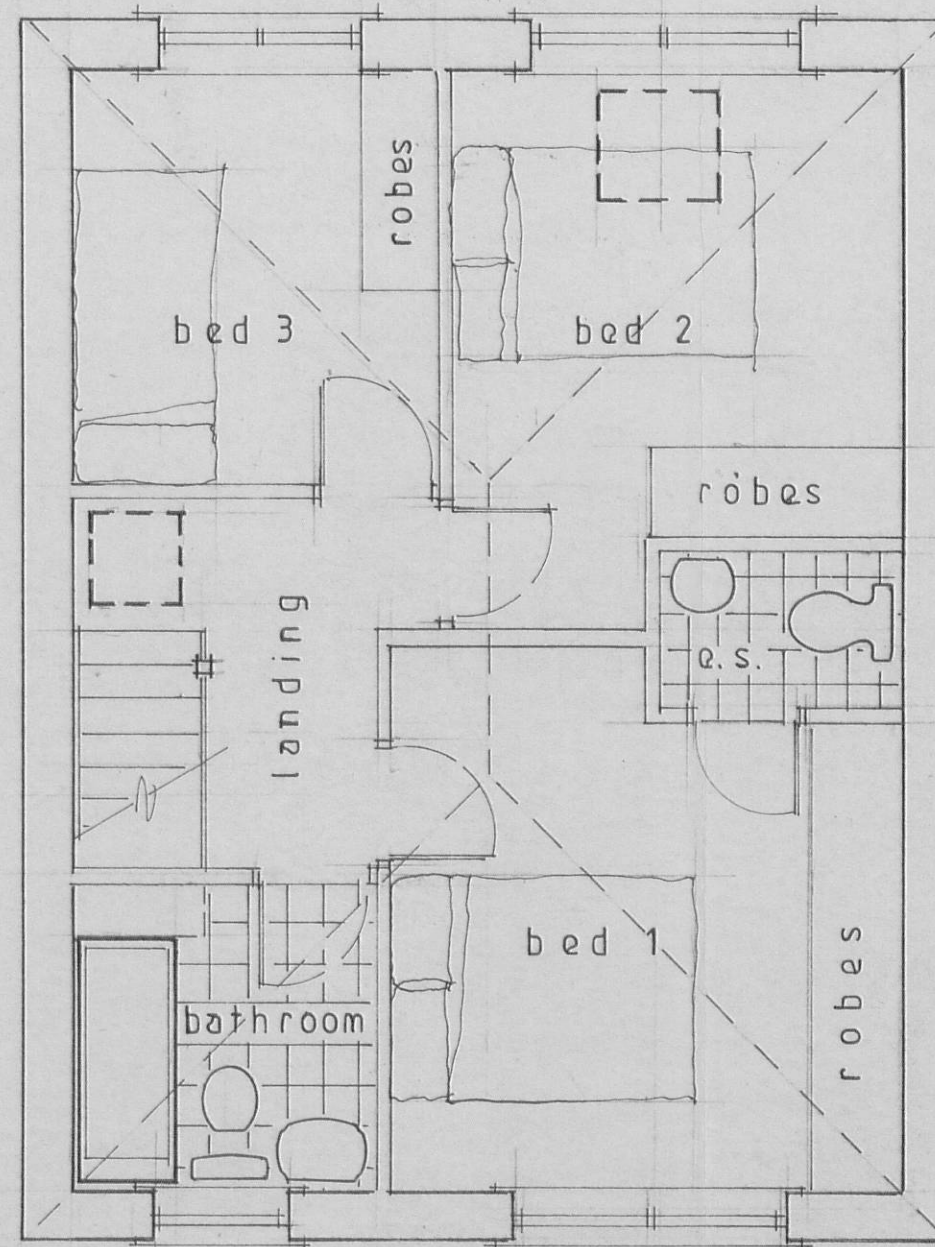


Proposed First Floor

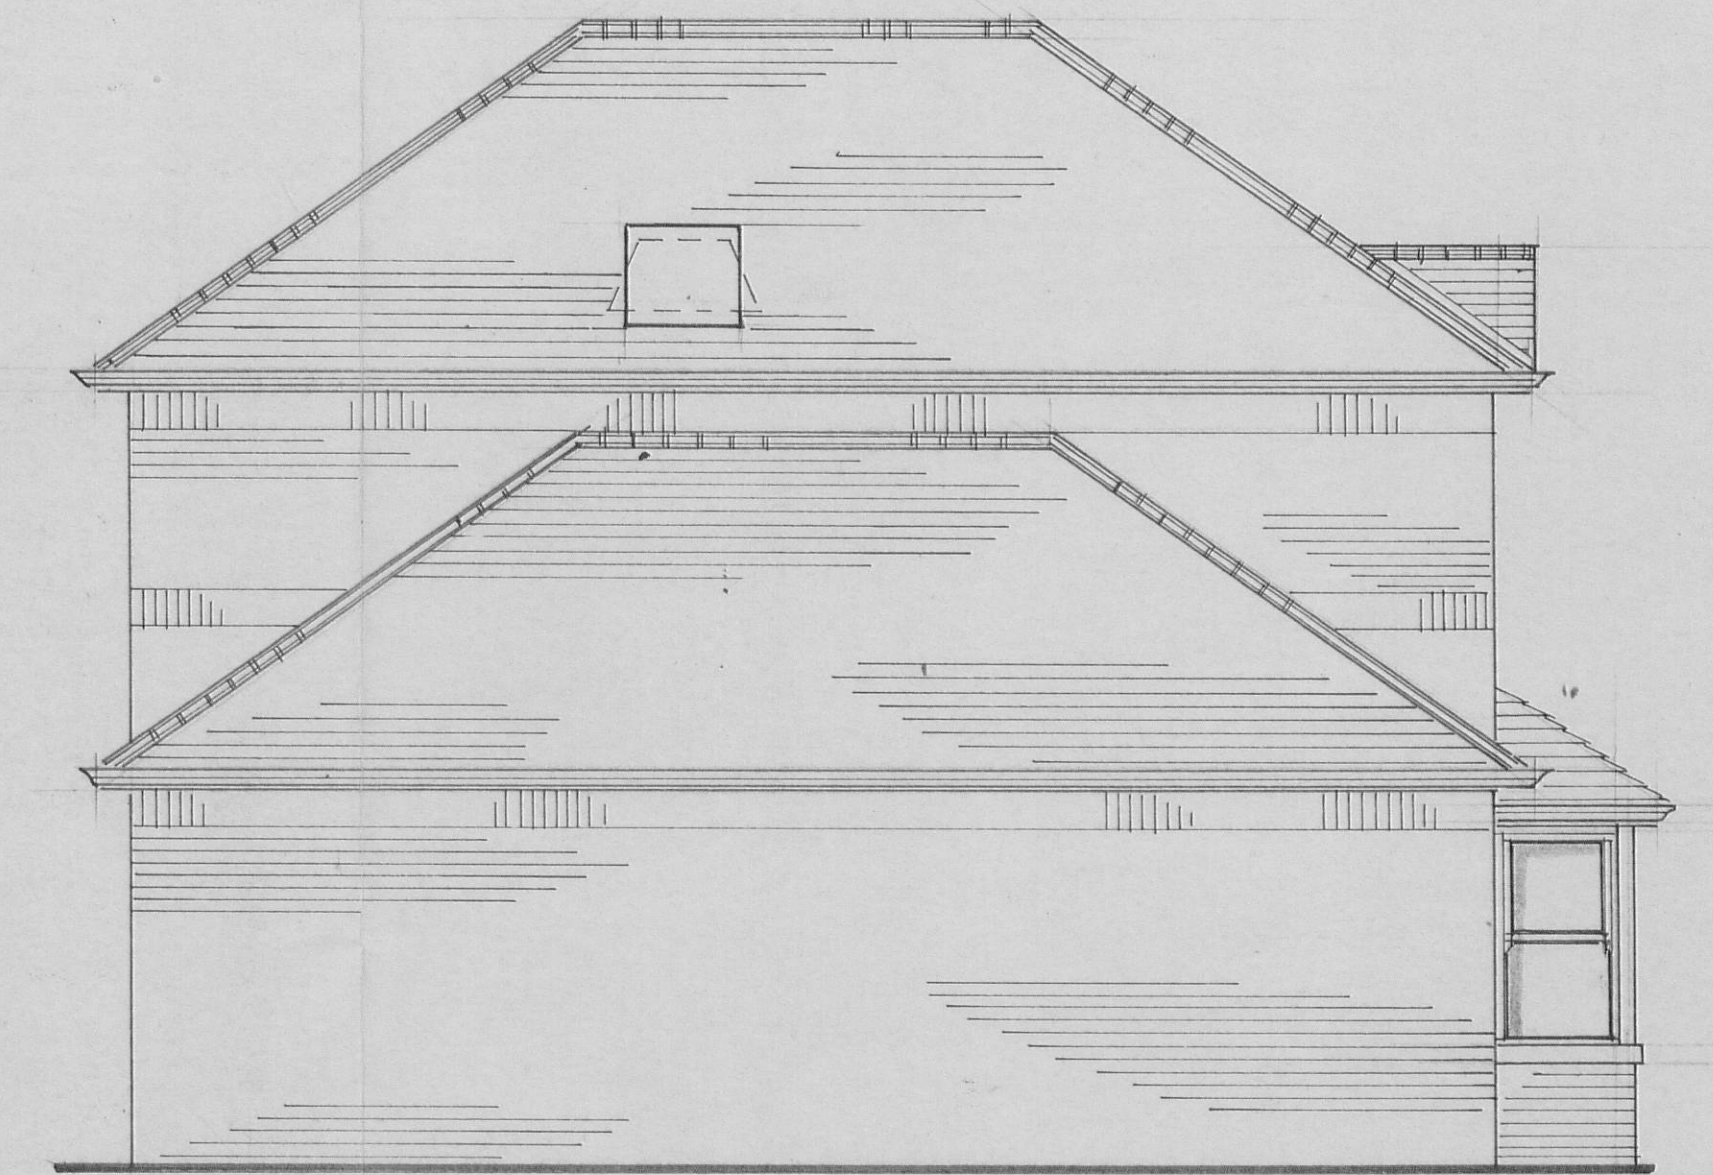

North East




South East

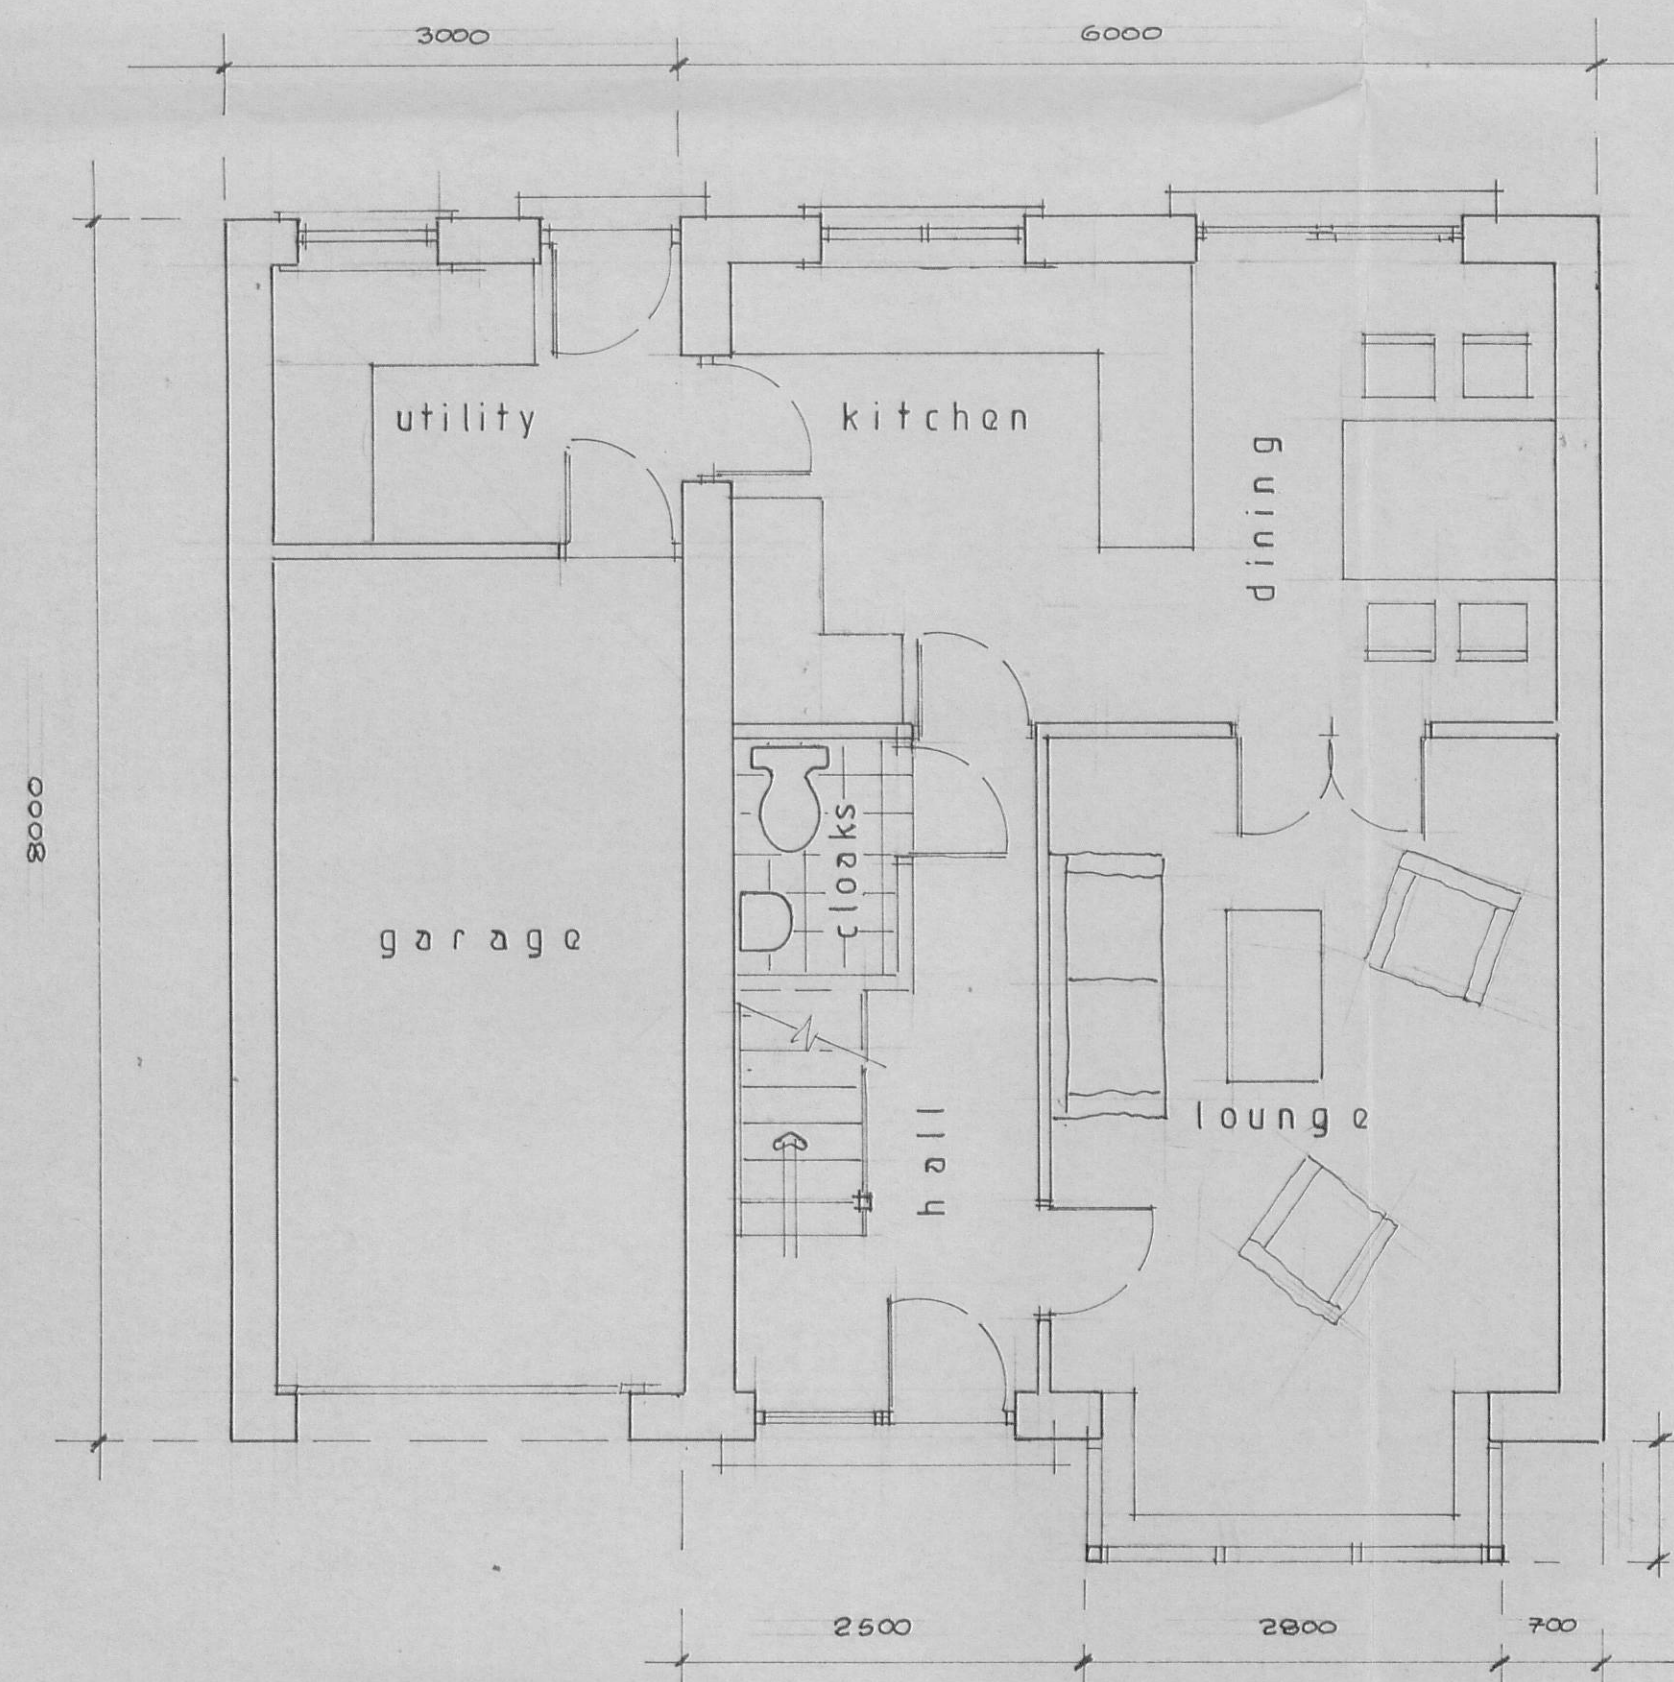

Proposed Ground Floor



South West

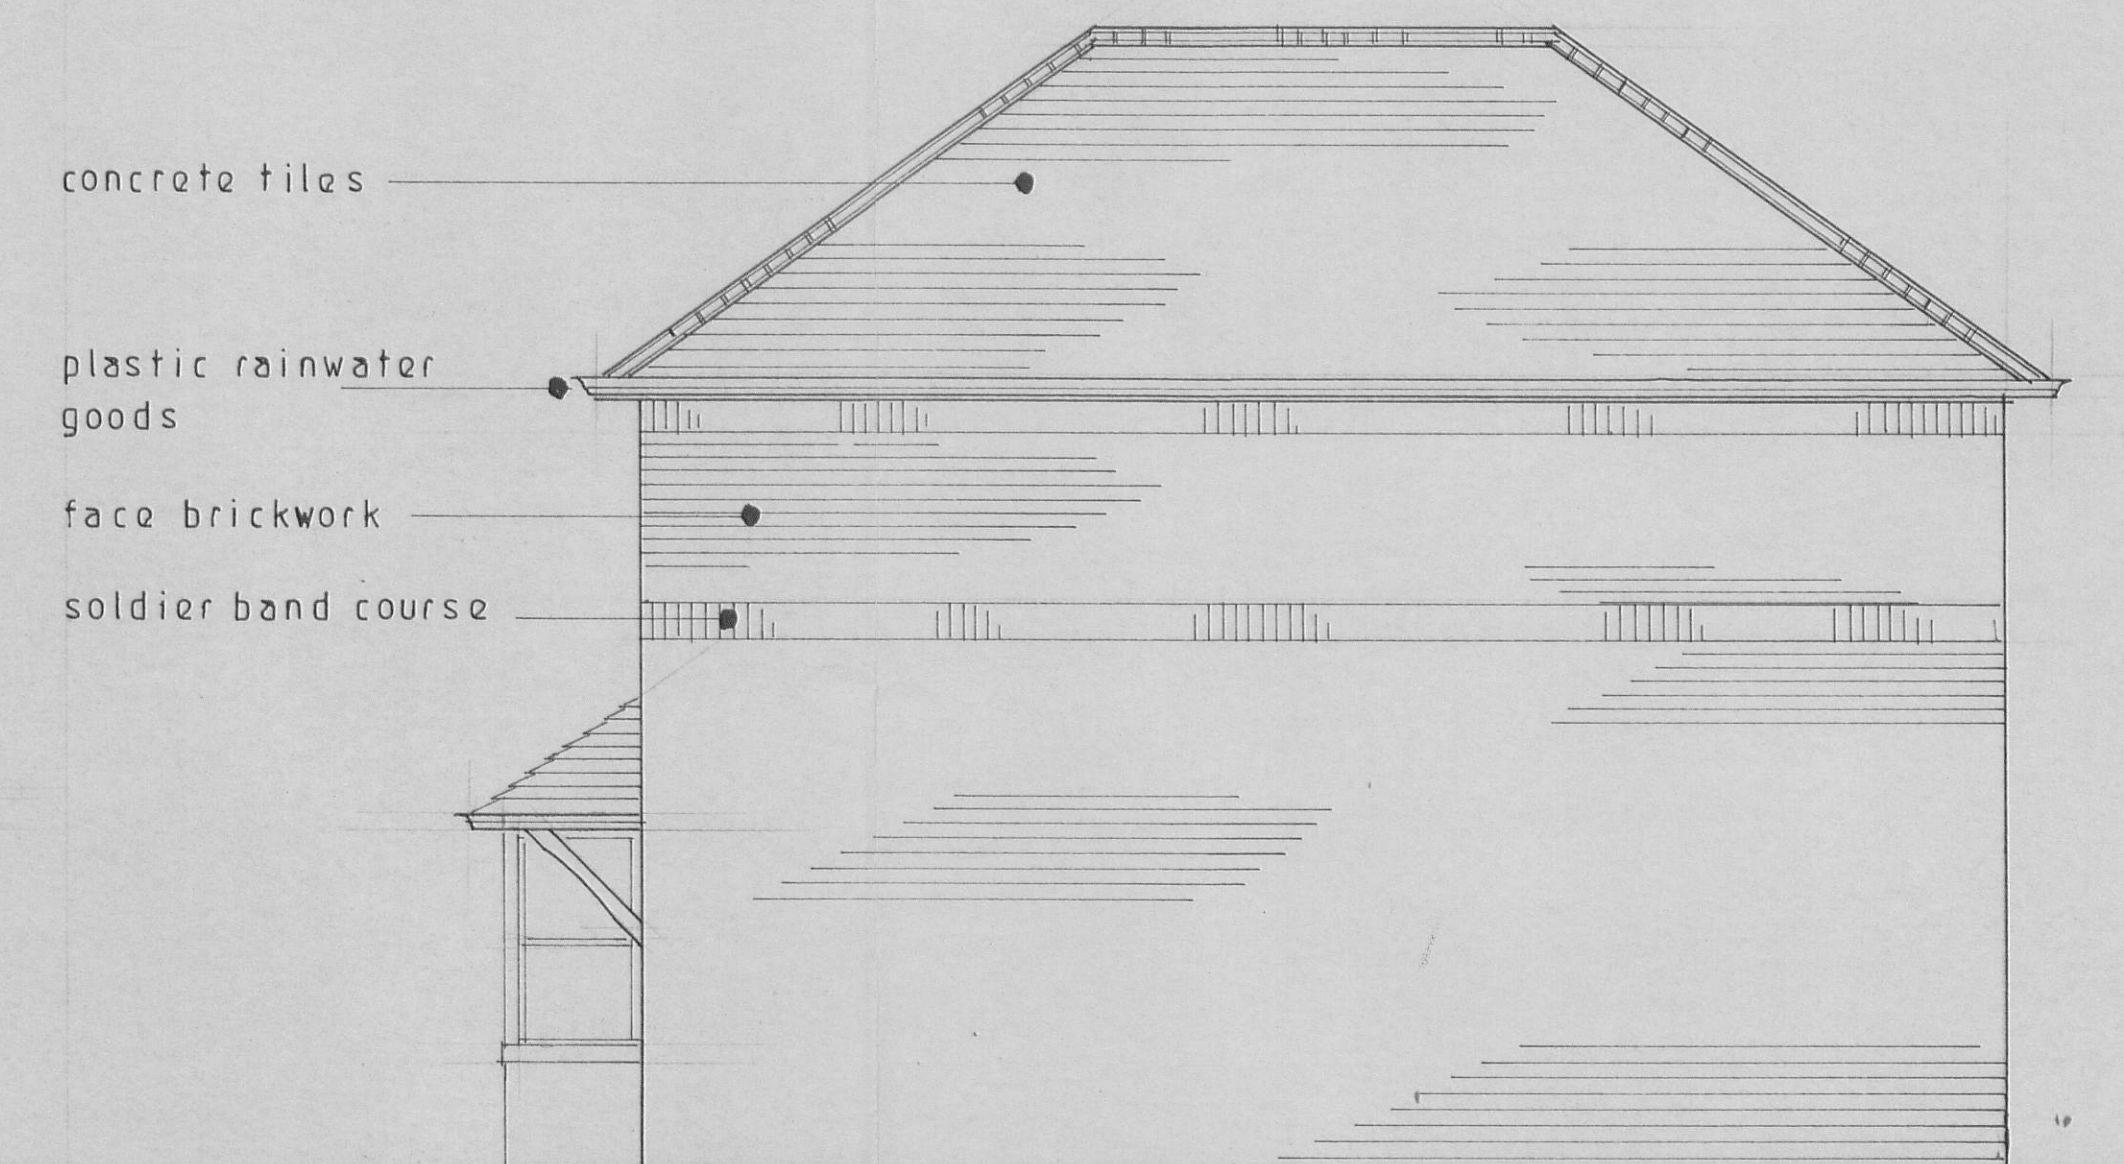

North West

320110703P

S.J. Bialecki Limited Building Surveyors	Drawing no 7007	Scale 1:50	Proposed Elevations And Floor Layouts	Proposed Detached House On Land At 43 Hawthorne Place Clitheroe
---	-----------------	------------	--	---