



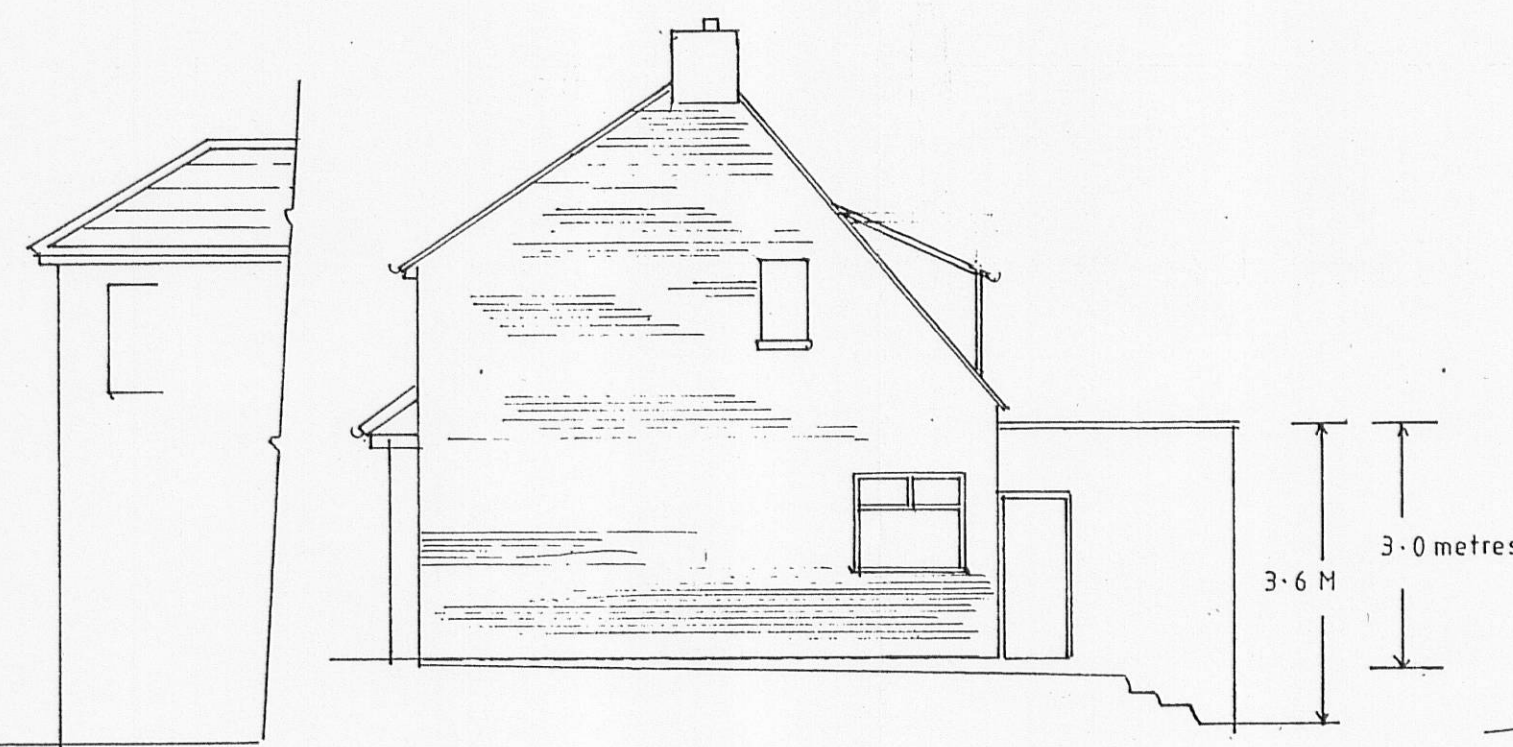

existing rear elevation (east)

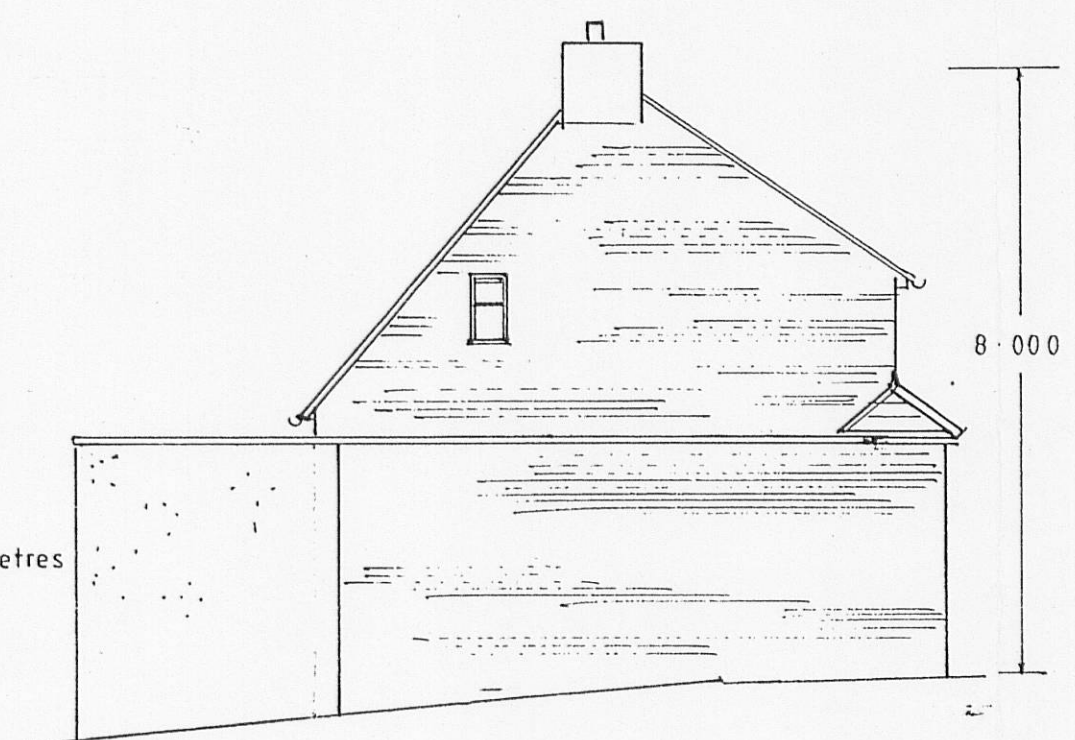

existing side elevation (south)




side elevation (north)




front elevation unaffected




proposed rear elevation (east)

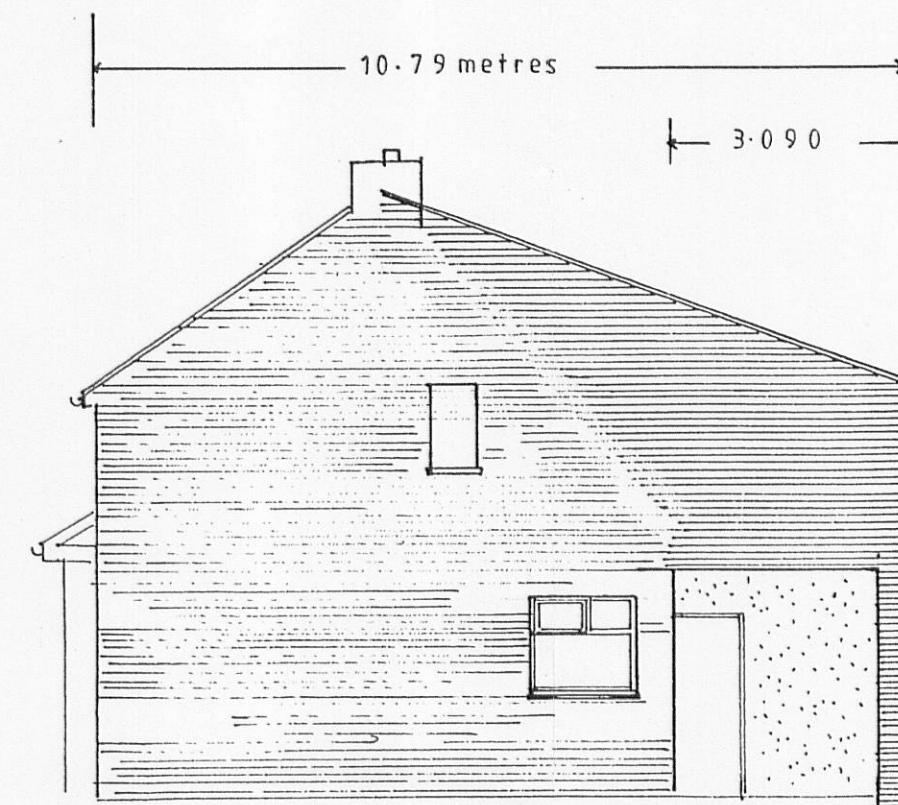


proposed south elevation

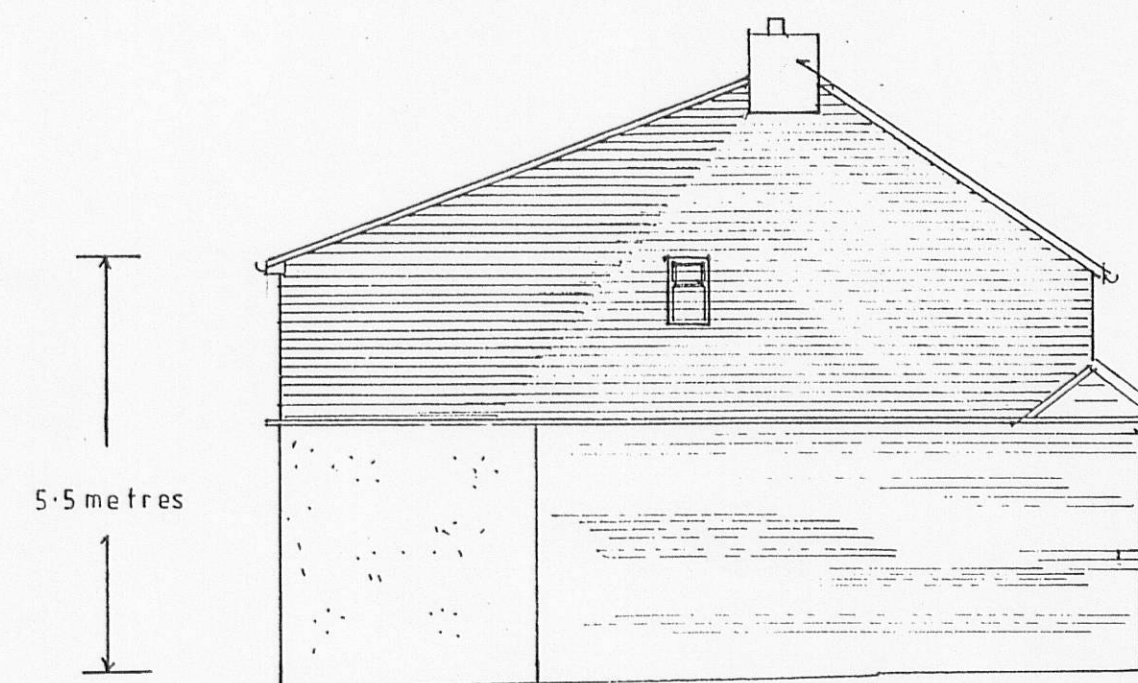


proposed north elevation

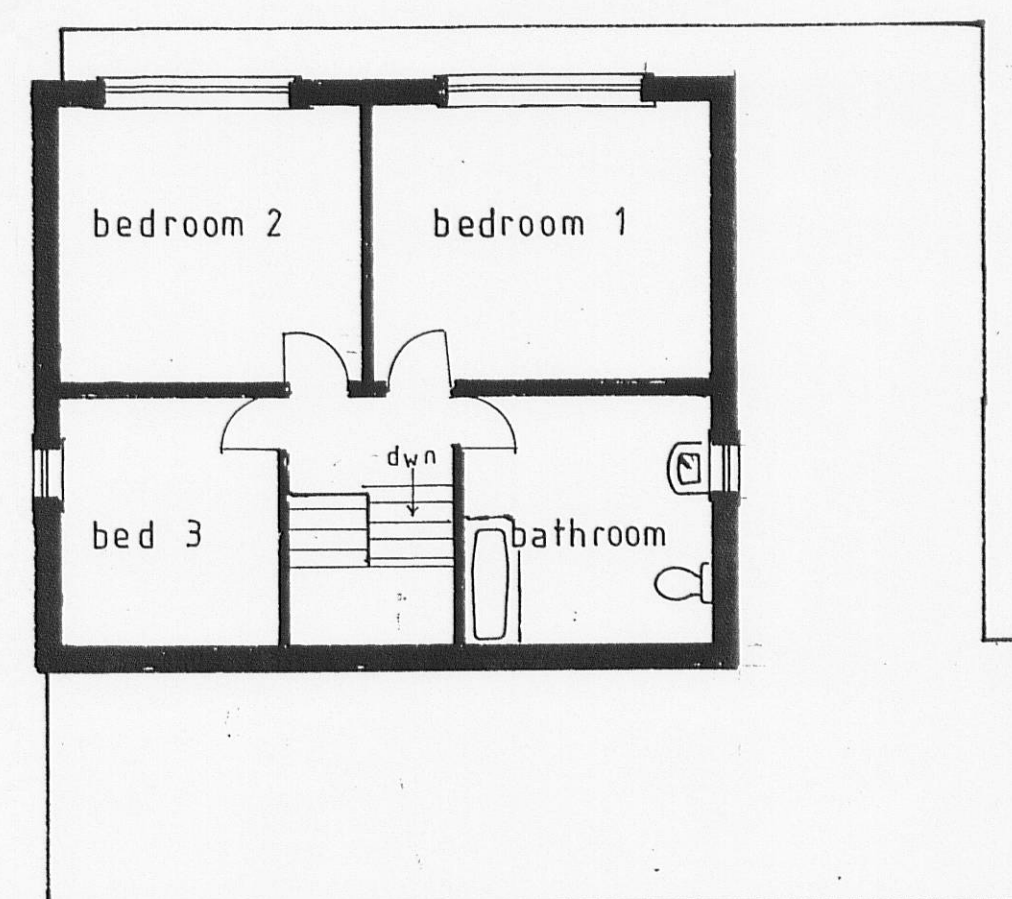


existing first floor plan

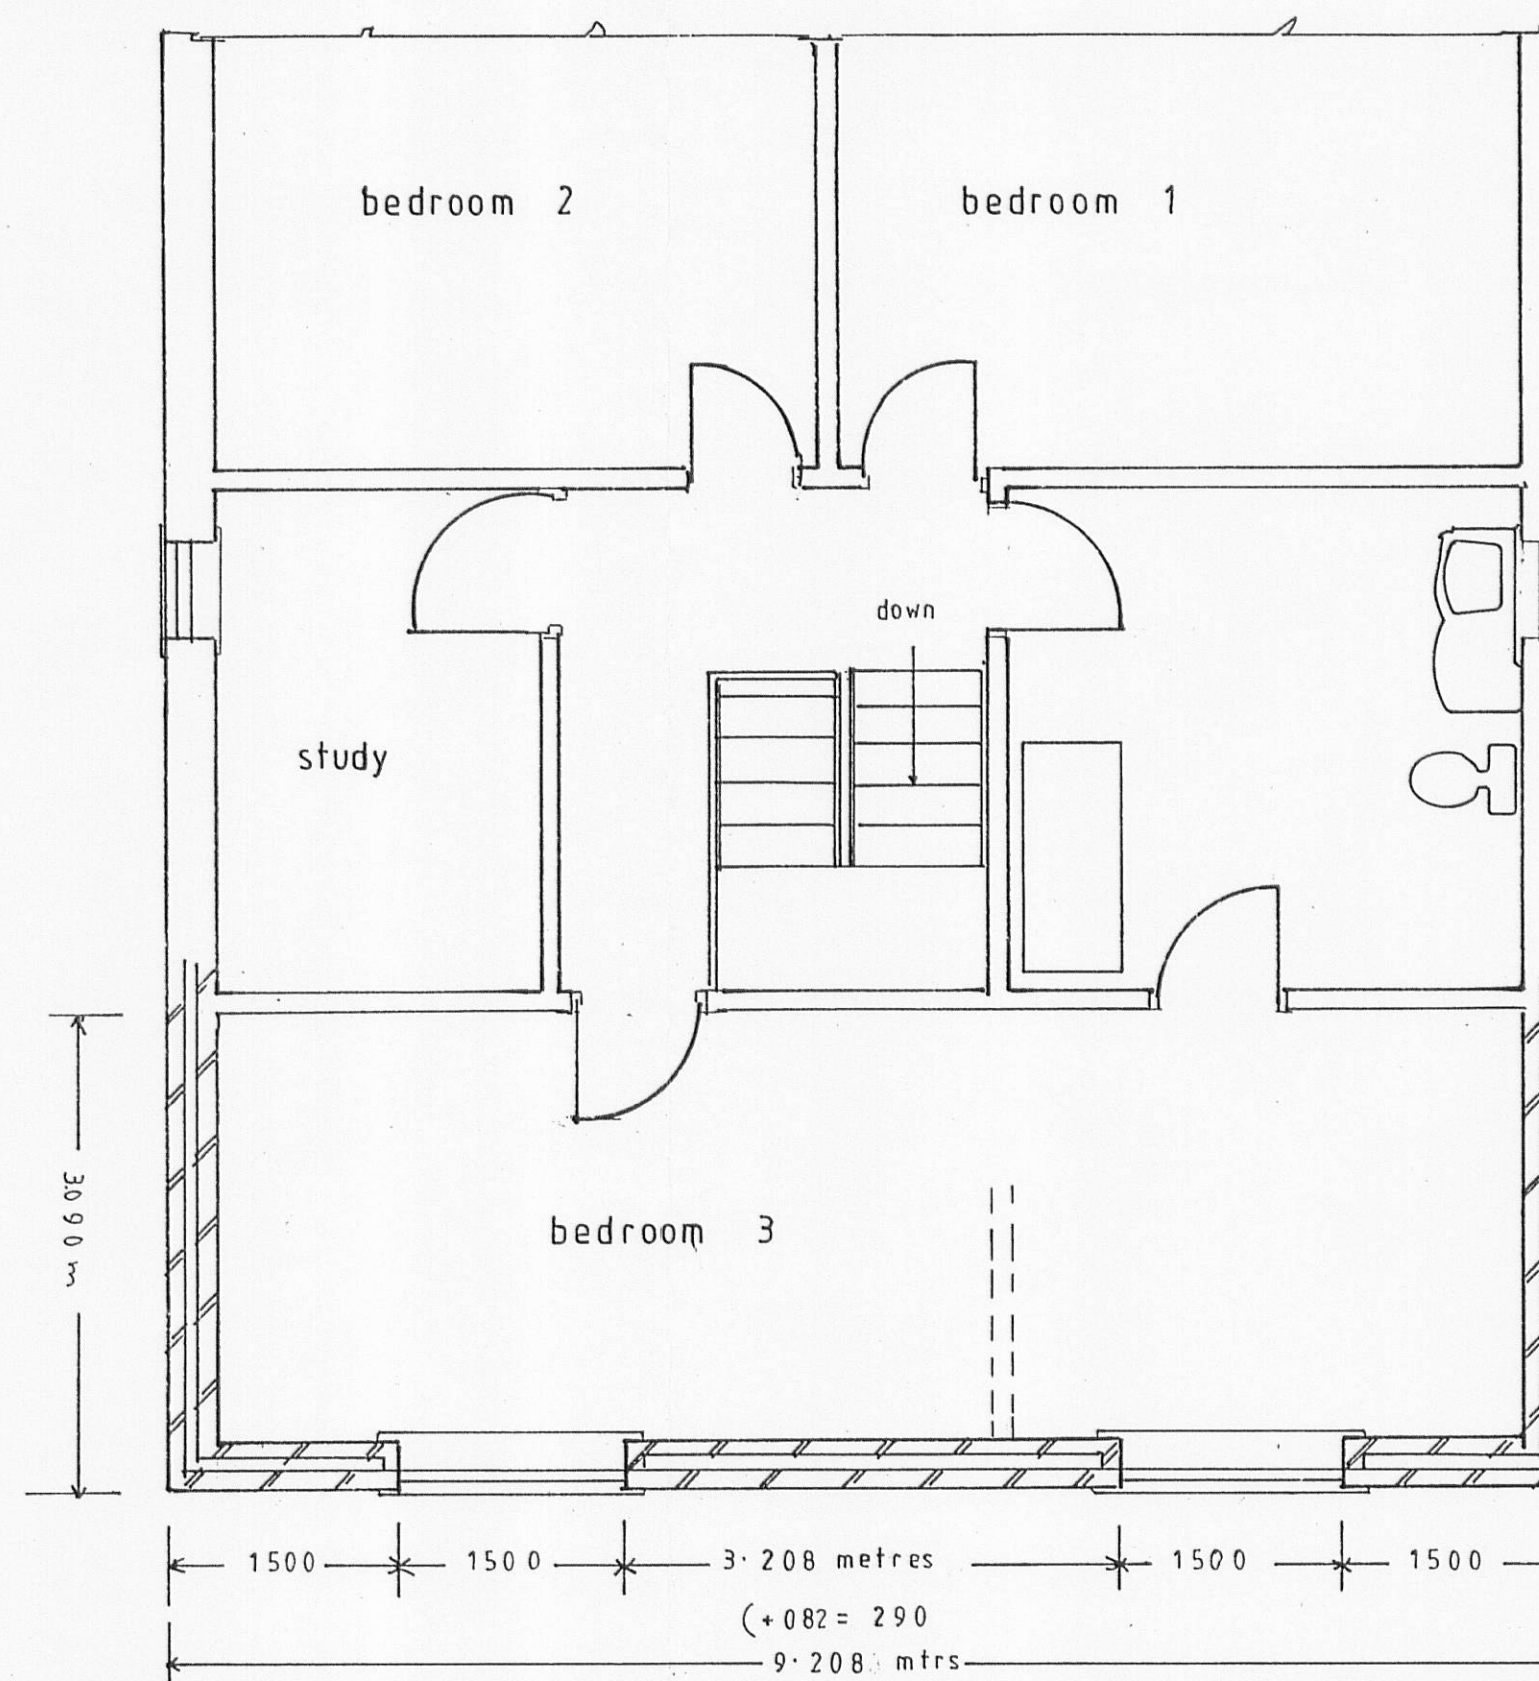

proposed first floor plan

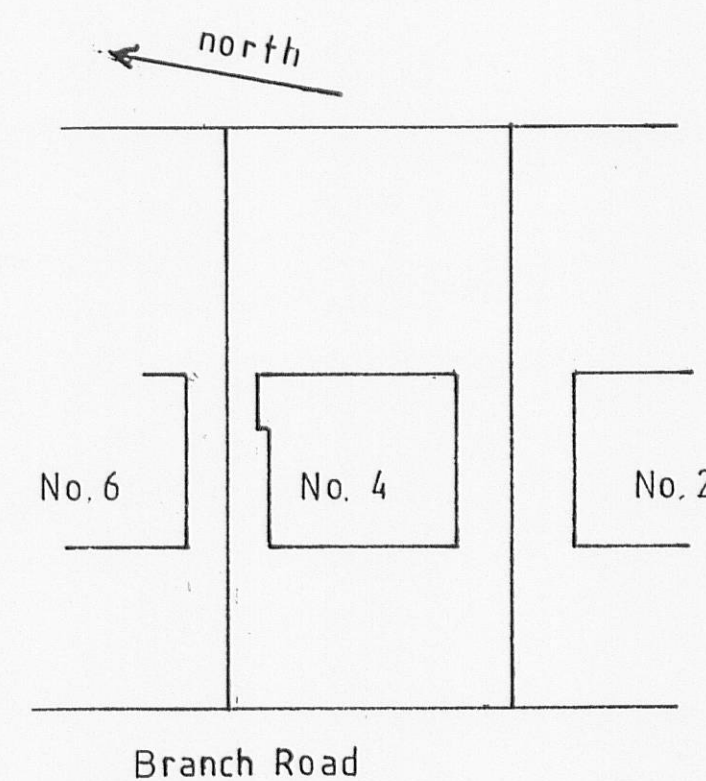

BLOCK PLAN 1/500
(footprint unchanged)

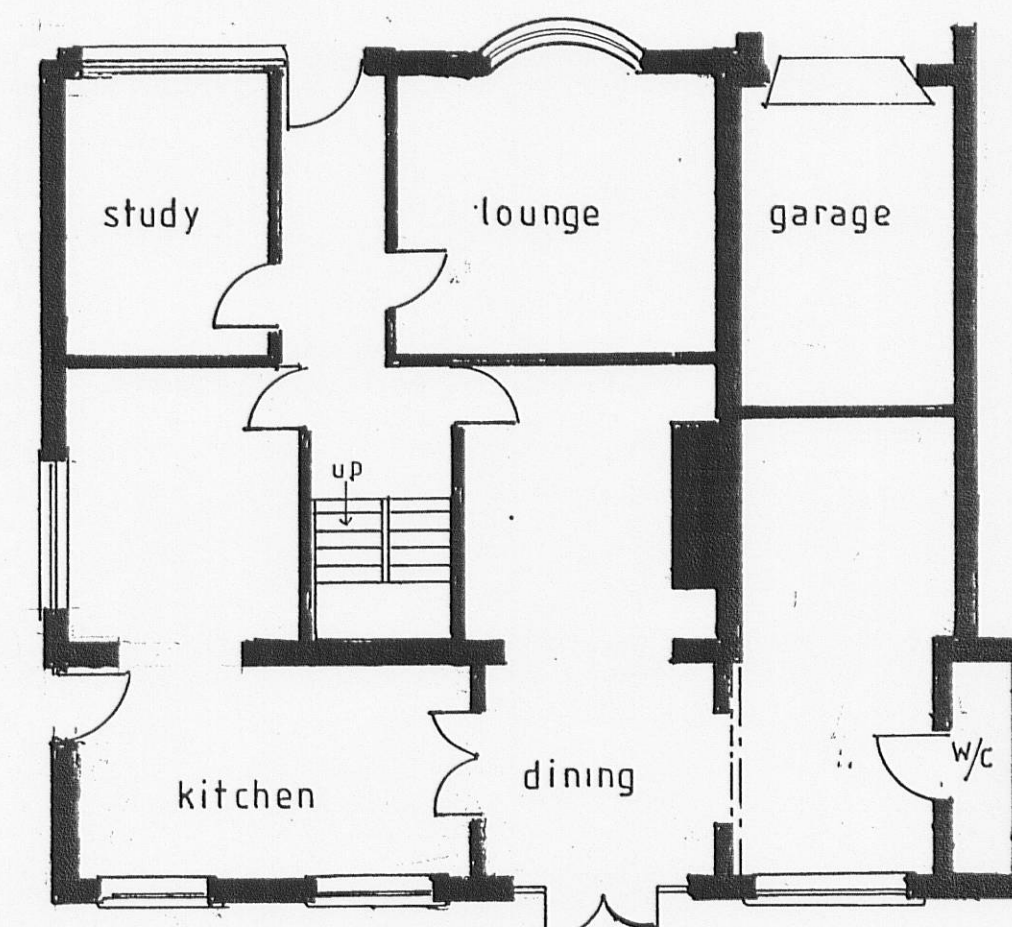

existing ground floor plan

320110725 P

**PROPOSED REAR FIRST FLOOR BEDROOM
OVER EXISTING GROUND FLOOR EXTENSION
at 4 BRANCH ROAD, MELLOR BROOK for
Mr S BENNETT** Scales: 1: 50 & 1:100

ET03