

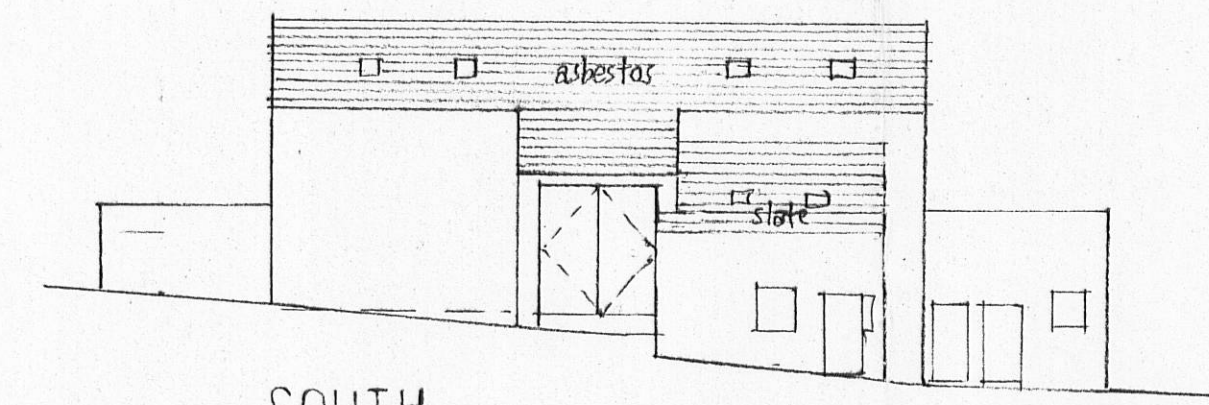
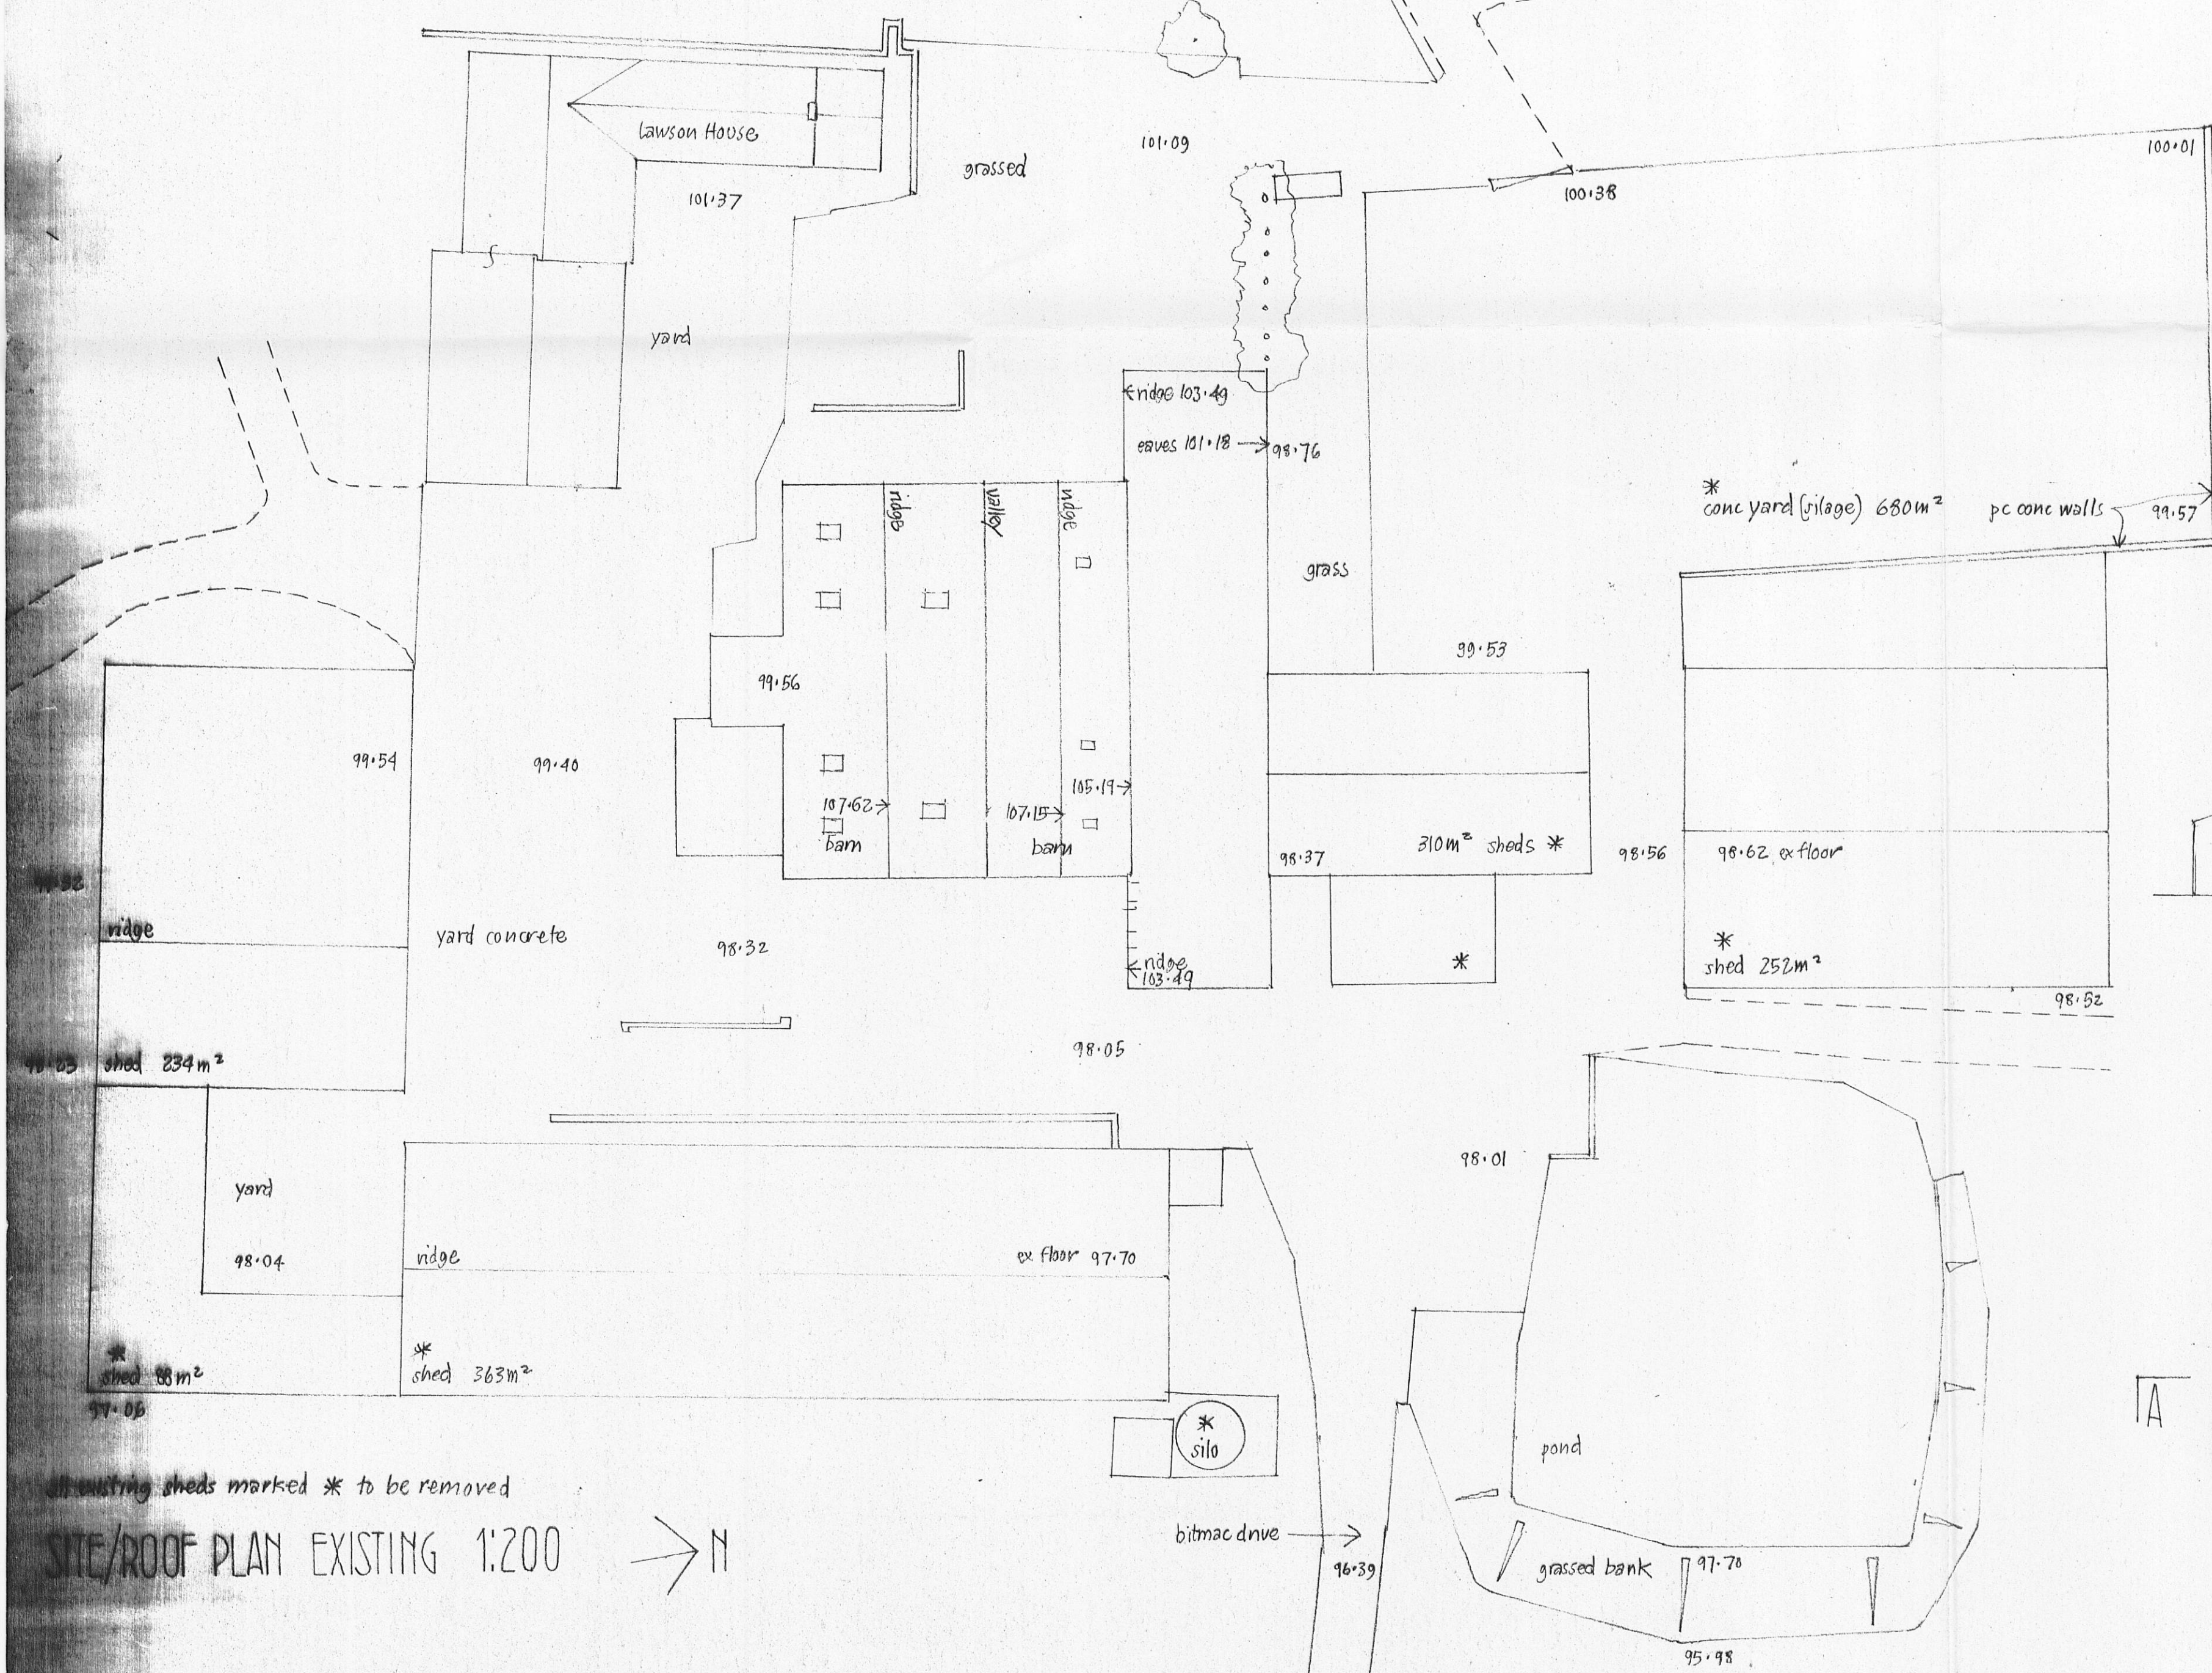
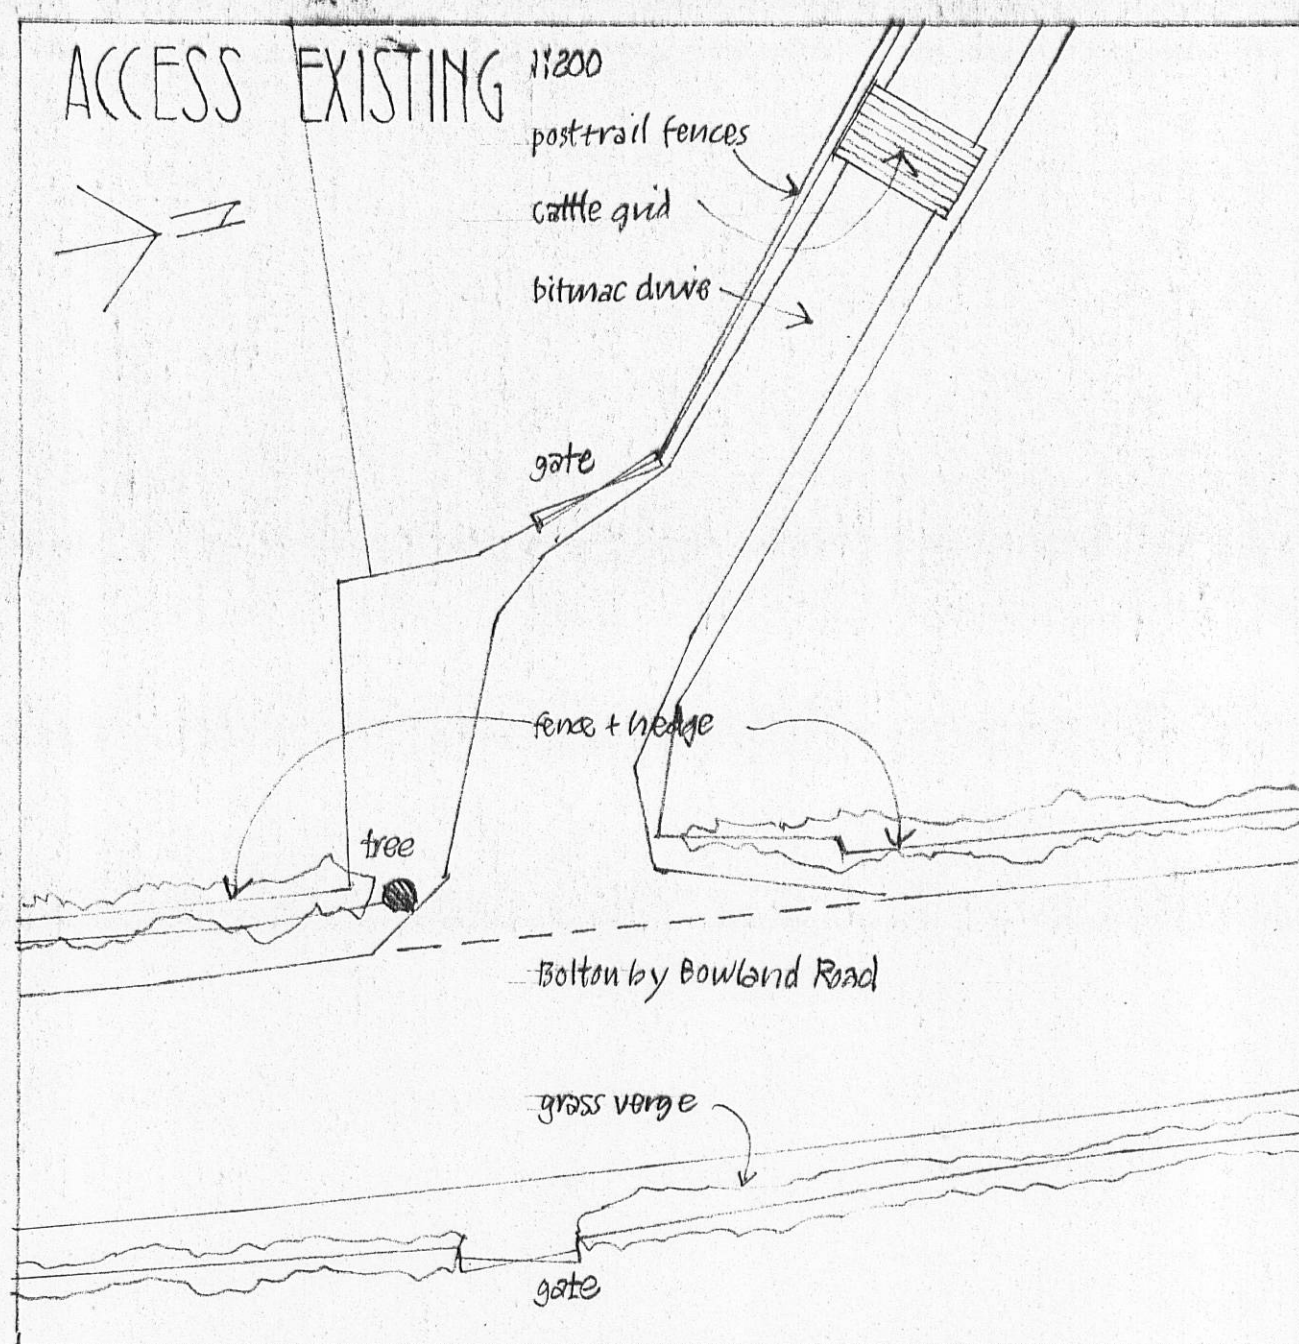


LOCATION 1:2500

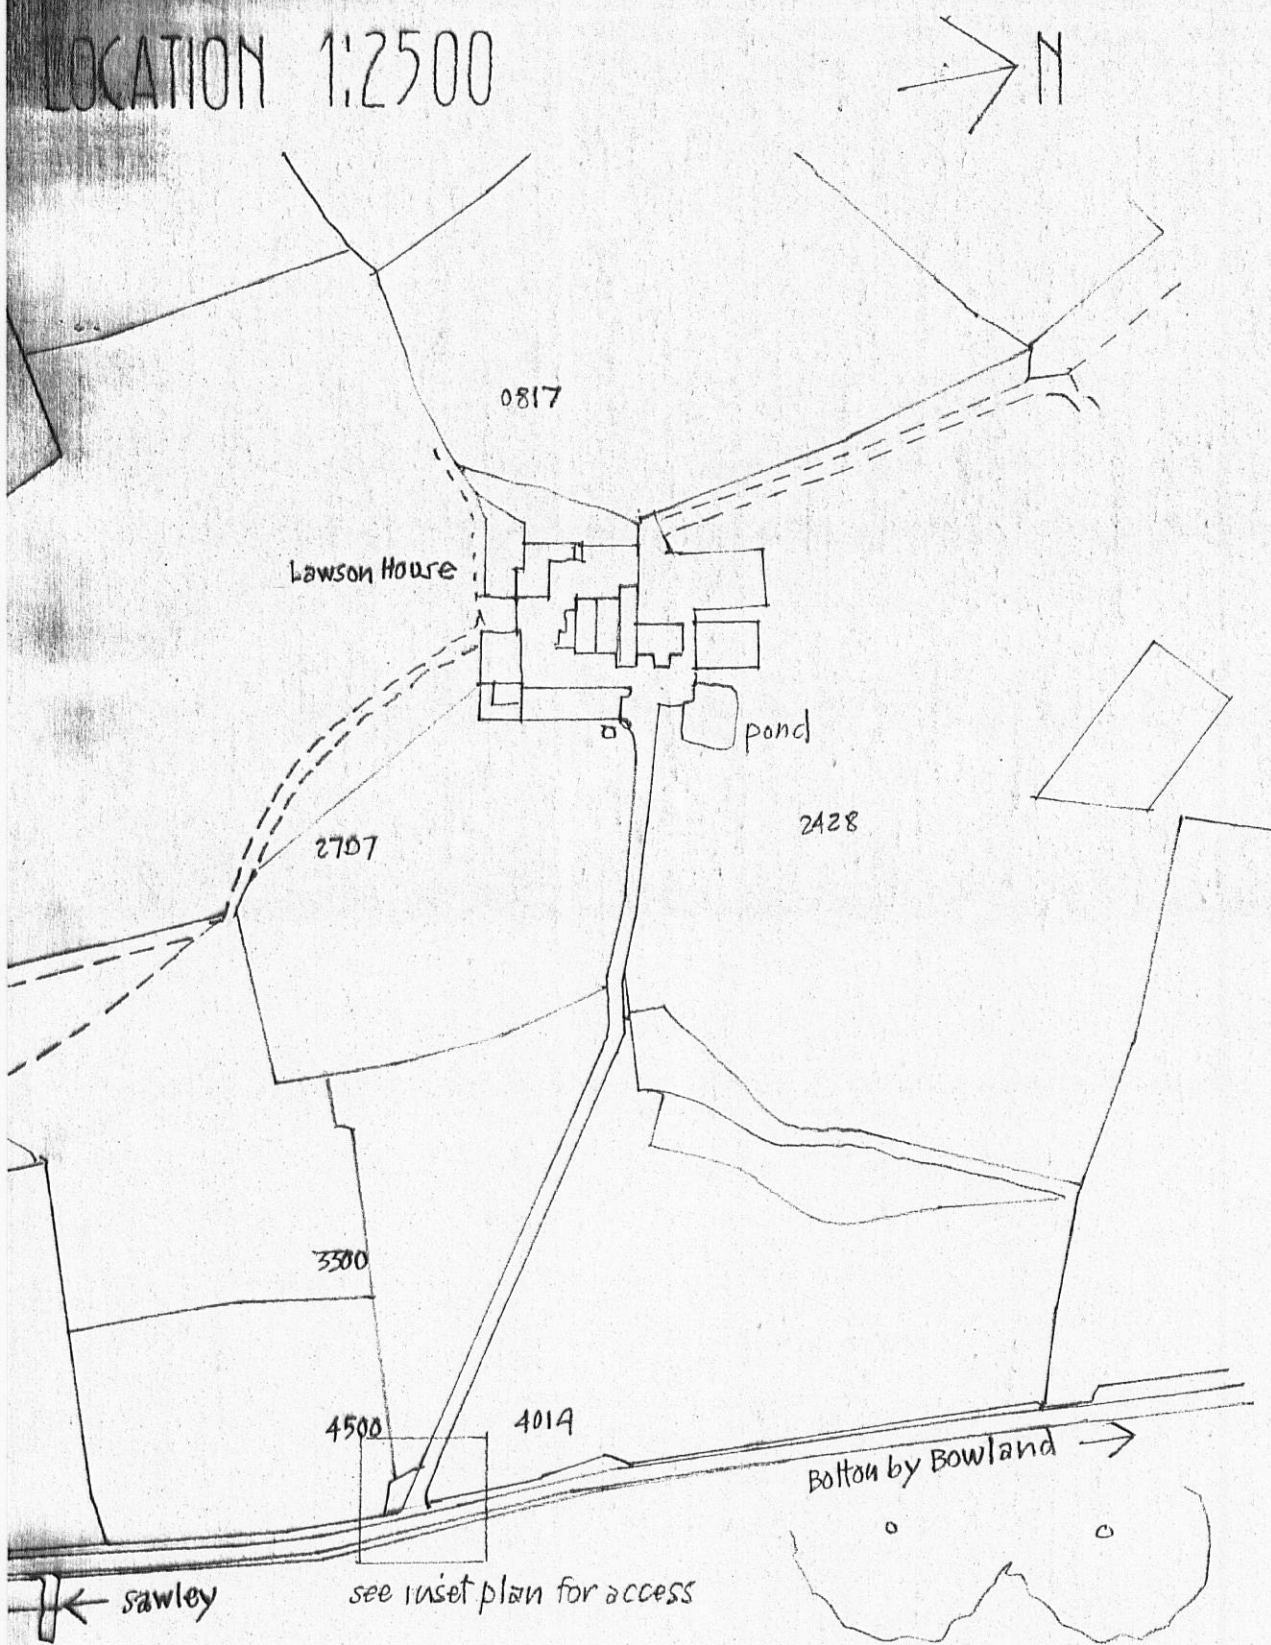


SOUTH

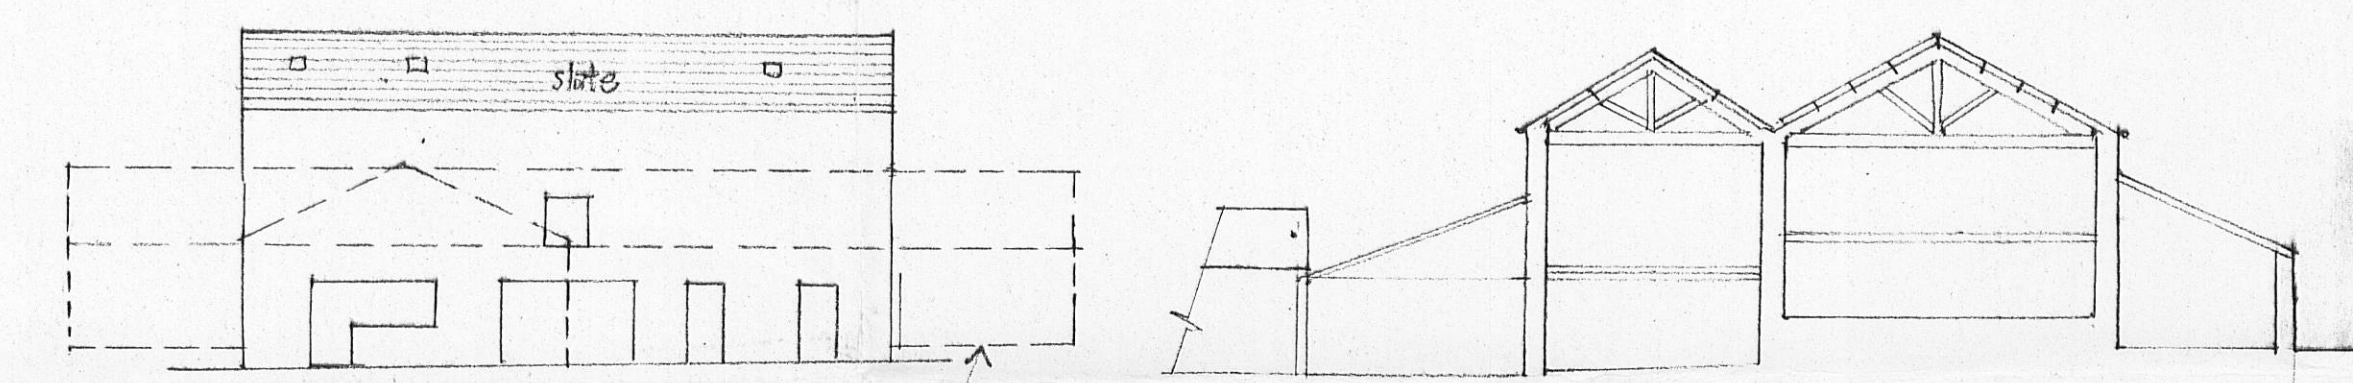


NORTH


AA

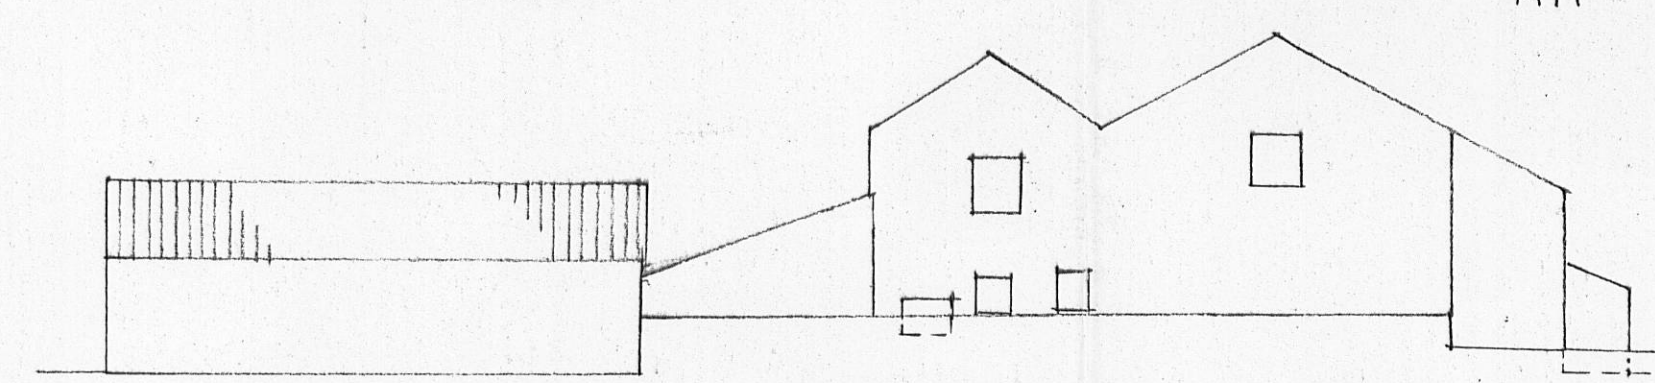

WEST

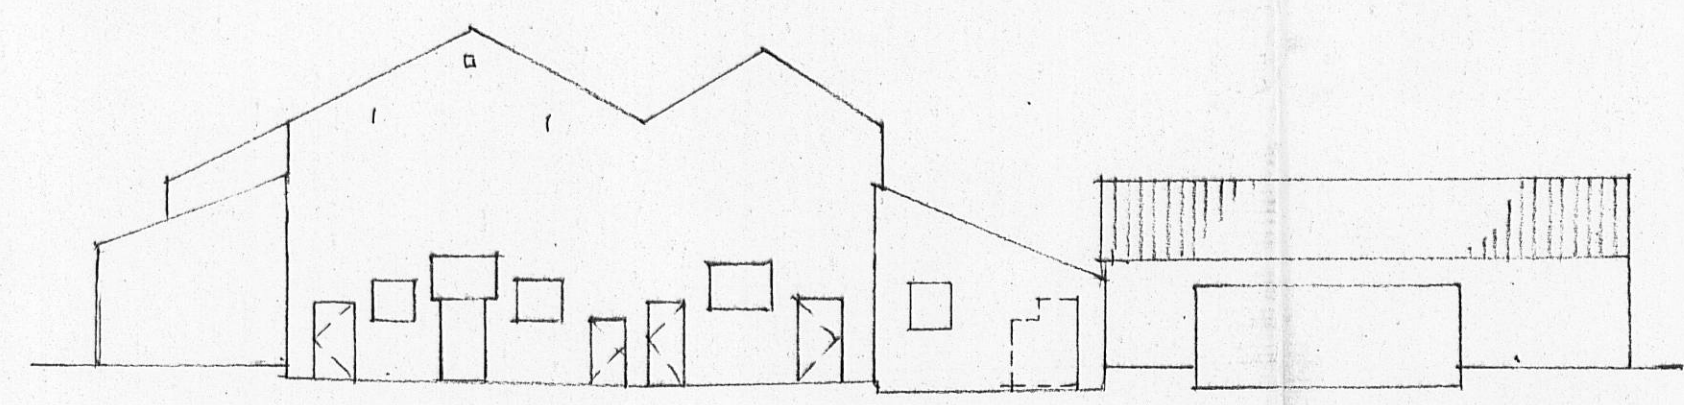


EAST

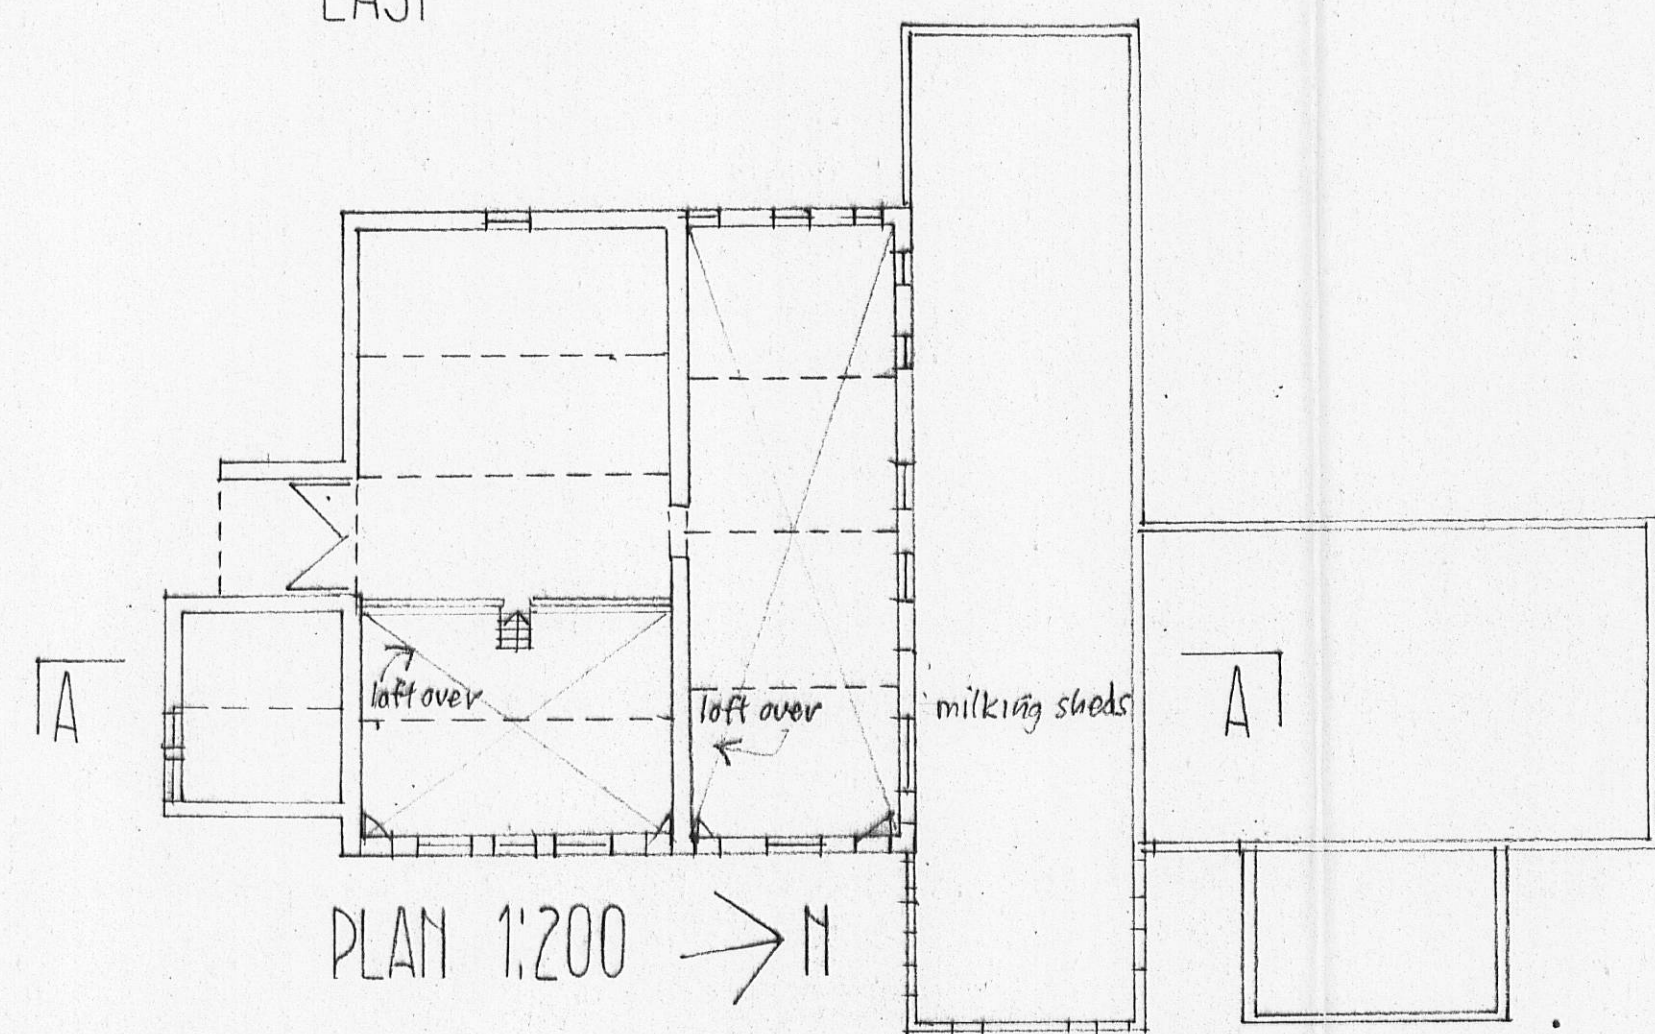

PLAN 1:200

320110729P

EXISTING
LAWSON HOUSE FARM
SAWLEY
scale 1:200 January 2010

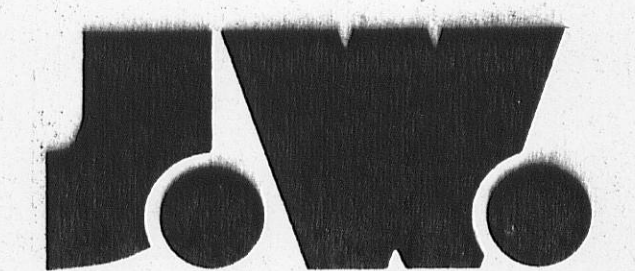

JOHN & JENNIFER WHARTON : ARCHITECT DESIGNERS
Craven House
Brook View
Cawston
SKIPTON
North Yorkshire BD23 3EX tel 01756 792708

2217.1