



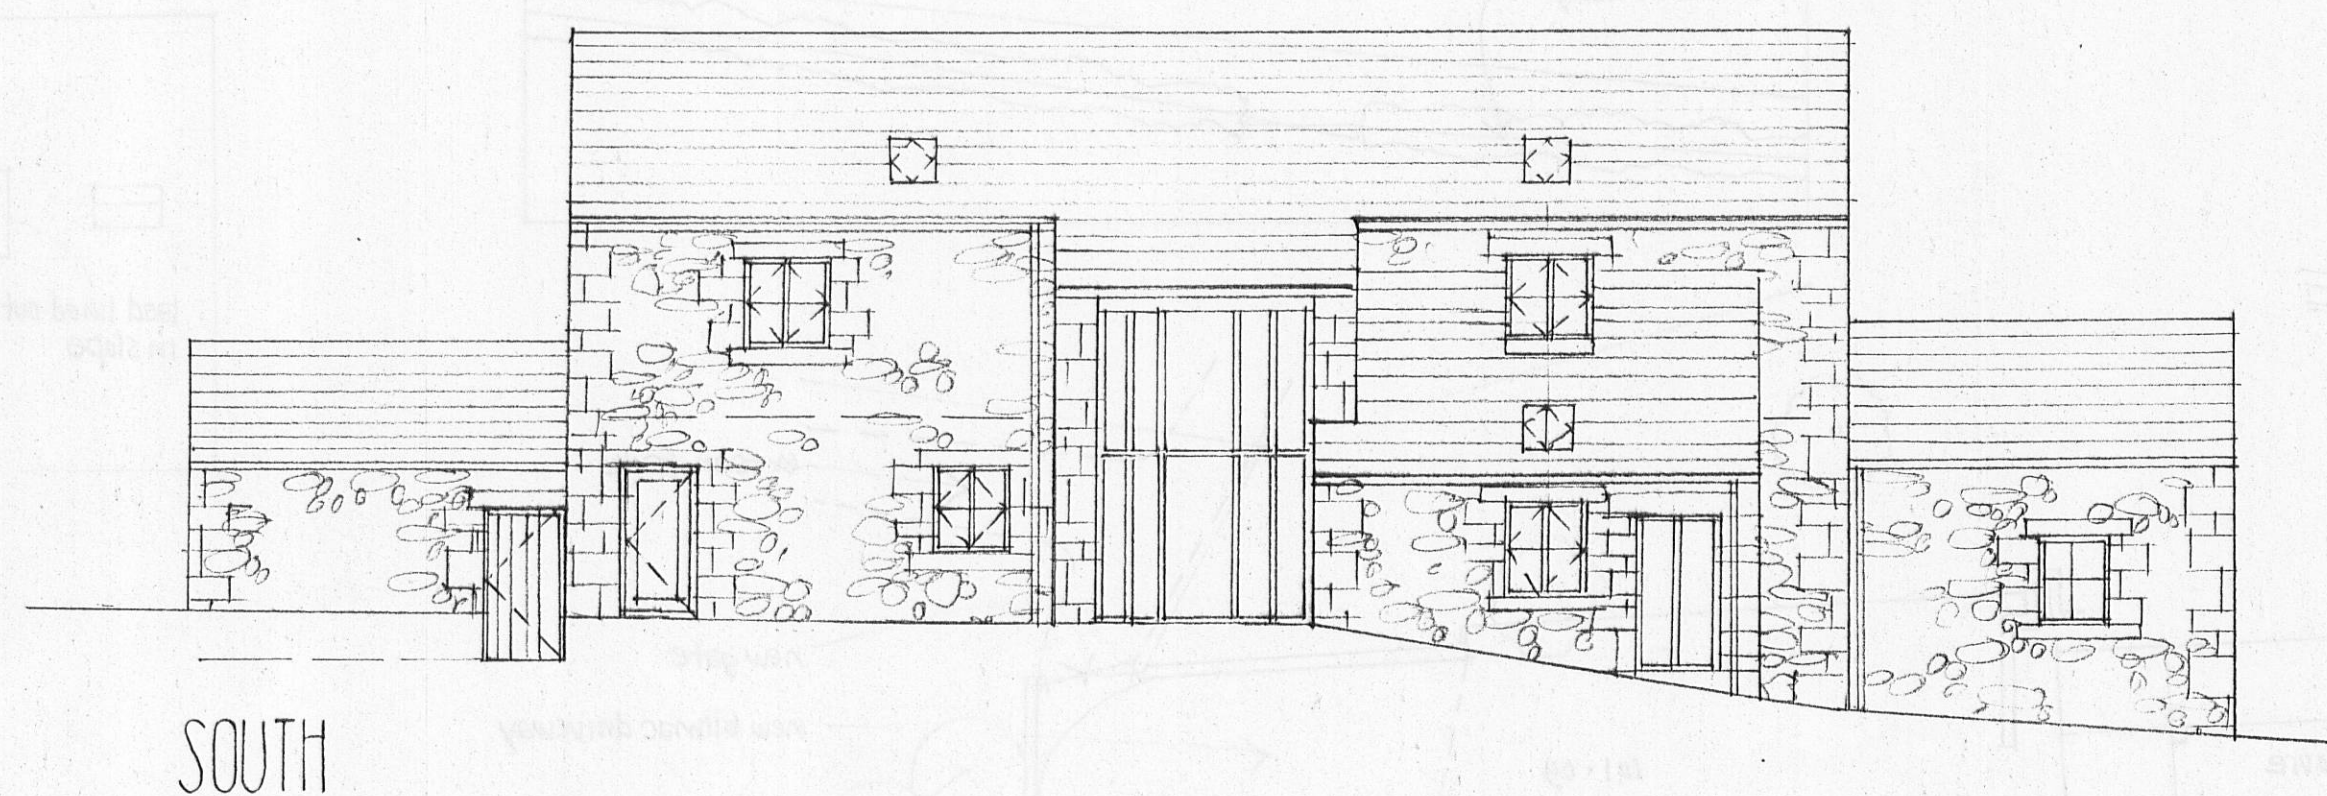


exterior materials:


- roof - existing blue slate relaid, quantity made up in reclaimed blue slate to match existing
- walls - existing stonework repointed
- former shippon - reclaimed stone to match existing dressed stone heads + gills
- windows + doors - painted timber, heritage colour
- rn goods - black aluminium ogee section gutters, black aluminium rnp's

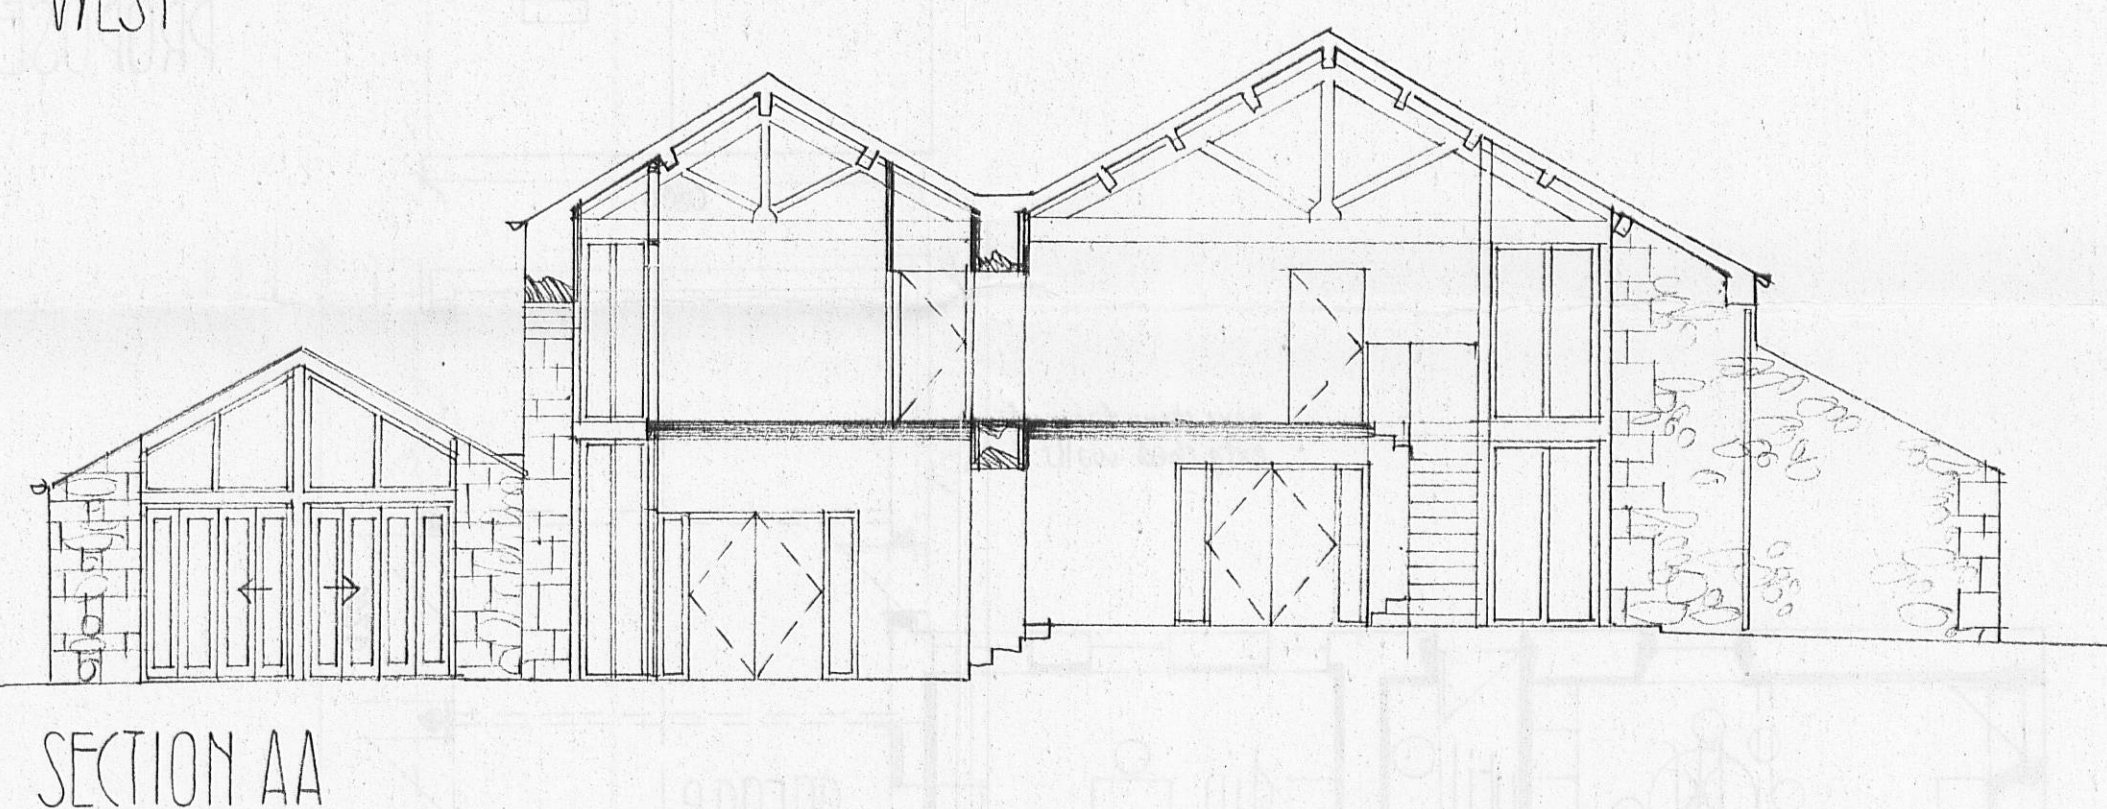

conversion of ex shed to garden store scale 1:200
 roof - blue slate
 walls - stained timber boards, matching doors
 rn goods - black aluminium

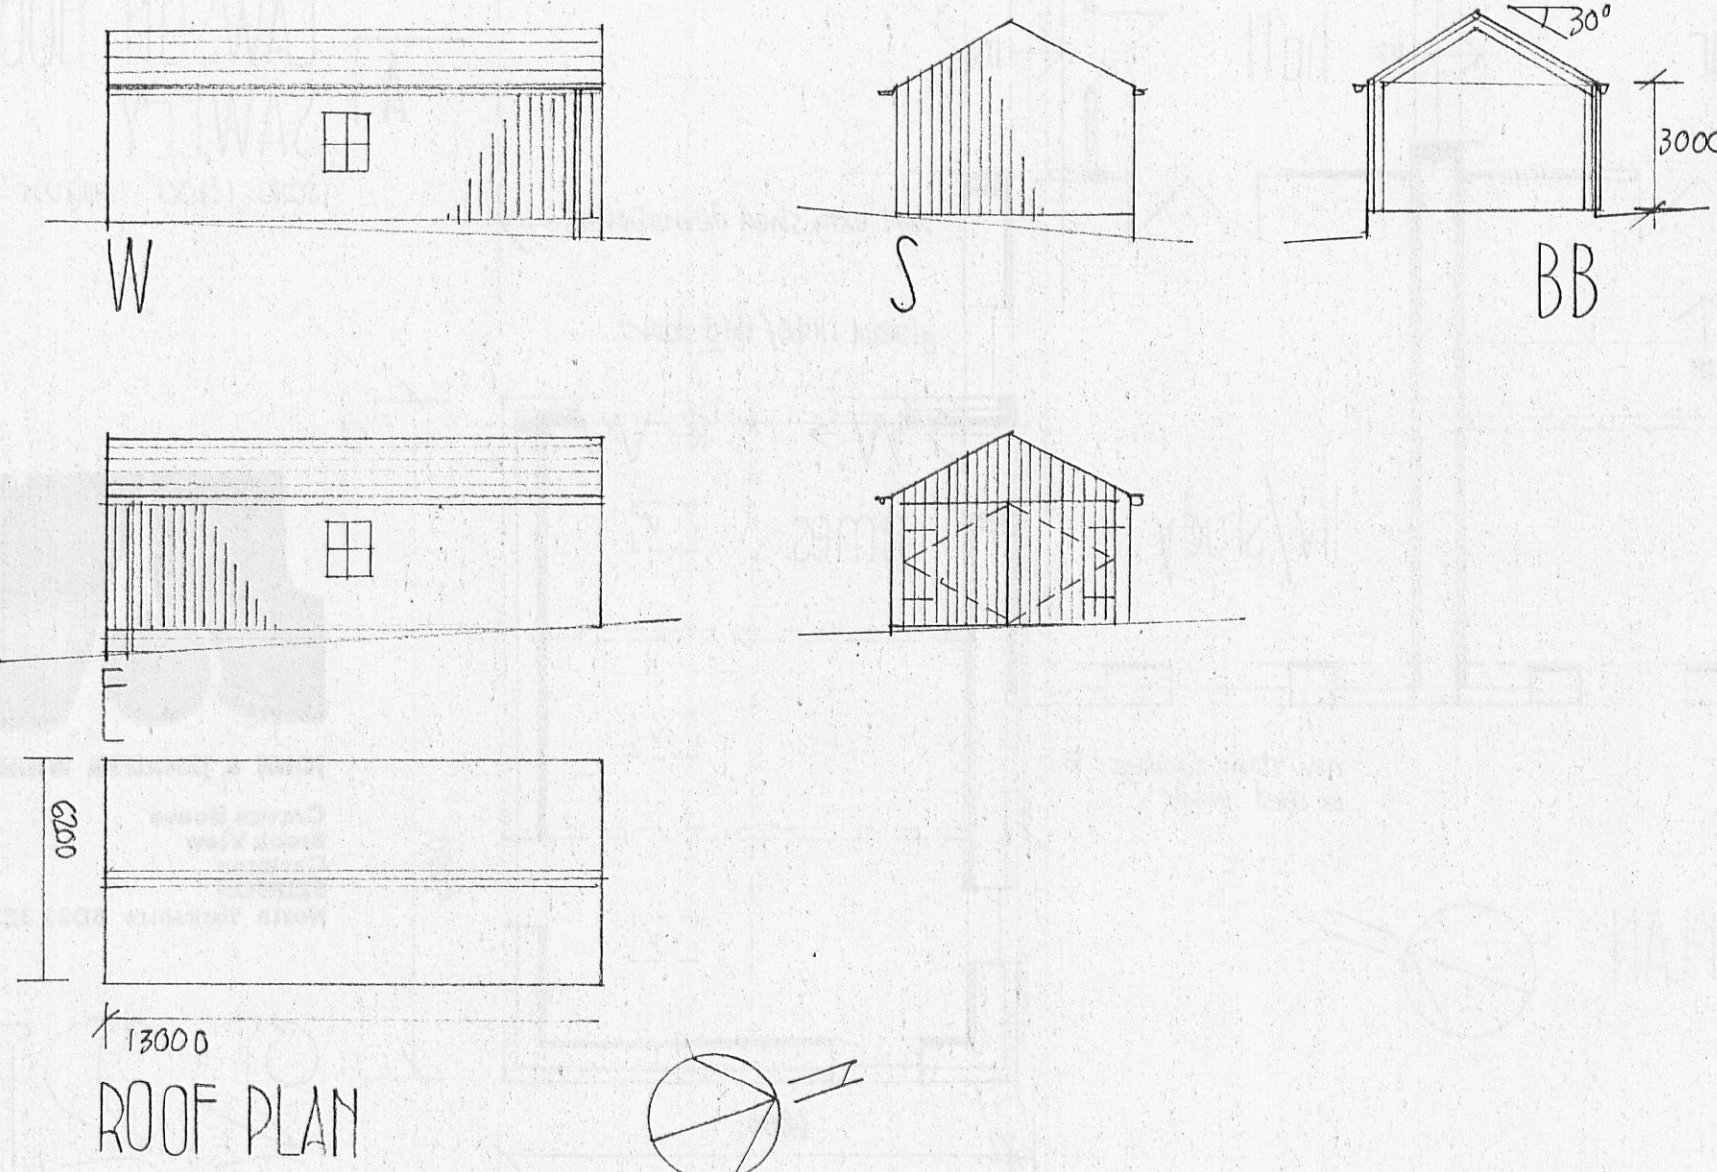

PROPOSED CONVERSION
 LAWSON HOUSE FARM
 SAWLEY
 scales 1:100 1:200 August 2011

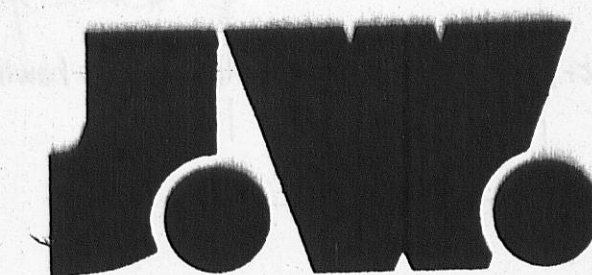

JOHN & JENNIFER WHARTON : ARCHITECT DESIGNERS
 Crevin House
 Brook View
 Carleton
 SKIPTON
 North Yorkshire BD23 3EX tel 01756 792708

2217-9