

PLAN C


320110742P

SIDE ELEVATION

1:100

X OPEN SIDED ALL STEEL PAINTED WITH
PHOSPHATE PRIMER



Y CLAD WITH BOX PROFILE STEEL SHEETS
EXTENDING OUT TO COVER EXISTING WALL

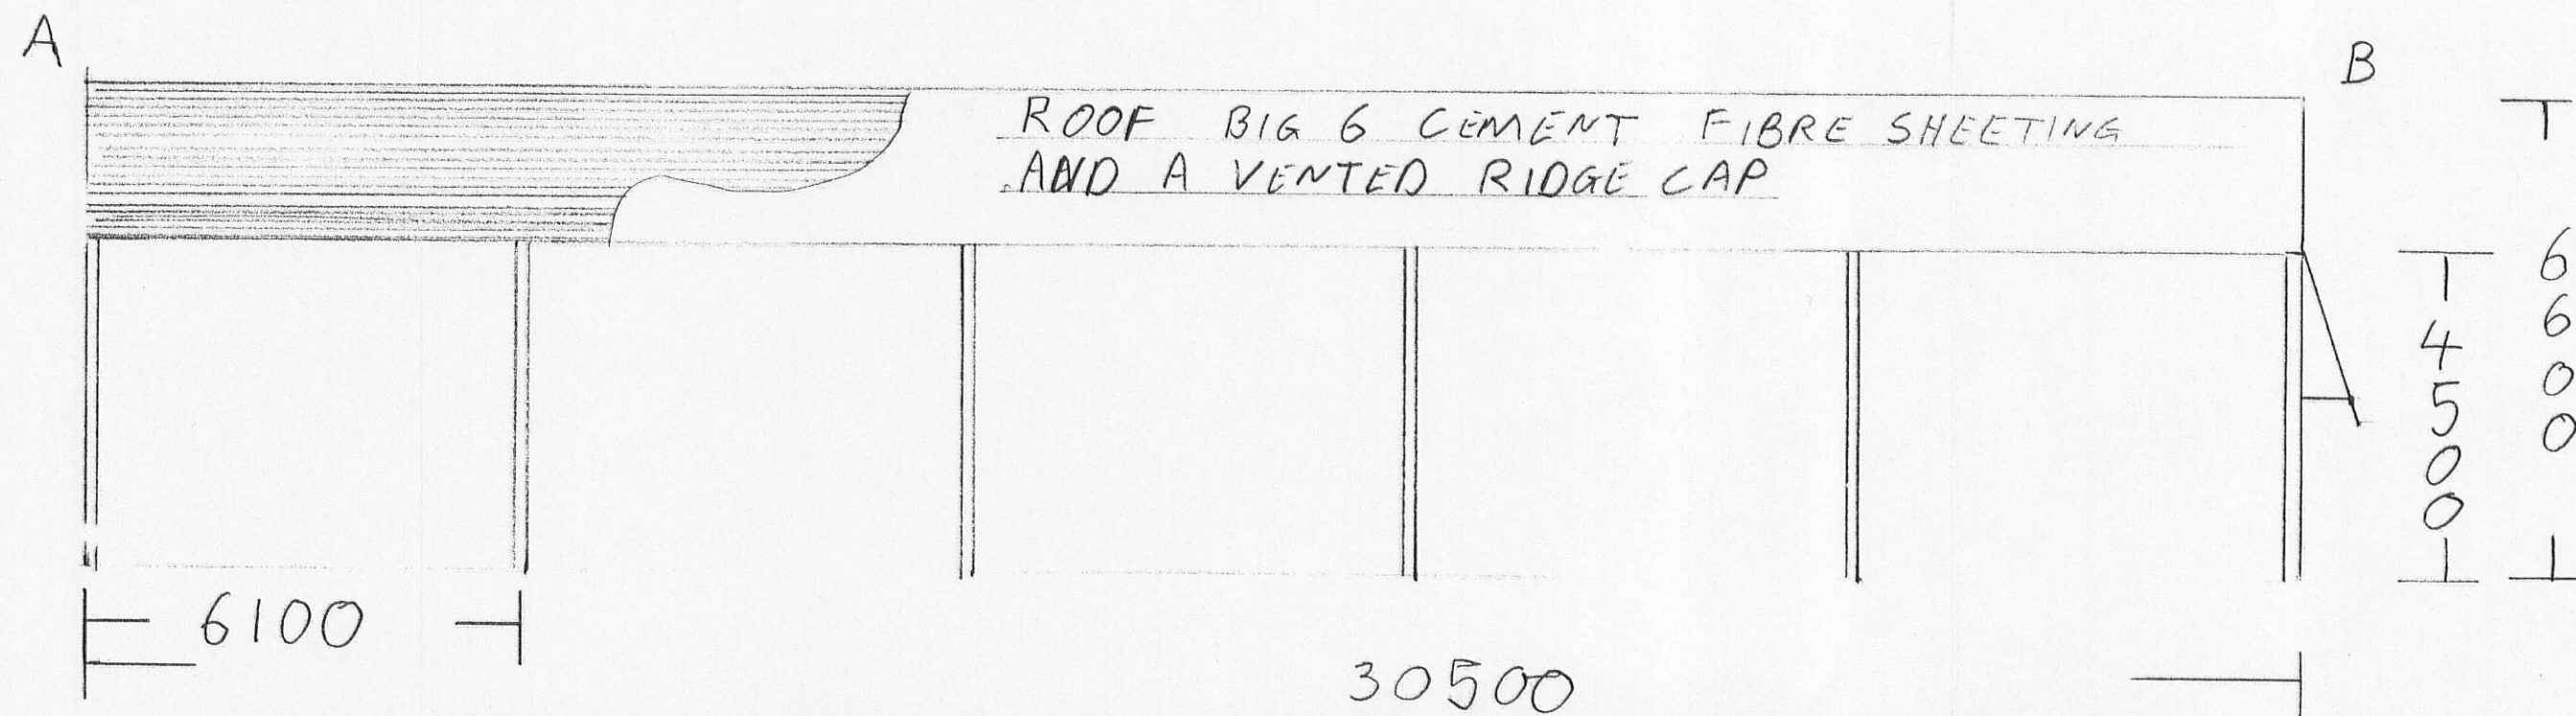

GABLE ENDS

A OPEN SIDED

B CLAD WITH BOX PROFILE STEEL SHEETS
EXTENDING OUT TO COVER EXISTING
WALL

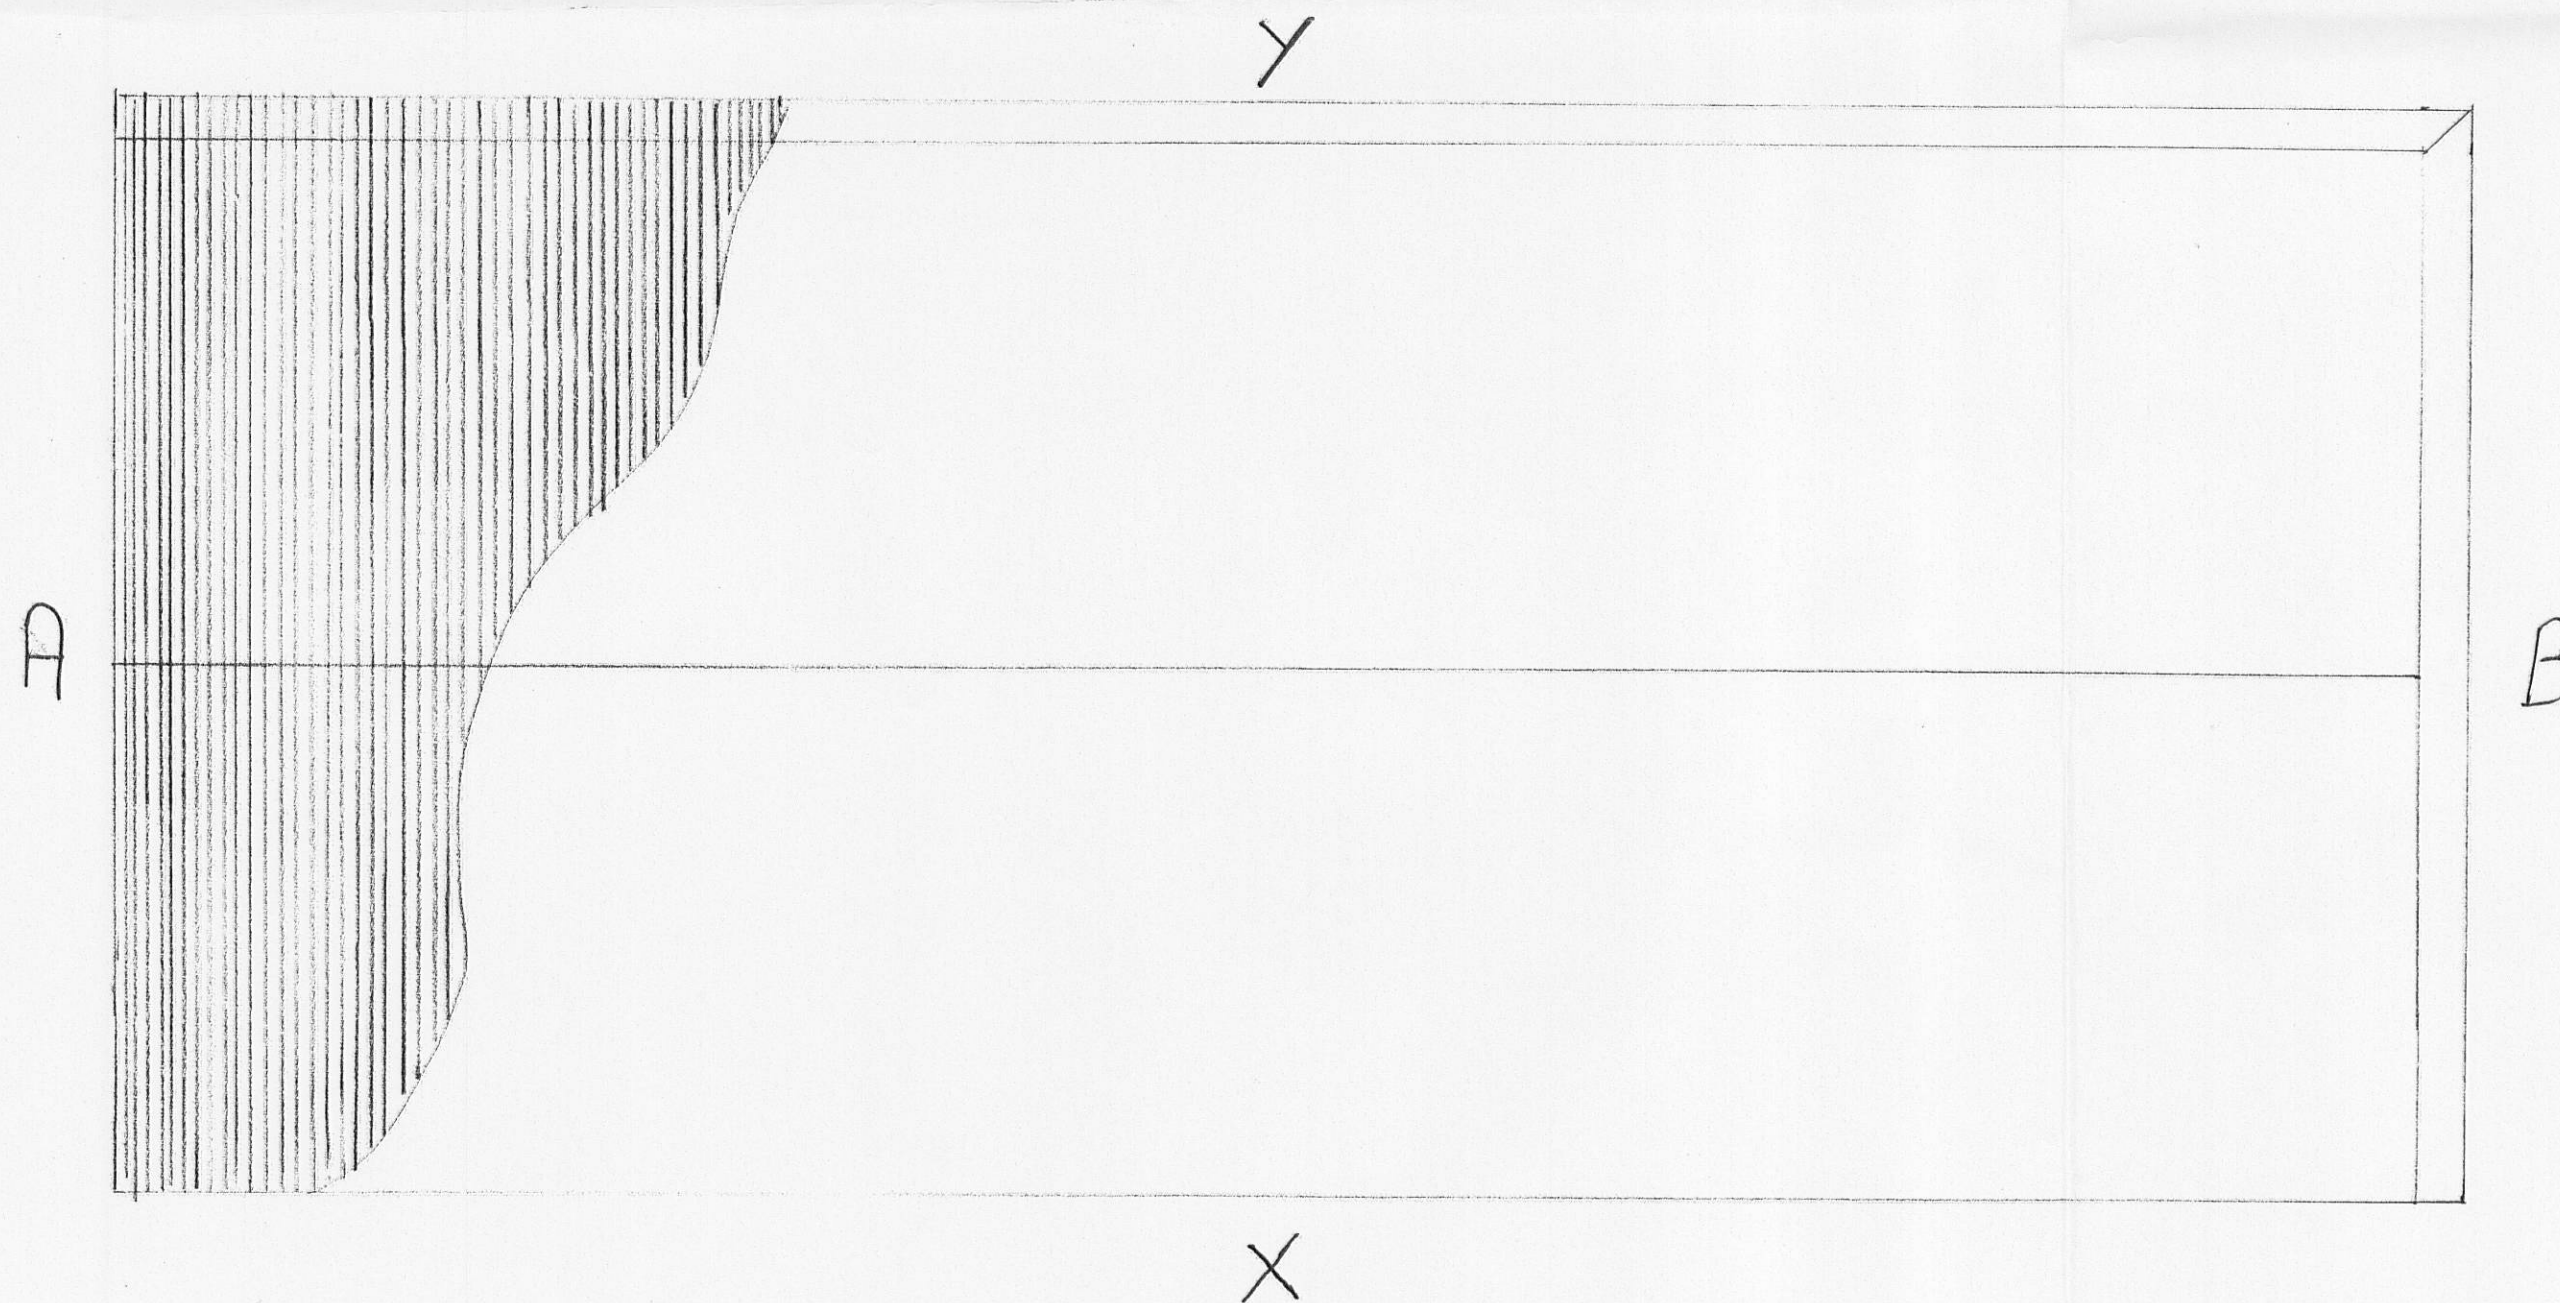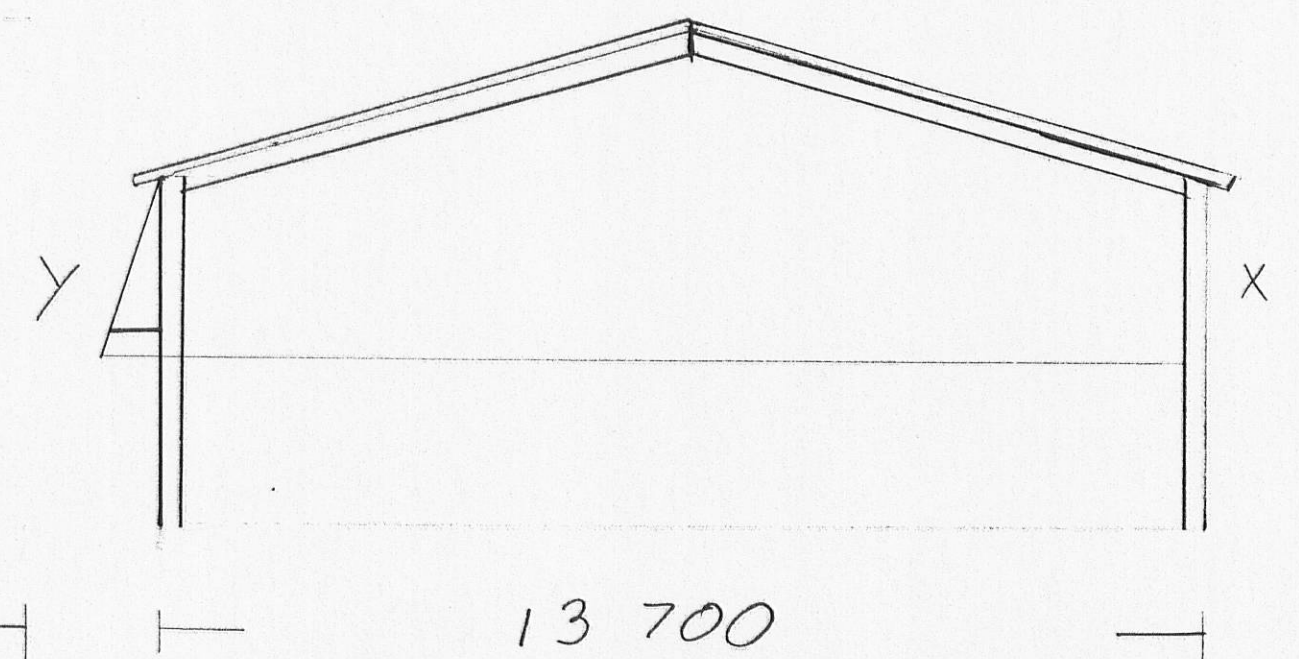

PETER HOLDEN
07989022395