


back street

front elevation

side elevation


rear elevation

0 1 2 3 4 5 6 7 8 9
SCALE IN METRES @ 1:100

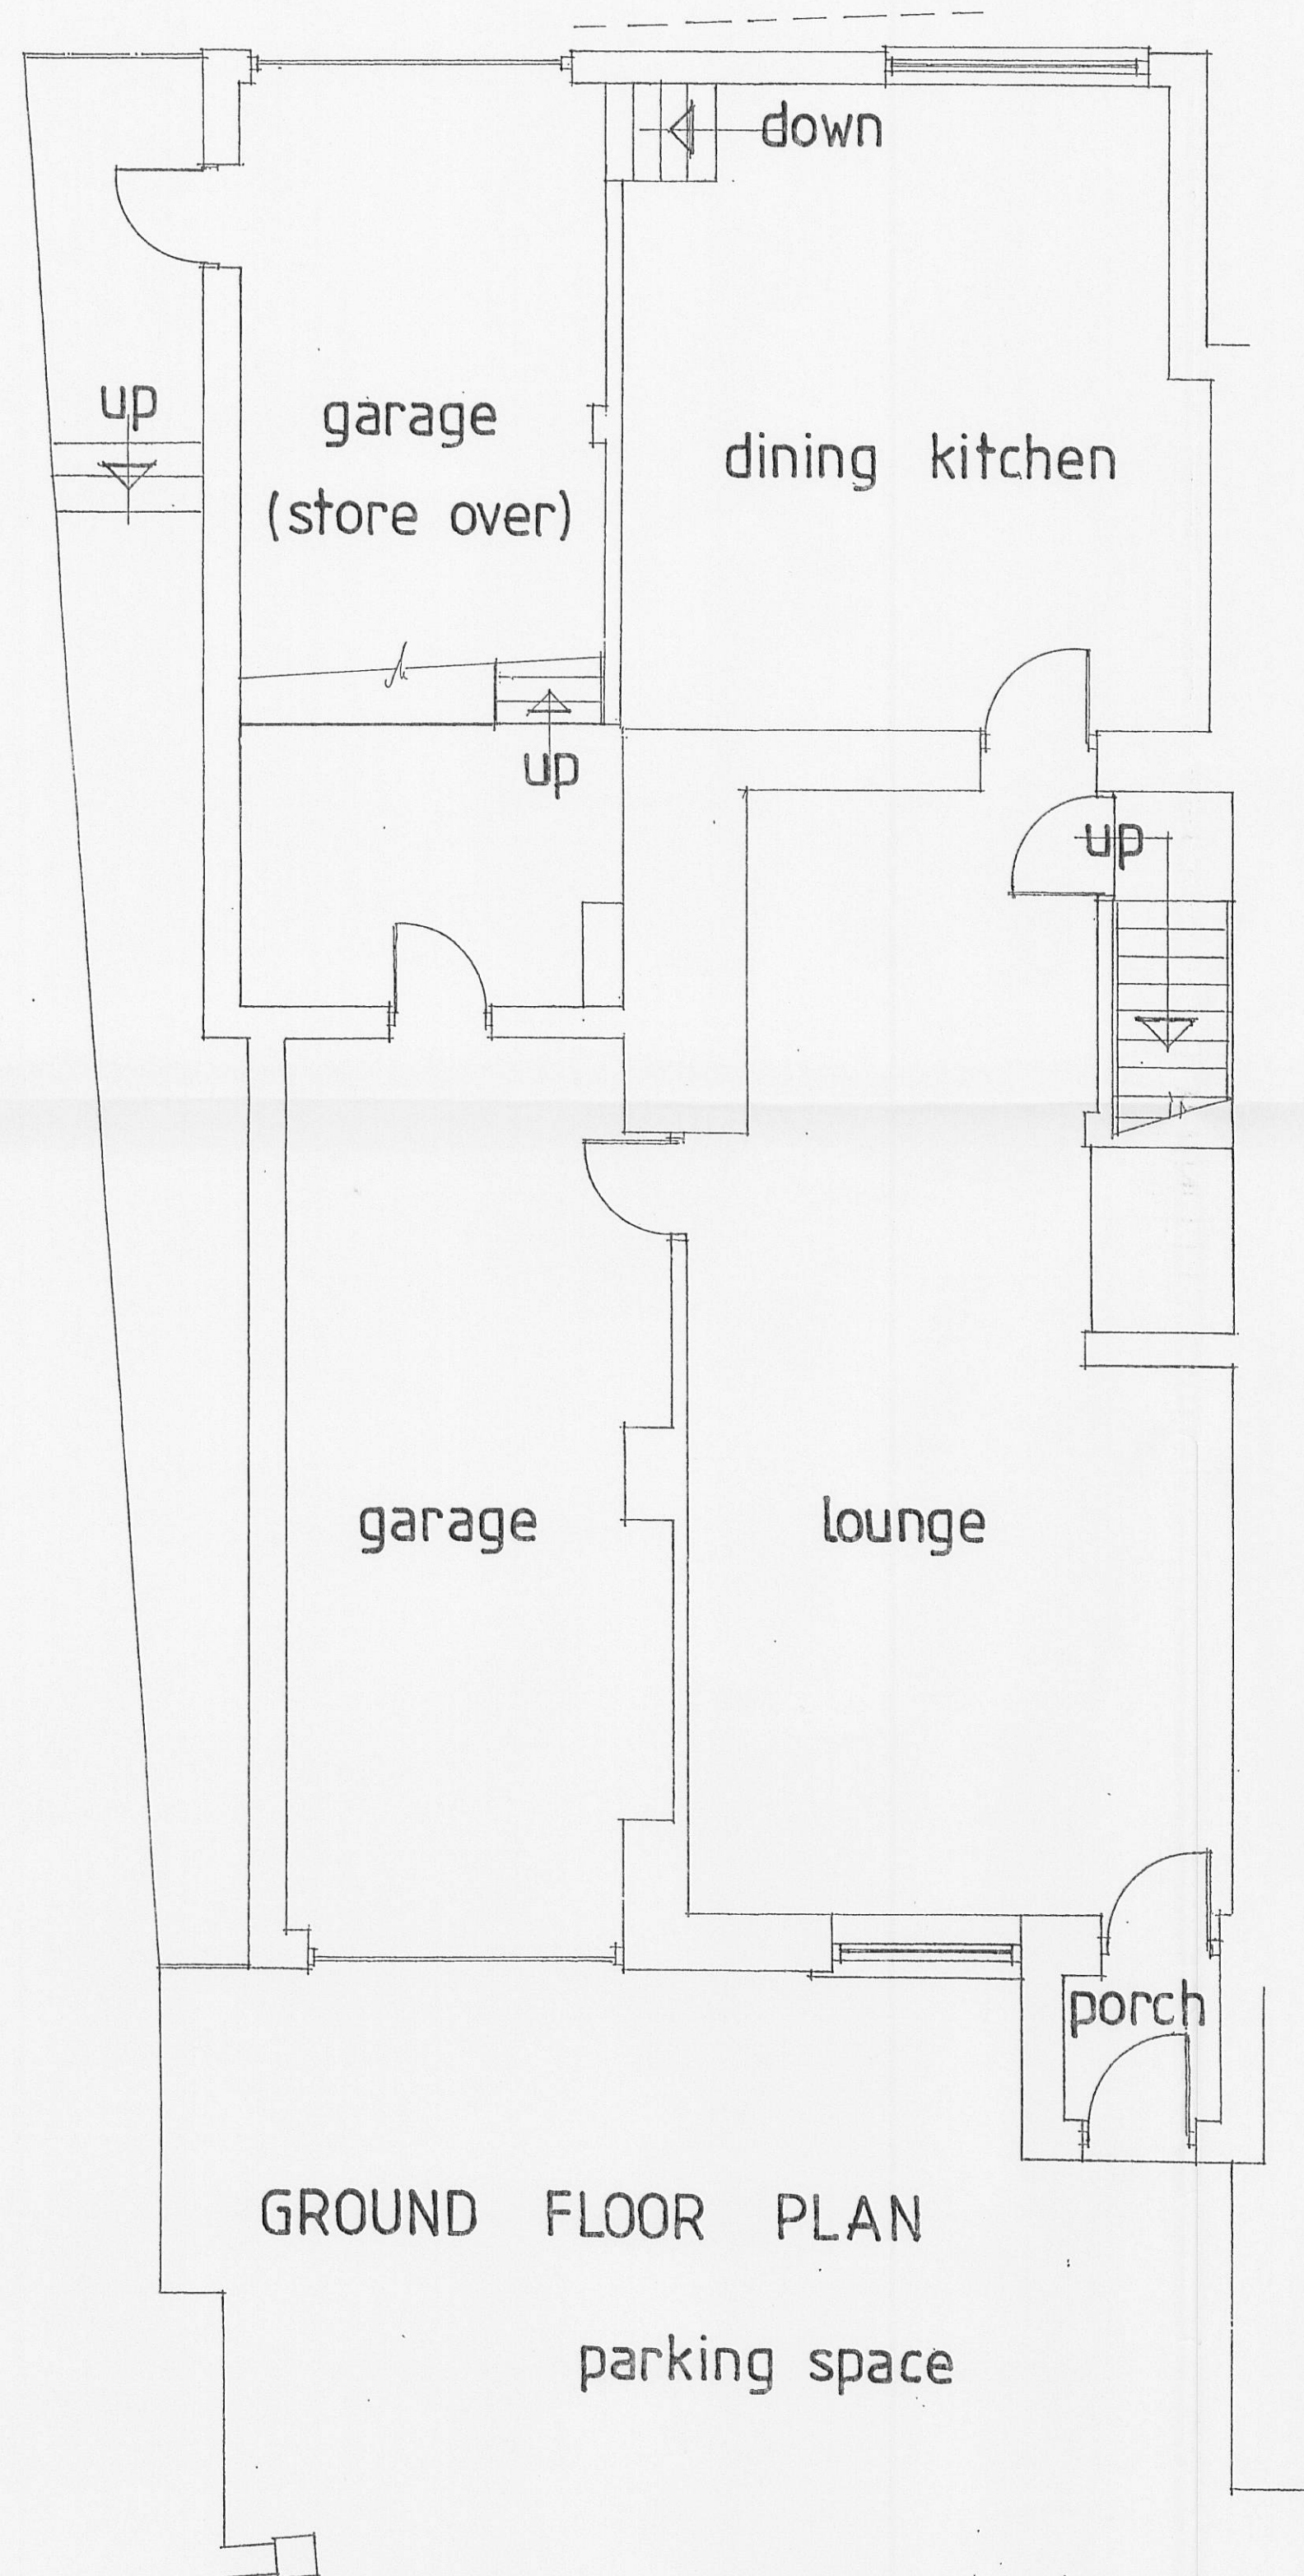

FIRST FLOOR PLAN

0 1 2 3 4 5 6
SCALE IN METRES @ 1:50

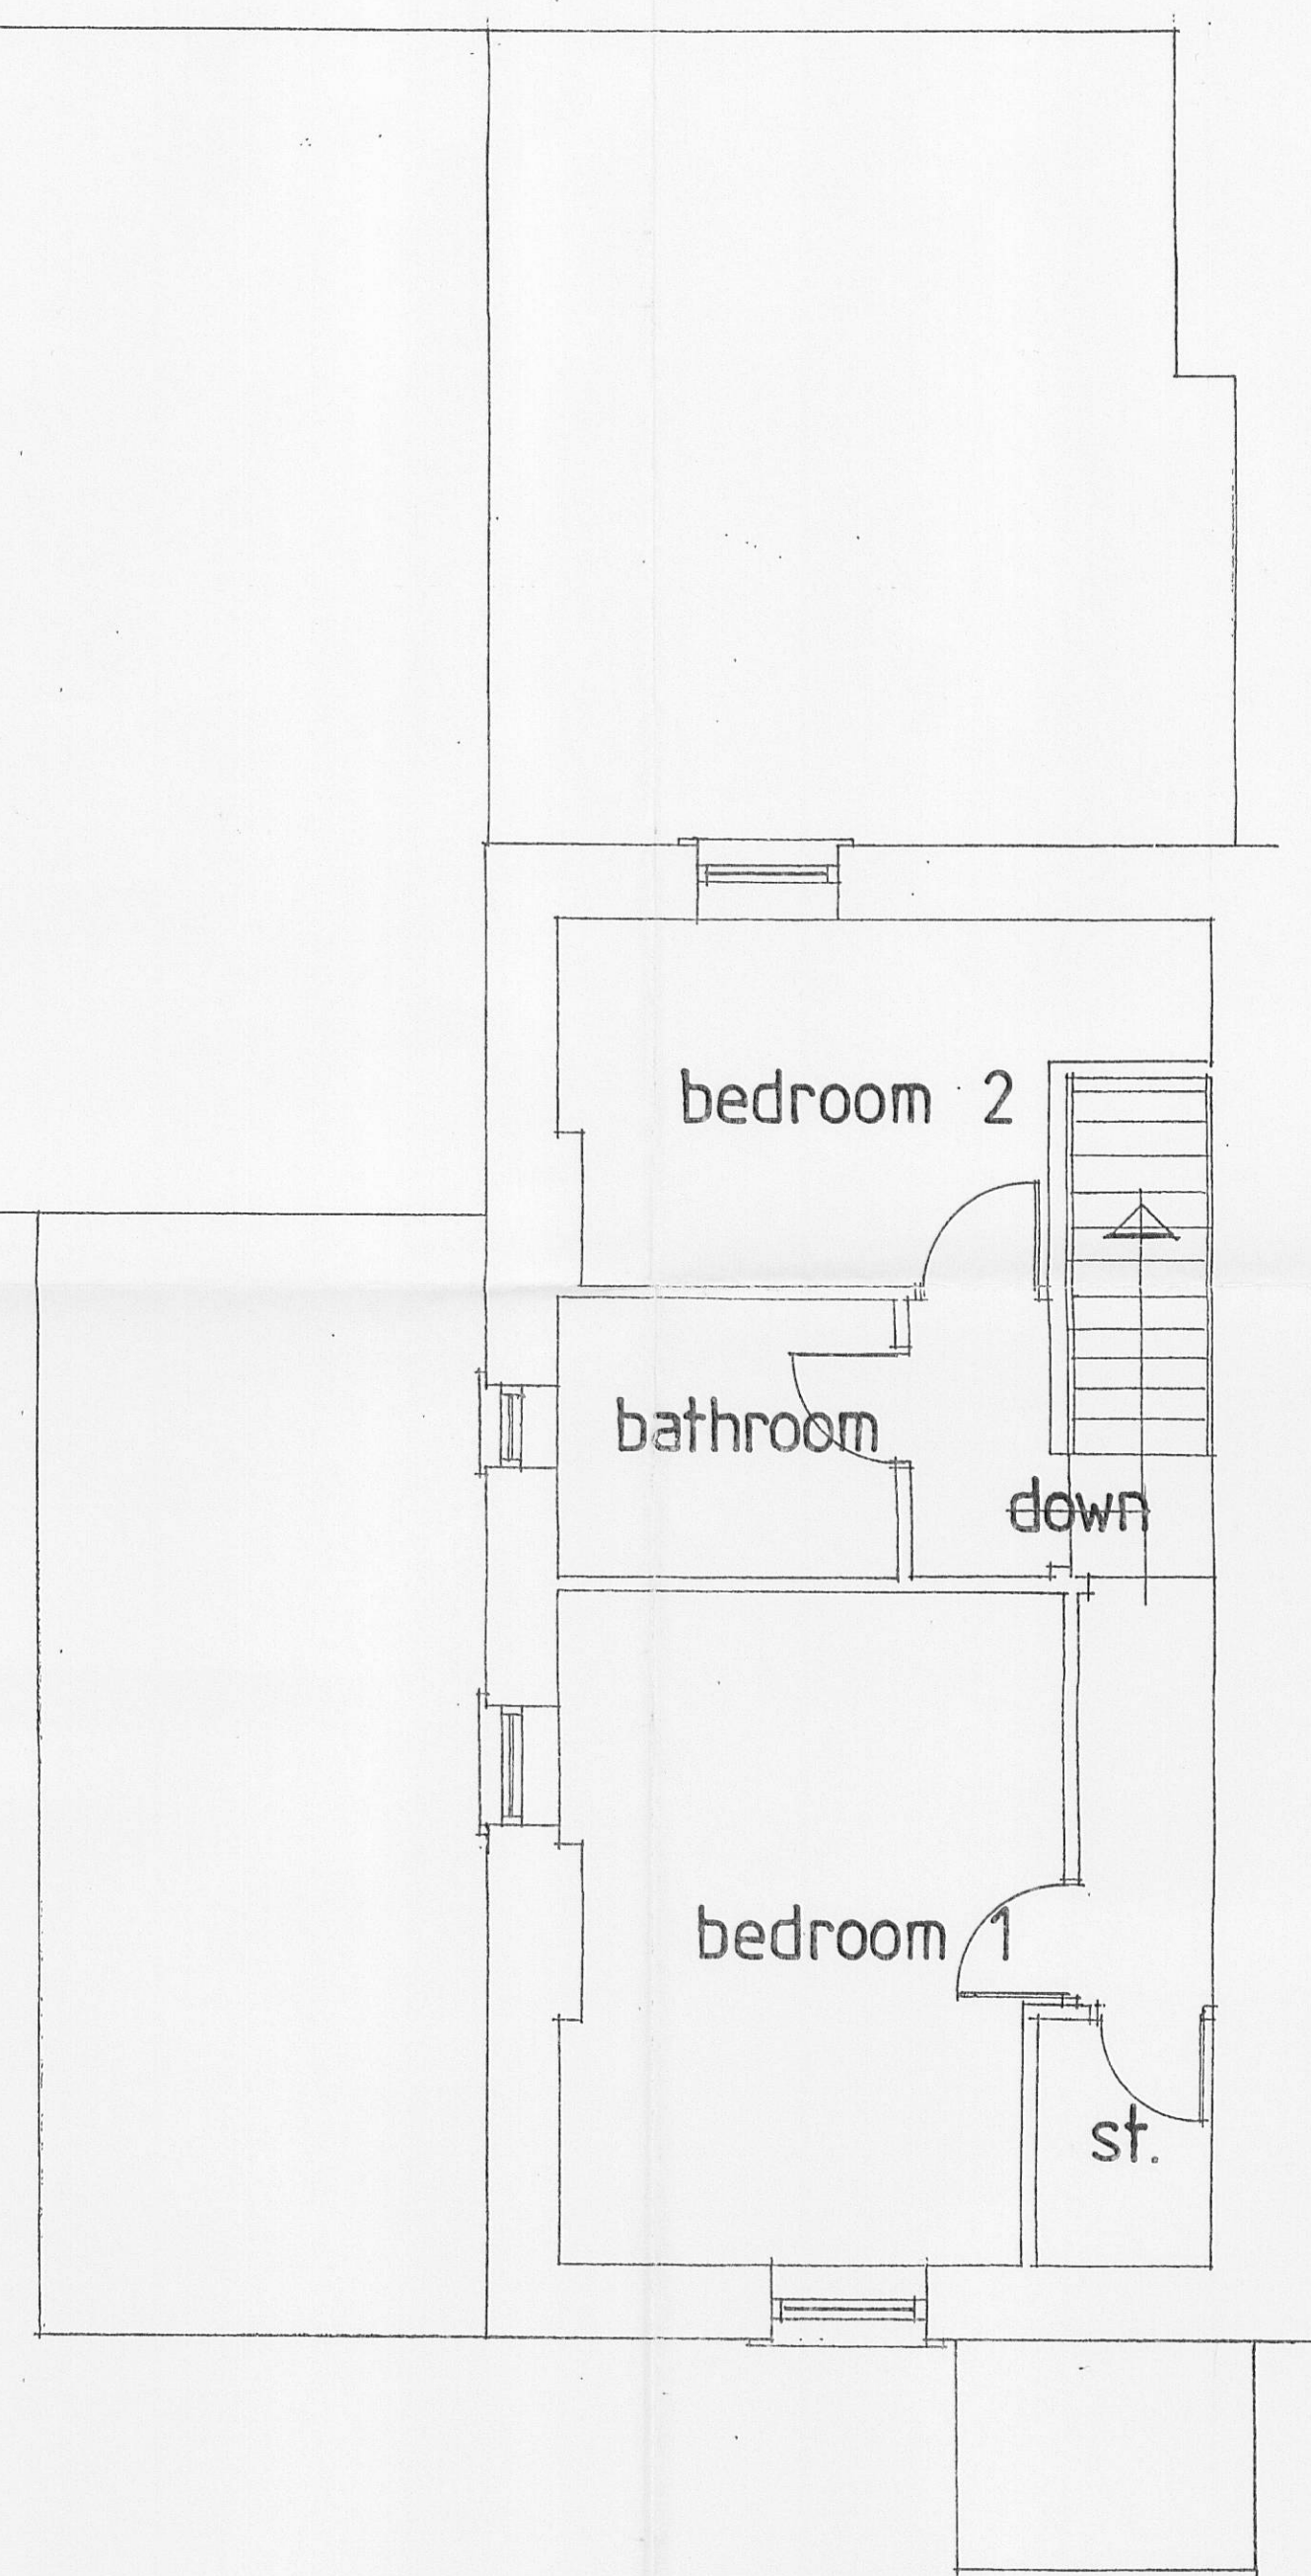

NOTES

320110748 P

EXISTING PLANS

PLANS BY ~ PETER J. HOLGATE.