


WOODLANDS

WOODLANDS

Ribble View

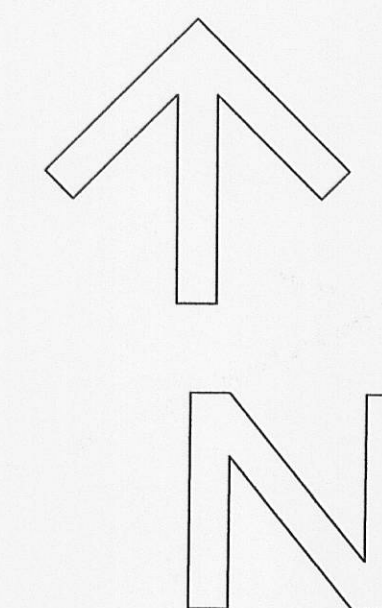

2



320110749P

PLOT 3 CHERRY DRIVE

BROCKHALL VILLAGE

BB6 8HJ

SITE LAYOUT. SCALE 1:200. DWG NO 01/02



BROCKHALL

GAFFEY DEVELOPMENTS LTD
NEWTON HOUSE
FRANKLIN HILL
BROCKHALL VILLAGE
BB6 8HY
Tel: 07734 887490