


NB.
 ADDITIONAL LAYOUT SHOWING
 HOUSE ON PLOT 4 AS
 REQUESTED BY PLANNING
 AUTHORITY

Hillside
 Ribble View


WOODLANDS

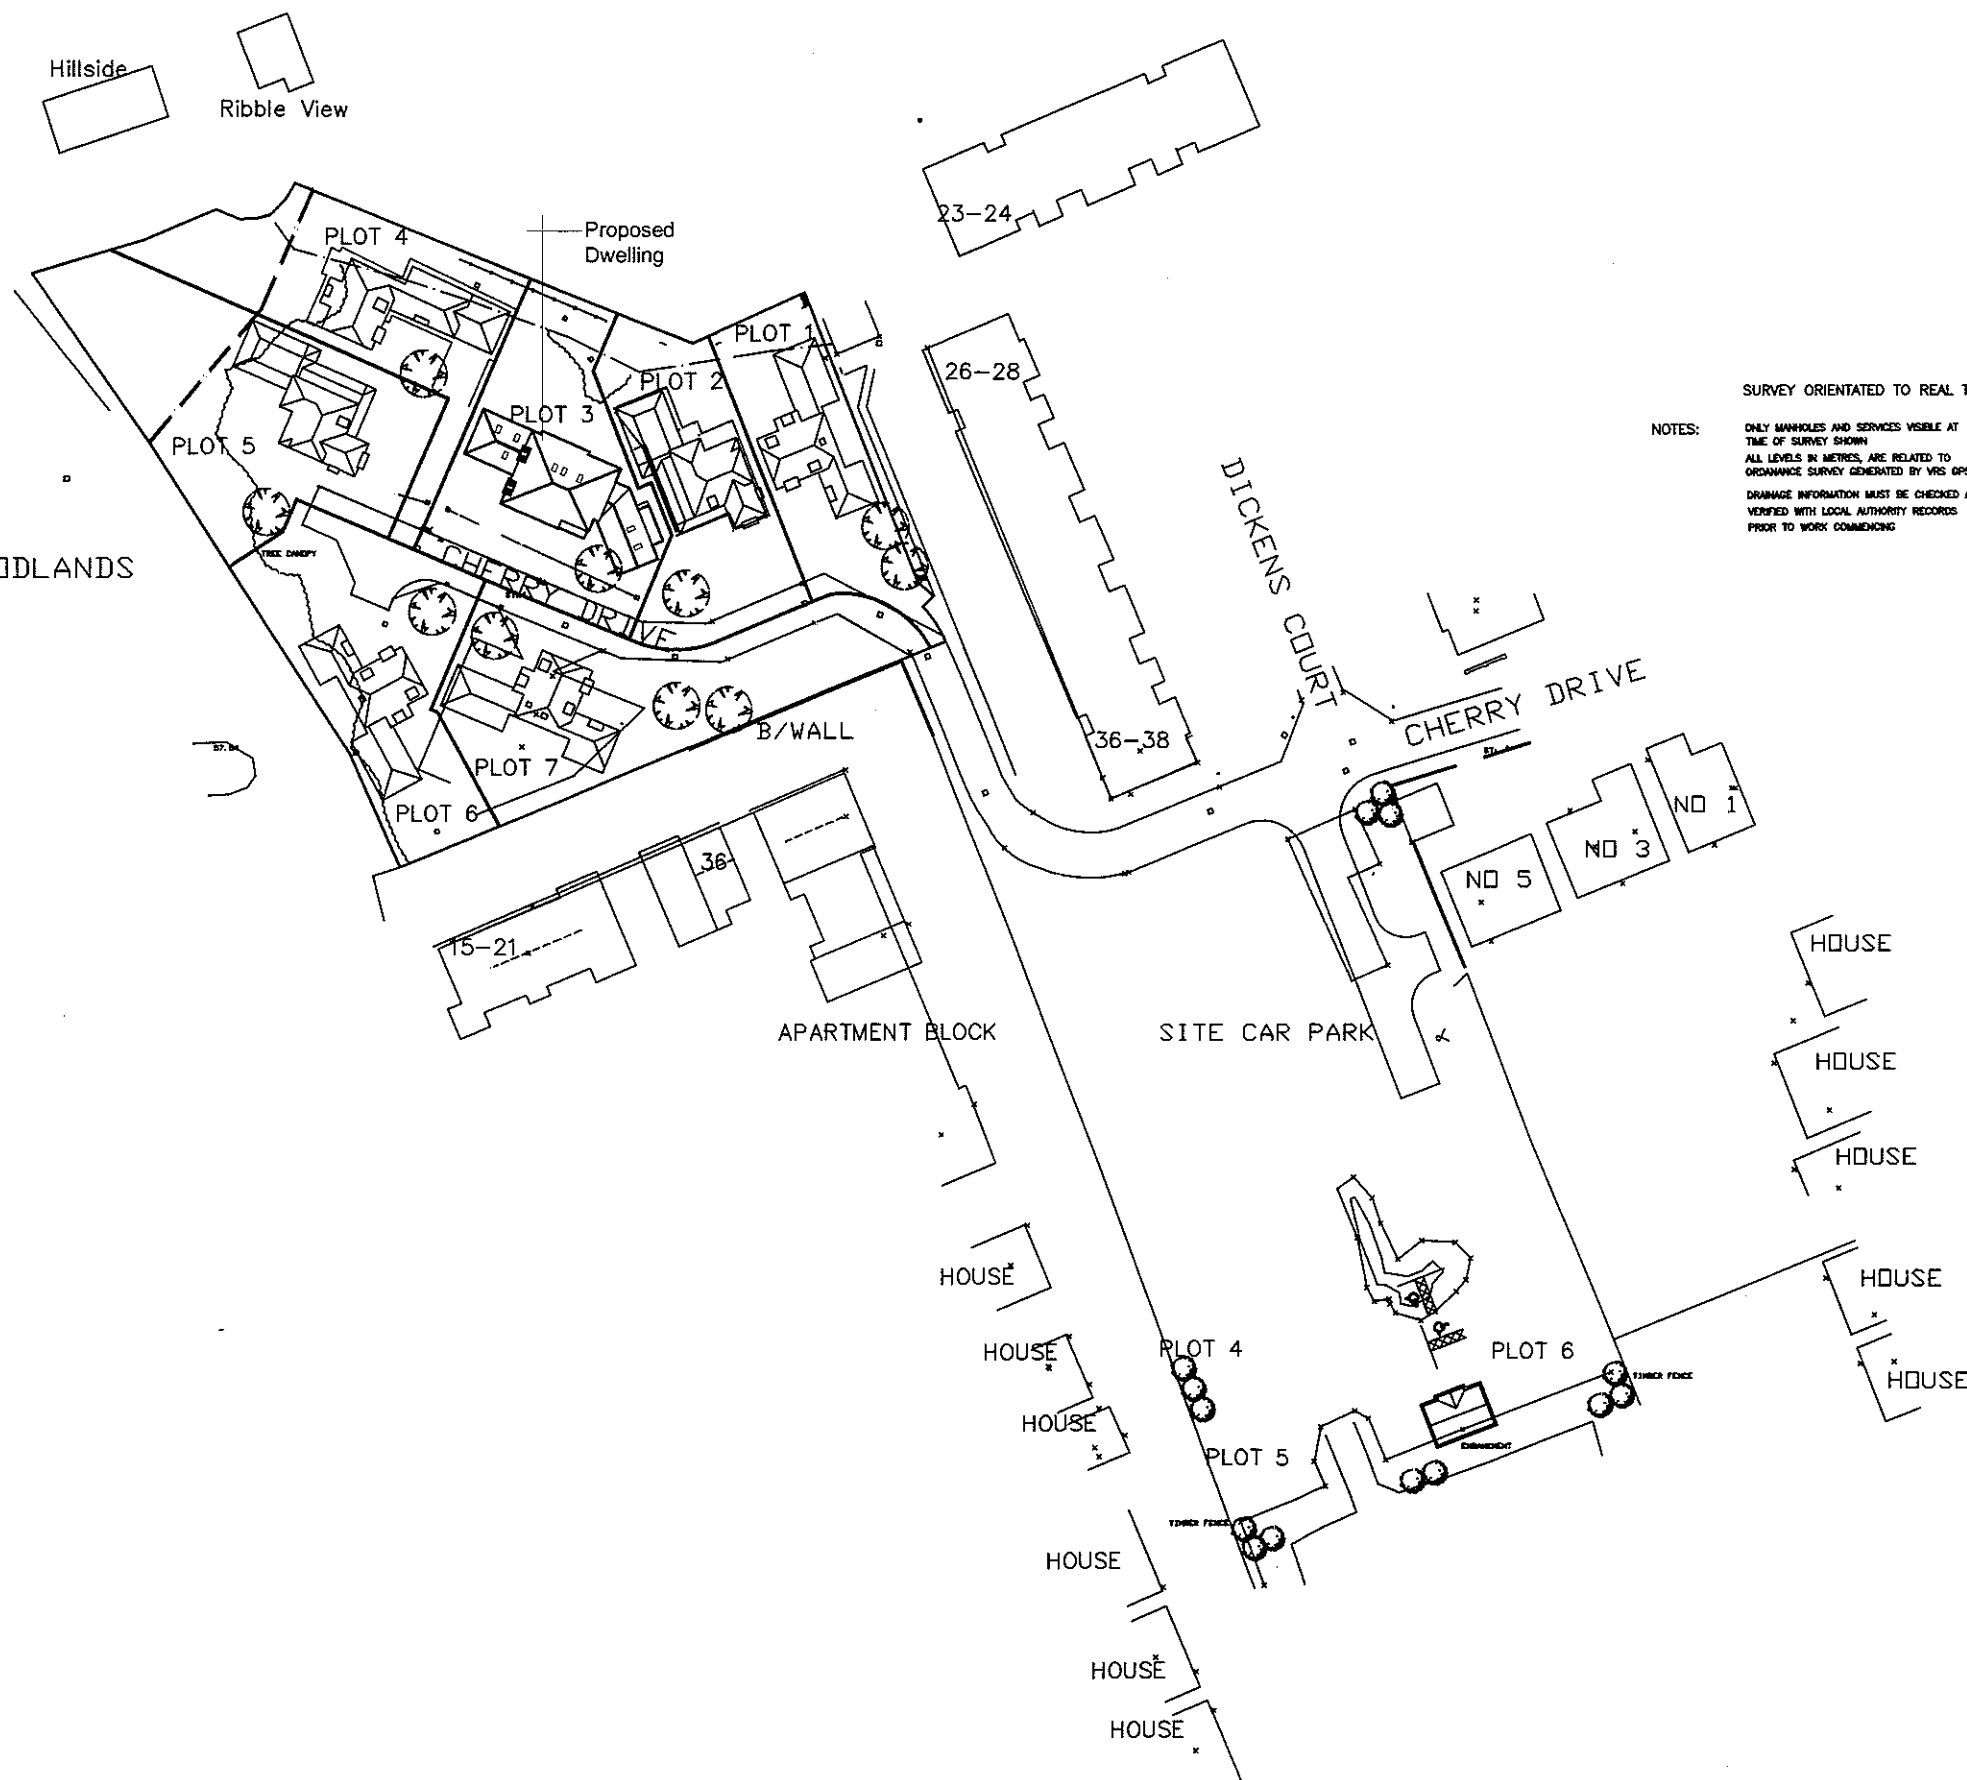

NOTES:
 SURVEY ORIENTATED TO REAL TIME GPS
 ONLY MANHOLES AND SERVICES VISIBLE AT
 TIME OF SURVEY SHOWN
 ALL LEVELS IN METRES, ARE RELATED TO
 ORDNANCE SURVEY GENERATED BY VRS GPS
 DRAINAGE INFORMATION MUST BE CHECKED AND
 VERIFIED WITH LOCAL AUTHORITY RECORDS
 PRIOR TO WORK COMMENCING

320110749P

AMENDED PLANS RECEIVED
 DATE 10/11/11

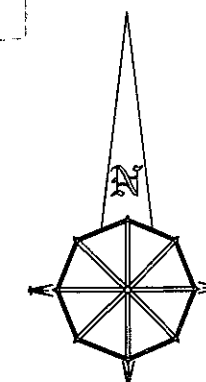

Project: Proposed New House		
Plot No : Cherry Drive Brockhall Village Billington BB6 8HJ		
Title: Proposed Location Plan		
Drawing No: 033	Scale: 1:1000 @ A3	Date: 08.09.11
Gaffey Developments Ltd Newton House, Franklin Hill, Brockhall Village, BB6 8HY Tel: 07734 887490		
Amendments		