


320110709P



Existing east elevation.



Existing north elevation.

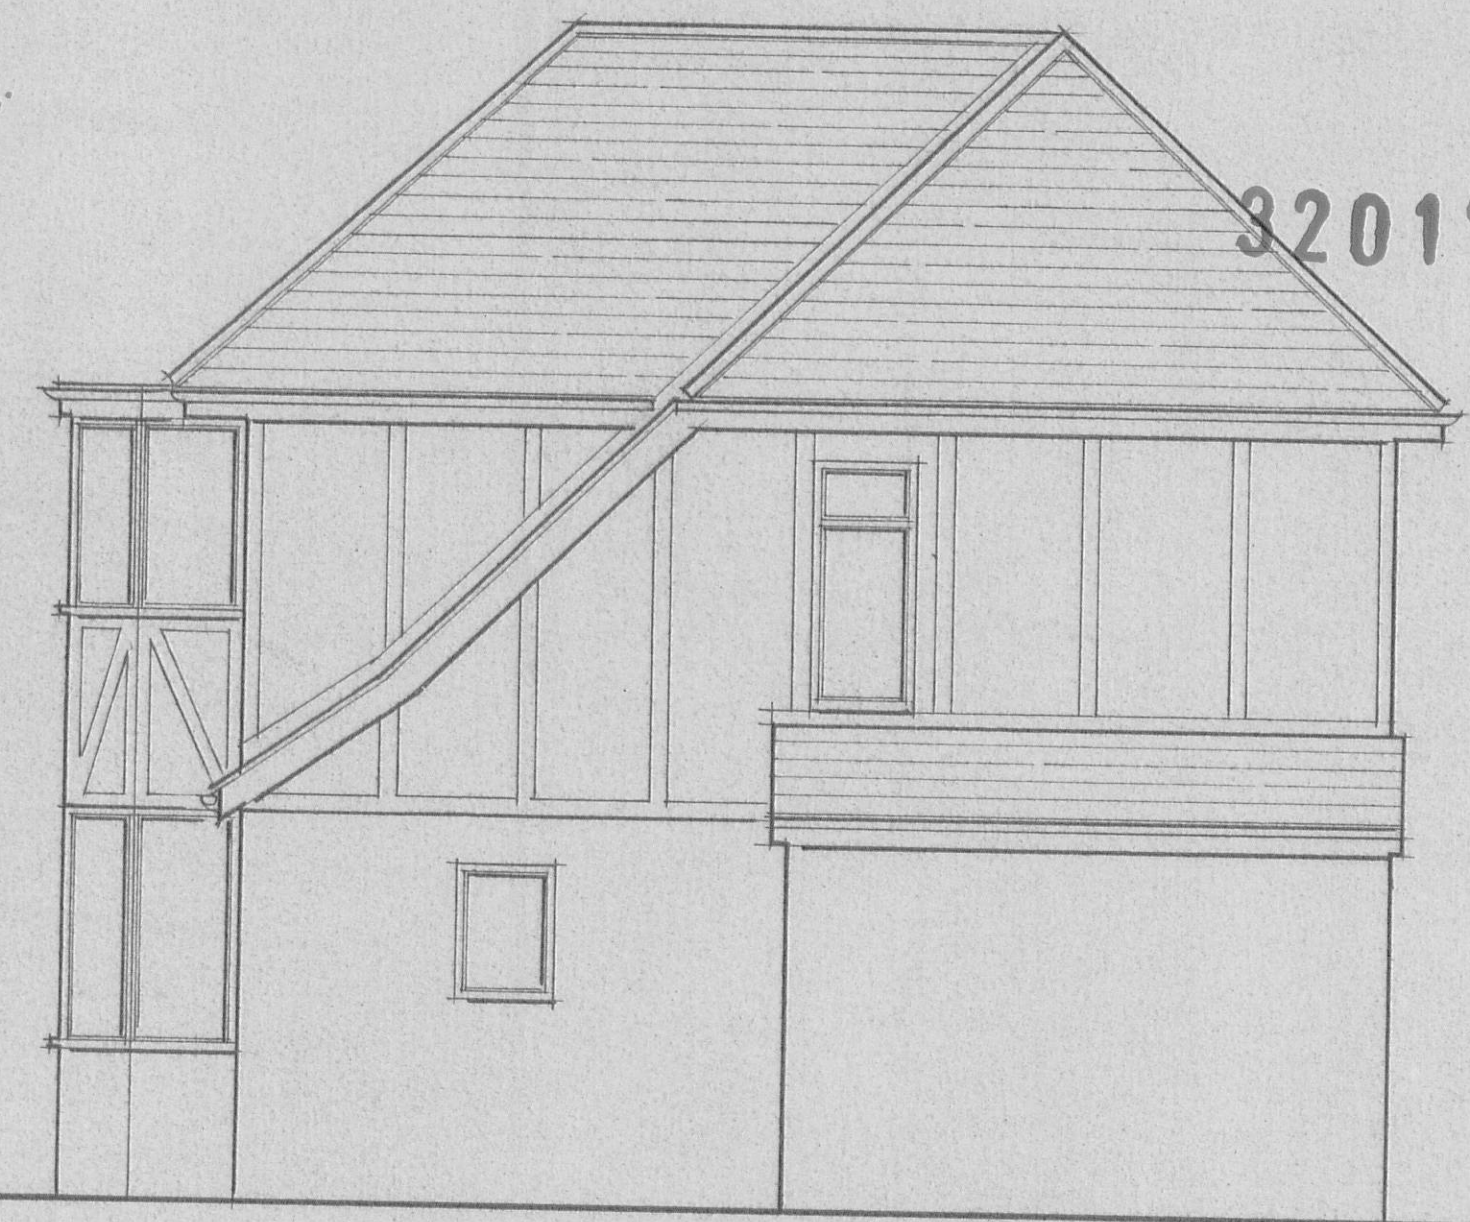

Existing west elevation.

Scale: 1 to 50.

Proposed First Floor & Dormer Extensions at - Crosmere, 108 Whalley New Road, Wiltshire. for - Mr. D. Ramsden. Dwg. DR/11/02.