




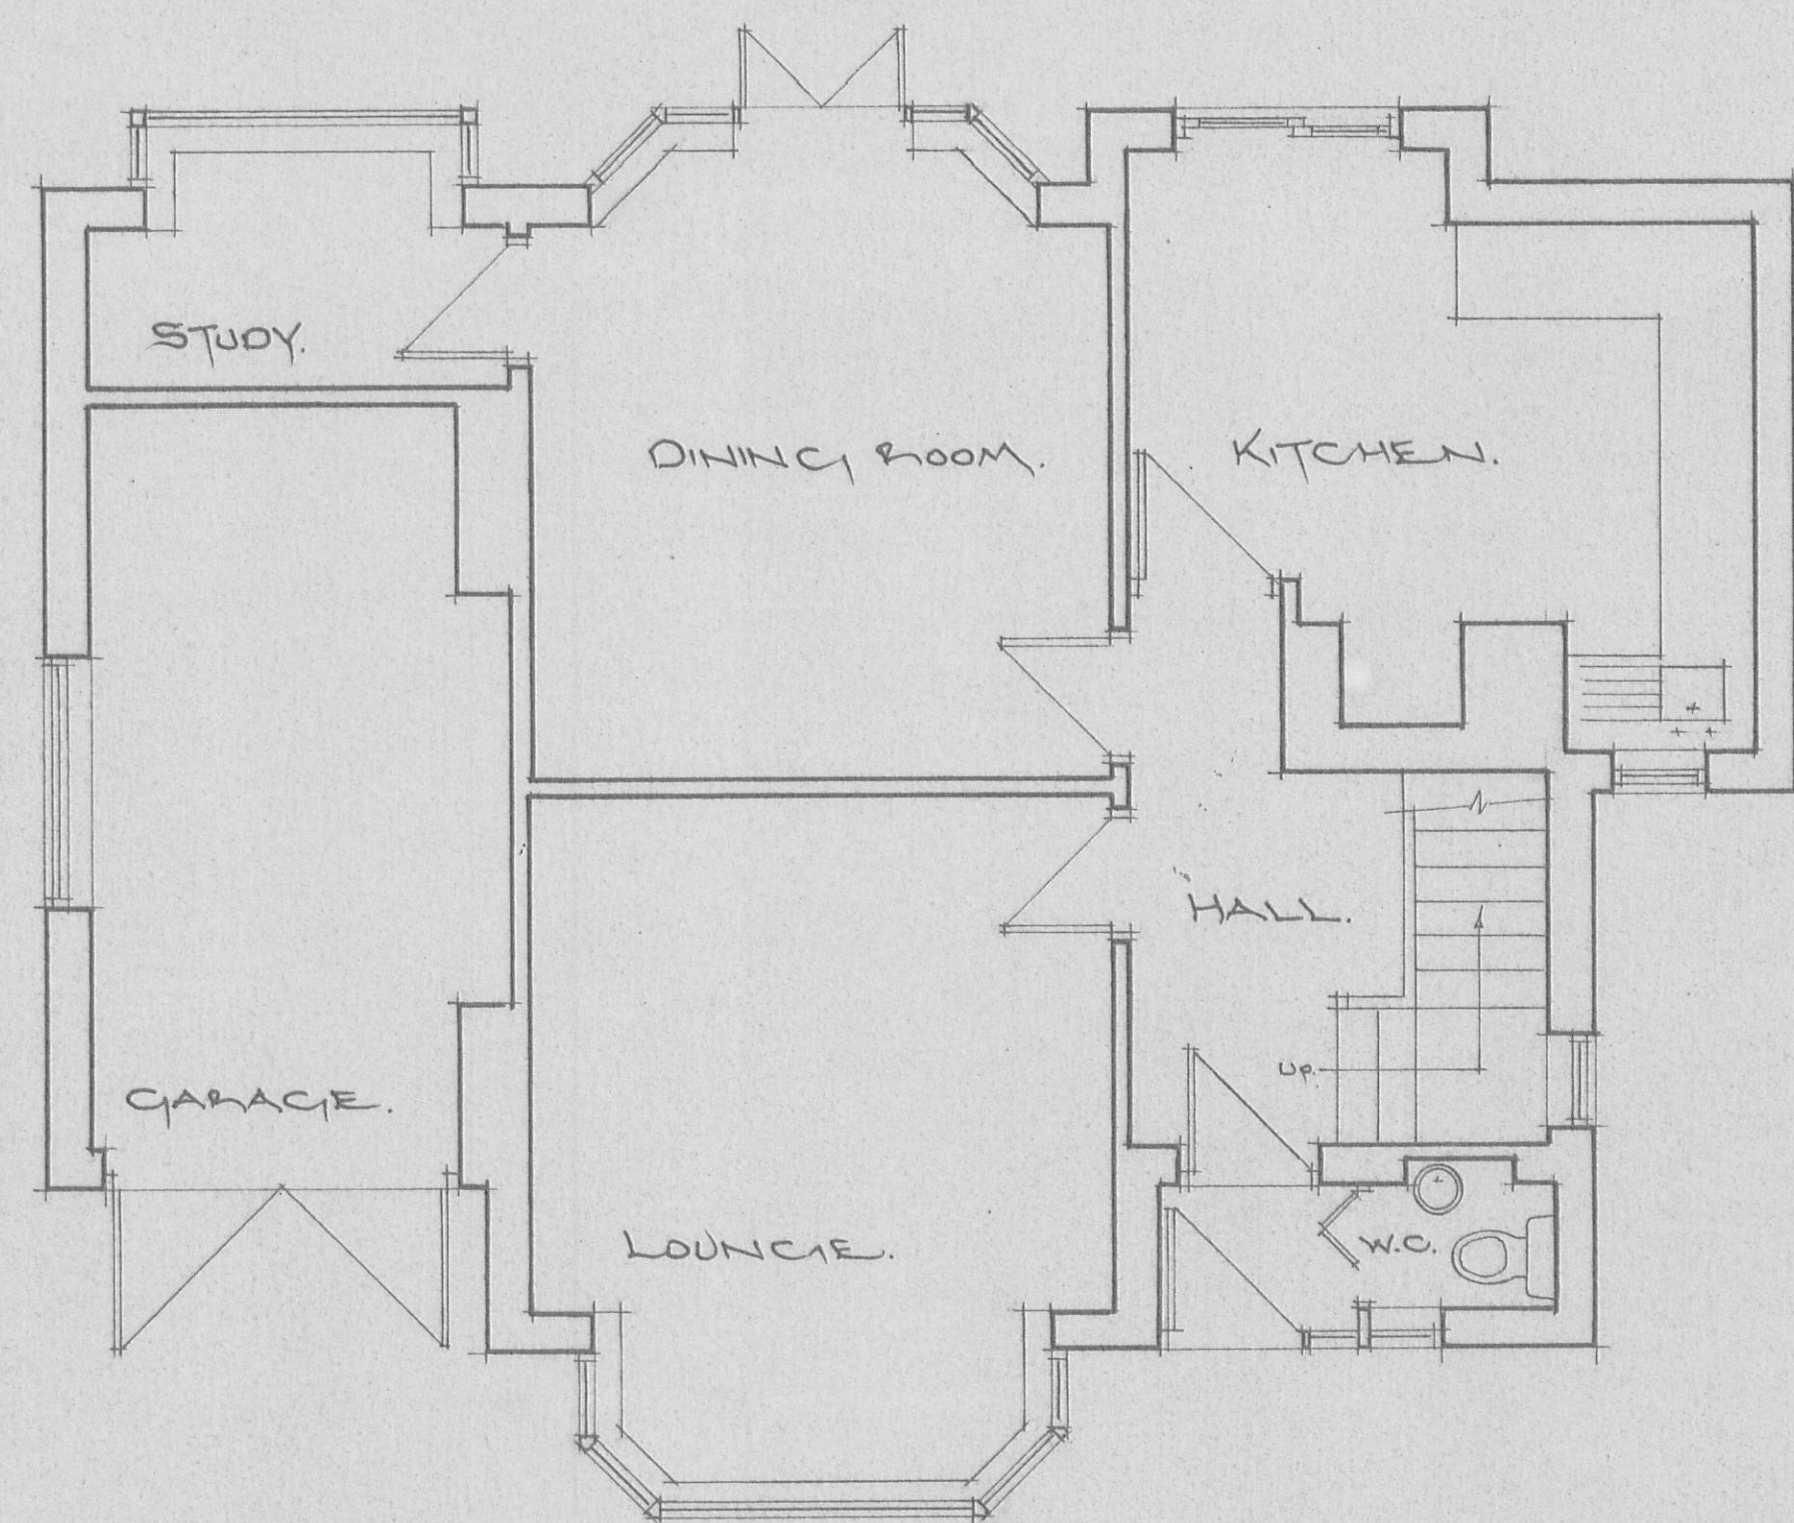

G. F. plan.  
Scale: 1/4" = 5'-0"

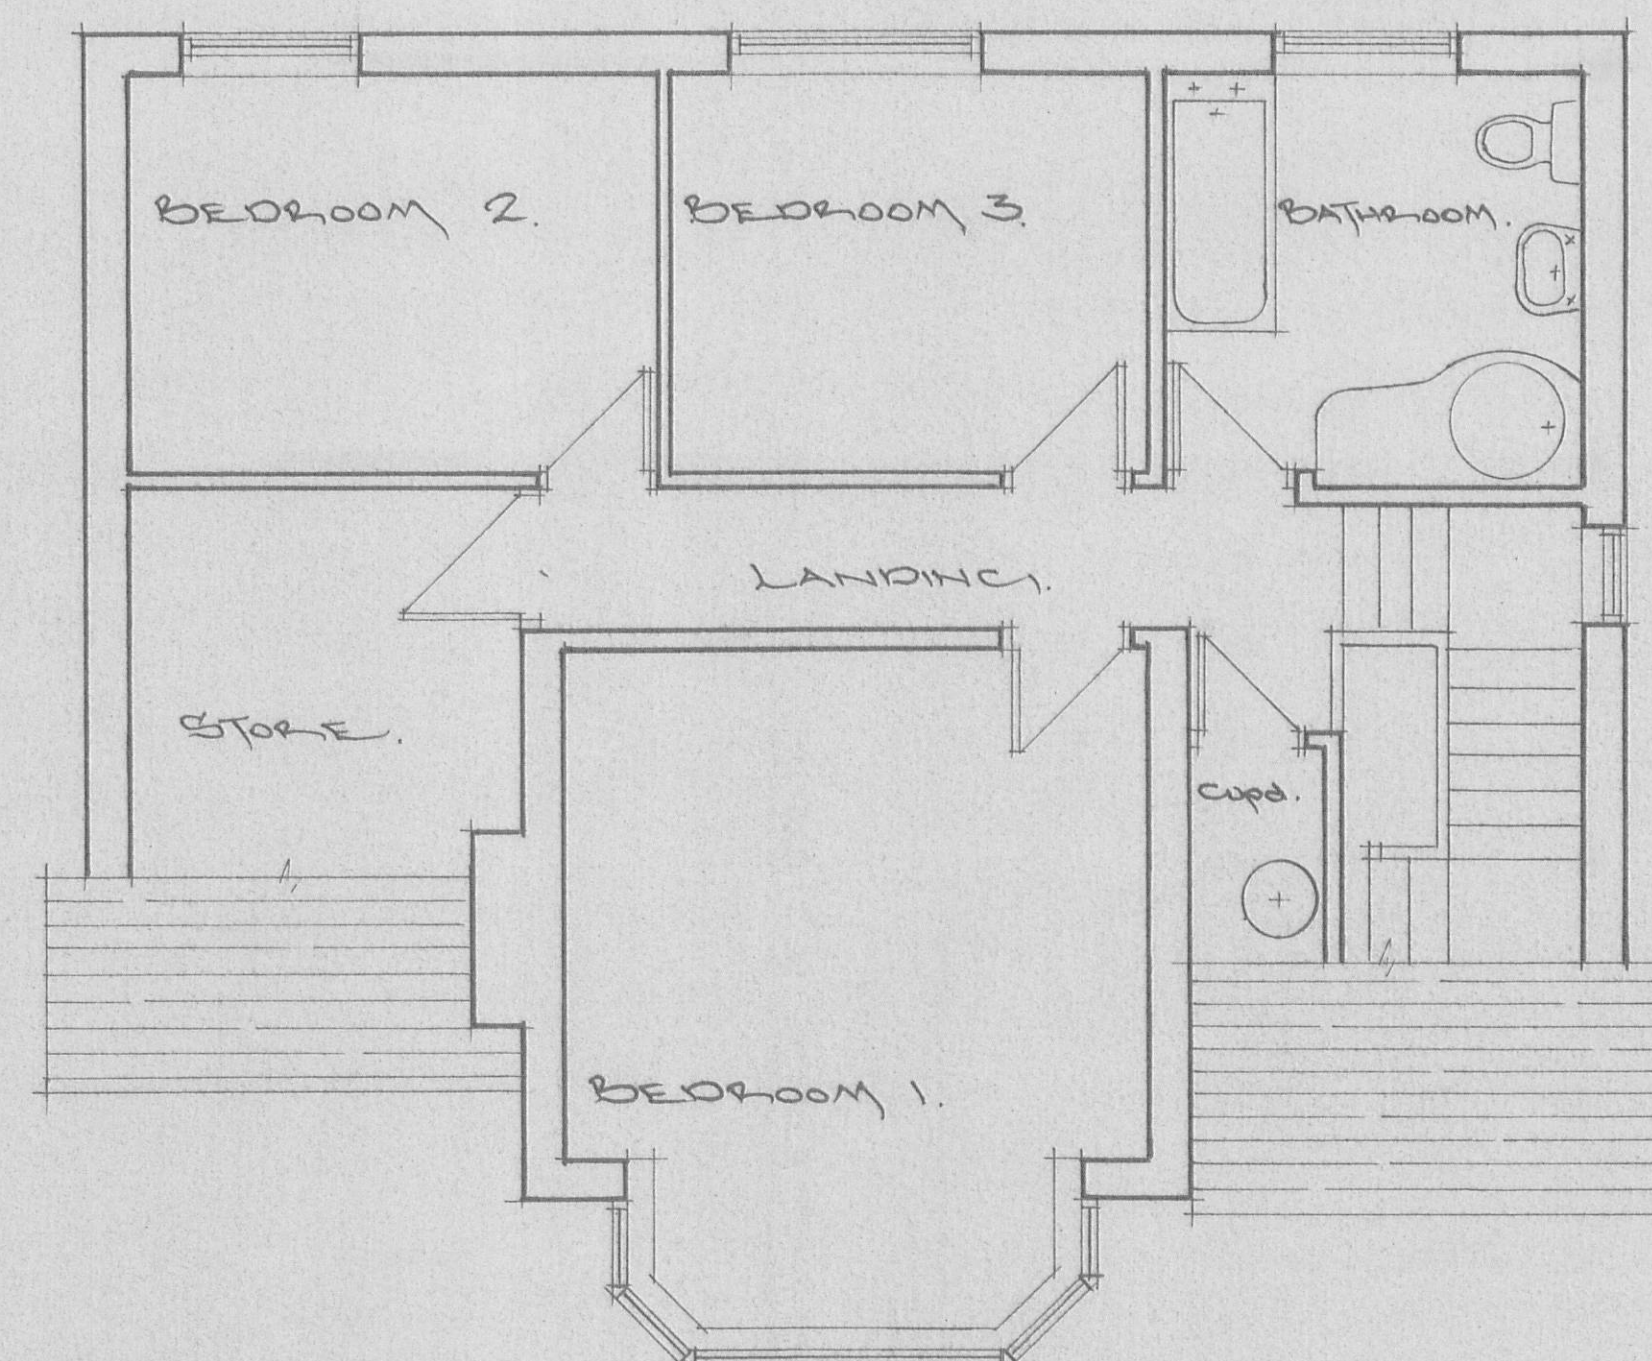

Existing F. F. plan.

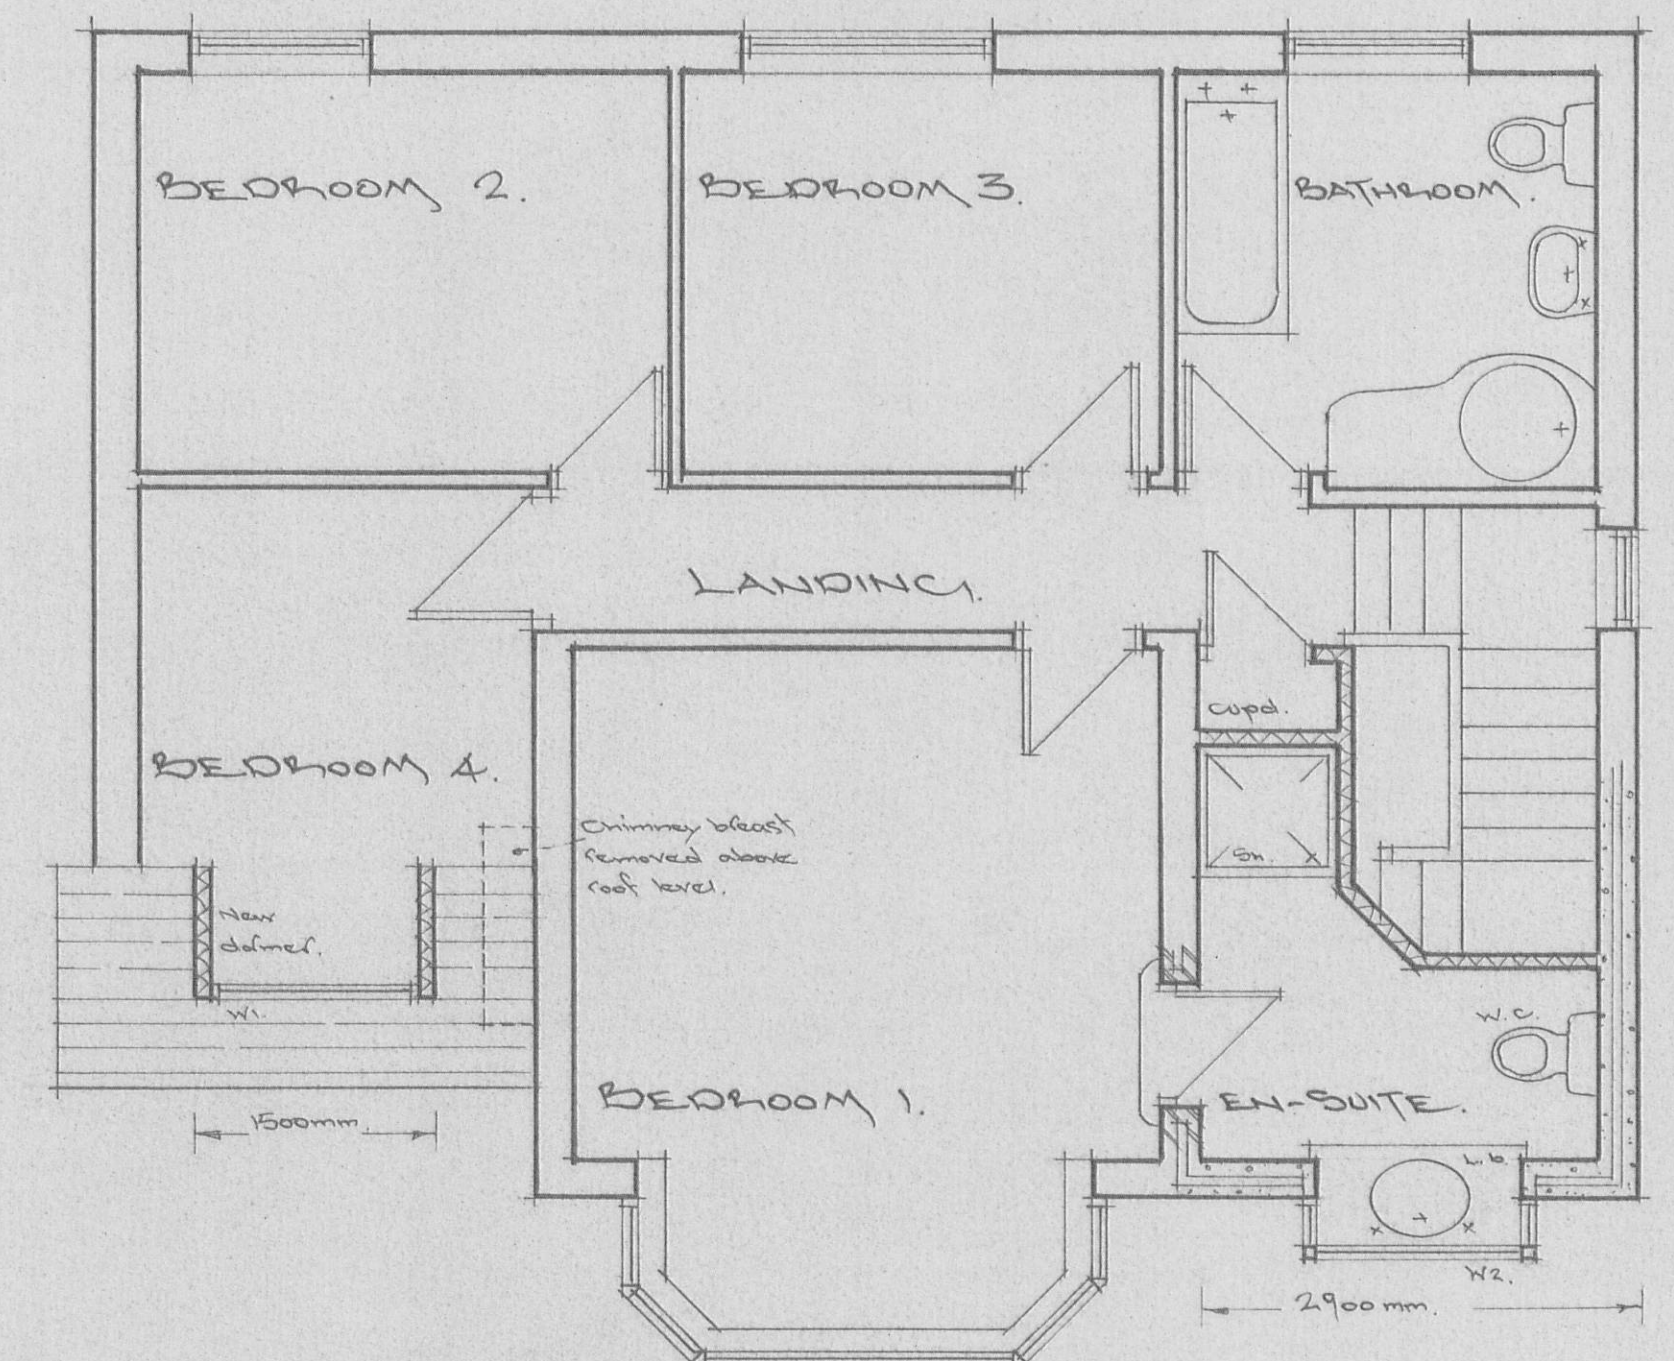

Proposed F. F. plan.


320110767P



Proposed east elevation.



Proposed north elevation.

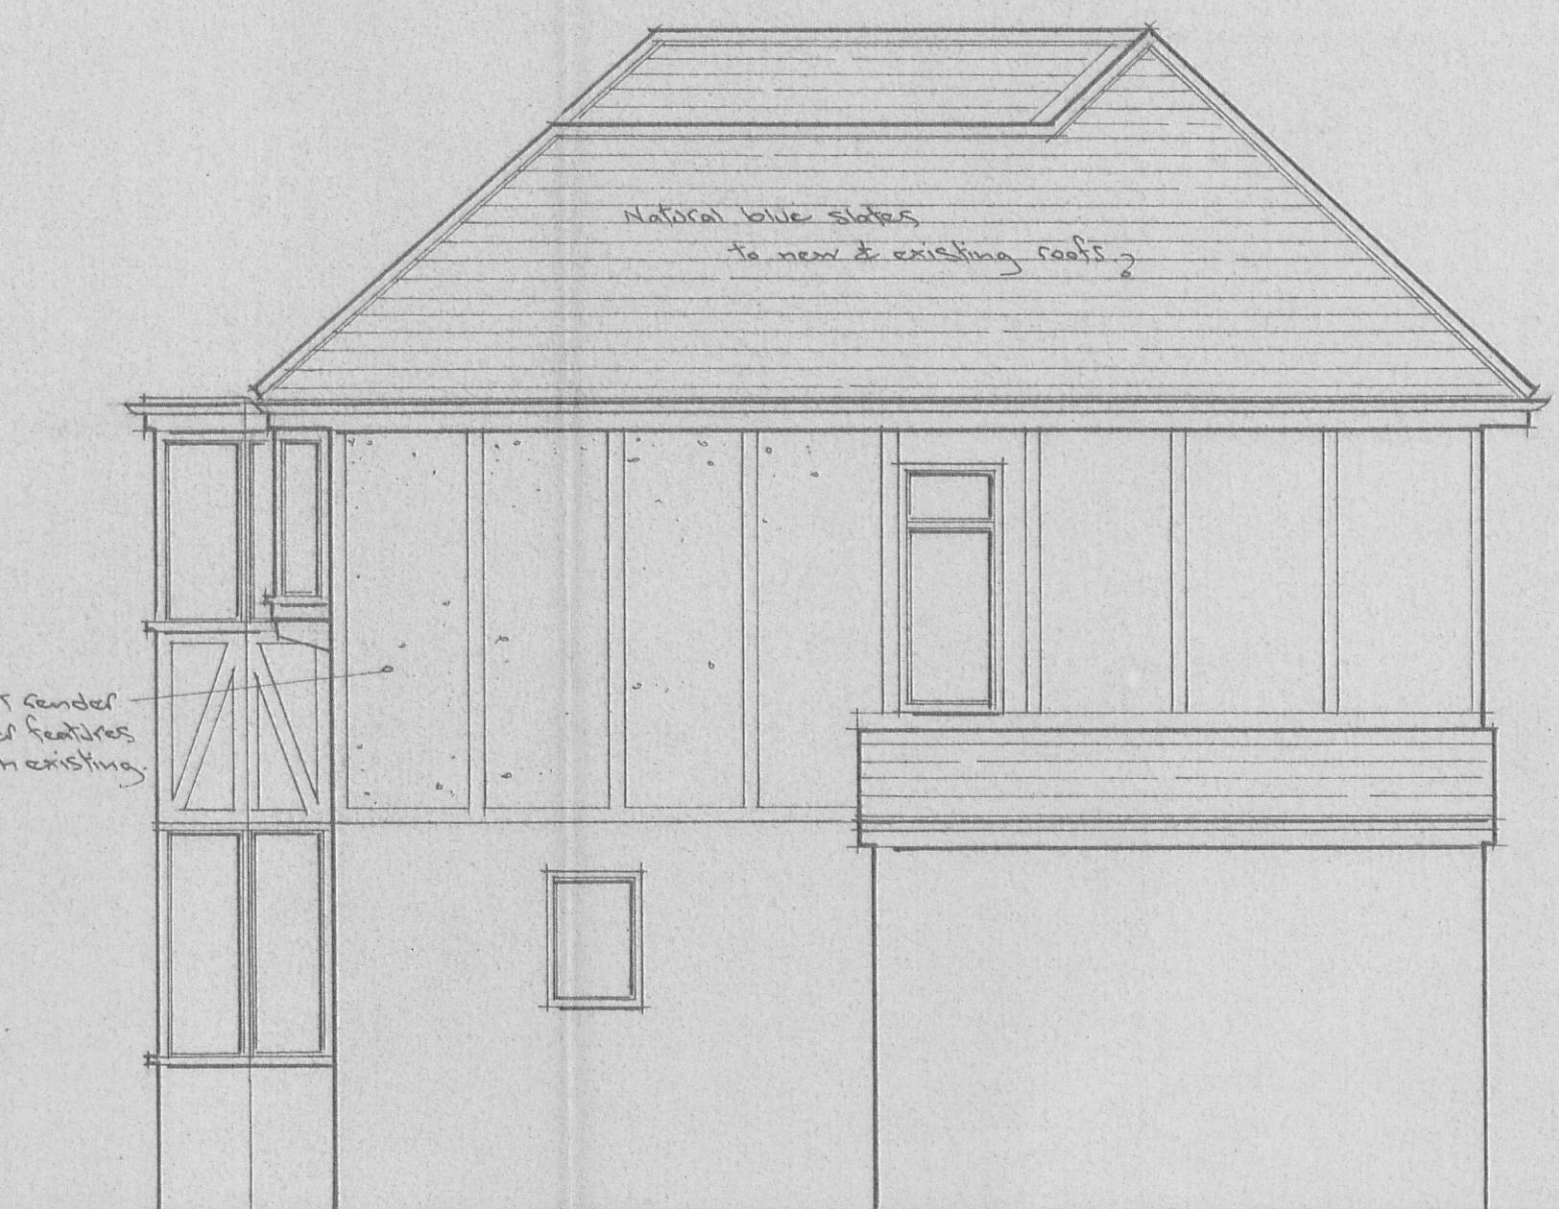

Proposed west elevation.