


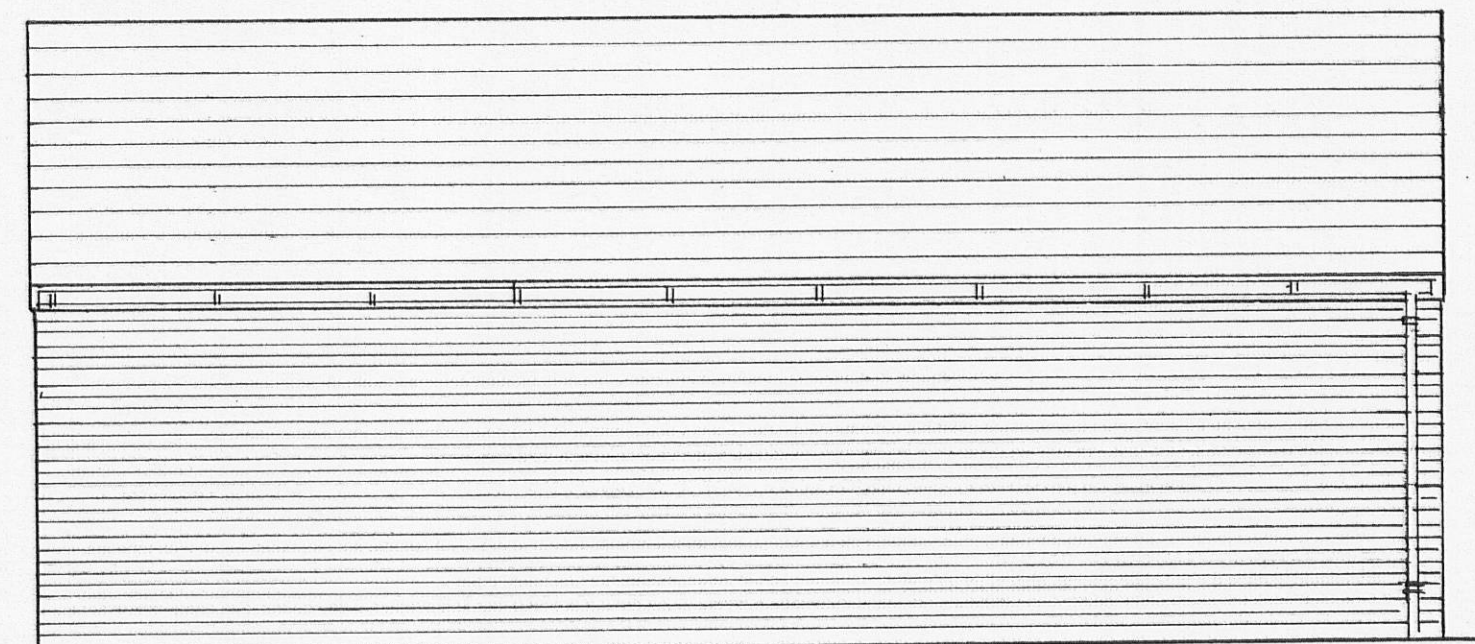
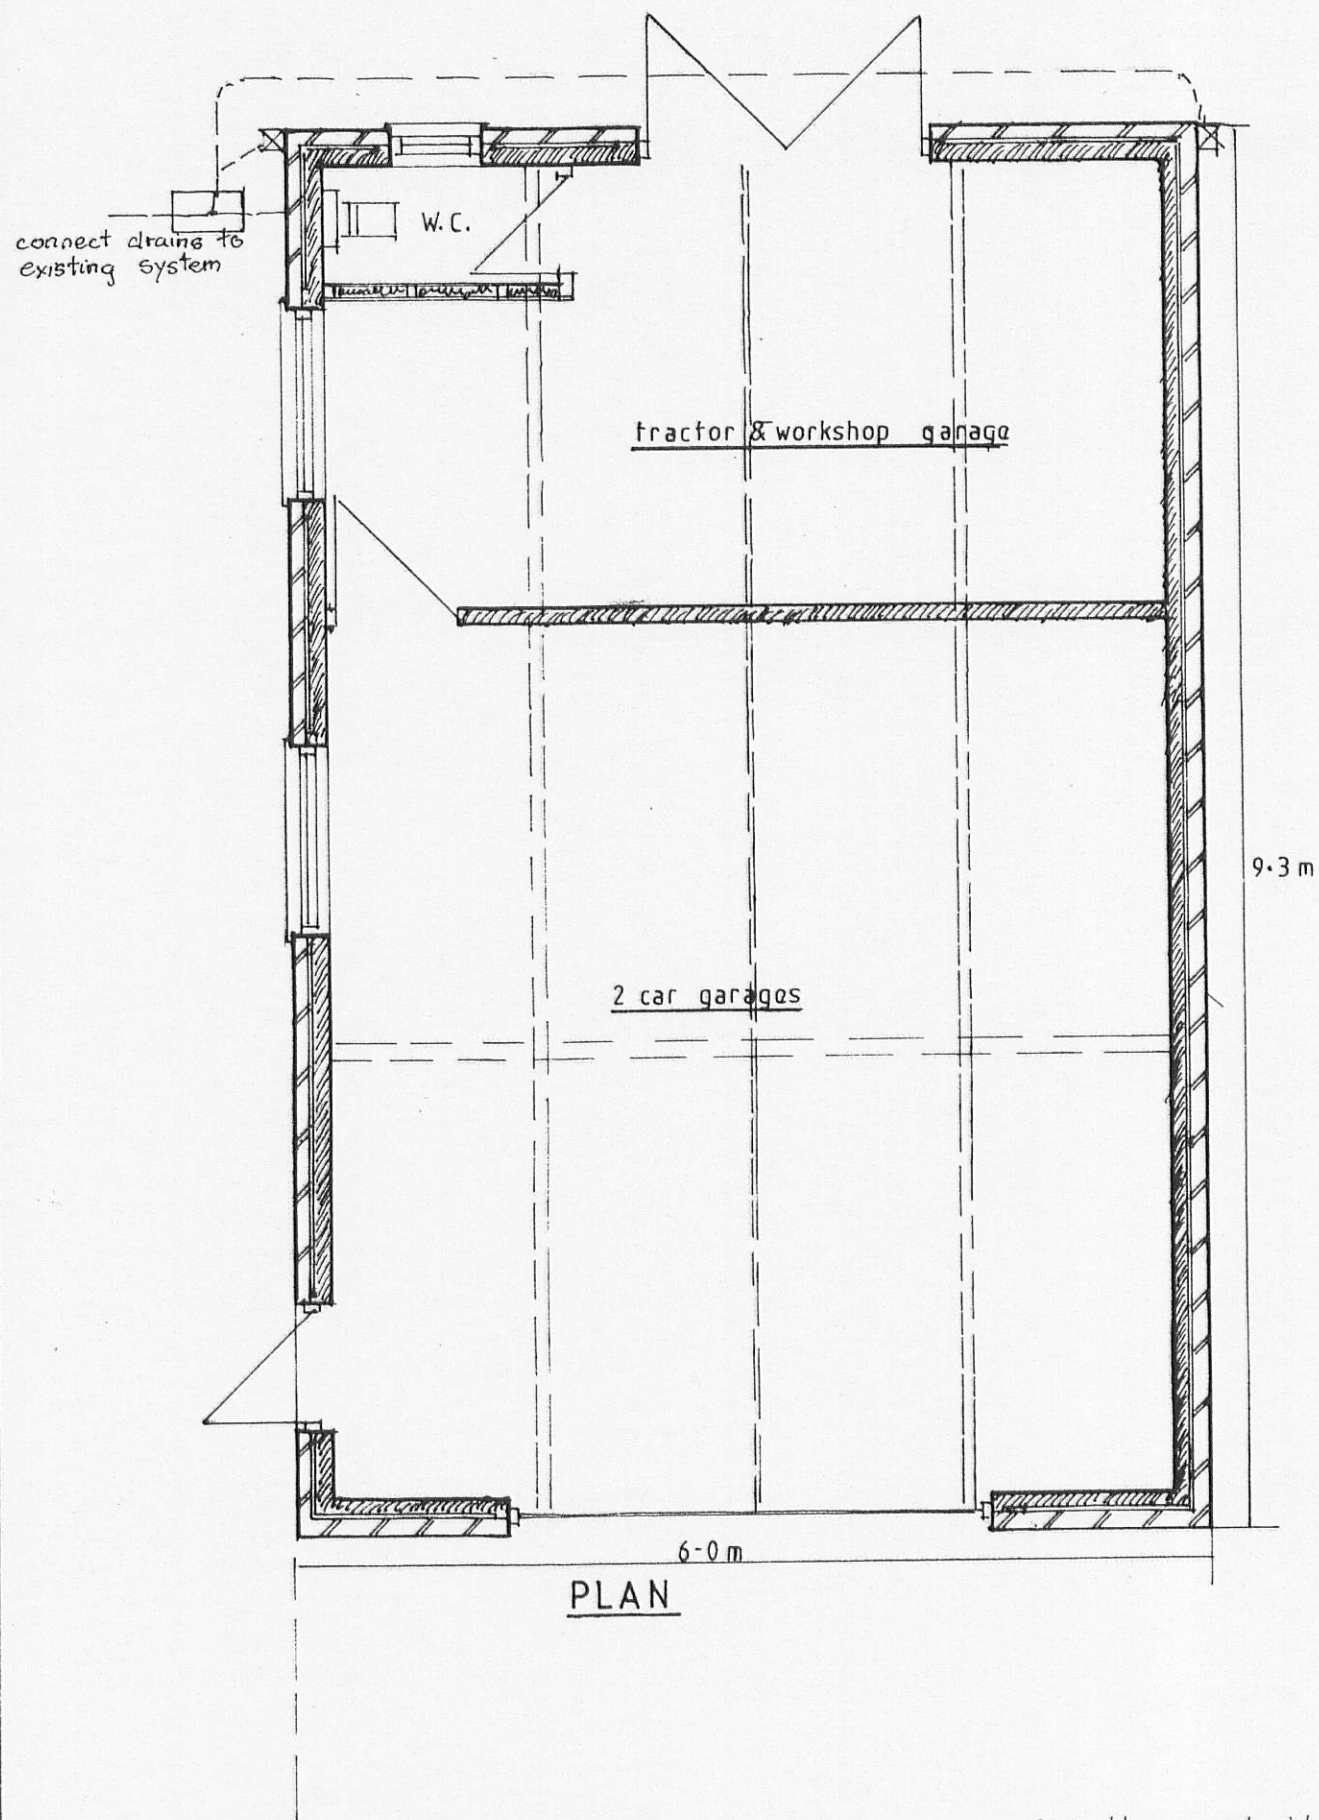


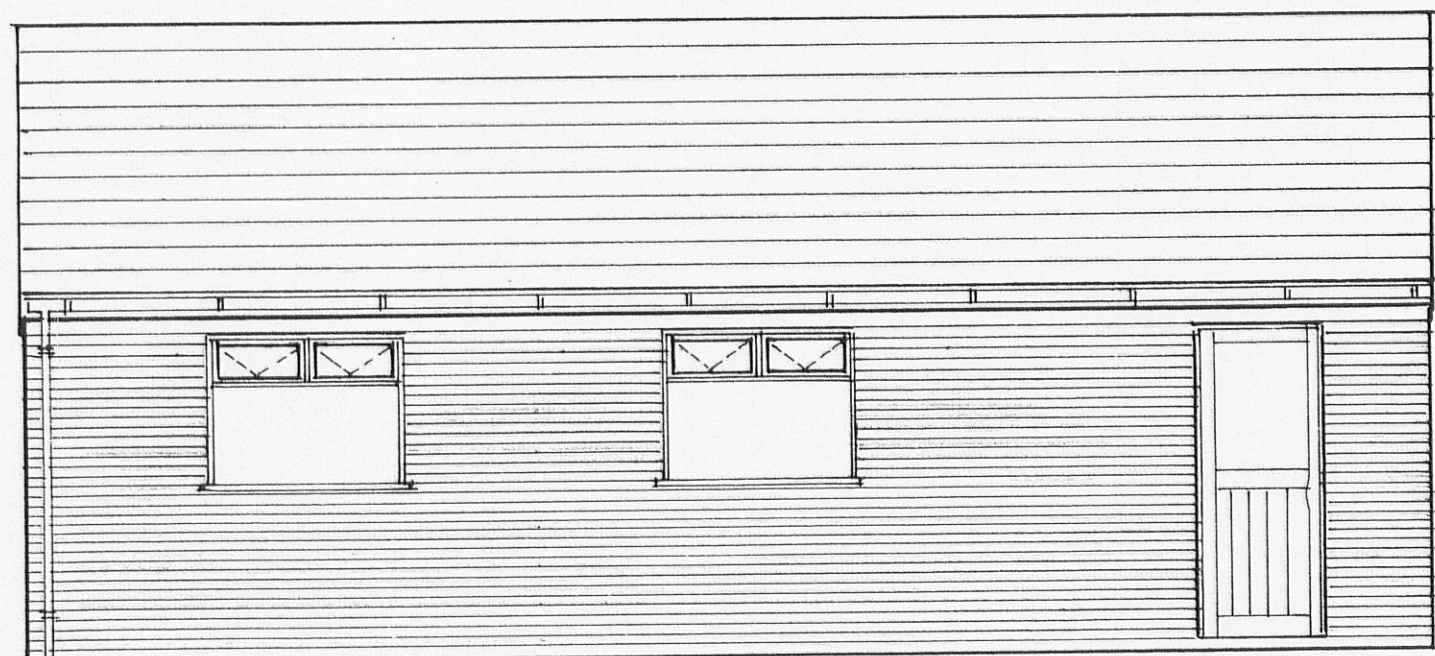

SIDE ELEVATION

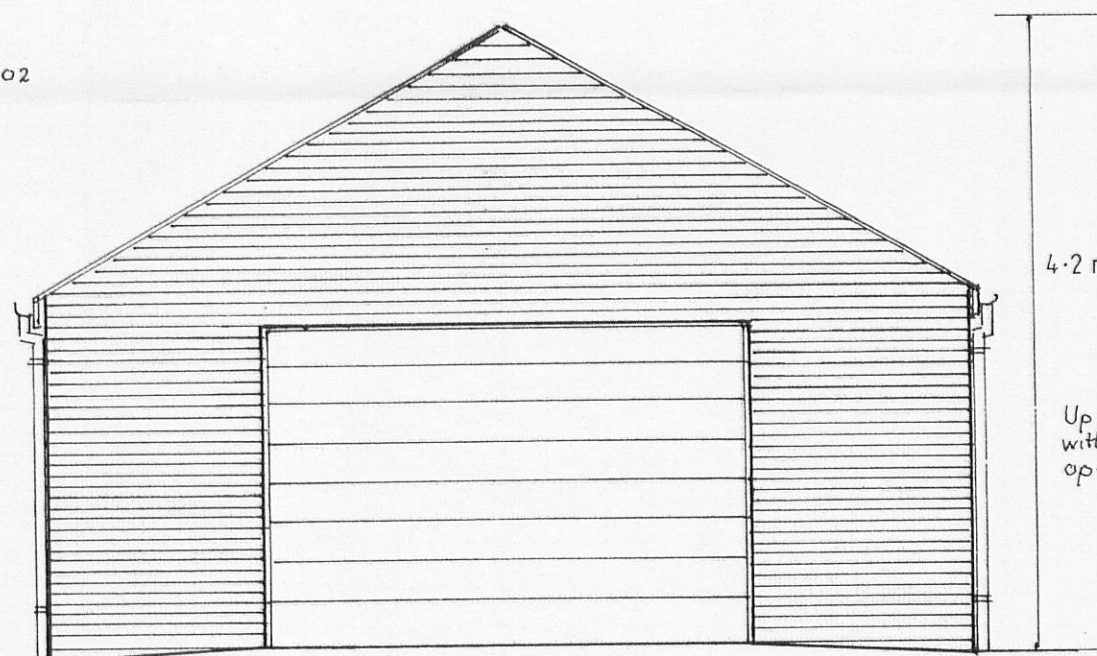


SIDE ELEVATION

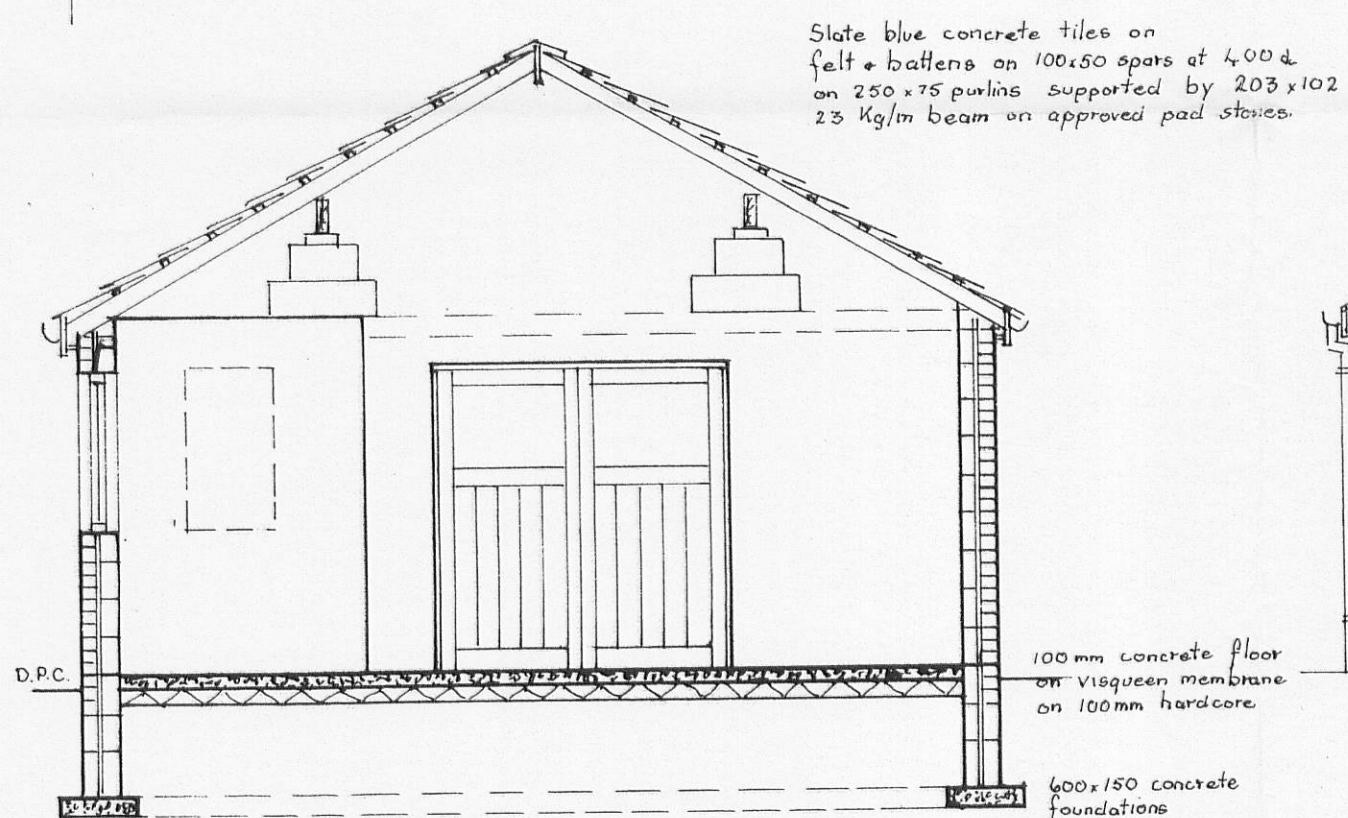

FRONT ELEVATION

Note:
Approved facing bricks, 50mm cavity
100 mm thermalite concrete block
inner leaf.

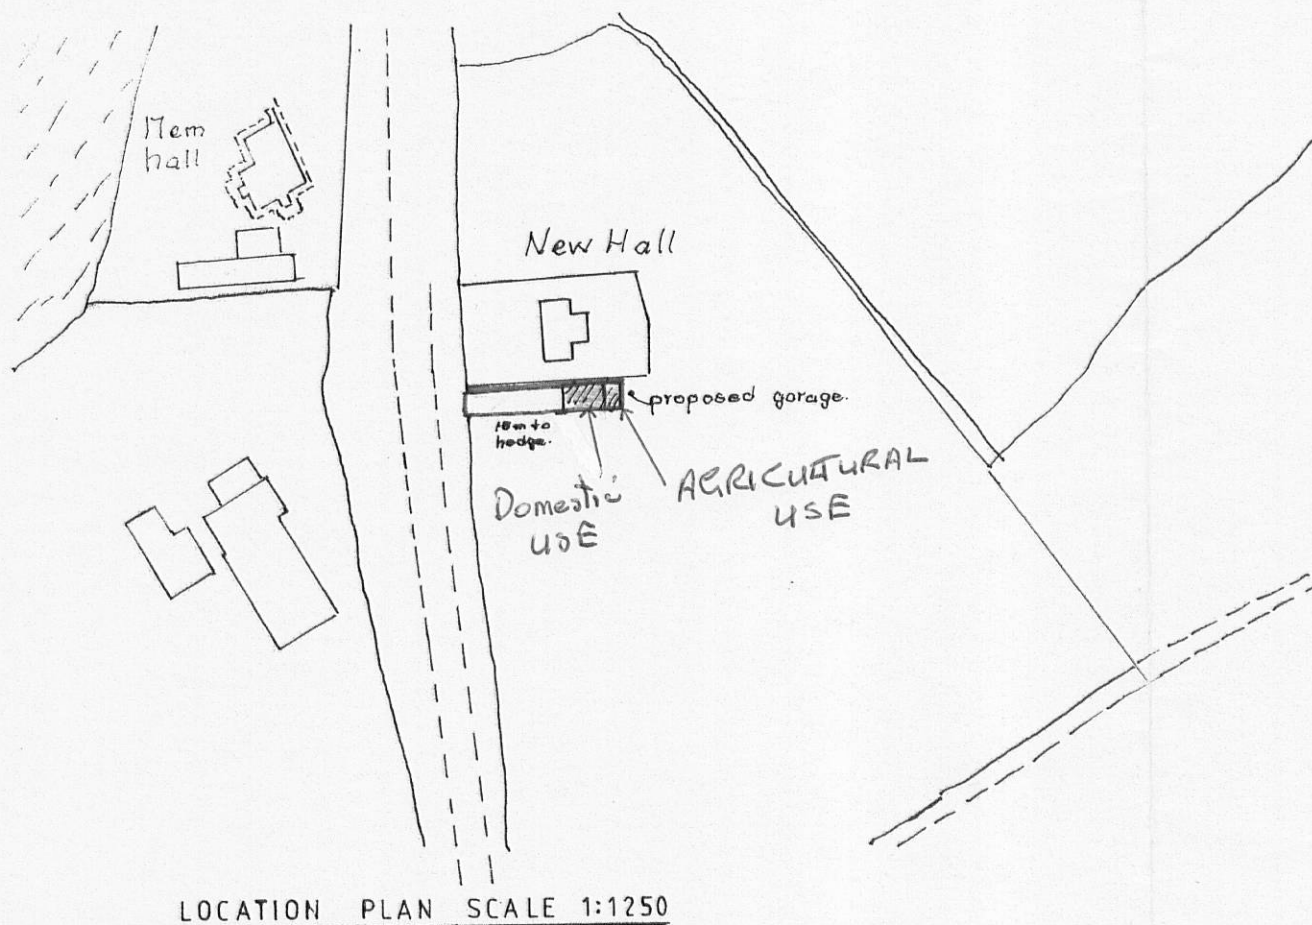

320110774P

PROPOSED GARAGE FOR MARION WALMSLEY,
NEW HALL FARM,
BLACKBURN ROAD,
RIBCHESTER PR 3.3ZQ.