
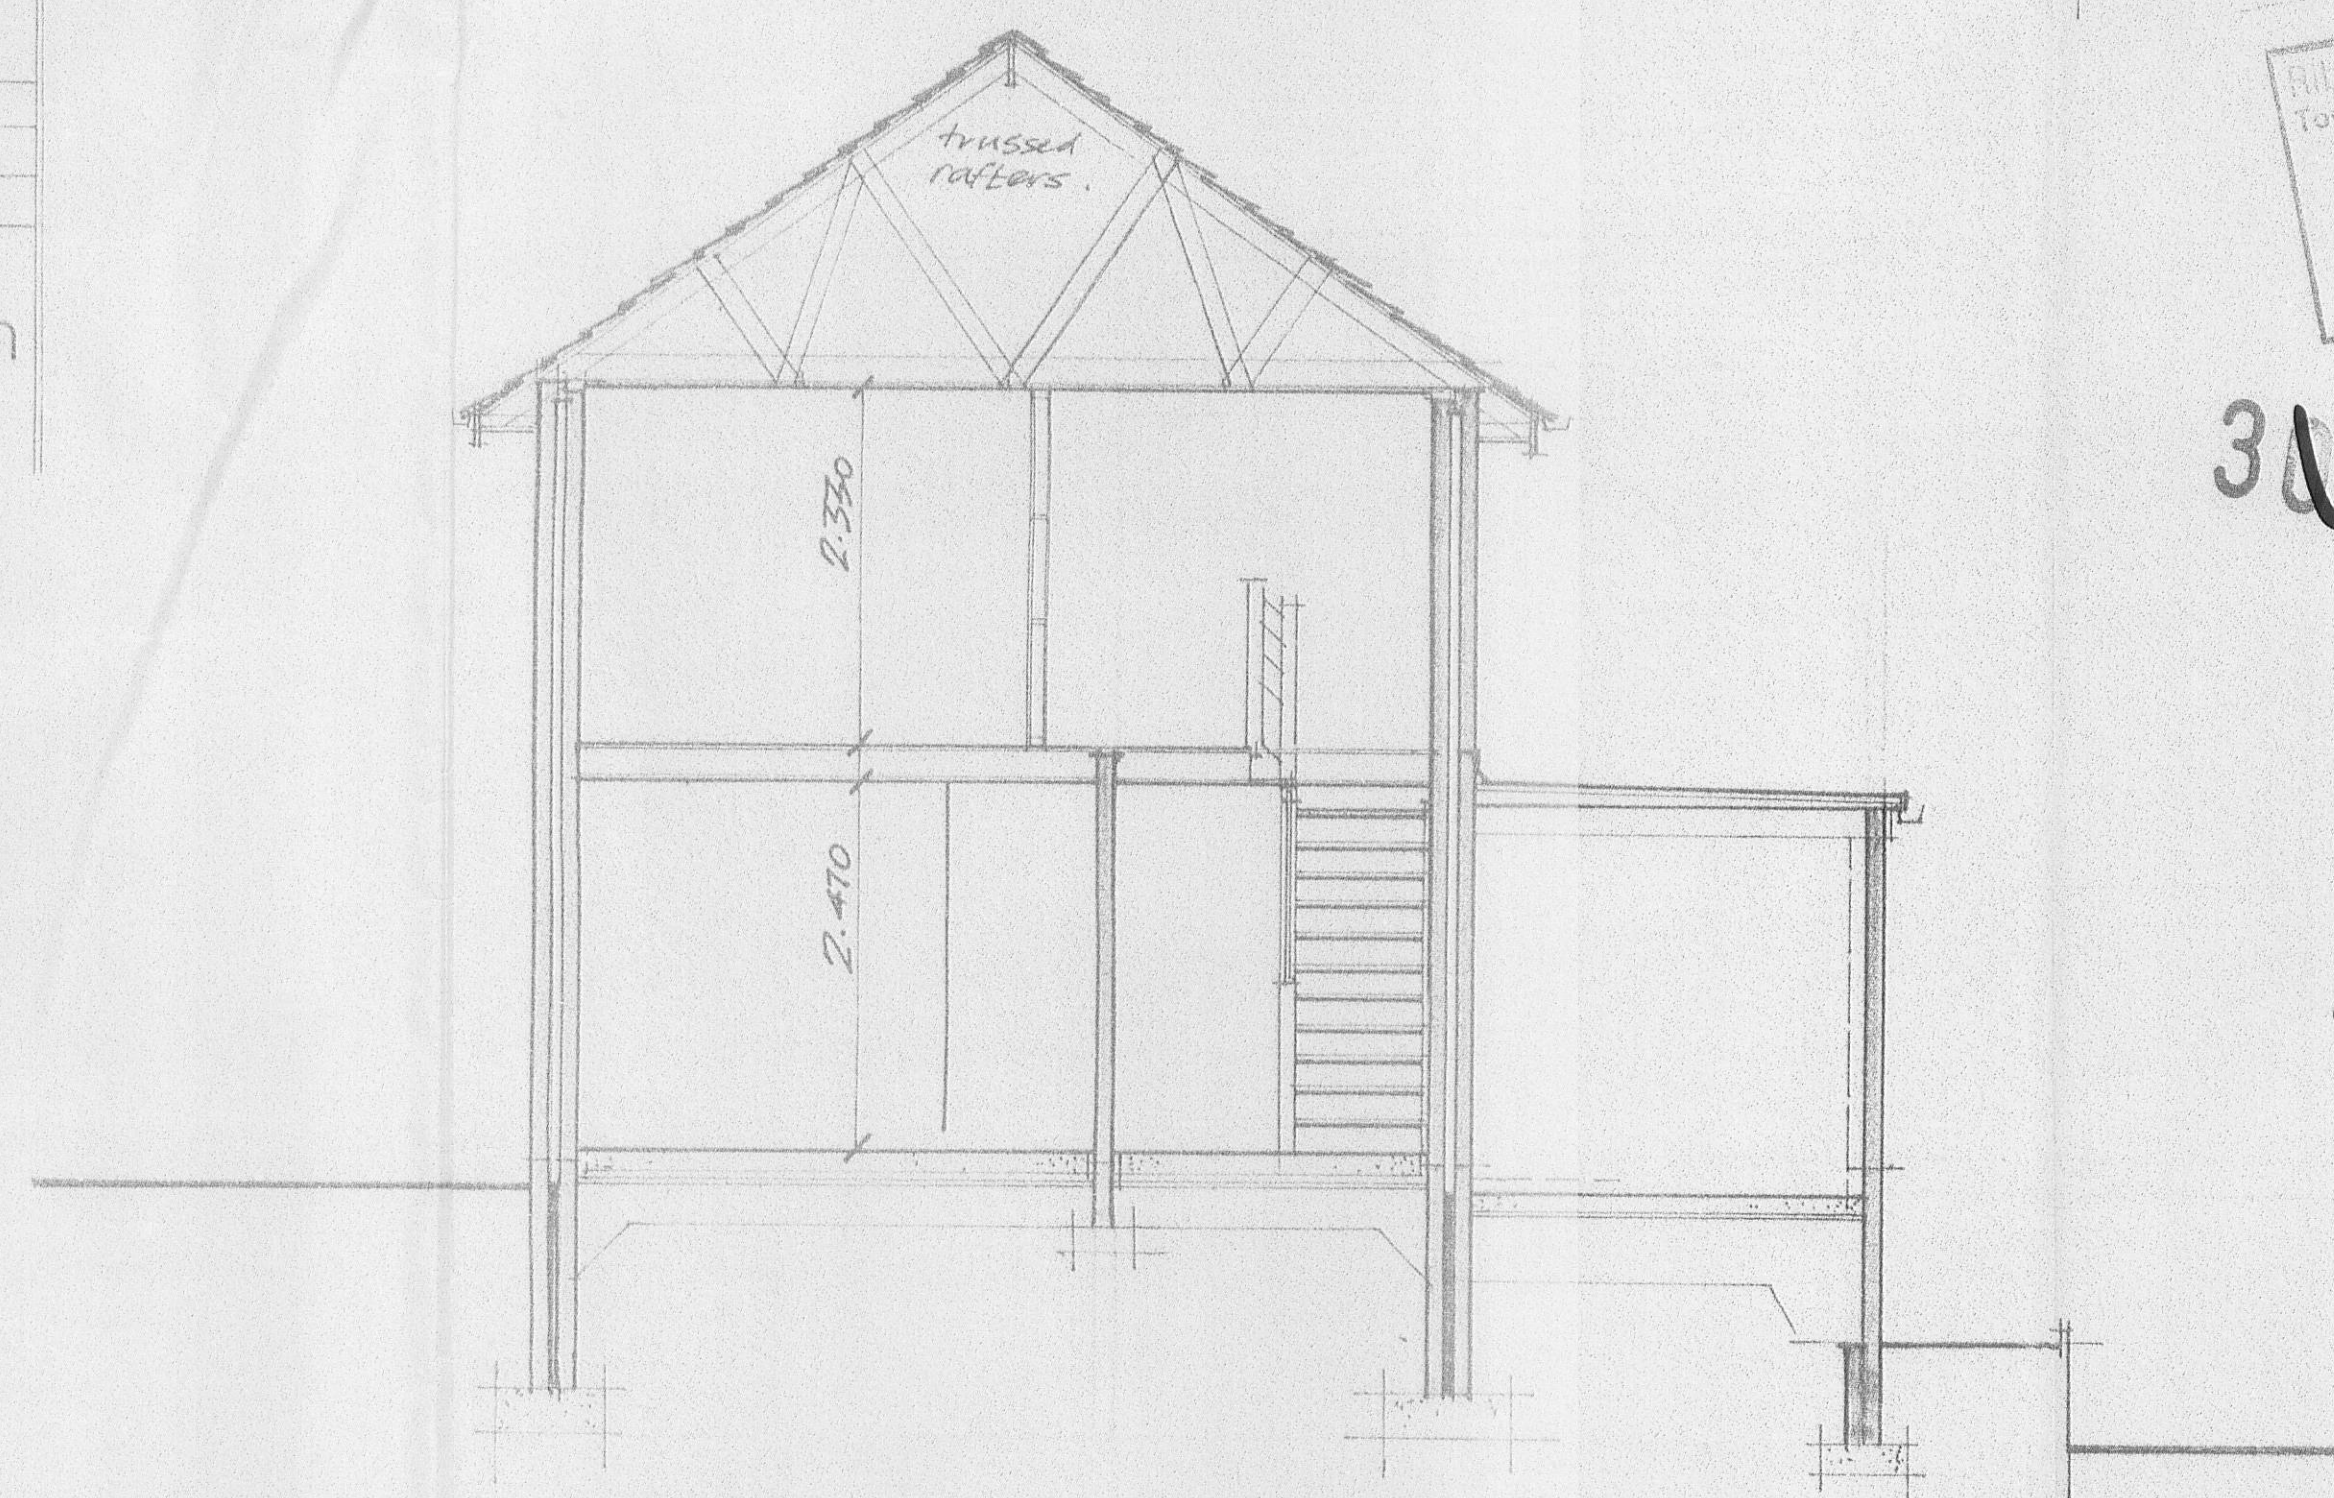
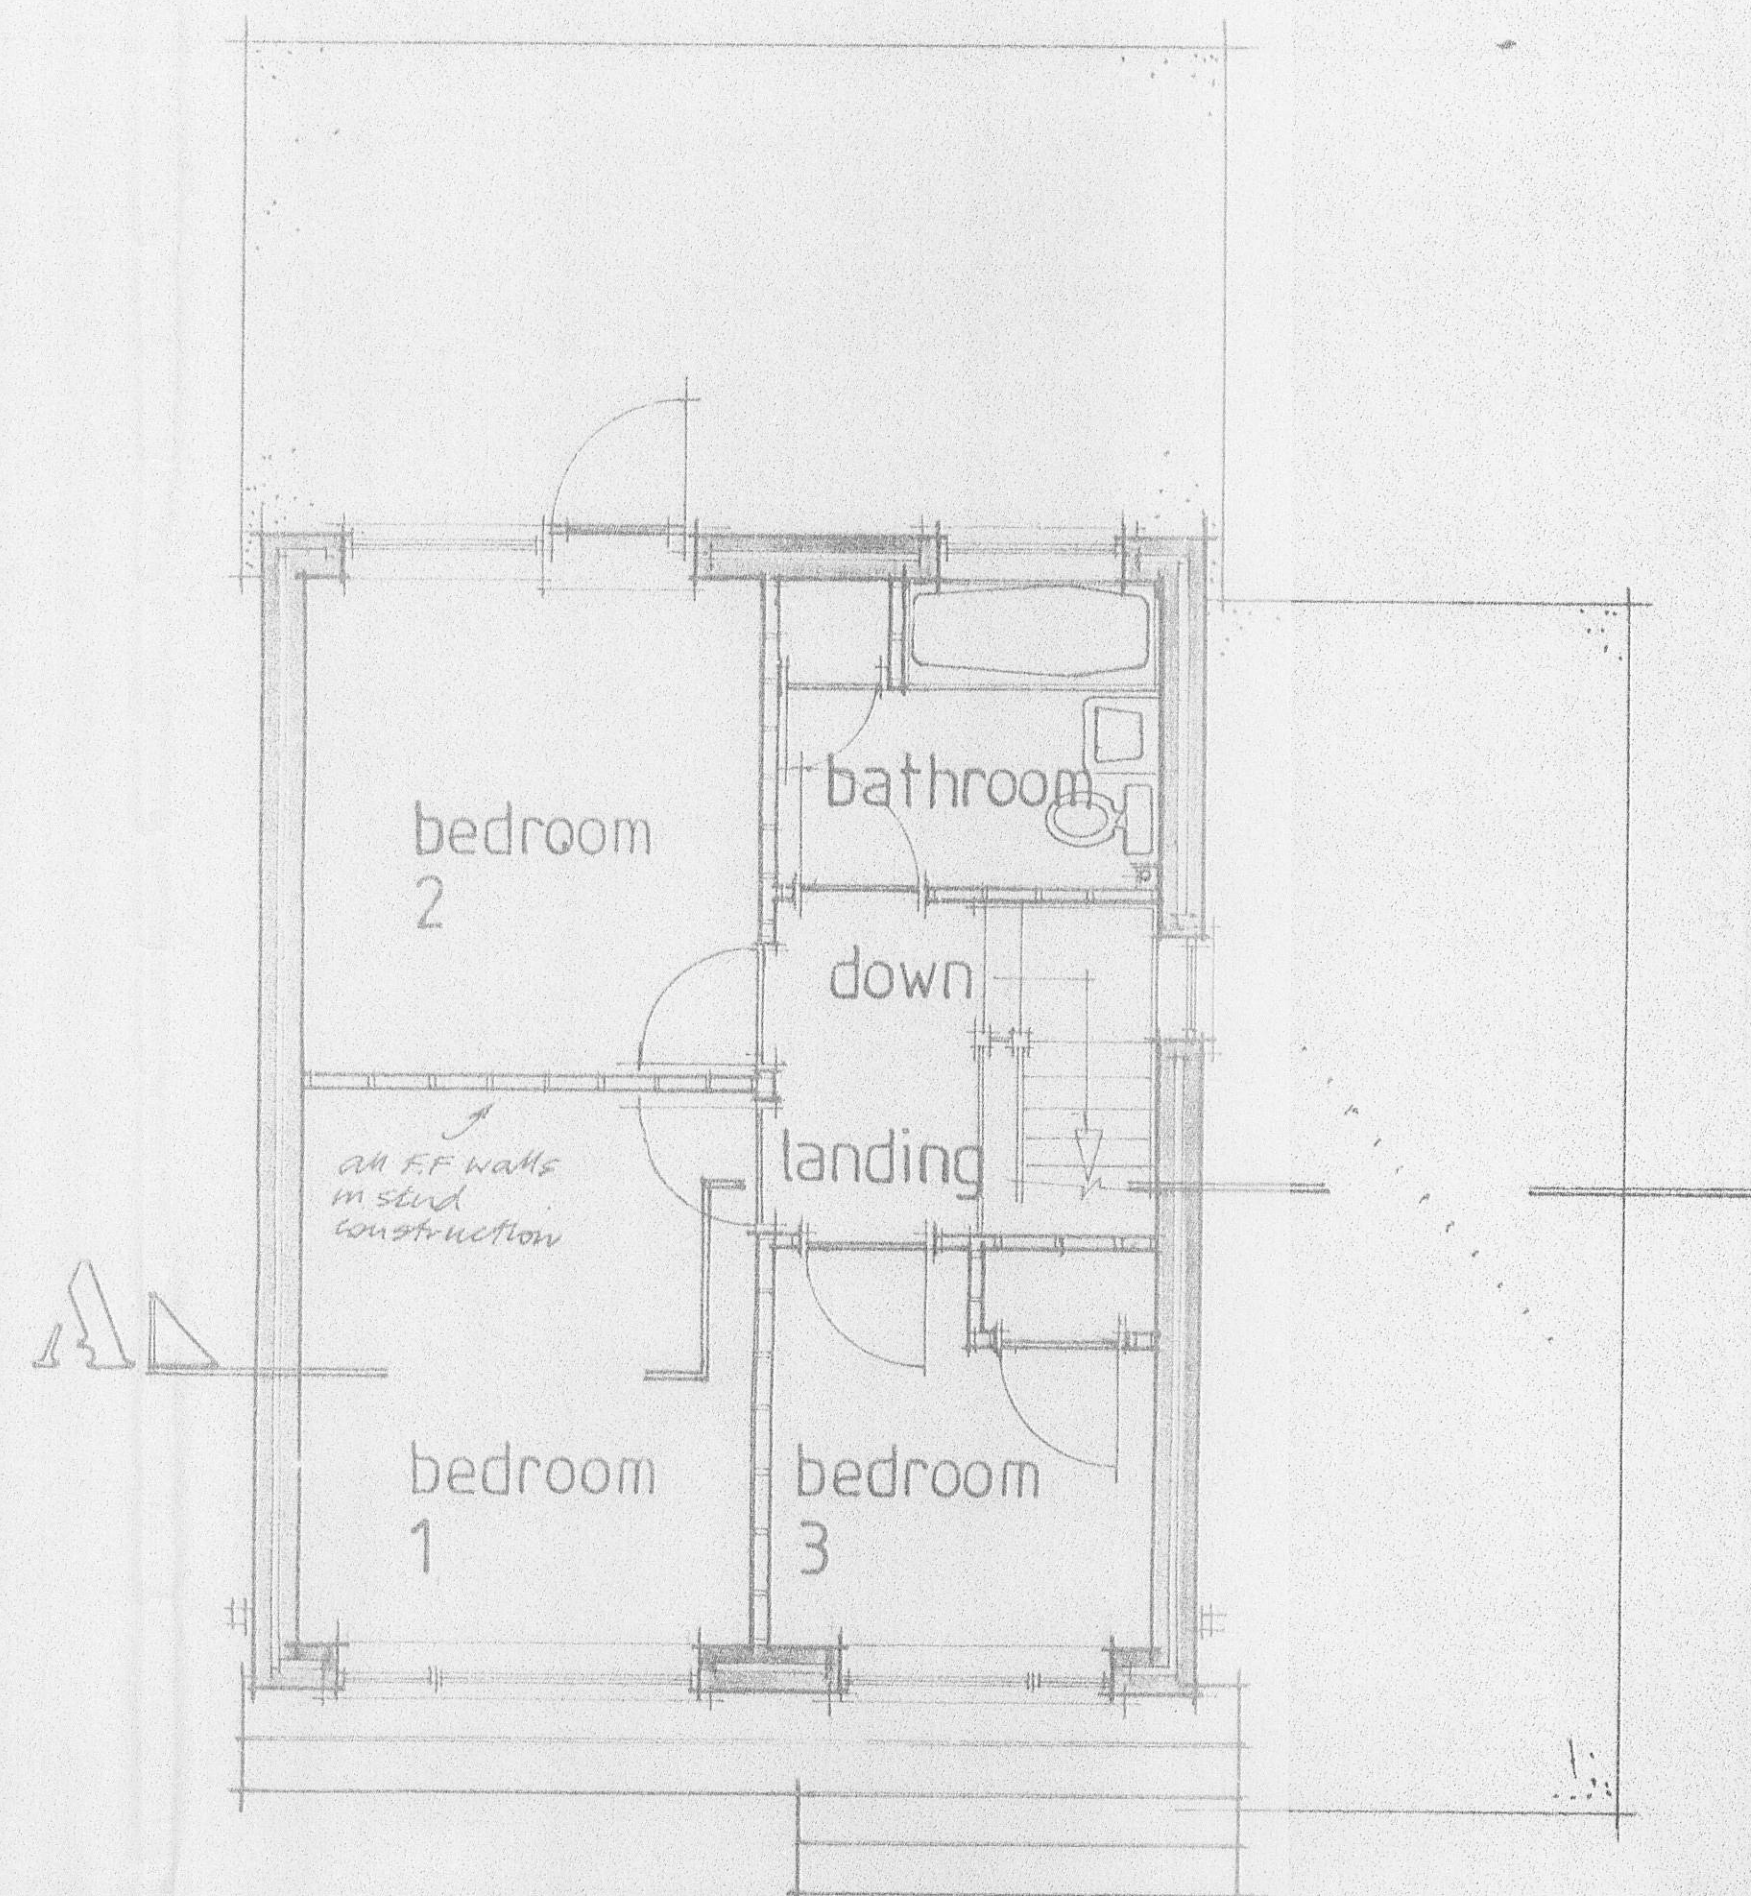


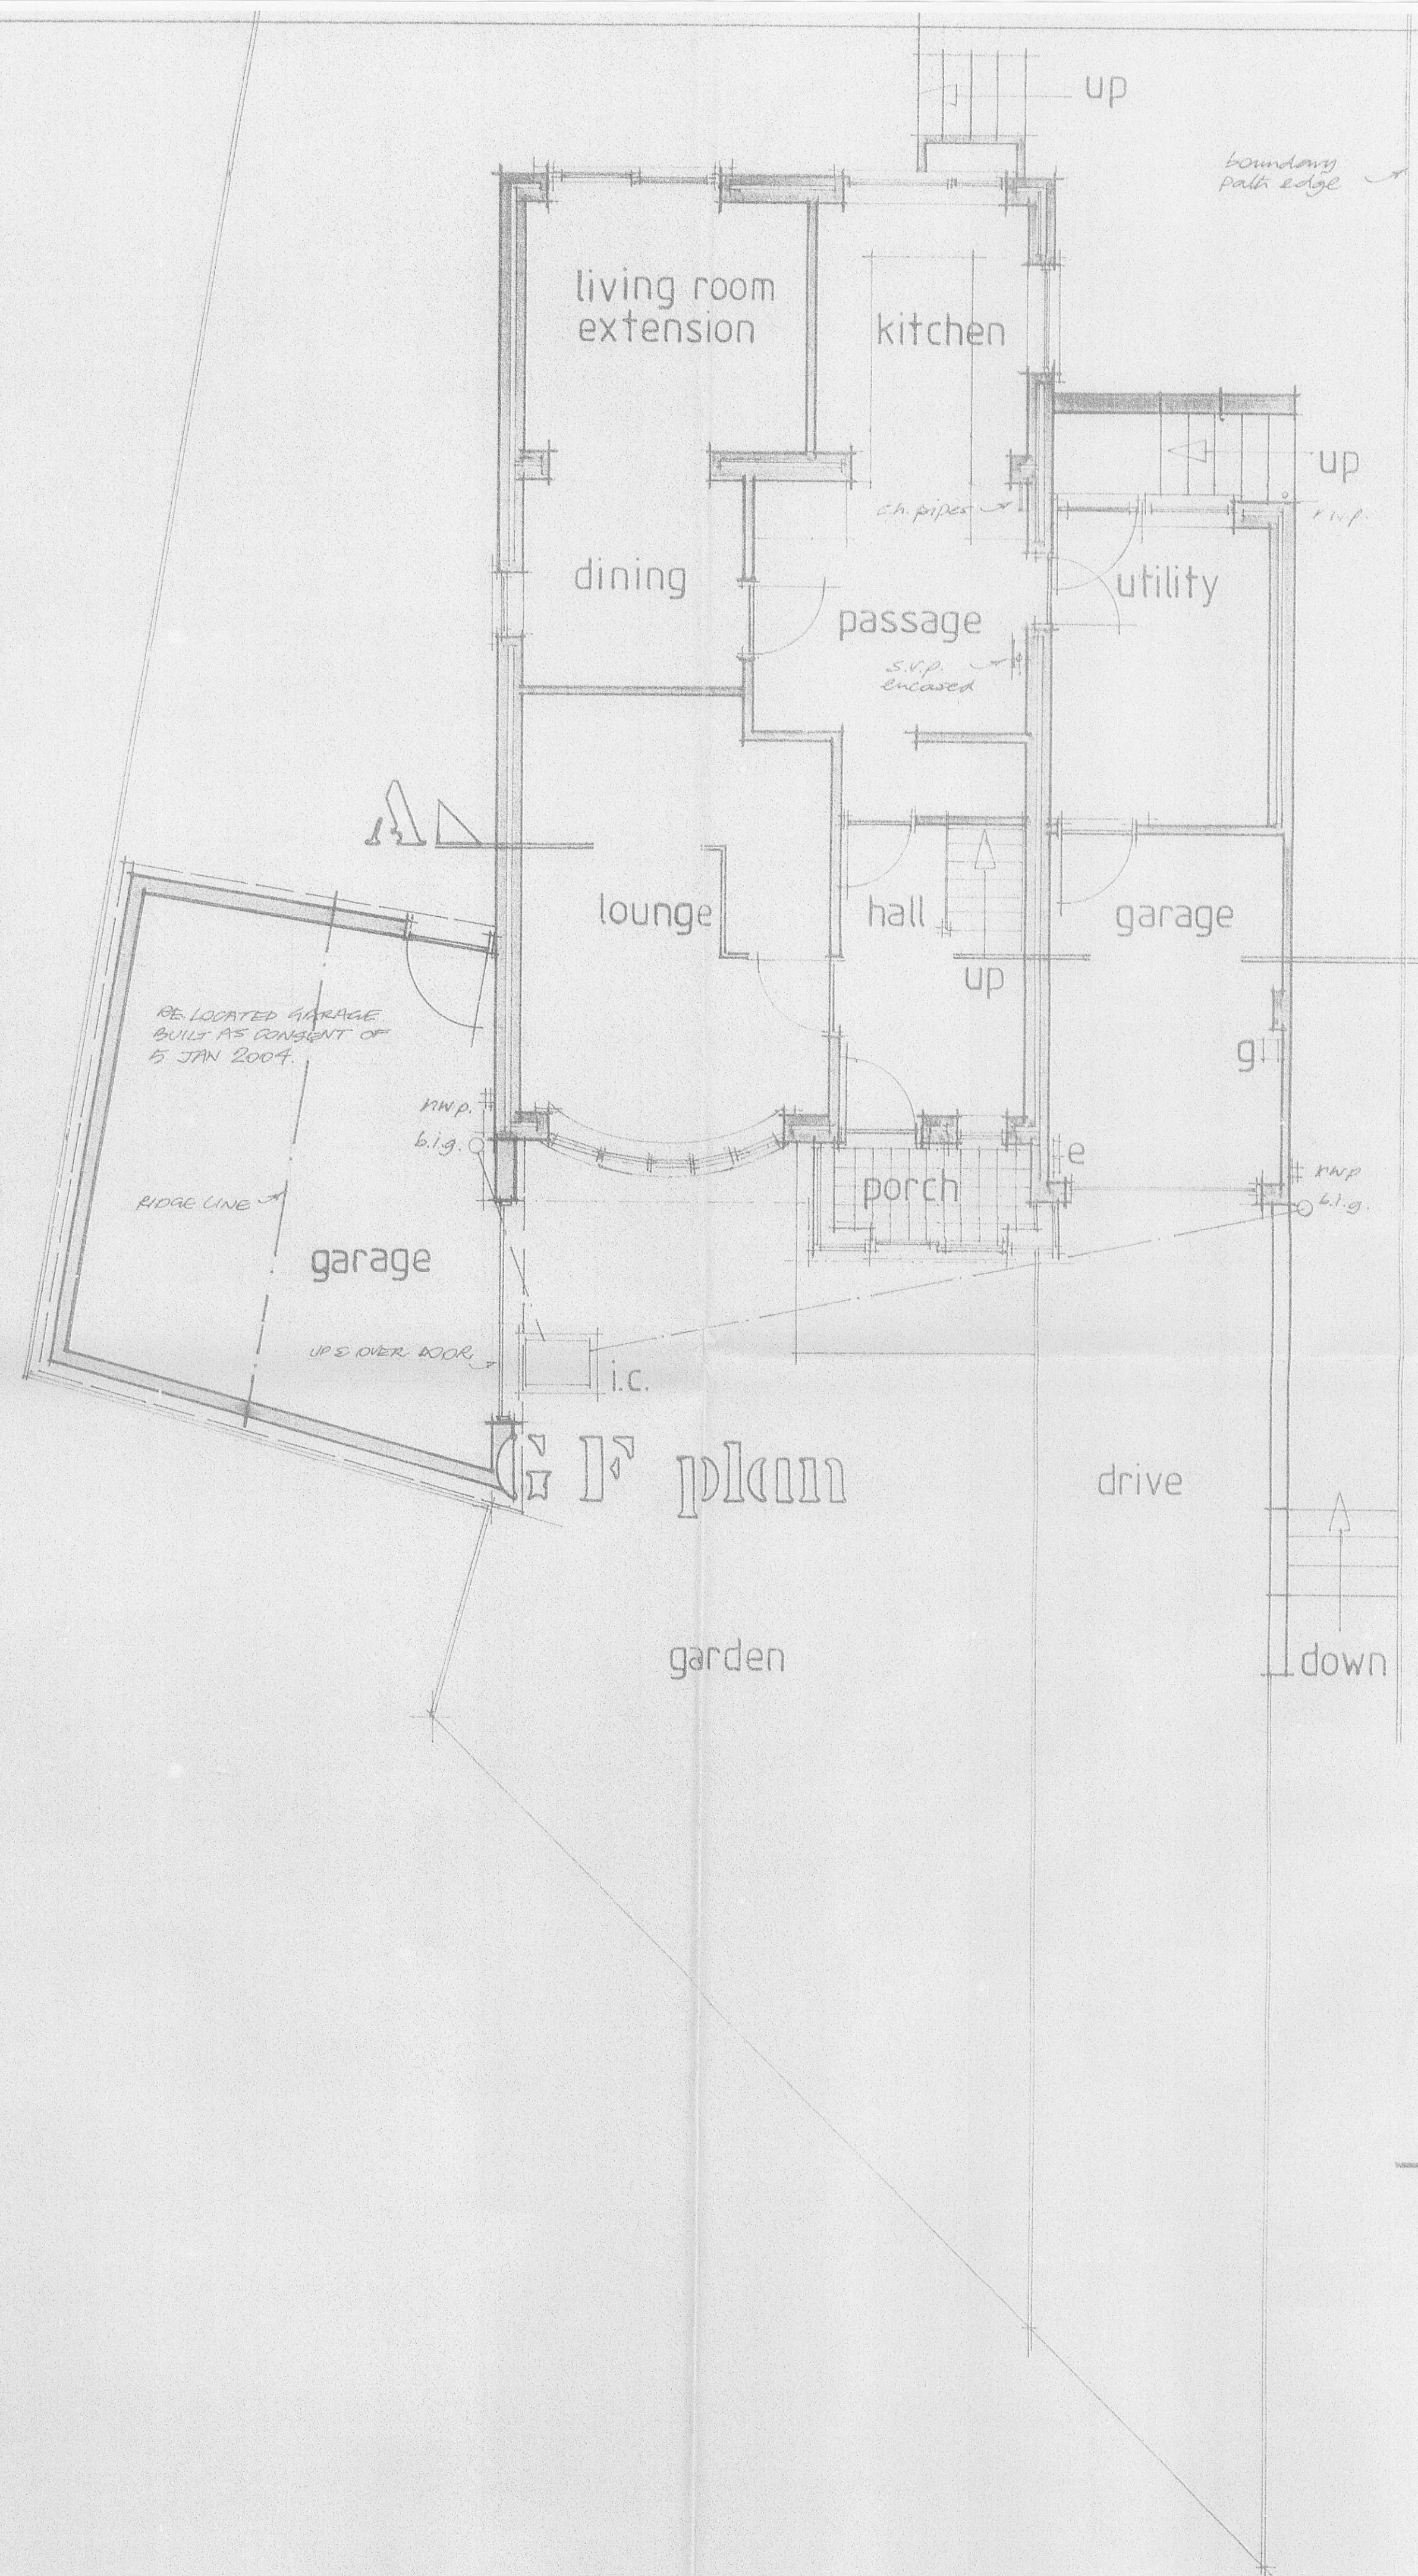

# Section A

Client: Mr C C. Pollard

Project: Survey of EXISTING  
GF/FF PLANS &  
SECTION  
Garage added Oct 20th.

Site address:  
31 Beaufort Close  
READ Nr Burnley  
BB12 7QF

A L Tomlinson  
Architectural Consultancy

Creative, cost effective solutions to all  
Architectural & Building Projects

Downstairs flat  
26 Bank Street  
Padiham  
Burnley BB12 8HQ  
Lancashire

Tel (01282) 777800

Scale: 1 50

Drawn: ALT

Drawing No.  
P/401

Date: Sept 03