
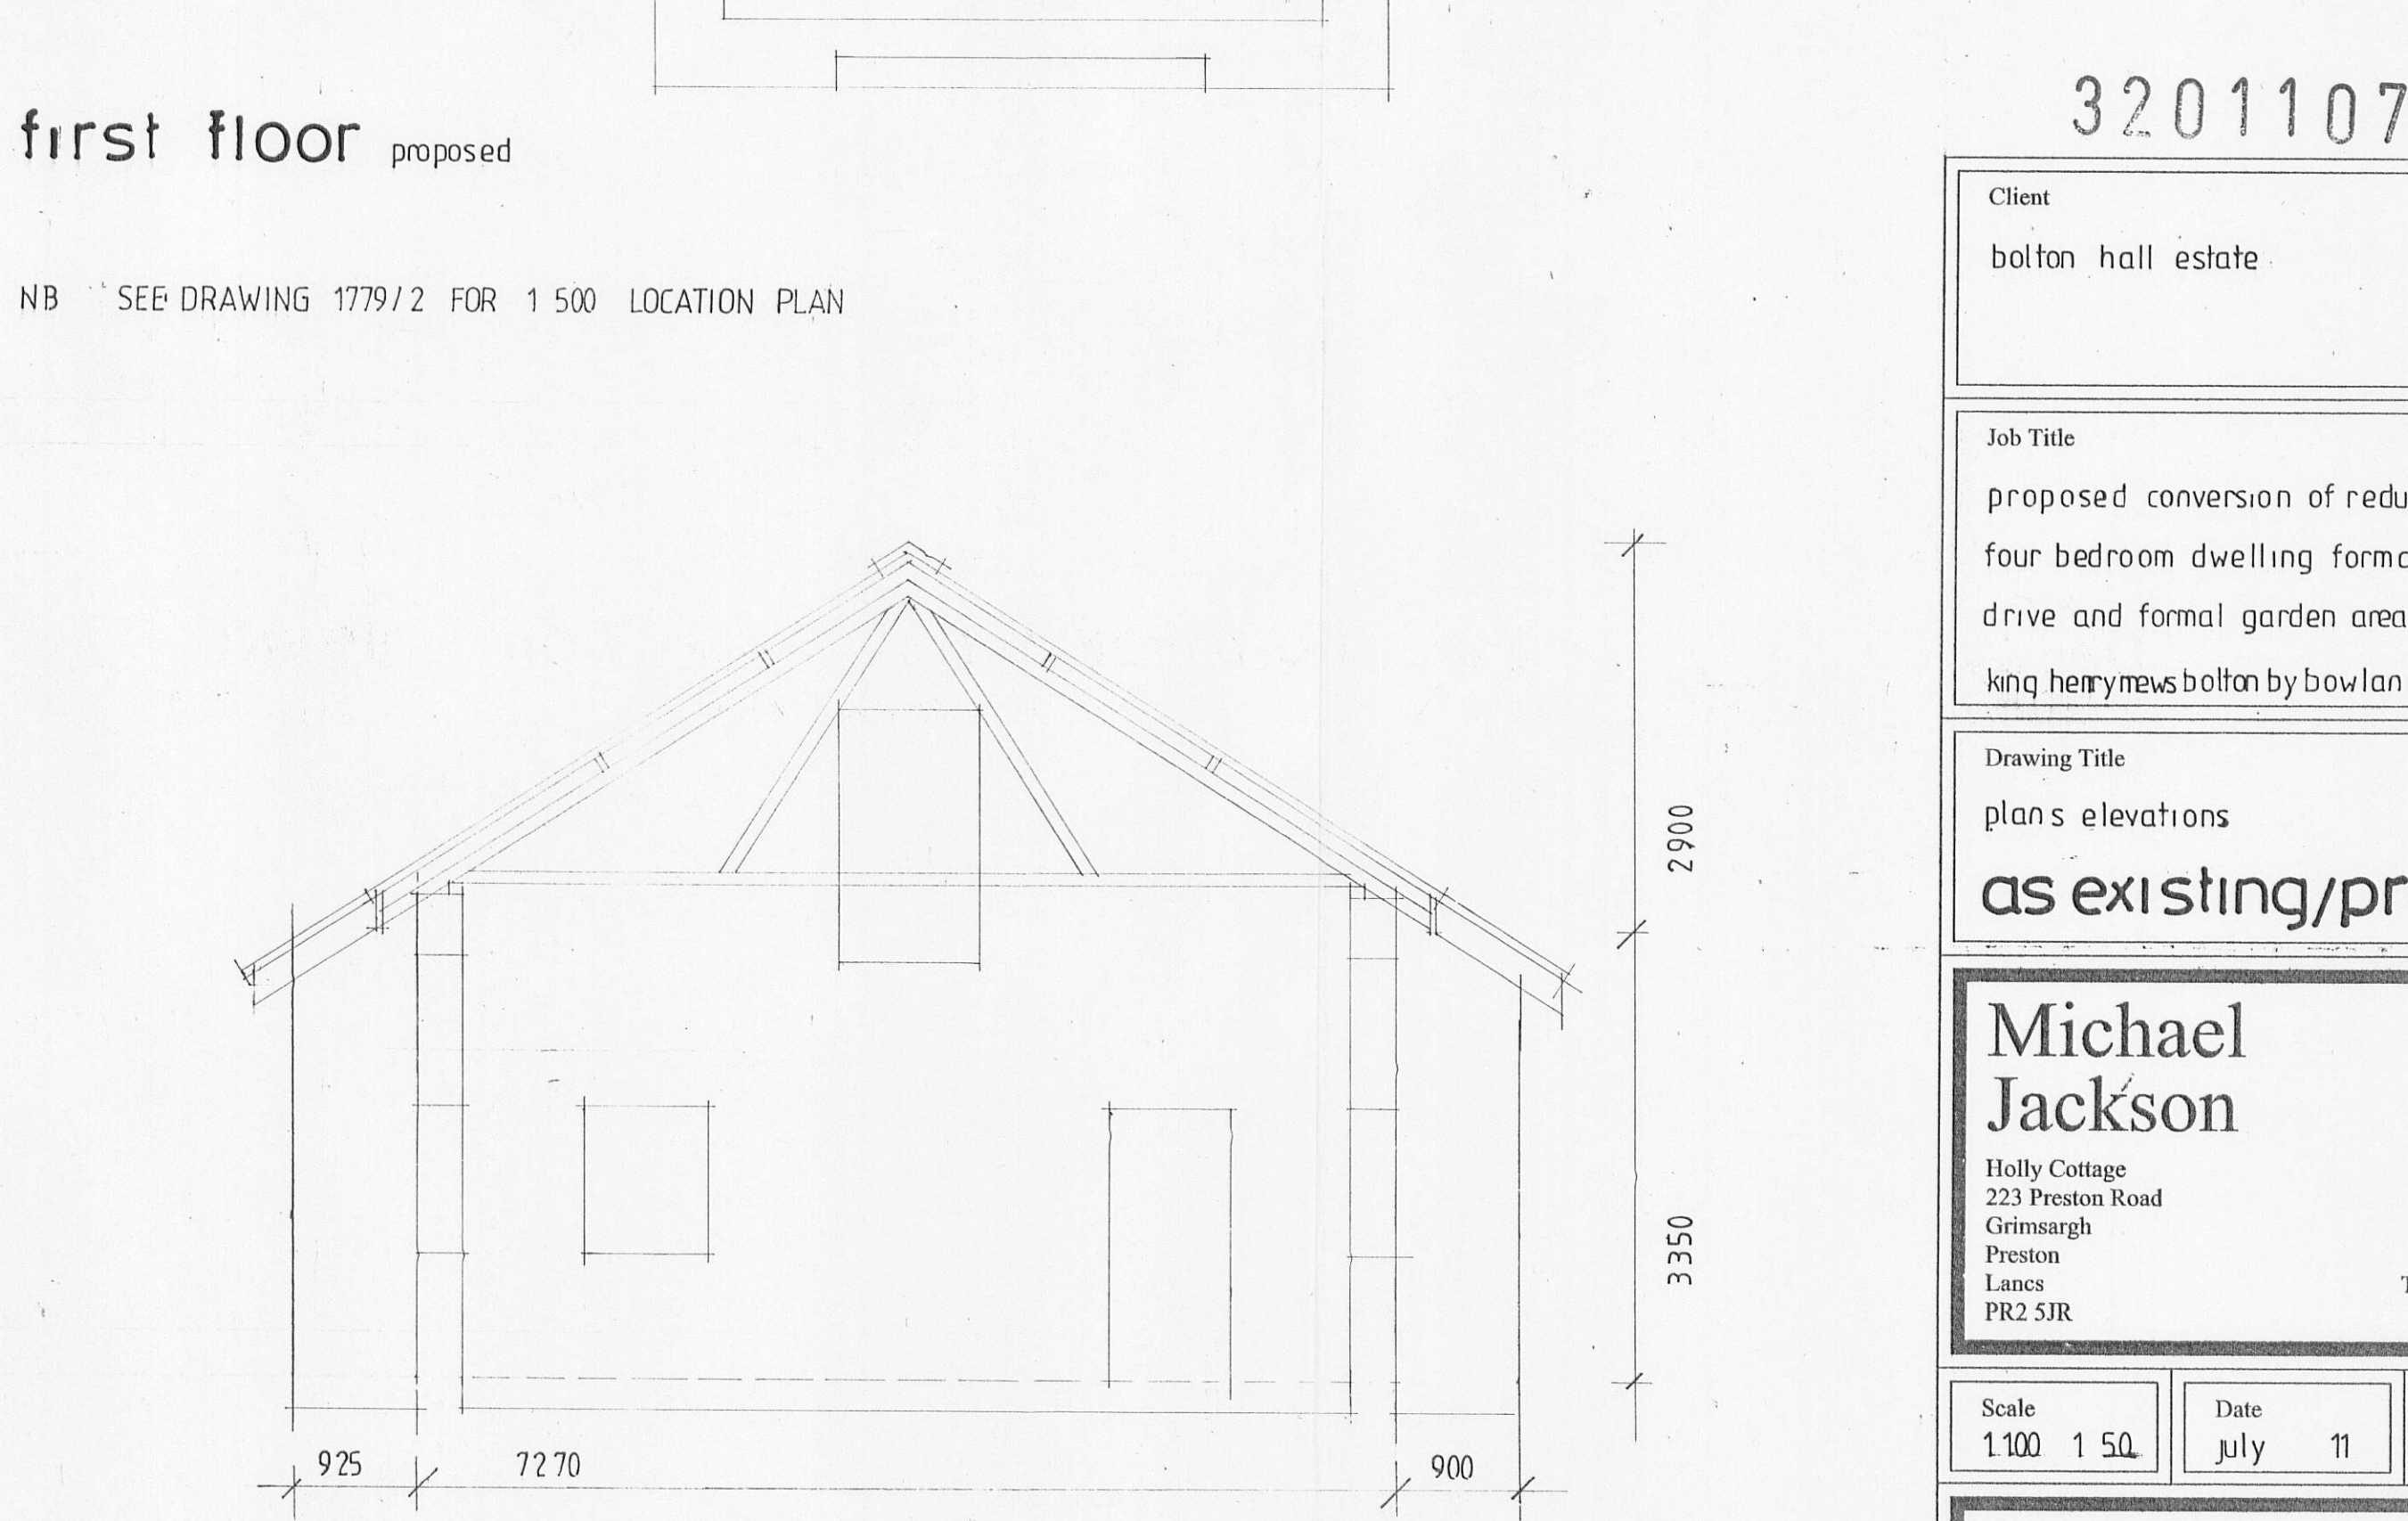
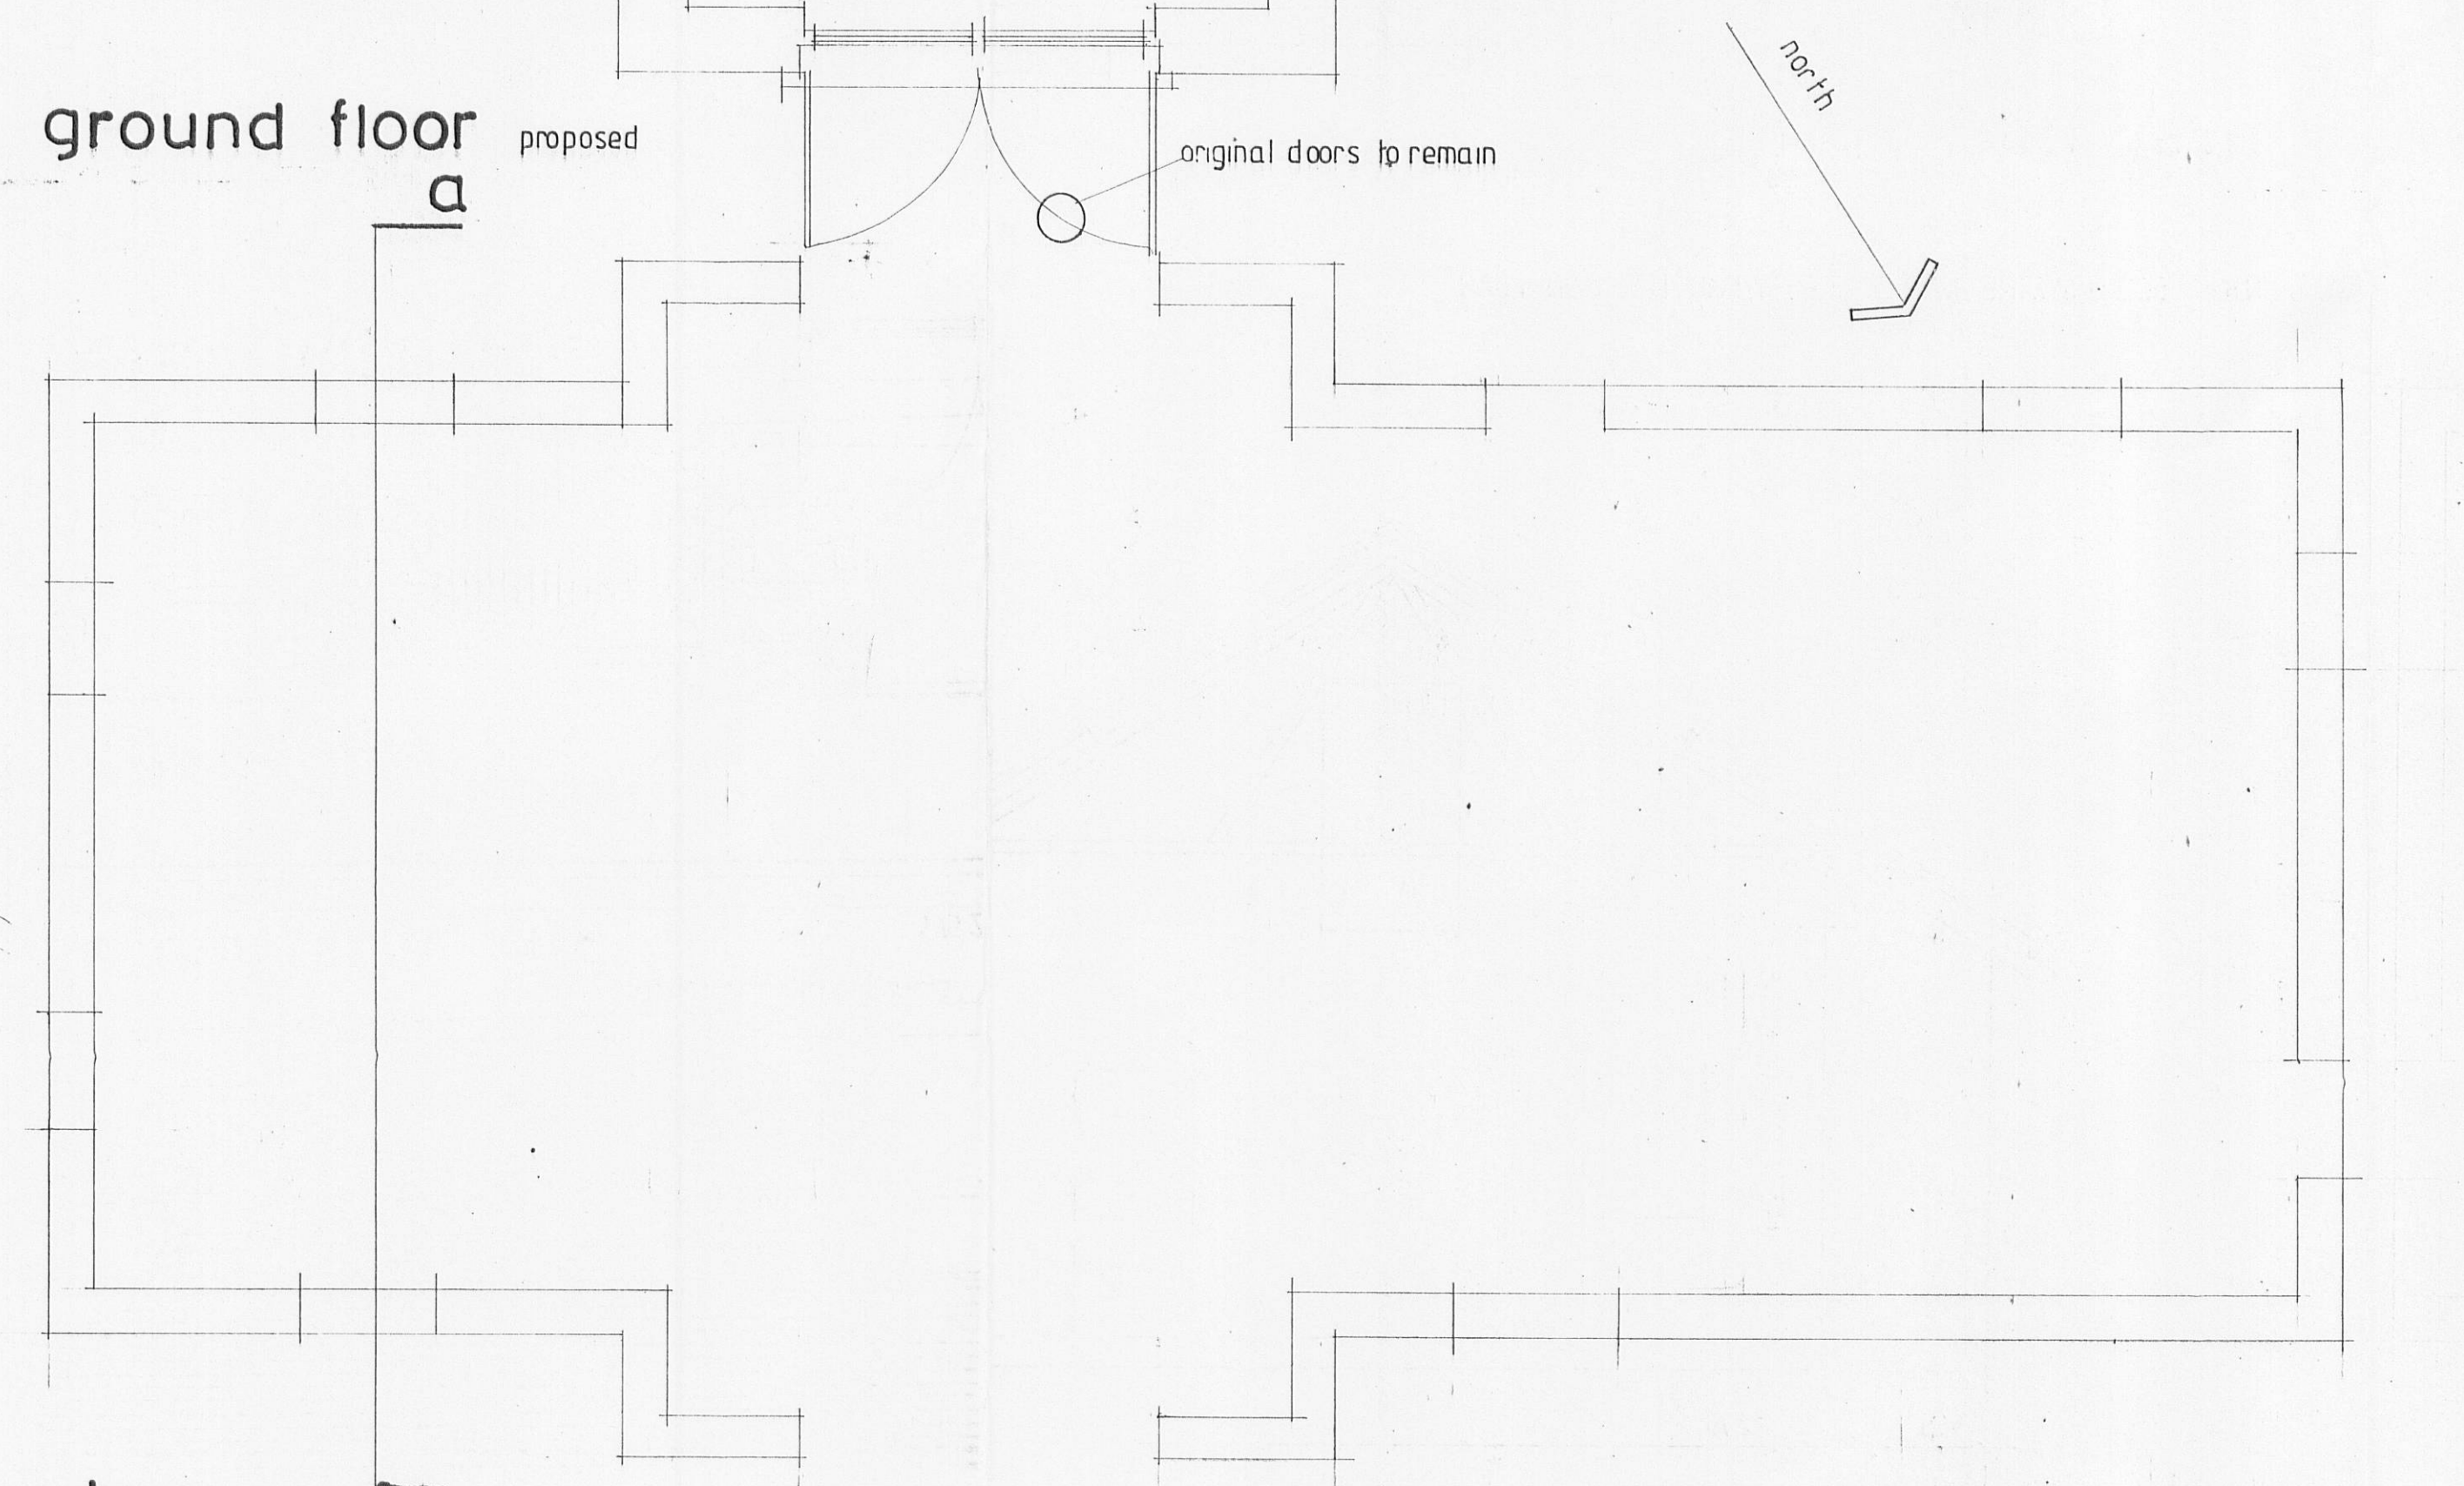
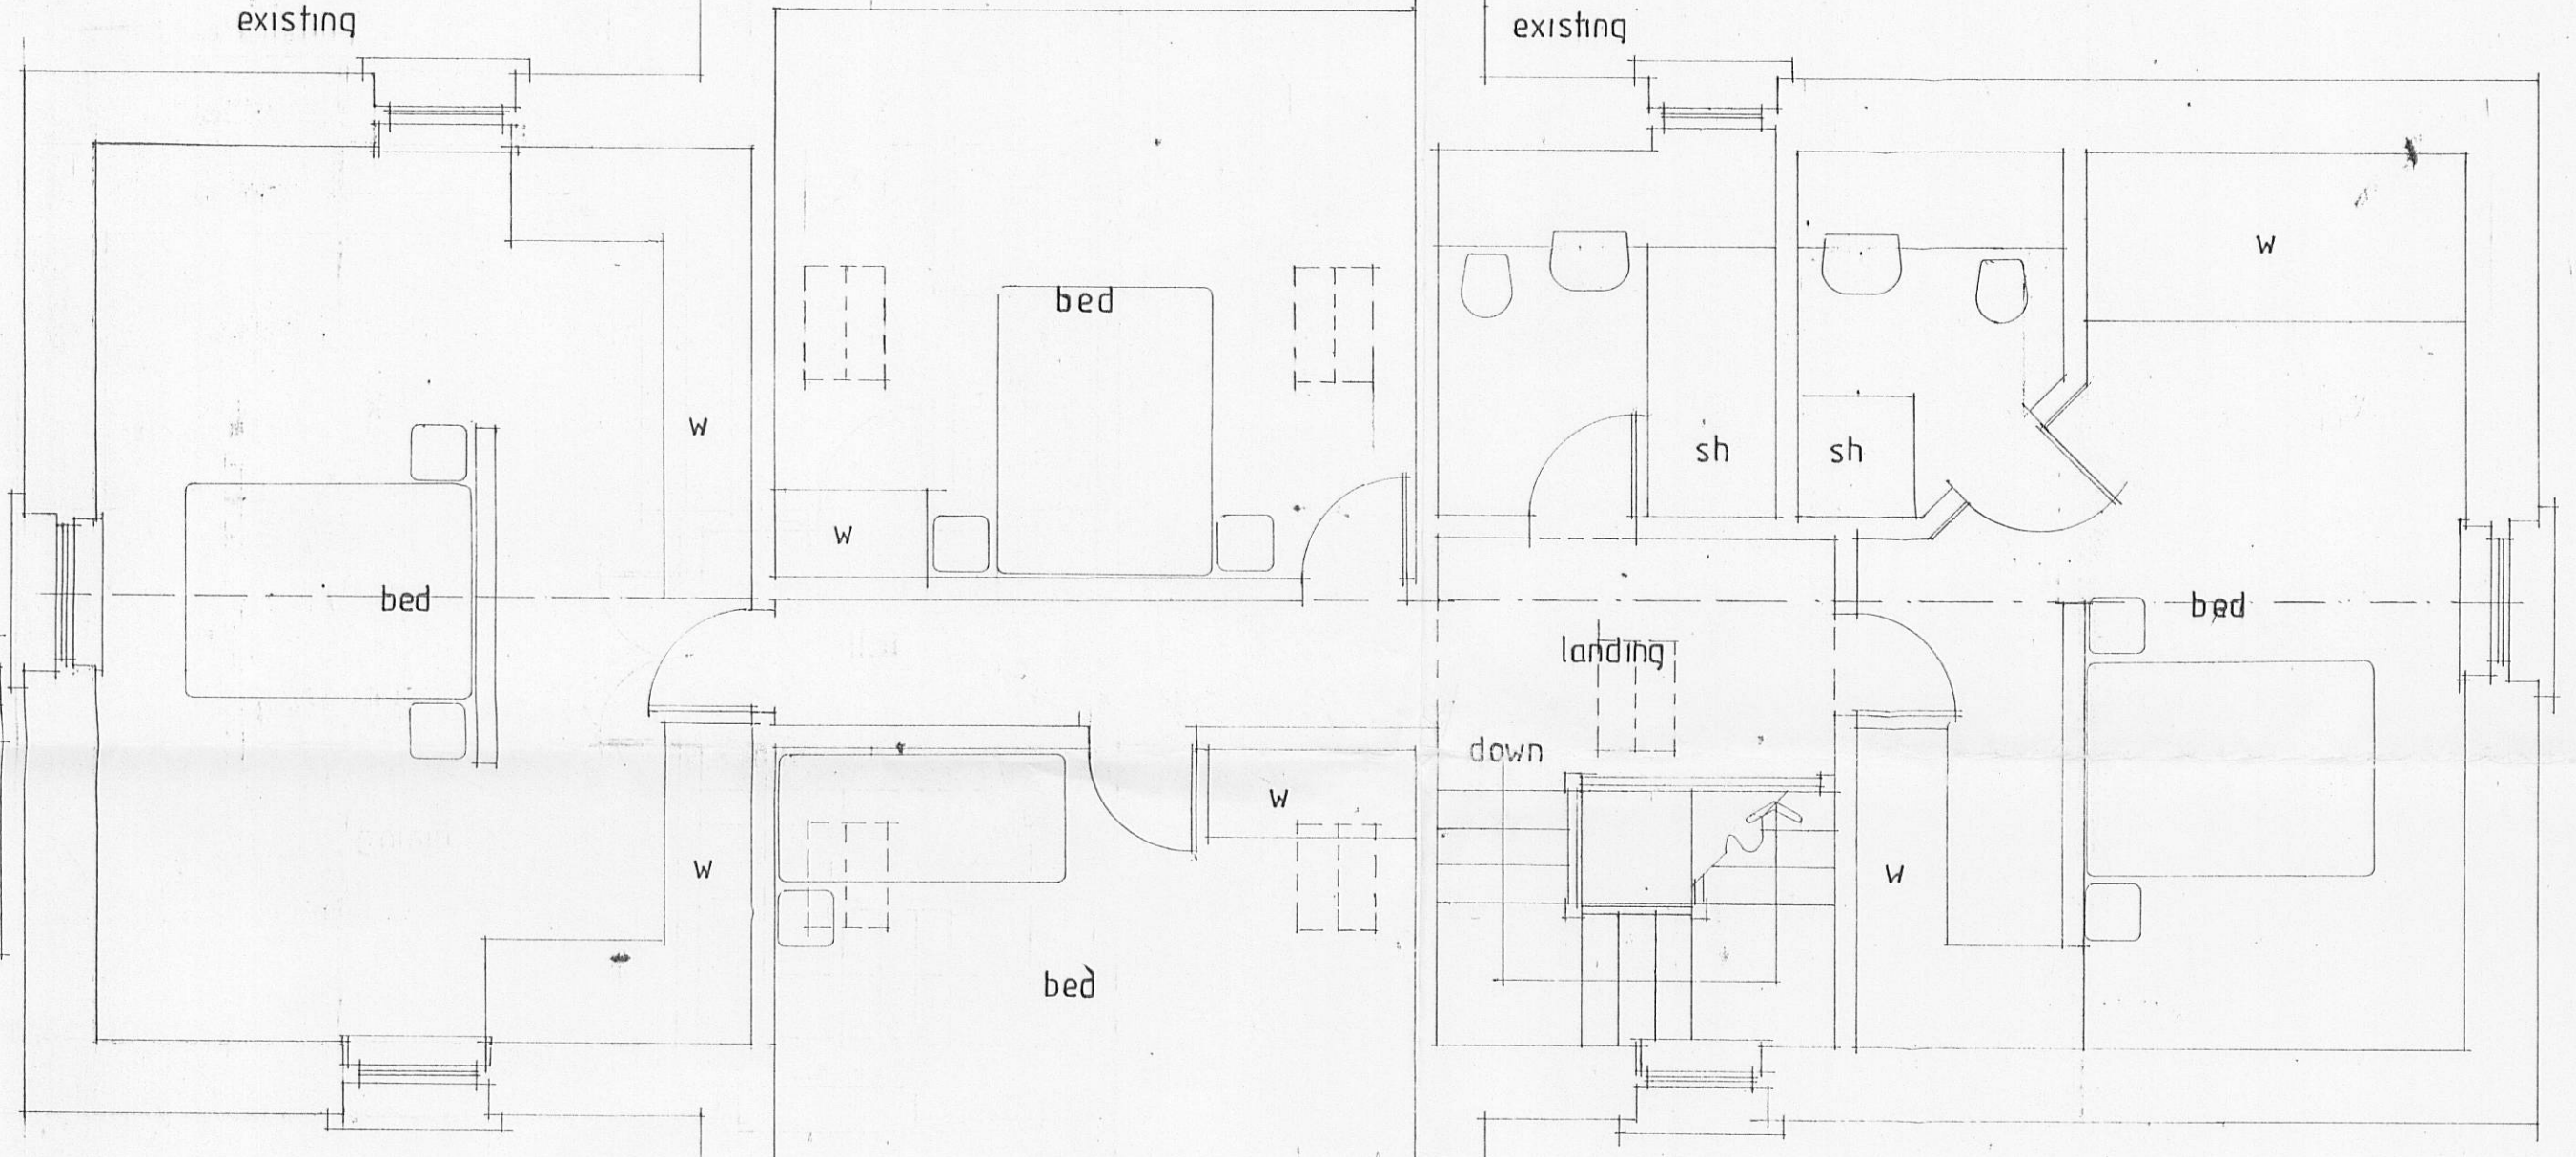
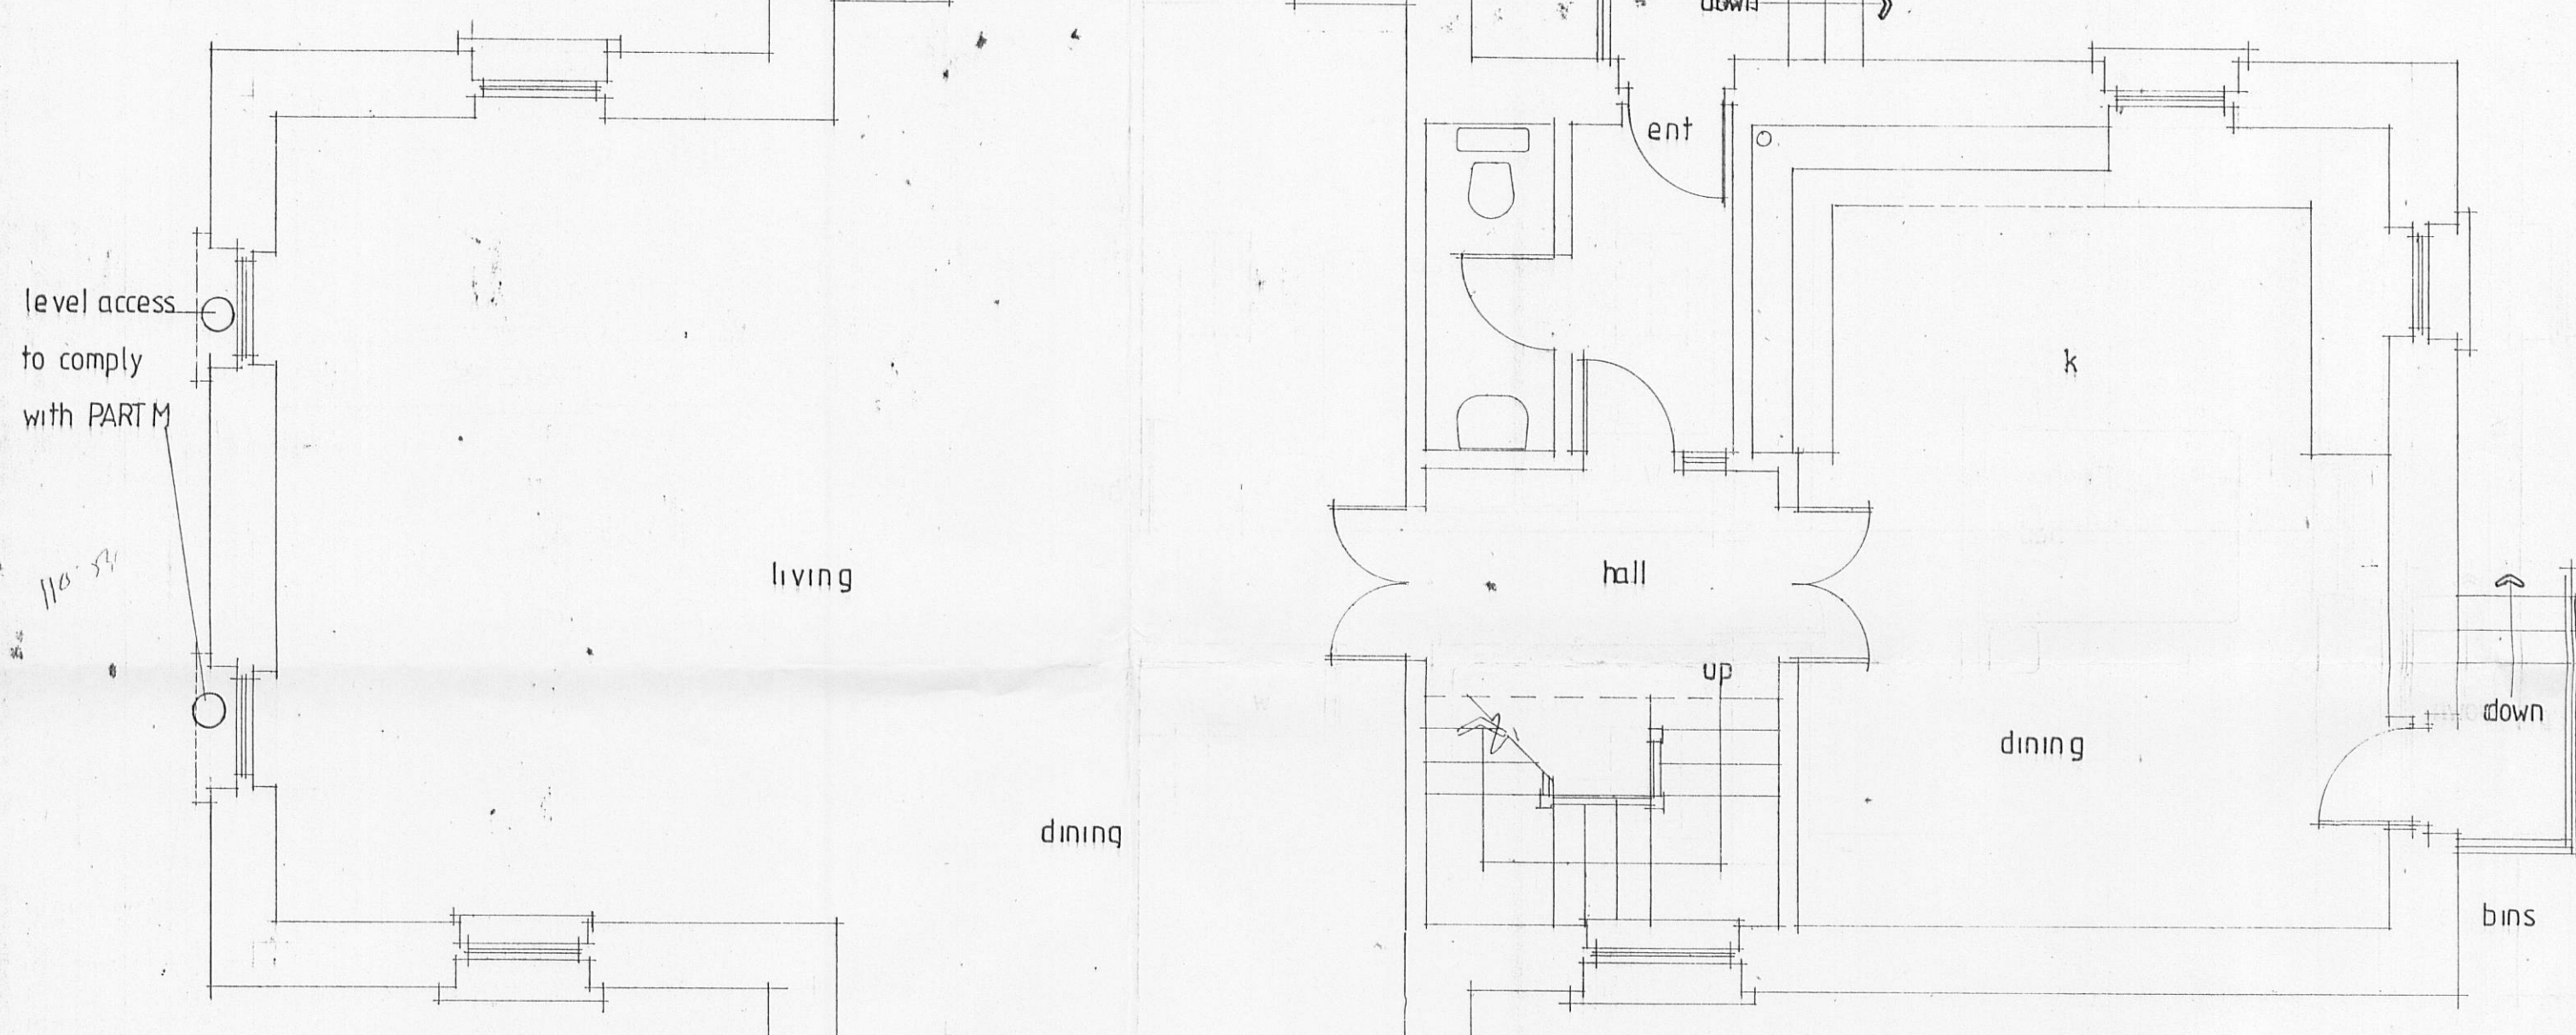
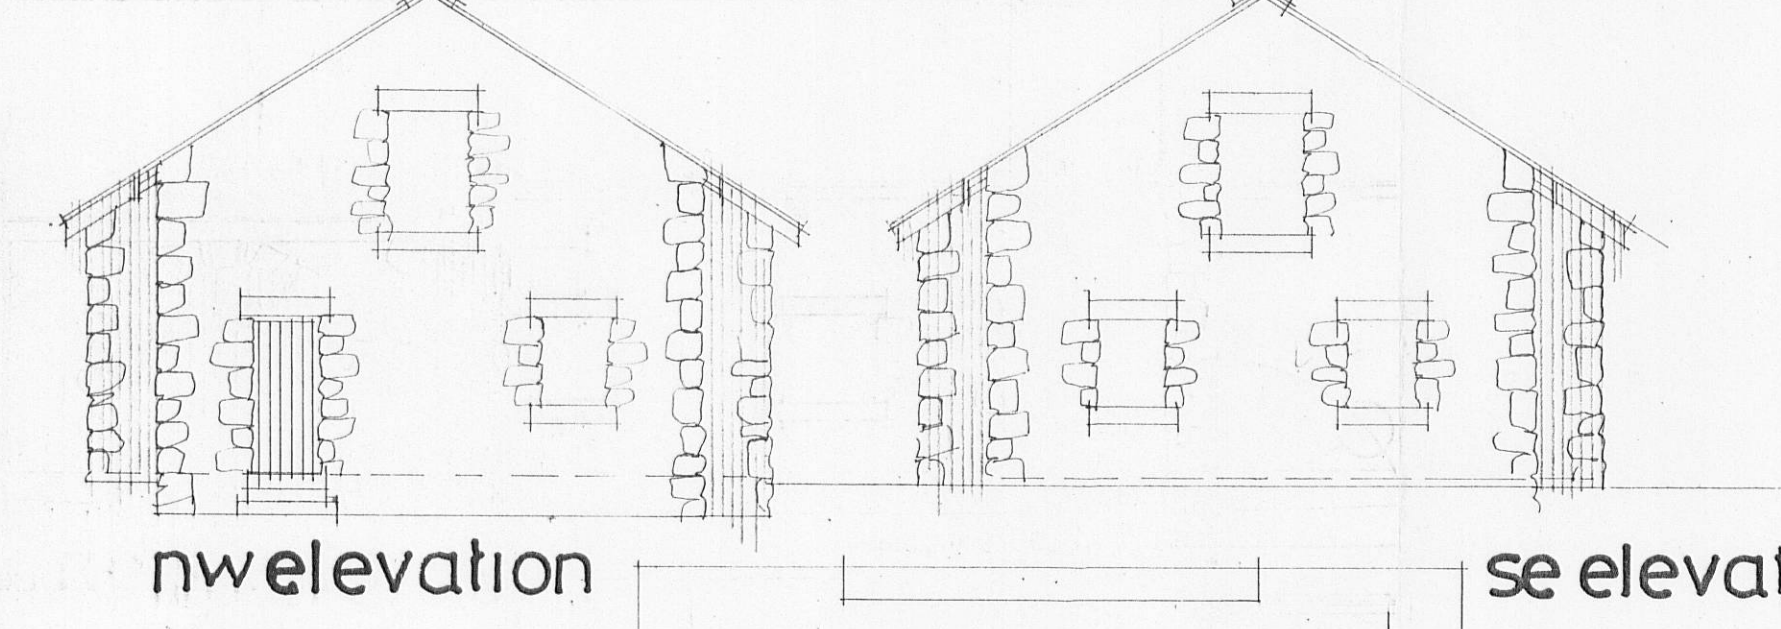
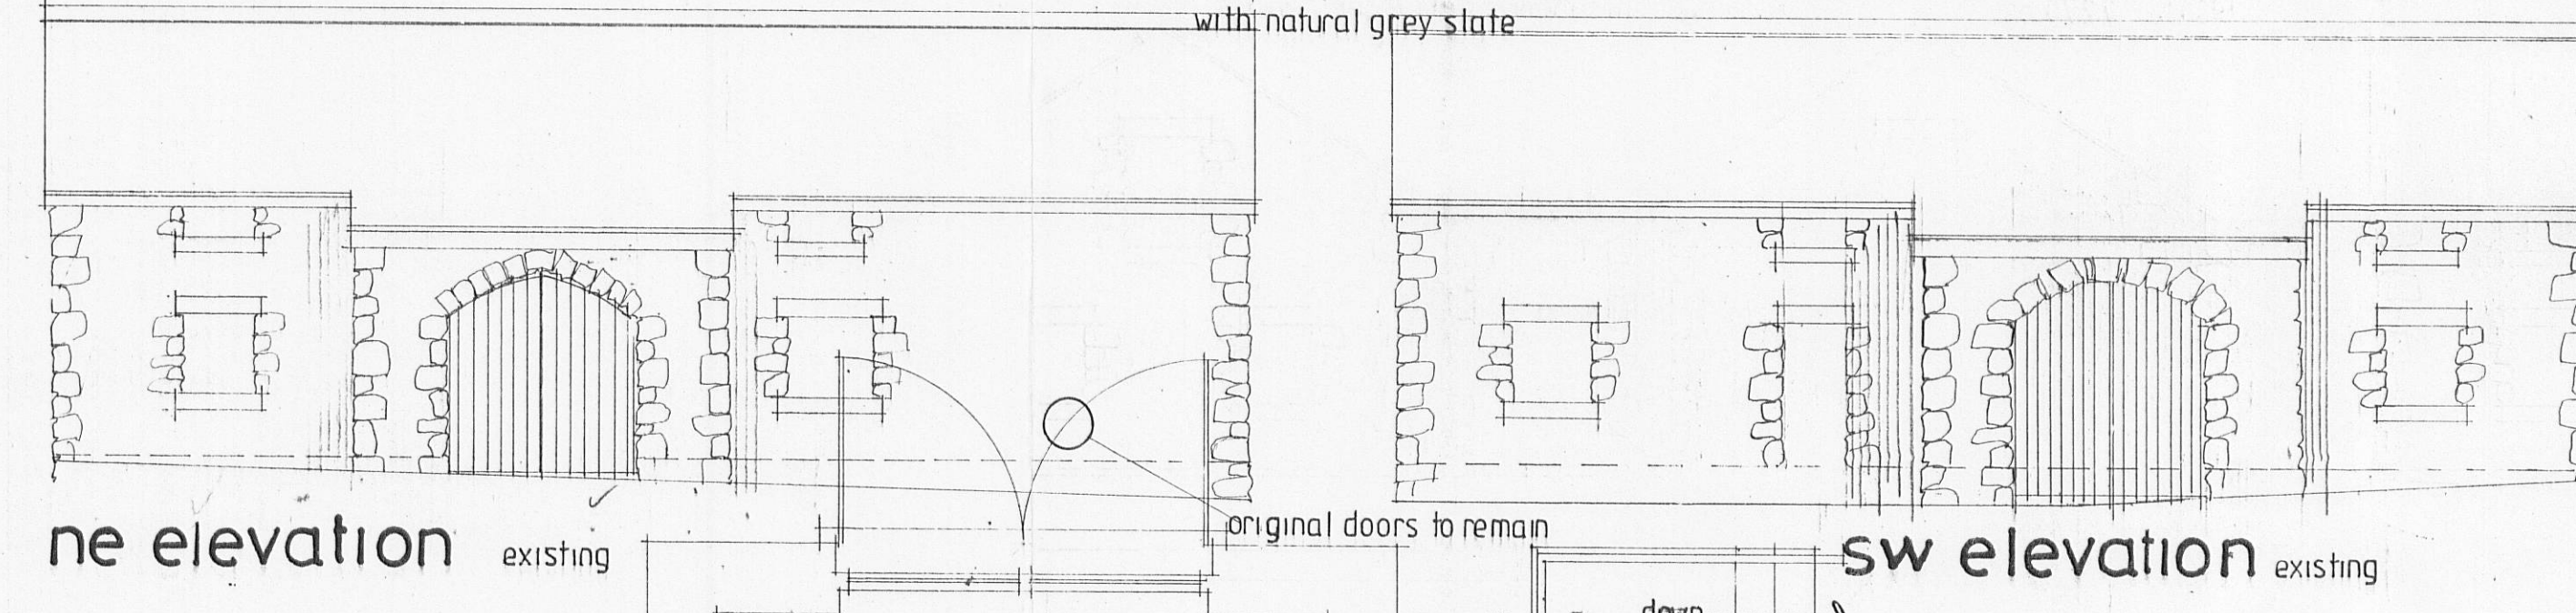
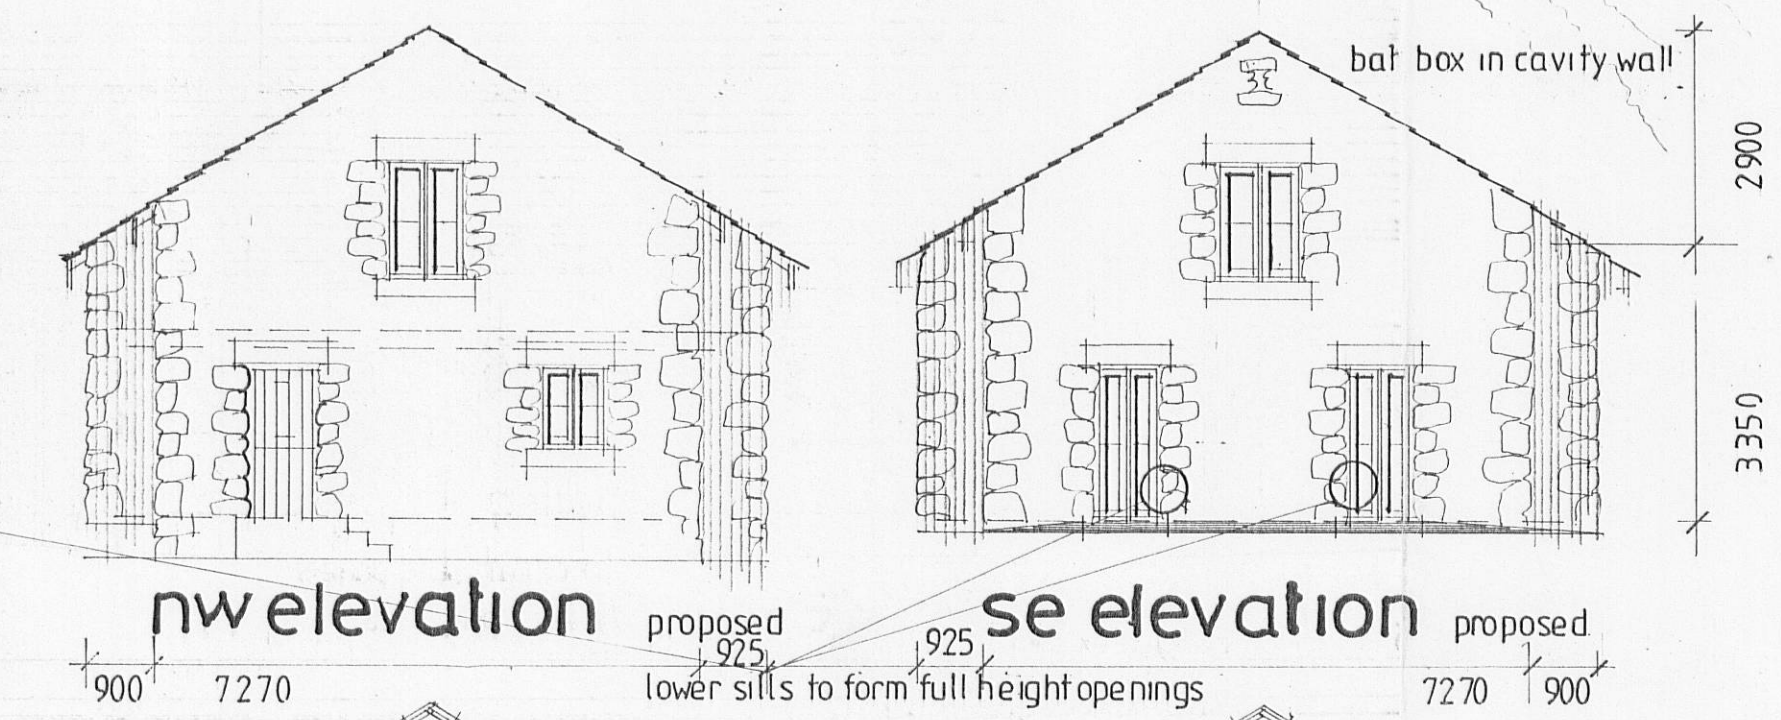


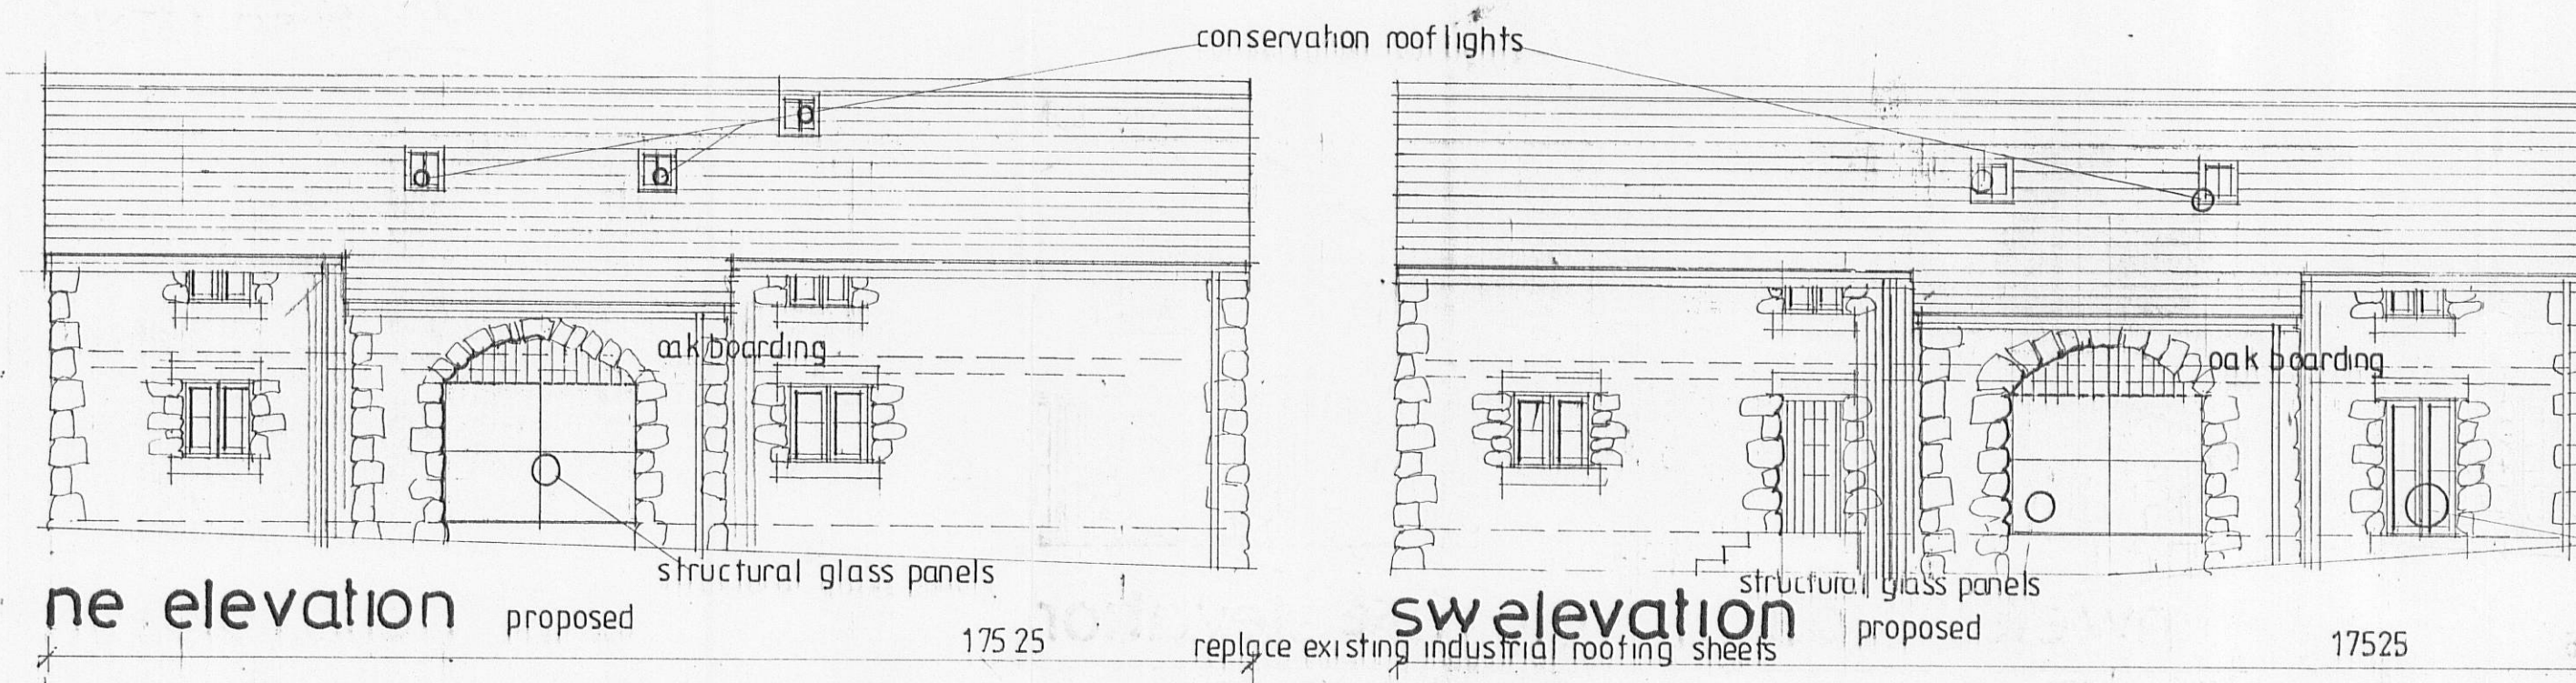

Notes

Copyright in all documents and drawings prepared by the Architect and any work executed from these documents and drawings shall, unless otherwise agreed, remain the property of the Architect.

Do not Scale off this drawing.

All dimensions to be checked on site and any discrepancies to be referred to the Architect before proceeding.

All levels to be checked on site.

All discrepancies between information shown on the drawing and information in the specification to be referred to the Architect prior to proceeding.

All omissions to be referred to the Architect prior to proceeding.

All component sizes and references to be checked prior to ordering of materials.

Positions of existing drainage runs to be confirmed prior to proceeding and drains checked as necessary.

All relevant boundary positions to be checked prior to proceeding.

Planning permission is beyond the Architect's control and no guarantee that it will be granted can be given.

Amendments

320110792P

Client bolton hall estate		
Job Title proposed conversion of redundant barn to four bedroom dwelling formation of access drive and formal garden area at old joinery king henrymews bolton by bowland clitheroe		
Drawing Title plans elevations as existing/proposed		
Michael Jackson Holly Cottage 223 Preston Road Grimsargh Preston Lancs PR2 5JR Tel: 01772 701777 CHARTERED ARCHITECTS		
Scale 1:100 1:50	Date July 11	Drawn mmj
Rev		