

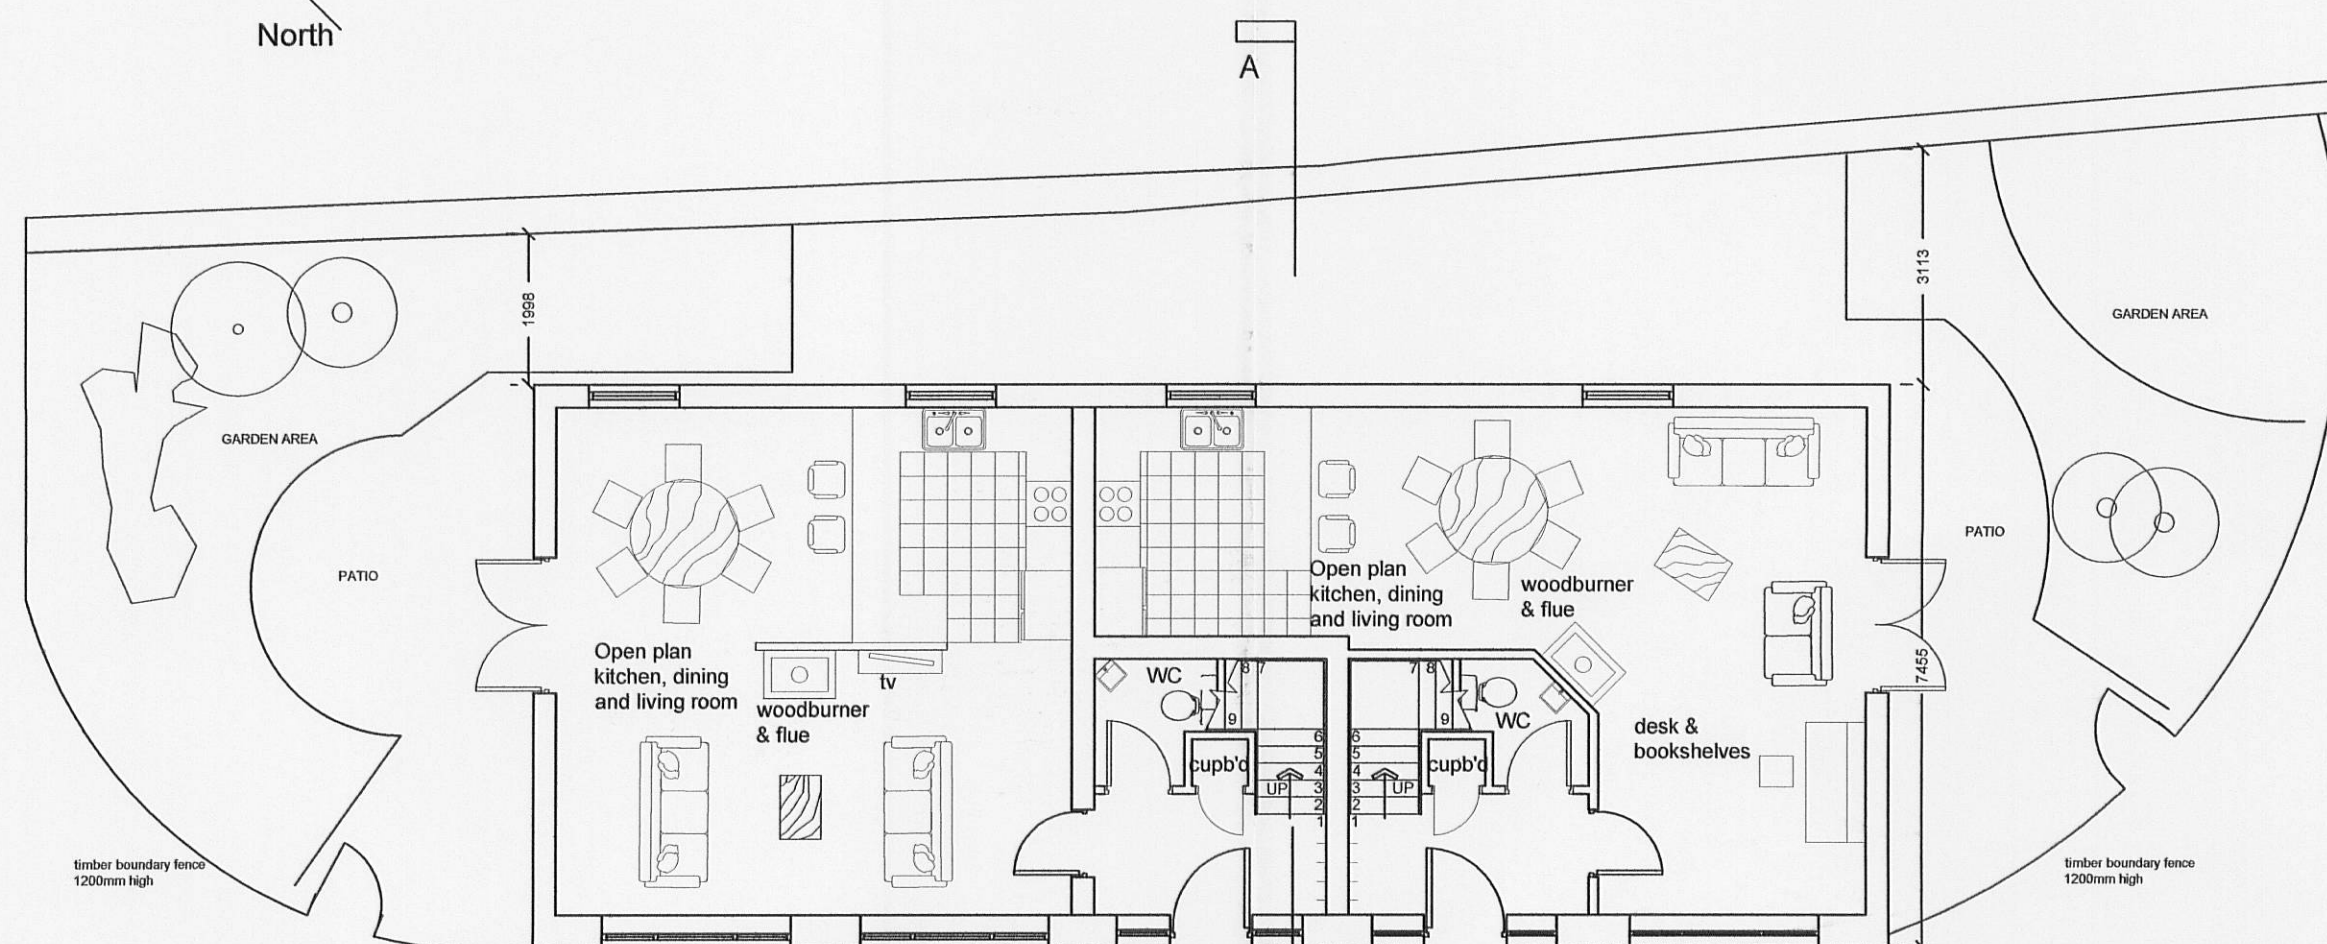


south west facing elevation

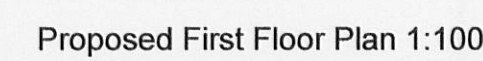

Proposed Ground Floor Plan 1:100

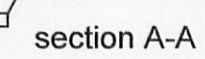