



RIBBLE VALLEY
BOROUGH COUNCIL

03 OCT 2011

FOR THE
ATTENTION OF

For office use only

Application No
320110796 P

Date received

Fee paid £

Receipt No:

Council Offices, Church Walk, Clitheroe, Lancashire, BB7 2RA Tel: 01200 425111 www.ribblevalley.gov.uk

Application for Planning Permission. Town and Country Planning Act 1990

Publication of planning applications on council websites

Please note that with the exception of applicant contact details and Certificates of Ownership, the information provided on this application form and in supporting documents may be published on the council's website.

If you have provided any other information as part of your application which falls within the definition of personal data under the Data Protection Act which you do not wish to be published on the council's website, please contact the council's planning department.

Please complete using block capitals and black ink.

It is important that you read the accompanying guidance notes as incorrect completion will delay the processing of your application.

1. Applicant Name and Address

Title:	MR	First name:	ANDREW
Last name:	FIELD		
Company (optional):			
Unit:	☒	House number:	☒
House name:	SUNNY MEADE COTTAGE		
Address 1:	HAWTHORN PLACE		
Address 2:			
Address 3:			
Town:	CLITHEROE		
County:	LANCS		
Country:	UK		
Postcode:	BB7 2HU.		

2. Agent Name and Address

Title:	MR	First name:	RON
Last name:	VALOVIN		
Company (optional):	ARCHITECTURAL SERVICES		
Unit:	☒	House number:	9
House name:			
Address 1:	GREEN DRIVE		
Address 2:			
Address 3:			
Town:	CLITHEROE		
County:	LANCS		
Country:	UK		
Postcode:	BB7 2BB.		

3. Description of the Proposal

Please describe the proposed development, including any change of use:

PROPOSED DETACHED DWELLING IN GARDEN OF
SUNNY MEADE COTTAGE.

Has the building, work or change of use already started?

☐ Yes

☒ No

If Yes, please state the date when building, work or use were started (DD/MM/YYYY):

(date must be pre-application submission)

Has the building, work or change of use been completed?

☐ Yes

☒ No

If Yes, please state the date when the building, work or change of use was completed: (DD/MM/YYYY):

(date must be pre-application submission)

4. Address Details

Please provide the full postal address of the application site.

Unit: ☐ House number: ☒ House suffix: ☒

House name: SUNN+HEAD COTTAGE

Address 1: HANTHORN PLACE

Address 2:

Address 3:

Town: CLITHEROE

County: LANCS

Postcode (optional): BB7 2HU

Description of location or a grid reference.
(must be completed if postcode is not known):

Easting: Northing:

Description:

GARDEN OF DWELLING HOUSE

5. Pre-application Advice

Has assistance or prior advice been sought from the local authority about this application? ☐ Yes ☒ No

If Yes, please complete the following information about the advice you were given. (This will help the authority to deal with this application more efficiently)

Please tick if the full contact details are not known, and then complete as much as possible: ☐

Officer name:

Reference:

Date (DD/MM/YYYY):

(must be pre-application submission)

Details of pre-application advice received?

6. Pedestrian and Vehicle Access, Roads and Rights of Way

Is a new or altered vehicle access proposed to or from the public highway?

☐ Yes ☒ No

Is a new or altered pedestrian access proposed to or from the public highway?

☐ Yes ☒ No

Are there any new public roads to be provided within the site?

☐ Yes ☒ No

Are there any new public rights of way to be provided within or adjacent to the site?

☐ Yes ☒ No

Do the proposals require any diversions /extinguishments and/or creation of rights of way?

☐ Yes ☒ No

If you answered Yes to any of the above questions, please show details on your plans/drawings and state the reference of the plan (s)/drawings(s)

7. Waste Storage and Collection

Do the plans incorporate areas to store and aid the collection of waste?

☐ Yes ☒ No

If Yes, please provide details:

Have arrangements been made for the separate storage and collection of recyclable waste?

☐ Yes ☐ No

If Yes, please provide details:

8. Neighbour and Community Consultation

Have you consulted your neighbours or the local community about the proposal?

☐ Yes ☒ No

If Yes, please provide details:

9. Council Employee / Member

Is the applicant or agent related to any member of staff or elected member of the council?

☐ Yes ☒ No

If Yes, please provide details:

Materials

If applicable, please state what materials are to be used externally. Include type, colour and name for each material:

	Existing (where applicable)	Proposed	Not applicable	Don't Know	Drawing references if applicable
Walls		RED FACING BRICK ROUGH CAST RENDER.	☐	☐	
Roof		BLUE/GREY ASBESTOS SLATE.	☐	☐	
Windows		UPVC WHITE AST STONE HEADS & SILLS.	☐	☐	
Doors		UPVC DOORS PLUS TIMBER FACED GARAGE DOOR.	☐	☐	
Boundary treatments (e.g. fences, walls)		NEW TIMBER FENCE BOUNDARY WITH SOME SHRUB PLANTING.	☐	☐	
Vehicle access and hard-standing	DRIVE & GATE FROM TOP OF HAWTHORN PLACE		☐	☐	
Lighting	N/A		☐	☐	
Others (please specify)	N/A		☐	☐	

Are you supplying additional information on submitted plan(s)/drawing(s)/design and access statement?

☒ Yes

☐ No

If Yes, please state references for the plan(s)/drawing(s)/design and access statement:

PROPOSED PLANS & ELEVATION DWG 379-1
SITE PLAN 379-2
LOCATION PLAN

11. Vehicle Parking

Please provide information on the existing and proposed number of on-site parking spaces:

Type of Vehicle	Total Existing	Total proposed (including spaces retained)	Difference in spaces
Cars	2	2-4	4-6.
Light goods vehicles/ public carrier vehicles			
Motorcycles			
Disability spaces			
Cycle spaces			
Other (e.g. Bus)			
Other (e.g. Bus)			

Foul Sewage

Please state how foul sewage is to be disposed of:

- ☒ Mains sewer ☐ Cess pit
☐ Septic tank ☐ Other
☐ Package treatment plant

Are you proposing to connect to the existing drainage system? ☒ Yes ☐ No

If Yes, please include the details of the existing system on the application drawings and state references for the plan(s)/drawing(s):

SDE PLAN - 379-2

13. Assessment of Flood Risk

Is the site within an area at risk of flooding? (Refer to the Environment Agency's Flood Map showing flood zones 2 and 3 and consult Environment Agency standing advice and your local planning authority requirements for information as necessary)

☐ Yes ☒ No

If Yes, you will need to submit a Flood Risk Assessment to consider the risk to the proposed site.

Is your proposal within 20 metres of a watercourse (e.g. river, stream or beck)?

☐ Yes ☒ No

Will the proposal increase the flood risk elsewhere?

☐ Yes ☒ No

How will surface water be disposed of?

- ☒ Sustainable drainage system ☐ Existing watercourse
☐ Soakaway ☐ Pond/lake
☐ Main sewer

14. Biodiversity and Geological Conservation

Is there a reasonable likelihood of the following being affected adversely or conserved and enhanced within the application site, or on land adjacent to or near the application site?

a) Protected and priority species:

- ☐ Yes, on the development site
☐ Yes, on land adjacent to or near the proposed development
☒ No

b) Designated sites, important habitats or other biodiversity features:

- ☐ Yes, on the development site
☐ Yes, on land adjacent to or near the proposed development
☒ No

c) Features of geological conservation importance:

- ☐ Yes, on the development site
☐ Yes, on land adjacent to or near the proposed development
☒ No

15. Existing Use

Please describe the current use of the site:

GARDENS OF DWELLING HOUSE

Is the site currently vacant?

☐ Yes ☒ No

If Yes, please describe the last use of the site:

When did this use end (if known)?
DD/MM/YYYY (date where known may be approximate)

Does the proposal involve any of the following:

Land which is known to be contaminated? ☐ Yes ☒ No

Land where contamination is suspected for all or part of the site?

☐ Yes ☒ No

A proposed use that would be particularly vulnerable to the presence of contamination?

☐ Yes ☒ No

If you have answered Yes to any of the above, you will need to submit an appropriate contamination assessment.

16. Trees and Hedges

Are there trees or hedges on the proposed development site?

☒ Yes ☐ No

And/or: Are there trees or hedges on land adjacent to the proposed development site that could influence the development or might be important as part of the local landscape character?

☐ Yes ☒ No

If Yes to either or both of the above, you will need to provide a full Tree Survey, with accompanying plan before your application can be determined. Your Local Planning Authority should make clear on its website what the survey should contain, in accordance with the current BS5837: Trees in relation to construction - Recommendations.

17. Trade Effluent

Does the proposal involve the need to dispose of trade effluents or waste?

☐ Yes ☒ No

If Yes, please describe the nature, volume and means of disposal of trade effluents or waste

Residential Units (Including Conversion)

Does your proposal include the gain, loss or change of use of residential units? ☒ Yes ☐ No
 If Yes, please complete details of the changes in the tables below:

Proposed Housing

Market Housing	Not known	Number of Bedrooms					Total
		1	2	3	4+	Unknown	
Houses	☒				✓		1
Flats and maisonettes	☐						
Live-work units	☐						
Cluster flats	☐						
Sheltered housing	☐						
Bedsit/studios	☐						
Unknown type	☐						
Totals (a + b + c + d + e + f + g) =							

Social Rented	Not known	Number of Bedrooms					Total
		1	2	3	4+	Unknown	
Houses	☐						
Flats and maisonettes	☐						
Live-work units	☐						
Cluster flats	☐						
Sheltered housing	☐						
Bedsit/studios	☐						
Unknown type	☐						
Totals (a + b + c + d + e + f + g) =							

Intermediate	Not known	Number of Bedrooms					Total
		1	2	3	4+	Unknown	
Houses	☐						
Flats and maisonettes	☐						
Live-work units	☐						
Cluster flats	☐						
Sheltered housing	☐						
Bedsit/studios	☐						
Unknown type	☐						
Totals (a + b + c + d + e + f + g) =							

Key worker	Not known	Number of Bedrooms					Total
		1	2	3	4+	Unknown	
Houses	☐						
Flats and maisonettes	☐						
Live-work units	☐						
Cluster flats	☐						
Sheltered housing	☐						
Bedsit/studios	☐						
Unknown type	☐						
Totals (a + b + c + d + e + f + g) =							

Total proposed residential units (A + B + C + D) = 1

Existing Housing

Market Housing	Not known	Number of Bedrooms					Total
		1	2	3	4+	Unknown	
Houses	☐				✓		1
Flats and maisonettes	☐						
Live-work units	☐						
Cluster flats	☐						
Sheltered housing	☐						
Bedsit/studios	☐						
Unknown type	☐						
Totals (a + b + c + d + e + f + g) =							

Social Rented	Not known	Number of Bedrooms					Total
		1	2	3	4+	Unknown	
Houses	☐						
Flats and maisonettes	☐						
Live-work units	☐						
Cluster flats	☐						
Sheltered housing	☐						
Bedsit/studios	☐						
Unknown type	☐						
Totals (a + b + c + d + e + f + g) =							

Intermediate	Not known	Number of Bedrooms					Total
		1	2	3	4+	Unknown	
Houses	☐						
Flats and maisonettes	☐						
Live-work units	☐						
Cluster flats	☐						
Sheltered housing	☐						
Bedsit/studios	☐						
Unknown type	☐						
Totals (a + b + c + d + e + f + g) =							

Key worker	Not known	Number of Bedrooms					Total
		1	2	3	4+	Unknown	
Houses	☐						
Flats and maisonettes	☐						
Live-work units	☐						
Cluster flats	☐						
Sheltered housing	☐						
Bedsit/studios	☐						
Unknown type	☐						
Totals (a + b + c + d + e + f + g) =							

Total existing residential units (E + F + G + H) = 1

TOTAL NET GAIN or LOSS of RESIDENTIAL UNITS (Proposed Housing Grand Total - Existing Housing Grand Total): 0

Types of Development: Non-residential Floorspace

Does your proposal involve the loss, gain or change of use of non-residential floorspace?

☐ Yes

☒ No

If you have answered Yes to the question above please add details in the following table:

Use class/type of use	Not applicable	Existing gross internal floorspace (square metres)	Gross internal floorspace to be lost by change of use or demolition (square metres)	Total gross internal floorspace proposed (including change of use) (square metres)	Net additional gross internal floorspace following development (square metres)
A1 Shops	☐				
Net tradable area:	☐				
A2 Financial and professional services	☐				
A3 Restaurants and cafes	☐				
A4 Drinking establishments	☐				
A5 Hot food takeaways	☐				
B1 (a) Office (other than A2)	☐				
B1 (b) Research and development	☐				
B1 (c) Light industrial	☐				
B2 General industrial	☐				
B8 Storage or distribution	☐				
C1 Hotels and halls of residence	☐				
C2 Residential institutions	☐				
D1 Non-residential institutions	☐				
D2 Assembly and leisure	☐				
OTHER Please specify	☐				
	☐				
Total					

In addition, for hotels, residential institutions and hostels, please additionally indicate the loss or gain of rooms

Use class	Type of use	Not applicable	Existing rooms to be lost by change of use or demolition	Total rooms proposed (including changes of use)	Net additional rooms
C1	Hotels	☐			
C2	Residential institutions	☐			
Other	Hostels	☐			

20. Employment

Please complete the following information regarding employees:

	Full-time	Part-time	Total full-time equivalent	Not known
Existing employees				
Proposed employees				

21. Hours of Opening

Please state the hours of opening for each non-residential use proposed:

Use	Monday to Friday	Saturday	Sunday and Bank Holidays	Not known

22. Site Area

Please state the site area in hectares (ha) 0.136 ha (1360 m²) TOTAL SITE AREA INCLUDING SUNNY MEADOW COTTAGE.

0.05 ha (500 m²) JUST NEW PLOT

Industrial or Commercial Processes and Machinery

Please describe the activities and processes which would be carried out on the site and the end products including plant, ventilation or air conditioning. Please include the type of machinery which may be installed on site:

Is the proposal a waste management development? ☐ Yes ☐ No

If the answer is Yes, please complete the following table:

	Not applicable	The total capacity of the void in cubic metres, including engineering surcharge and making no allowance for cover or restoration material (or tonnes if solid waste or litres if liquid waste)	Maximum annual operational throughput in tonnes (or litres if liquid waste)
Inert landfill	☐		
Non-hazardous landfill	☐		
Hazardous landfill	☐		
Energy from waste incineration	☐		
Other incineration	☐		
Landfill gas generation plant	☐		
Pyrolysis/gasification	☐		
Metal recycling site	☐		
Transfer stations	☐		
Material recovery/recycling facilities (MRFs)	☐		
Household civic amenity sites	☐		
Open windrow composting	☐		
In-vessel composting	☐		
Anaerobic digestion	☐		
Any combined mechanical, biological and/or thermal treatment (MBT)	☐		
Sewage treatment works	☐		
Other treatment	☐		
Recycling facilities construction, demolition and excavation waste	☐		
Storage of waste	☐		
Other waste management	☐		
Other developments	☐		

Please provide the maximum annual operational throughput of the following waste streams:

Municipal	
Construction, demolition and excavation	
Commercial and industrial	
Hazardous	

If this is a landfill application you will need to provide further information before your application can be determined. Your waste planning authority should make clear what information it requires on its website.

24. Hazardous Substances

Does the proposal involve the use or storage of any of the following materials in the quantities stated below? ☐ Yes ☐ No ☐ Not applicable

If Yes, please provide the amount of each substance that is involved:

Acrylonitrile (tonnes)		Ethylene oxide (tonnes)		Phosgene (tonnes)	
Ammonia (tonnes)		Hydrogen cyanide (tonnes)		Sulphur dioxide (tonnes)	
Bromine (tonnes)		Liquid oxygen (tonnes)		Flour (tonnes)	
Chlorine (tonnes)		Liquid petroleum gas (tonnes)		Refined white sugar (tonnes)	

Other:

Other:

Amount (tonnes):

Amount (tonnes):

Certificates

One Certificate A, B, C, or D, must be completed, together with the Agricultural Holdings Certificate with this application form

CERTIFICATE OF OWNERSHIP - CERTIFICATE A**Town and Country Planning (General Development Procedure) Order 1995 Certificate under Article 7**

I certify/ The applicant certifies that on the day 21 days before the date of this application nobody except myself/ the applicant was the owner (*owner is a person with a freehold interest or leasehold interest with at least 7 years left to run*) of any part of the land or building to which the application relates

Signed - Applicant:

Or signed - Agent:

Date (DD/MM/YYYY):

 18/8/11
CERTIFICATE OF OWNERSHIP - CERTIFICATE B**Town and Country Planning (General Development Procedure) Order 1995 Certificate under Article 7**

I certify/ The applicant certifies that I have/ the applicant has given the requisite notice to everyone else (as listed below) who, on the day 21 days before the date of this application, was the owner (*owner is a person with a freehold interest or leasehold interest with at least 7 years left to run*) of any part of the land or building to which this application relates

Name of Owner	Address	Date Notice Served

Signed - Applicant:

Or signed - Agent:

Date (DD/MM/YYYY):

CERTIFICATE OF OWNERSHIP - CERTIFICATE C**Town and Country Planning (General Development Procedure) Order 1995 Certificate under Article 7**

I certify/ The applicant certifies that:

§ Neither Certificate A or B can be issued for this application

§ All reasonable steps have been taken to find out the names and addresses of the other owners (*owner is a person with a freehold interest or leasehold interest with at least 7 years left to run*) of the land or building or of a part of it, but I have/ the applicant has been unable to do so

The steps taken were:

Name of Owner	Address	Date Notice Served

Notice of the application has been published in the following newspaper (circulating in the area where the land is situated):

On the following date (which must not be earlier than 21 days before the date of the application):

Signed - Applicant:

Or signed - Agent:

Date (DD/MM/YYYY):

Certificates (continued)

CERTIFICATE OF OWNERSHIP - CERTIFICATE D

Town and Country Planning (General Development Procedure) Order 1995 Certificate under Article 7

I certify/ The applicant certifies that:

§ Certificate A cannot be issued for this application

§ All reasonable steps have been taken to find out the names and addresses of everyone else who, on the day 21 days before the date of this application, was the owner (owner is a person with a freehold interest or leasehold interest with at least 7 years left to run) of any part of the land to which this application relates, but I have/ the applicant has been unable to do so

The steps taken were:

--

Notice of the application has been published in the following newspaper (circulating in the area where the land is situated):

--

On the following date (which must not be earlier than 21 days before the date of the application):

--

Signed - Applicant:

--

Or signed - Agent:

--

Date (DD/MM/YYYY):

--

AGRICULTURAL HOLDINGS CERTIFICATE

Town and Country Planning (General Development Procedure) Order 1995 Certificate under Article 7

Agricultural Land Declaration - You Must Complete Either A or B

(A) None of the land to which the application relates is, or is part of, an agricultural holding

Signed - Applicant:

--

Or signed - Agent:

--

Date (DD/MM/YYYY):

18/8/11

B) I have/ The applicant has given the requisite notice to every person other than myself/ the applicant who, on the day 21 days before the date of this application, was a tenant of an agricultural holding on all or part of the land to which this application relates, as listed below:

Name of Tenant	Address	Date Notice Served

Signed - Applicant:

--

Or signed - Agent:

--

Date (DD/MM/YYYY):

--

26. Planning Application Requirements - Checklist

Please read the following checklist to make sure you have sent all the information in support of your proposal. Failure to submit all information required will result in your application being deemed invalid. It will not be considered valid until all information required by the Local Planning Authority has been submitted.

3 copies of a completed and dated application form:



The correct fee: £335



3 copies of the plan which identifies the land to which the application relates drawn to an identified scale and showing the direction of North:



3 copies of a design and access statement:



3 copies of the completed, dated Article 7 Certificate (Agricultural Holdings):



3 copies of other plans and drawings or information necessary to describe the subject of the application:



3 copies of the completed, dated Ownership Certificate (A, B, C, or D - as applicable):



27. Declaration

I/we hereby apply for planning permission/consent as described in this form and the accompanying plans/drawings and additional information

Signed - Applicant:

--

Or signed - Agent:

--

Date (DD/MM/YYYY):

18/8/11

(date cannot be pre-application)

Applicant Contact Details

Telephone numbers

Country code: [REDACTED] National number: [REDACTED] Extension number: [REDACTED]

Country code: [REDACTED] Mobile number (optional): [REDACTED]

Country code: [REDACTED] Fax number (optional): [REDACTED]

Email address (optional): [REDACTED]

29. Agent Contact Details

Telephone numbers

Country code: 0200 National number: 427167 Extension number: [REDACTED]

Country code: [REDACTED] Mobile number (optional): [REDACTED]

Country code: 0200 Fax number (optional): 427167

Email address (optional): [REDACTED]

ron@ronvalois-plus.com

30. Site Visit

Can the site be seen from a public road, public footpath, bridleway or other public land?

☐ Yes☒ No

If the planning authority needs to make an appointment to carry out a site visit, whom should they contact? (Please select only one)

☐ Agent☒ Applicant☐ Other (if different from the agent/applicant's details)


If Other has been selected, please provide:

Contact name:

Telephone number:

Email address:

3201107962

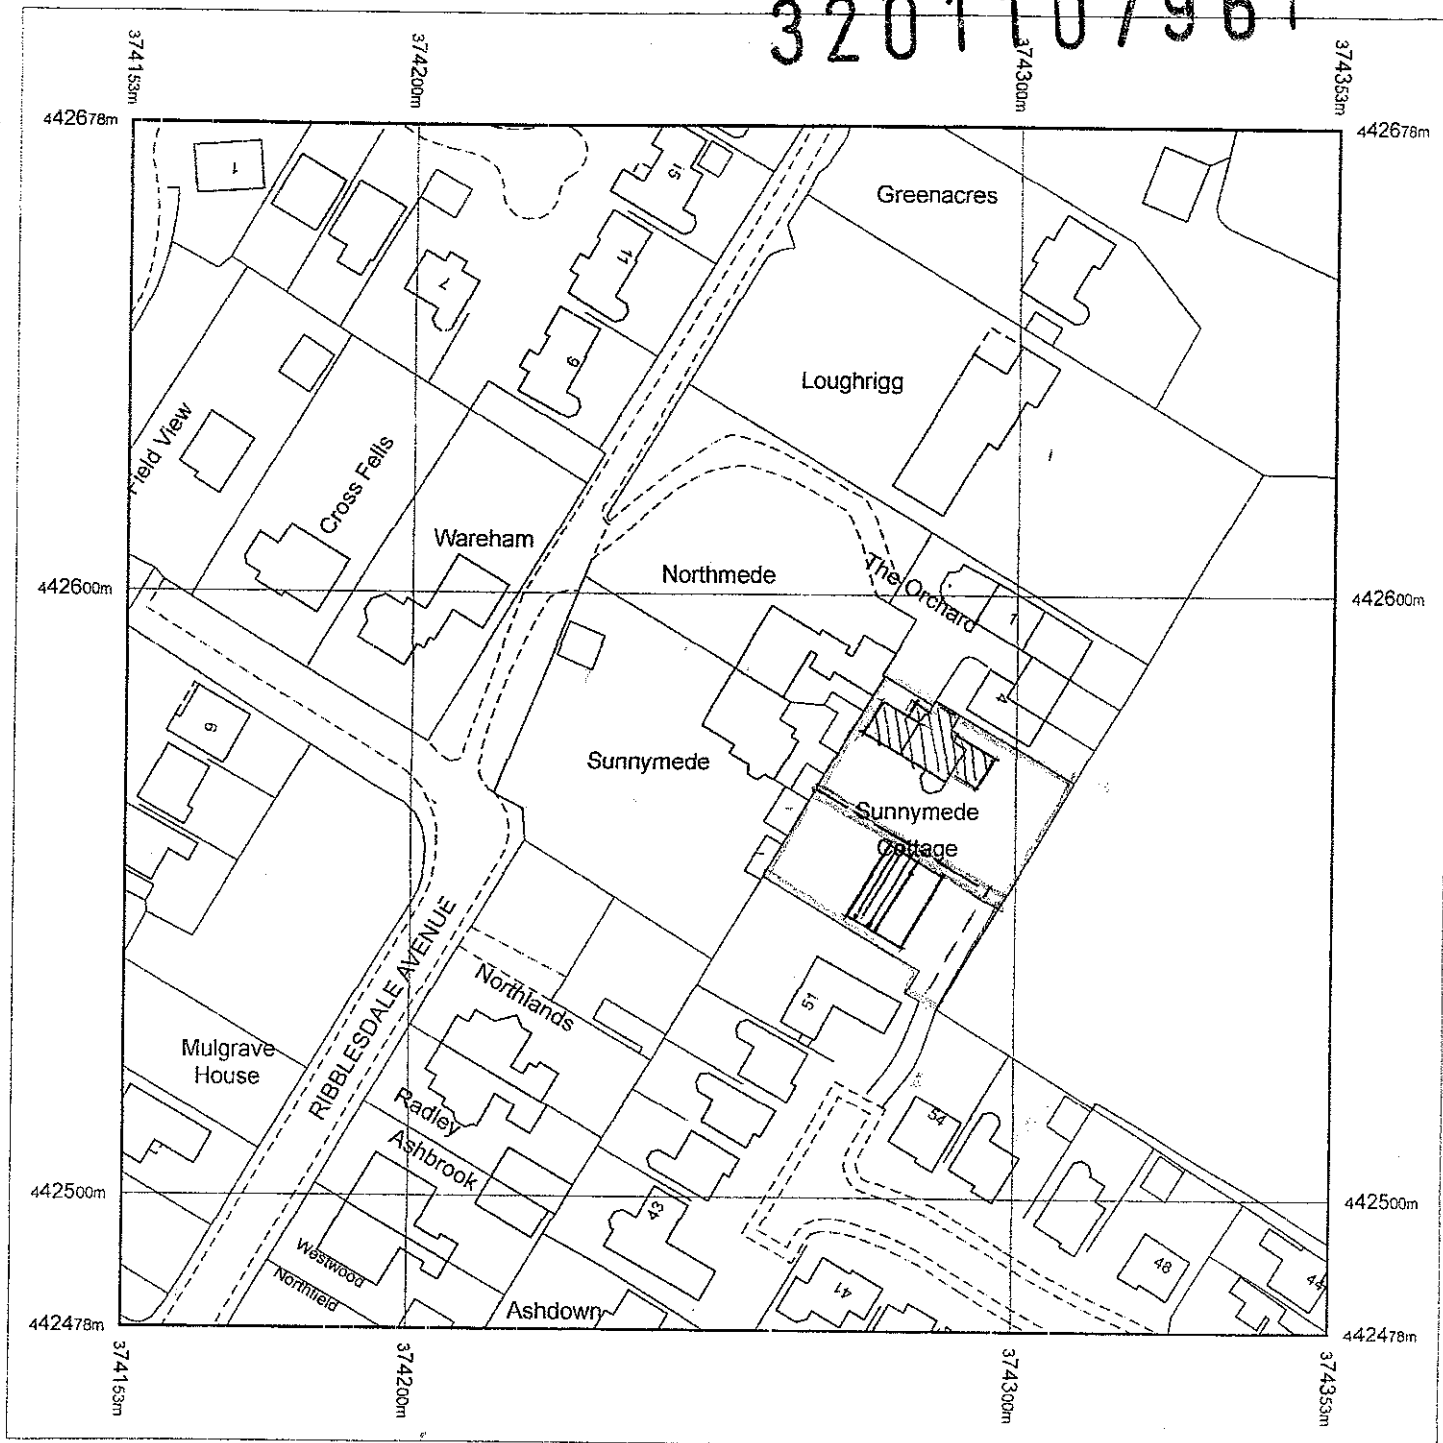

Produced 28.02.2011 from the Ordnance Survey National Geographic Database and incorporating surveyed revision available at this date © Crown Copyright 2011.


Reproduction in whole or part is prohibited without the prior permission of Ordnance Survey.

Ordnance Survey, the OS Symbol and OS Sitemap are registered trademarks of Ordnance Survey the national mapping agency of Great Britain.

The representation of a road, track or path is no evidence of a right of way.

The representation of features as lines is no evidence of a property boundary.

Part or all of this OS Sitemap is enlarged from mapping produced at one or more of the following scales: 1:1250 1:2500 1:10000

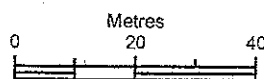

Scale 1:1250

Supplied by: **Maps @ Malcolm Hughes**
Serial number: 00848700
Centre coordinates: 374252 75 442578

Further information can be found on the OS Sitemap information leaflet or the Ordnance Survey web site:
www.ordnancesurvey.co.uk


Sunnymede Cottage

Hawthorne Place

Clitheroe

BB7 2HU

320110796P

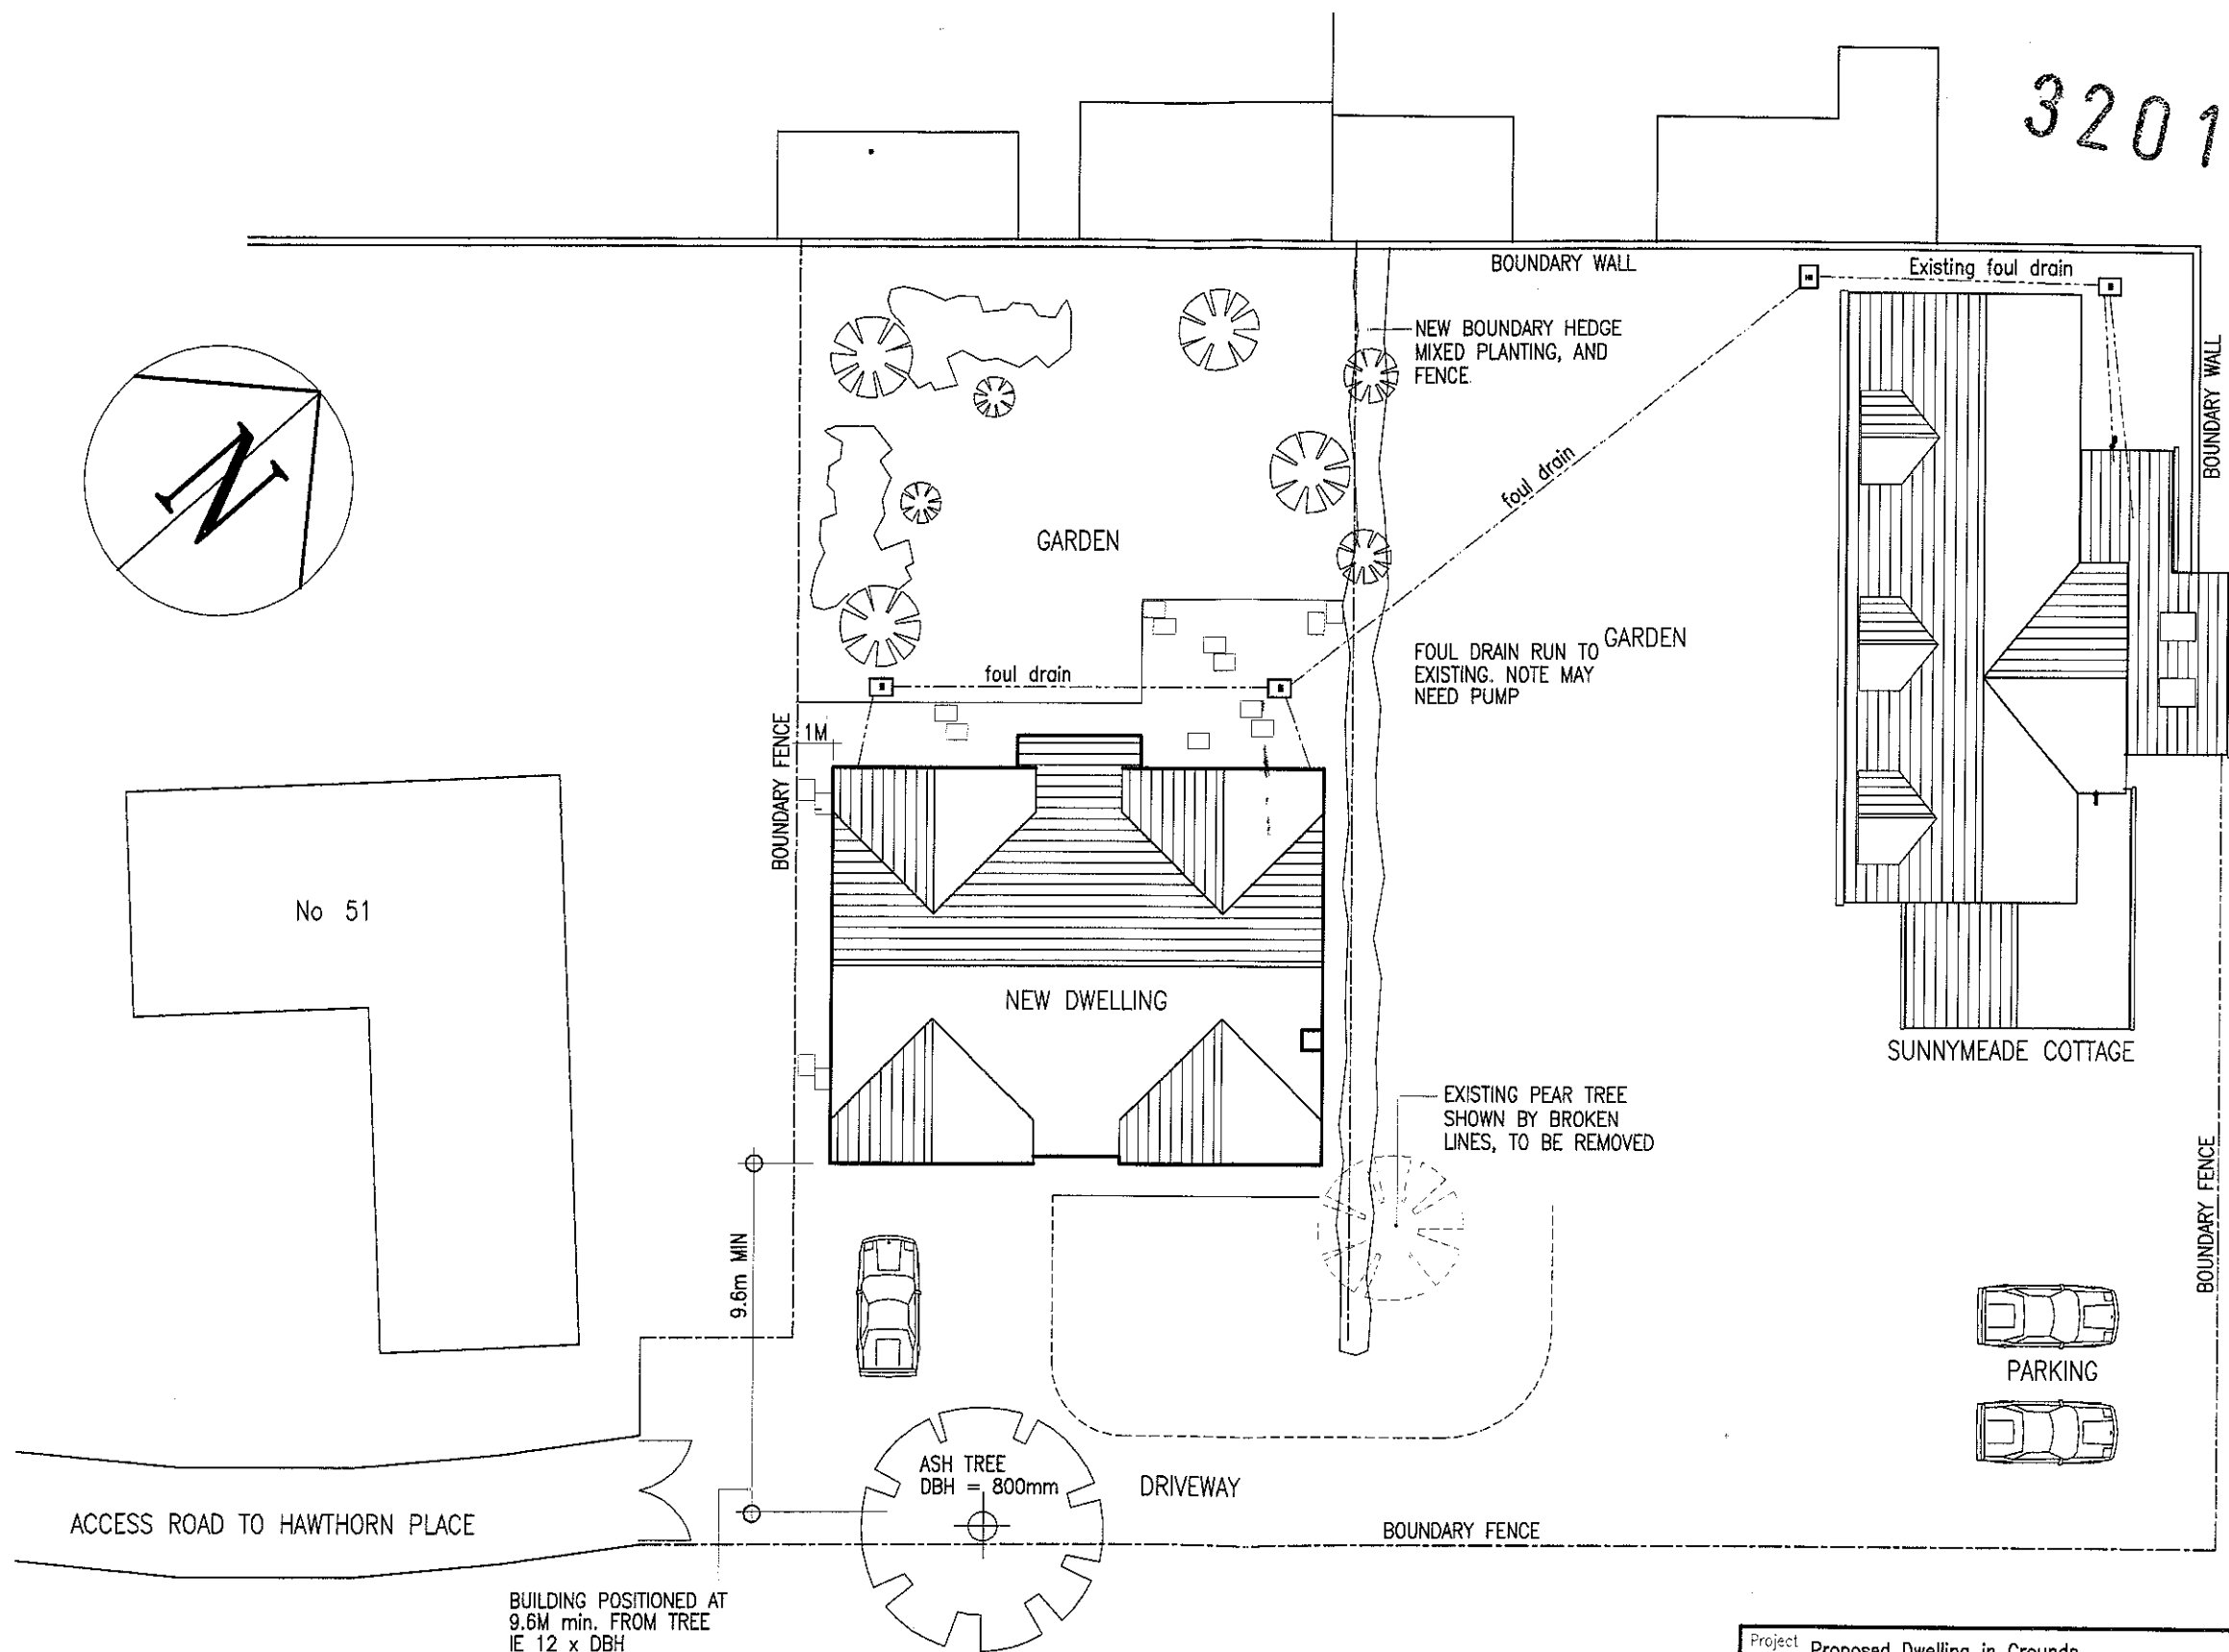

ACCESS ROAD TO HAWTHORN PLACE

No 51

BUILDING POSITIONED AT
9.6M min. FROM TREE
IE 12 x DBH

ASH TREE
DBH = 800mm

DRIVEWAY

BOUNDARY FENCE

EXISTING PEAR TREE
SHOWN BY BROKEN
LINES, TO BE REMOVED

FOUL DRAIN RUN TO
EXISTING. NOTE MAY
NEED PUMP

NEW BOUNDARY HEDGE
MIXED PLANTING, AND
FENCE

BOUNDARY WALL

SUNNYMEADE COTTAGE

PARKING

BOUNDARY FENCE

Project Proposed Dwelling in Grounds of Sunnymede Cottage, Hawthorn Place, Clitheroe For Mr. A. Field.			Ron Valovin, Architectural Services, 9 Green Drive, Clitheroe, Lancs. BB7 2BB. Tel. 01200 427167.	
Title SITE PLAN.				
Scale 1-200	Date 27/7/11	Drawn RUV	File Name	379-2

Design and Access Statement Pro-forma

320110796 P

PROPOSED

DWELLING IN GARDEN OF SUNNYVALE COTTAGE, HAWTHORN PARK.

From the 10th August 2006, planning applications relating to certain types of developments are required to be submitted with a design and access statement. When submitting an application, failure to provide a design and access statement of sufficient standard may result in a delayed registration of the application.

What applications need to be accompanied by a design and access statement

Most planning applications have to be accompanied by a design and access statement, the exceptions being:

- Material change in the use of land or buildings, unless it also involves operational development
- Engineering or mining operations.
- Development of an existing dwelling house, or development within the curtilage of a dwelling house for any purpose incidental to the enjoyment of the dwelling house, where no part of that dwelling house or curtilage is within a designated area or is a listed building. "Designated areas" include:
 - Conservation Areas
 - Sites of Special Scientific Interest (SSSI)
 - Areas of Outstanding Natural Beauty (AONB)

You should use this form for small scale developments where there is no impact on views of the property or site from a highway. If in doubt as to whether this form is appropriate for the type of development you are proposing then contact the planning department on 661661.

Process

What factors have you considered when deciding upon the use, design, scale, layout and materials used in the proposed development?

THE GARDEN OF SUNNYVALE COTTAGE IS EXTREMELY LARGE FOR THE SIZE OF THE HOUSE & IS IDEALLY SUITED FOR SPLITTING & CREATING AN "INFILL" DWELLING, AS SHOWN ON THE SITE PLAN. MATERIALS ARE TO MATCH THE ADJACENT DWELLING. IT IS WISHED TO USE THE DWELLING AS A B & B INITIALLY BUT THEN REVERT TO A FAMILY HOUSE IN THE LONG TERM. ACCESS IS EXISTING AND THERE IS AMPLE SPACE FOR PARKING.

Use

What will the extension/development be used for and justify why this is necessary?

DWELLING HOUSE. B & B INITIALLY AS STATED ABOVE THEN FAMILY DWELLING LONG TERM. EXISTING GARDEN IS TOO LARGE FOR SUNNYVALE COTTAGE.

Amount

What is the proposed size of the extension/development and why is this necessary and appropriate for the setting of the development?

148 M² FOOTPRINT OF DWELLING, 400 M² FLOOR AREA OVER 2ND FLOOR, 340 M² AMENITY SPACE EXCLUDING JOINT DRIVE. THIS COMPARES WITH ADJACENT PROPERTIES & STILL LEAVES A VERY LARGE GARDEN TO SUNNYVALE COTTAGE.

Layout

Why have you chosen the layout specified in the planning application and how did you eliminate alternative options?

THE POSITION OF THE DWELLING IS THE ONLY ONE POSSIBLE ON THE SITE, PROVIDING ACCESS TO BOTH DWELLING & GARDEN SPACE TO REAR. LAYOUT OF DWELLING TO MEET REQUIREMENT FOR POTENTIAL USE AS B&B.

Scale

Is the scale of the extension/development in keeping with the context of the site and in what way?

YES, AS NOTED BEFORE, COMPARABLE TO ADJACENT DWELLINGS BOTH IN HOUSE SIZE & GARDEN SIZE. SPACING TO ADJACENT DWELLINGS & GARDEN SIZES, IN FACT MORE GENEROUS THAN AVERAGE

Landscaping

If appropriate specify the boundary treatments and any landscaping included in the development. You may need to justify why certain materials or planting have been used?

BOUNDARY BETWEEN PROPERTIES TO BE TIMBER FENCING WITH SOME MIXED HERD PLANTING TO REAR. HARDSTANDING TO FRONT OF HOUSE IN COMPACTED GRAVEL

Appearance

Specify how the extension/development fits in terms of its appearance and include details of materials to be used.

THE NEW HOUSE IS TRADITIONAL CONSTRUCTION AND FORM NOT DISIMILAR TO THE SURROUNDING PROPERTIES. ROUGH CAST RENDER & FACING BRICK WALLS (BRICK TO BE RED SIMILAR TO ADJACENT PROPERTIES). MATCHING SLATE ROOF, UPVC WINDOWS WITH ART STONE HEADS & SILLS.

Access

Explain how the extension/development will be accessed by vehicles and people. You should consider the need for access by all members of society and emergency vehicles.

EXISTING VEHICULAR ACCESS, JOINT DRIVE WITH SUNNY/MARKE COTTAGE. CAR ACCESS TO FRONT DOOR WITH PERSONNEL RAMP TO DOOR AS REQUIRED BY BUILDING REGULATIONS.