


South-West
Facing Elevation


North-East
Facing Elevation

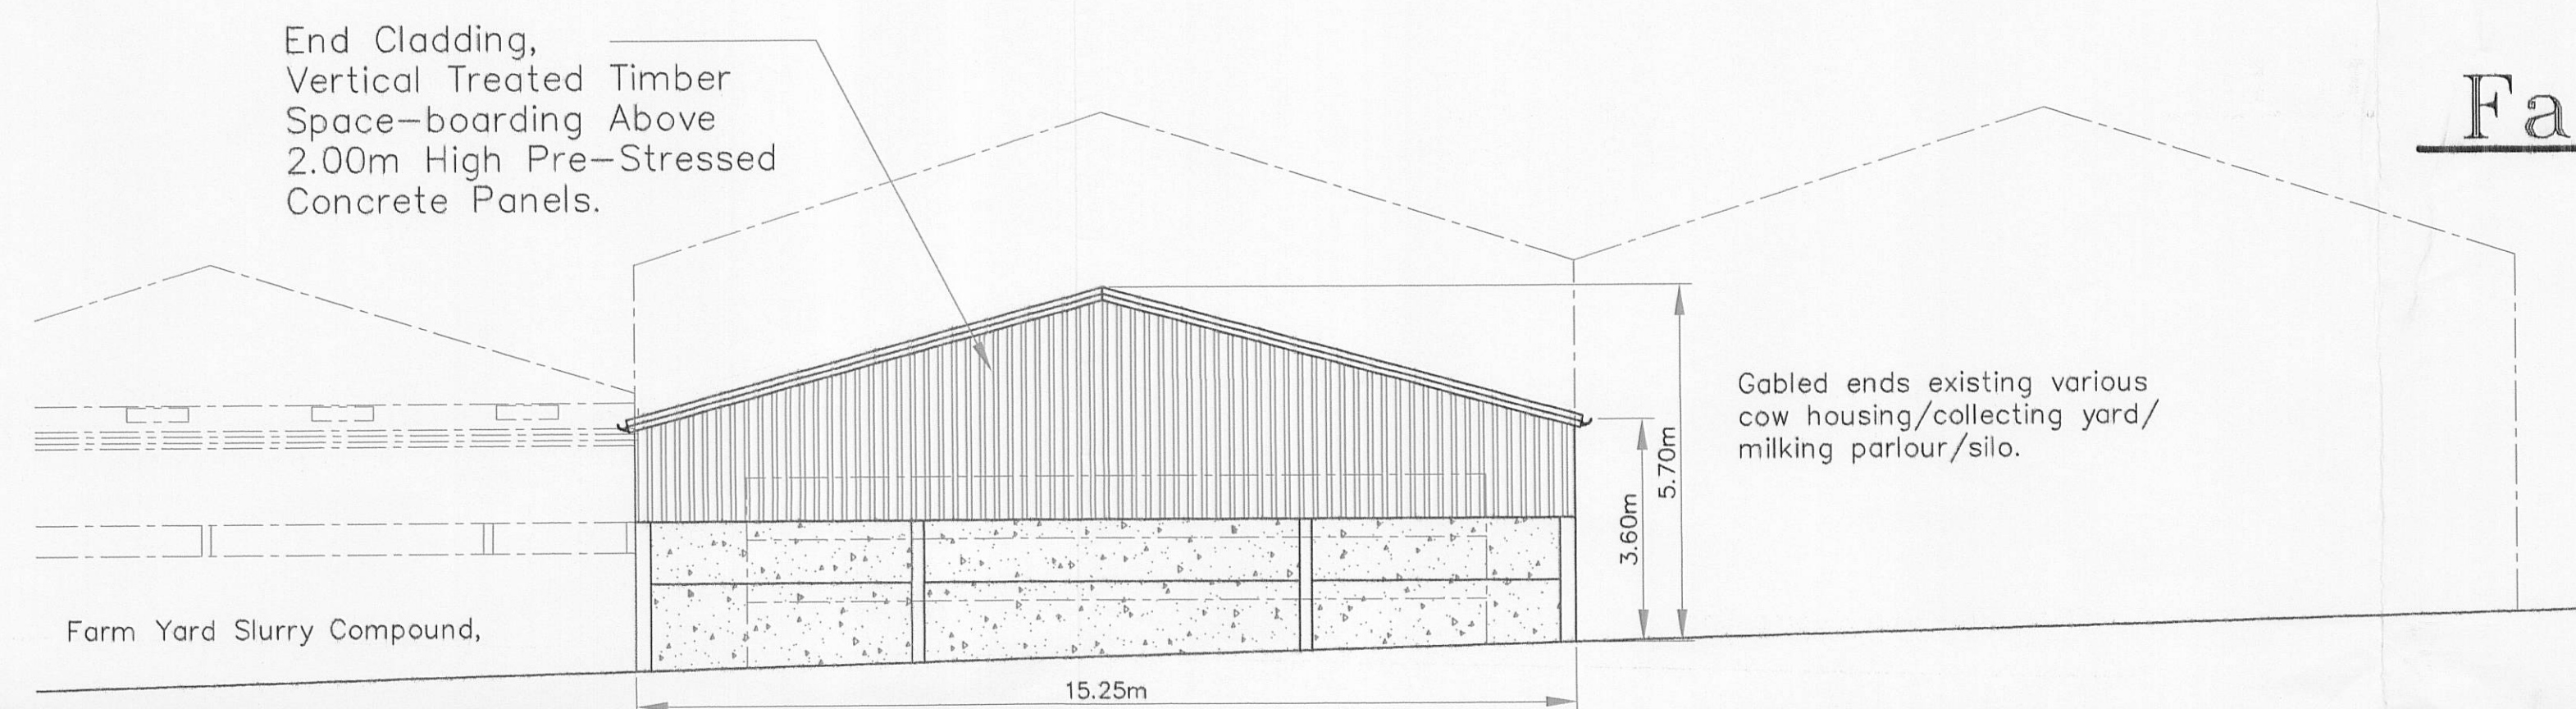


South-East Facing Elevation

Structure;
Galvanized Steelwork
Roof:
Eternit P6R Fibre
Cement Sheetting
Colour Farmscape
'Antracite'
G.R.P. Rooflights
2.00m Pre-Stressed
Concrete Panel Walling.
Treated Timber Space
Boarding To Gable End.


320110800P

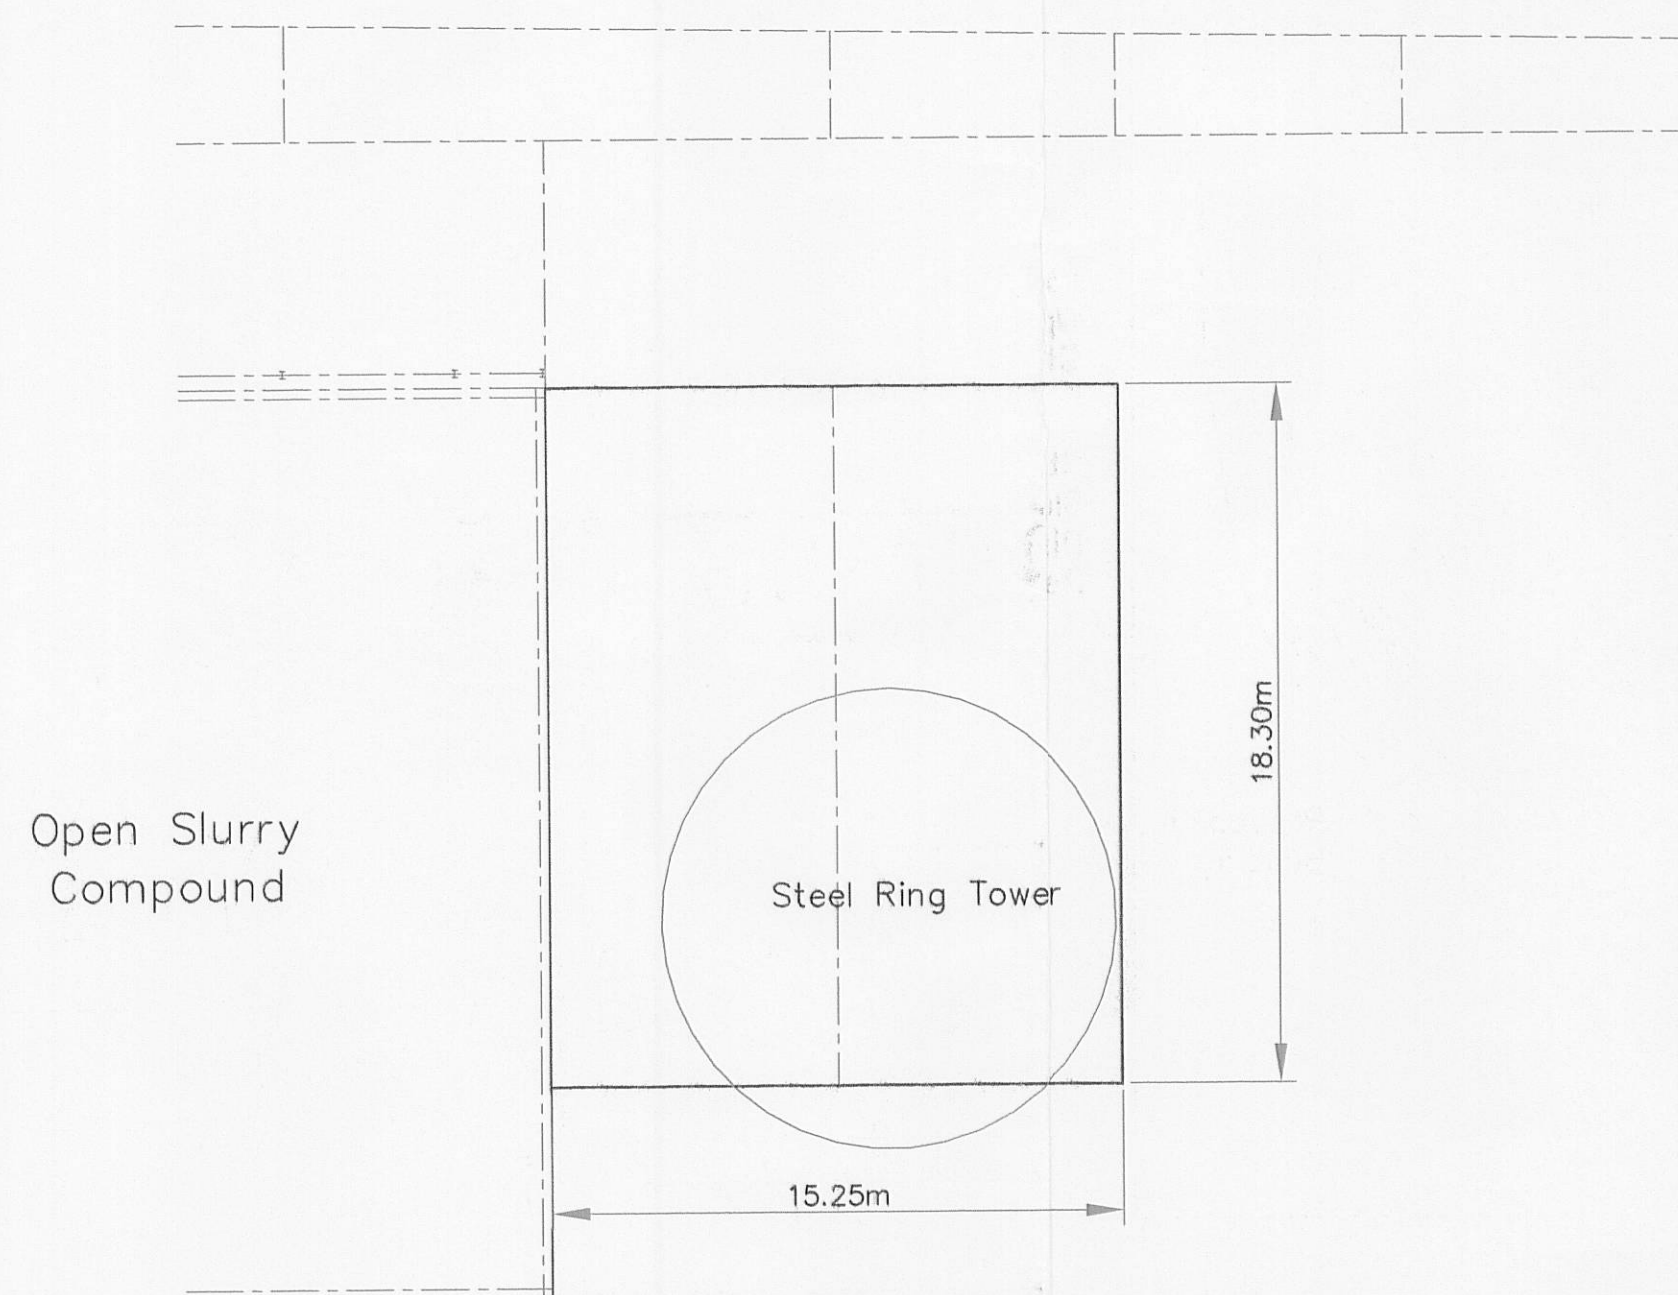


Layout Scale 1:200

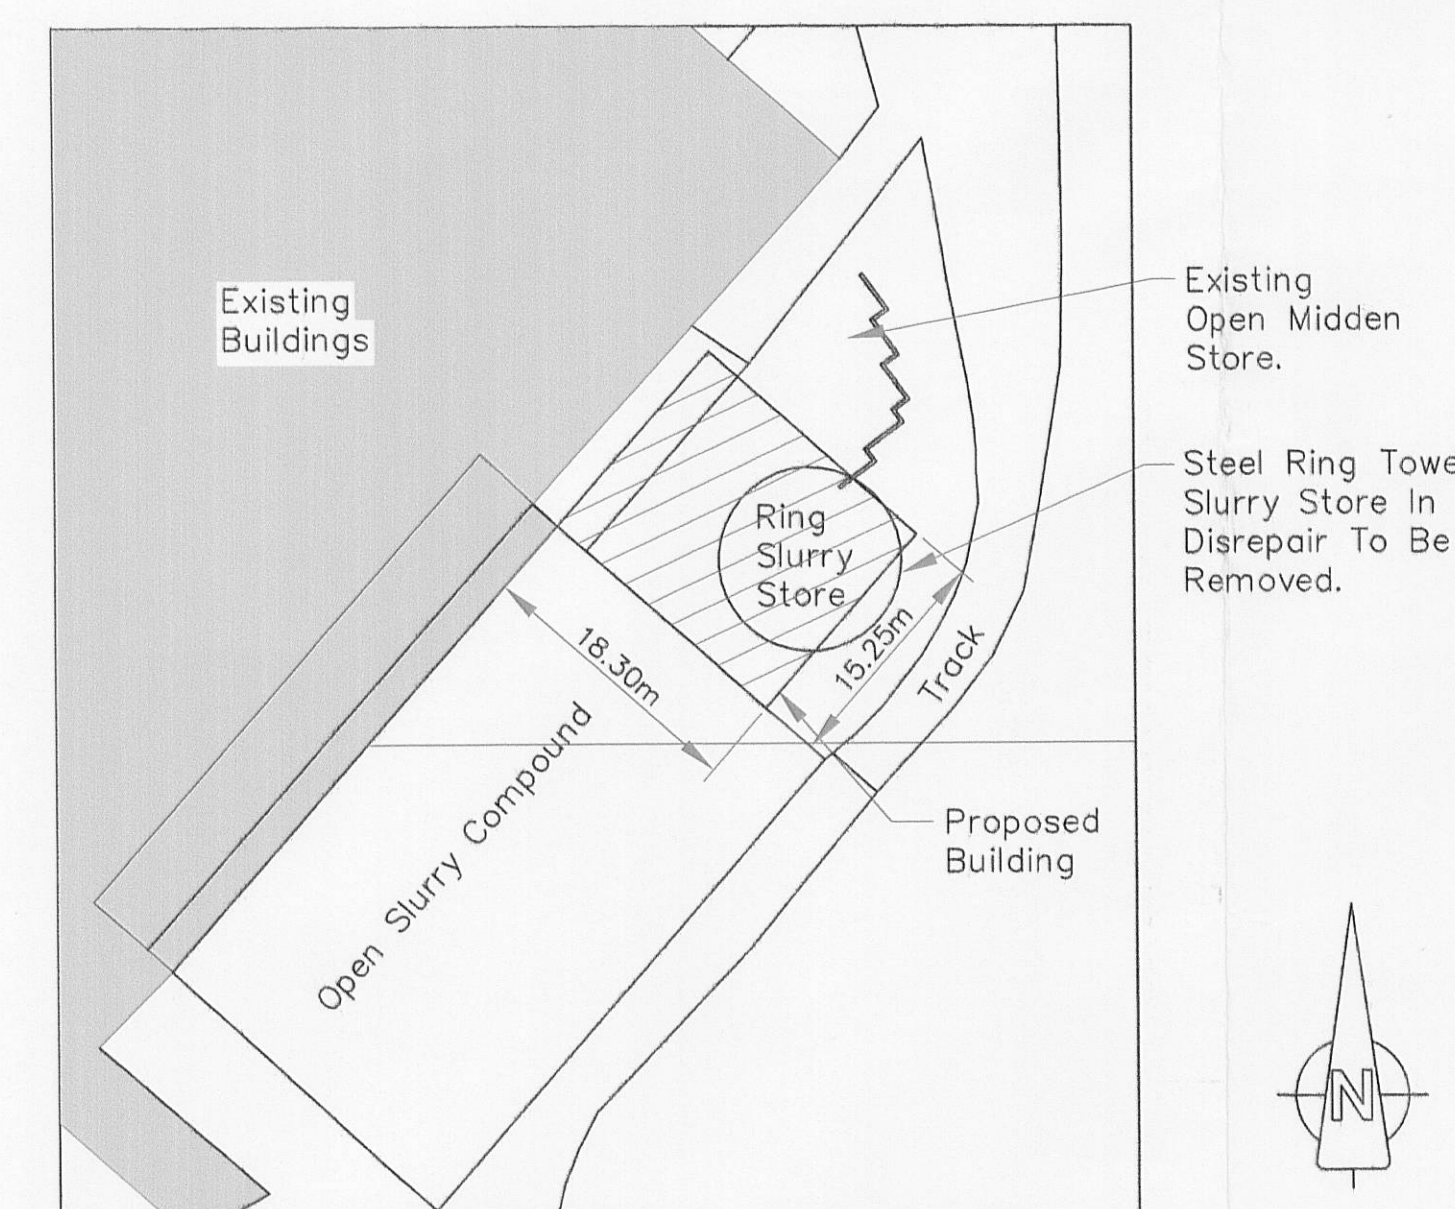

Block Plan Scale 1:500

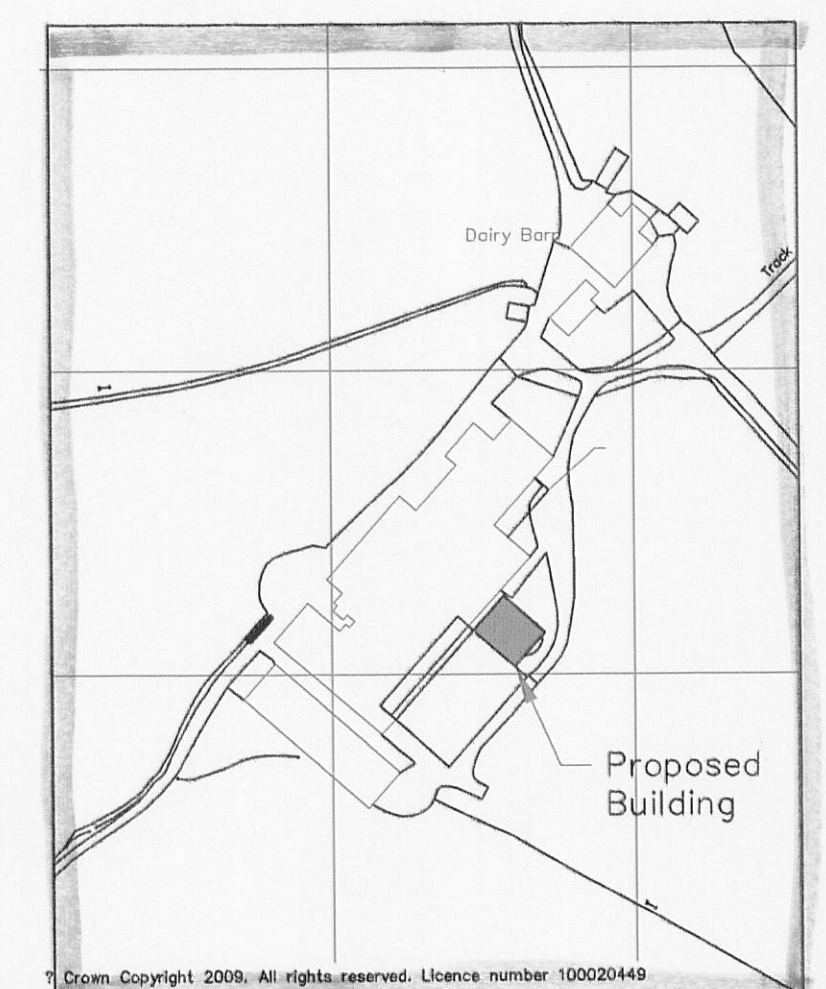

O.S. Plan Scale 1:2500

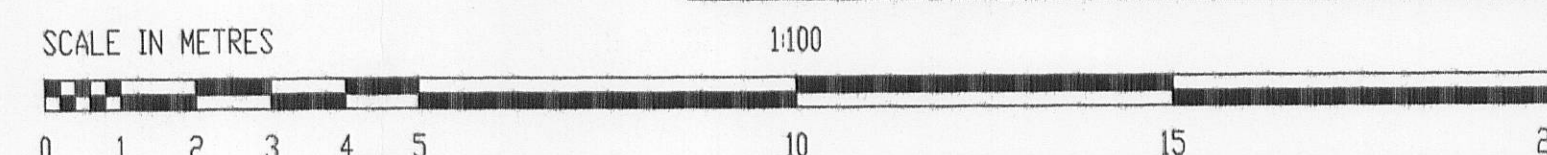

Plot Scale 1:100 @ A1 Paper Size

FARMPLUS

SHAY LANE
LONGRIDGE
PRESTON
LANCS PR3 3BT

TITLE

Proposed Elevations For A New Covered Cattle Muck Store.

File Name ParkinsondairyBarn3

Issue

Plans prepared for:
AR. & CA. Parkinson
Dairy Barn Farm
Green Lane
Chipping
Nr. Preston

Scale

1:100
& as shown

Date

Sept. 2011

Reference