




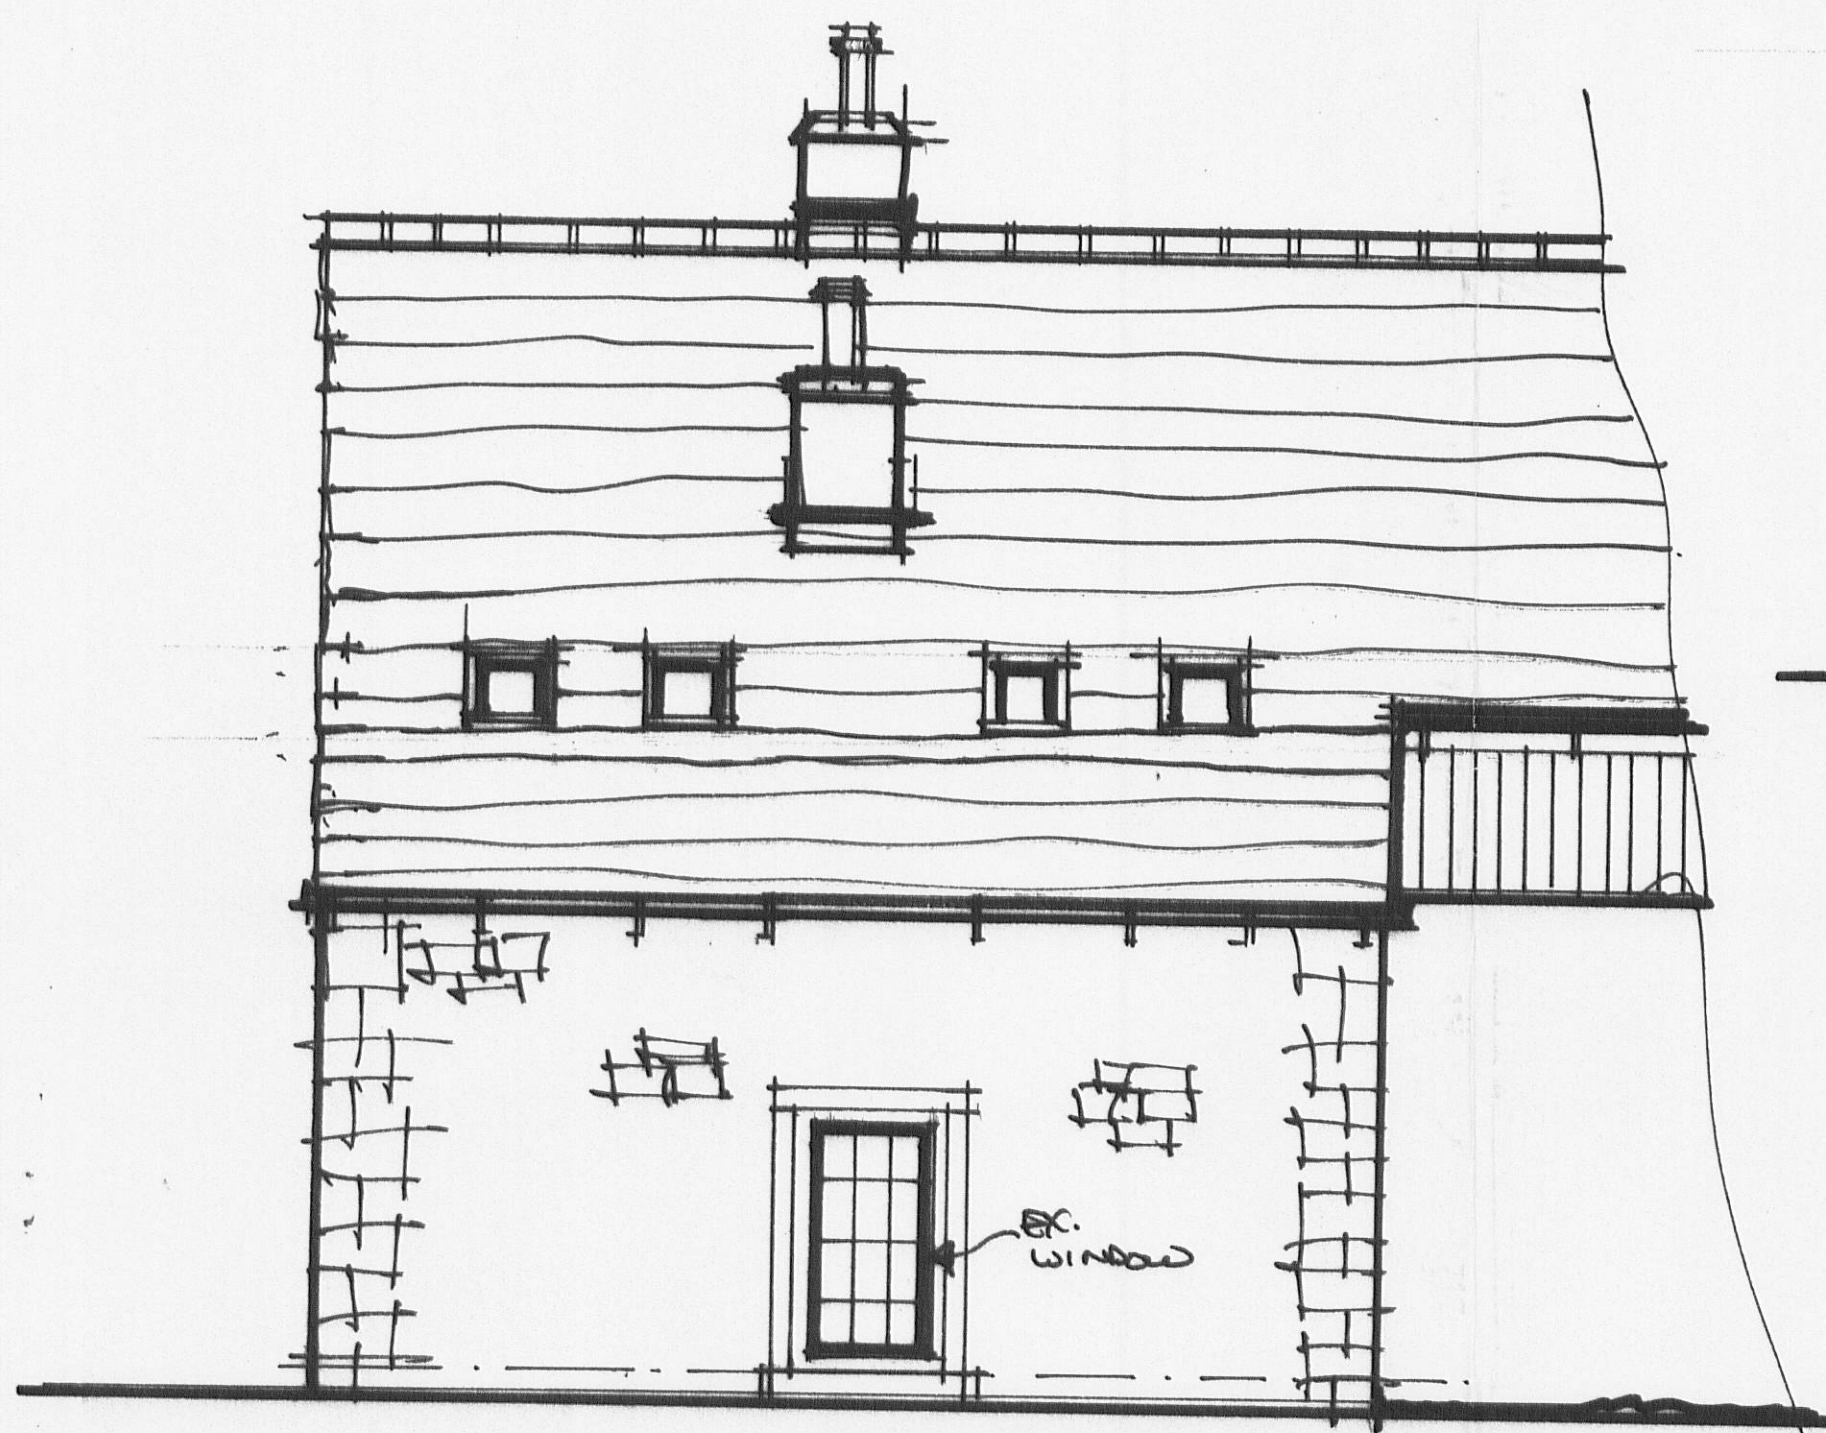

SIDE ELEVATION

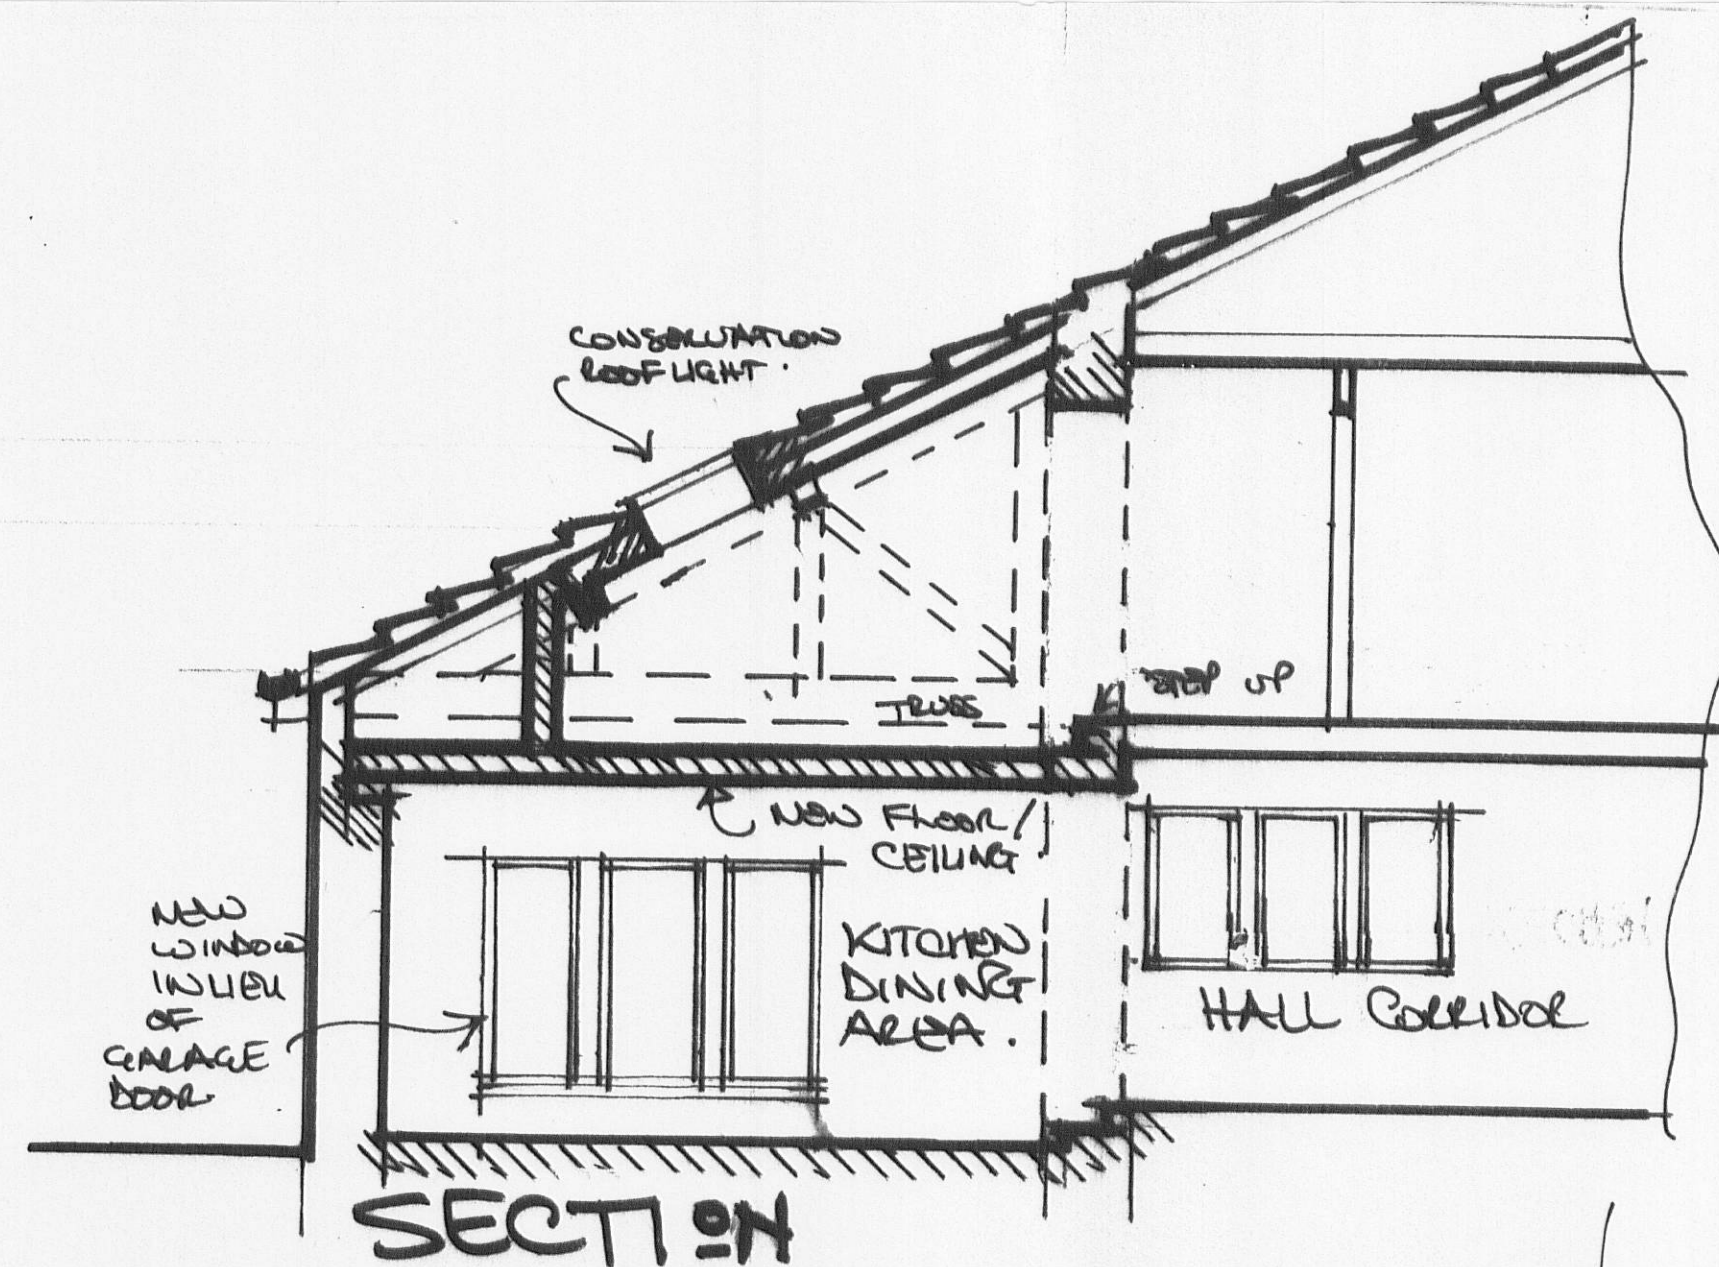


SECTION

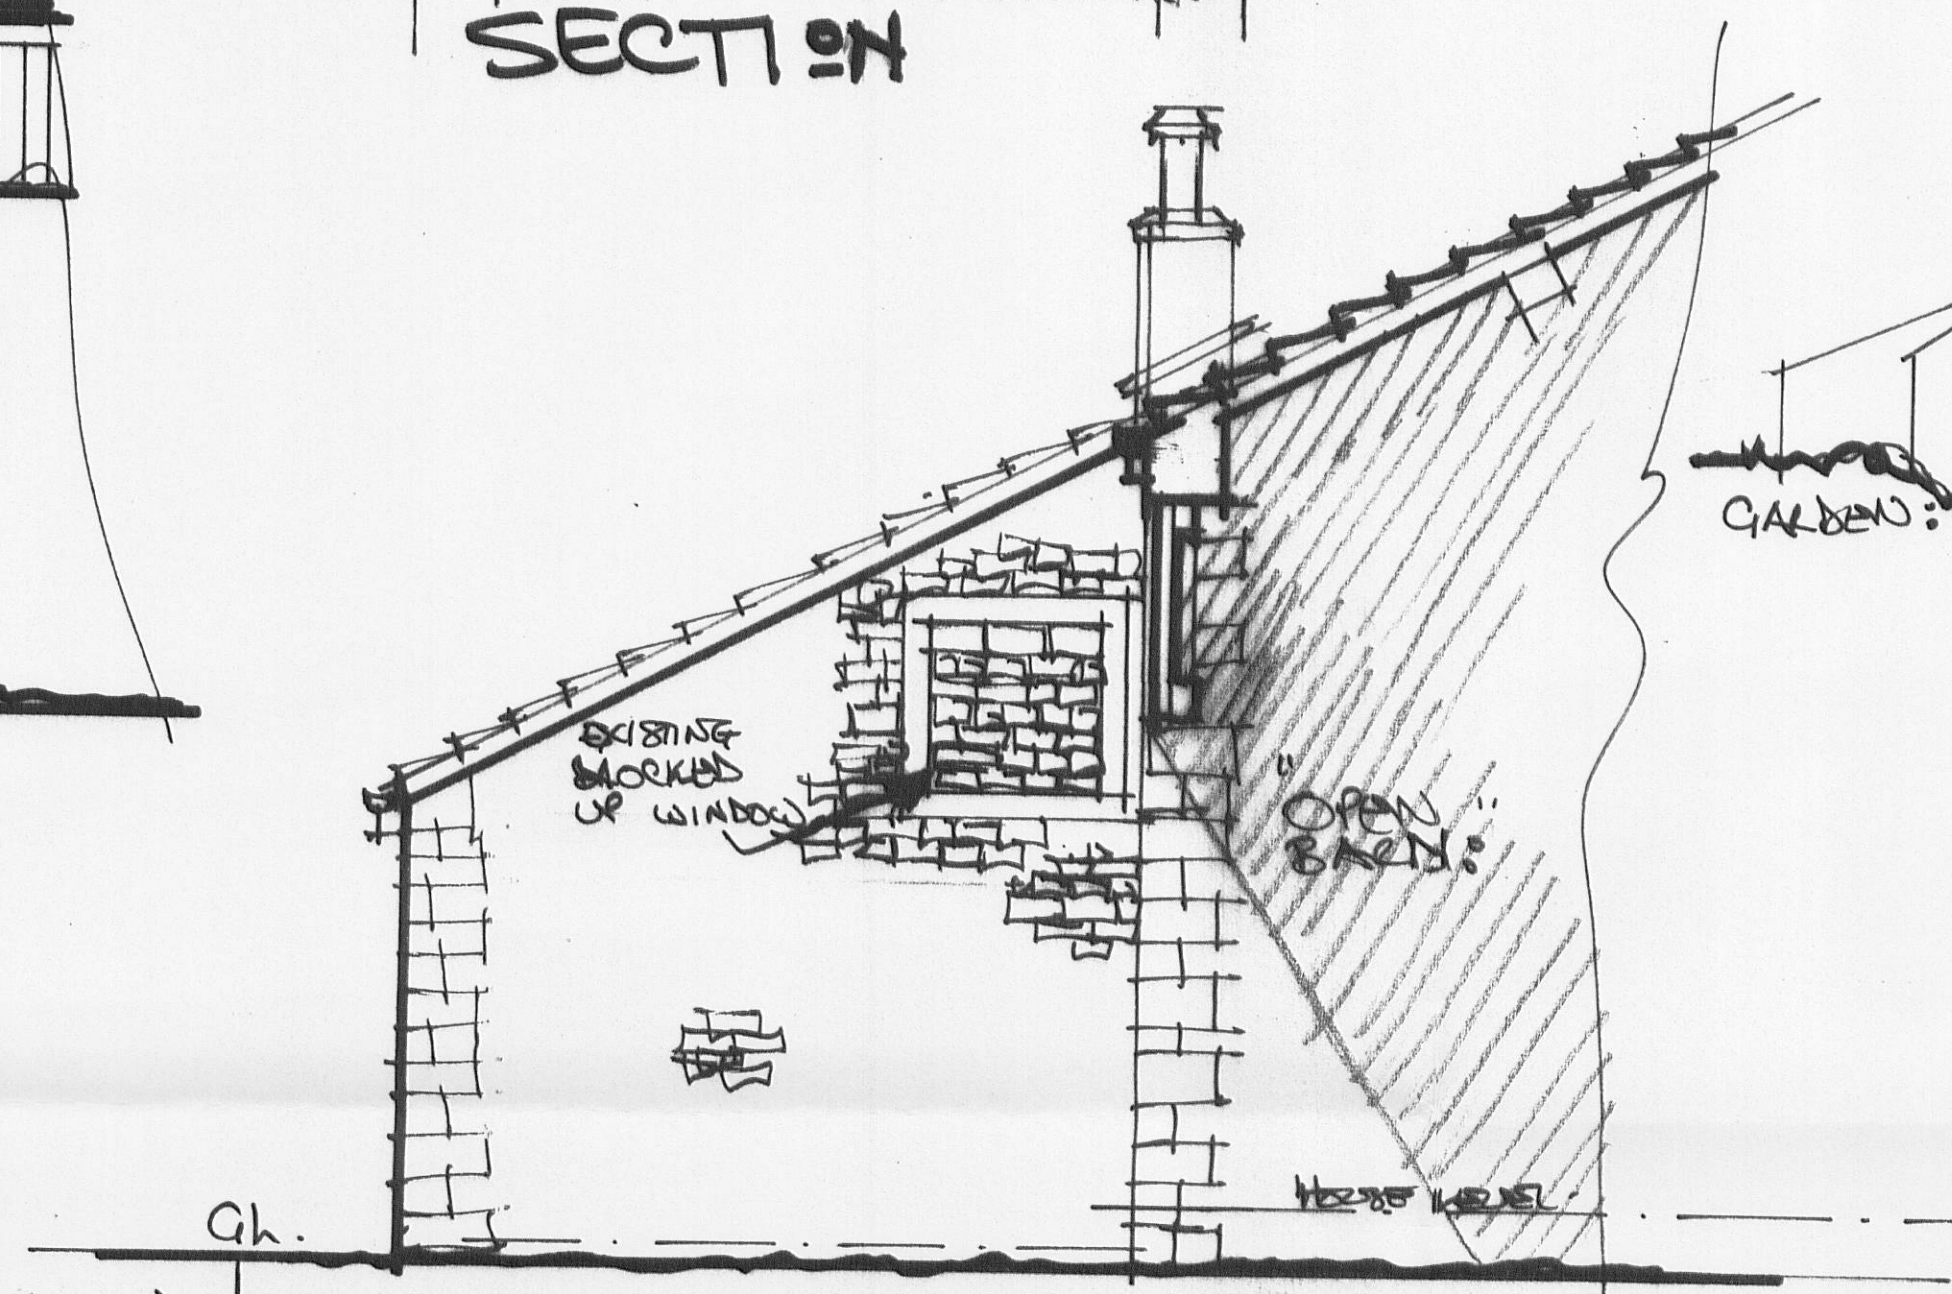


FRONT ELEVATION:

NEW WINDOW TO EXISTING GARAGE DOOR OPENING WITH STONE JAMBS & MULLIONS/CILL TO MATCH.

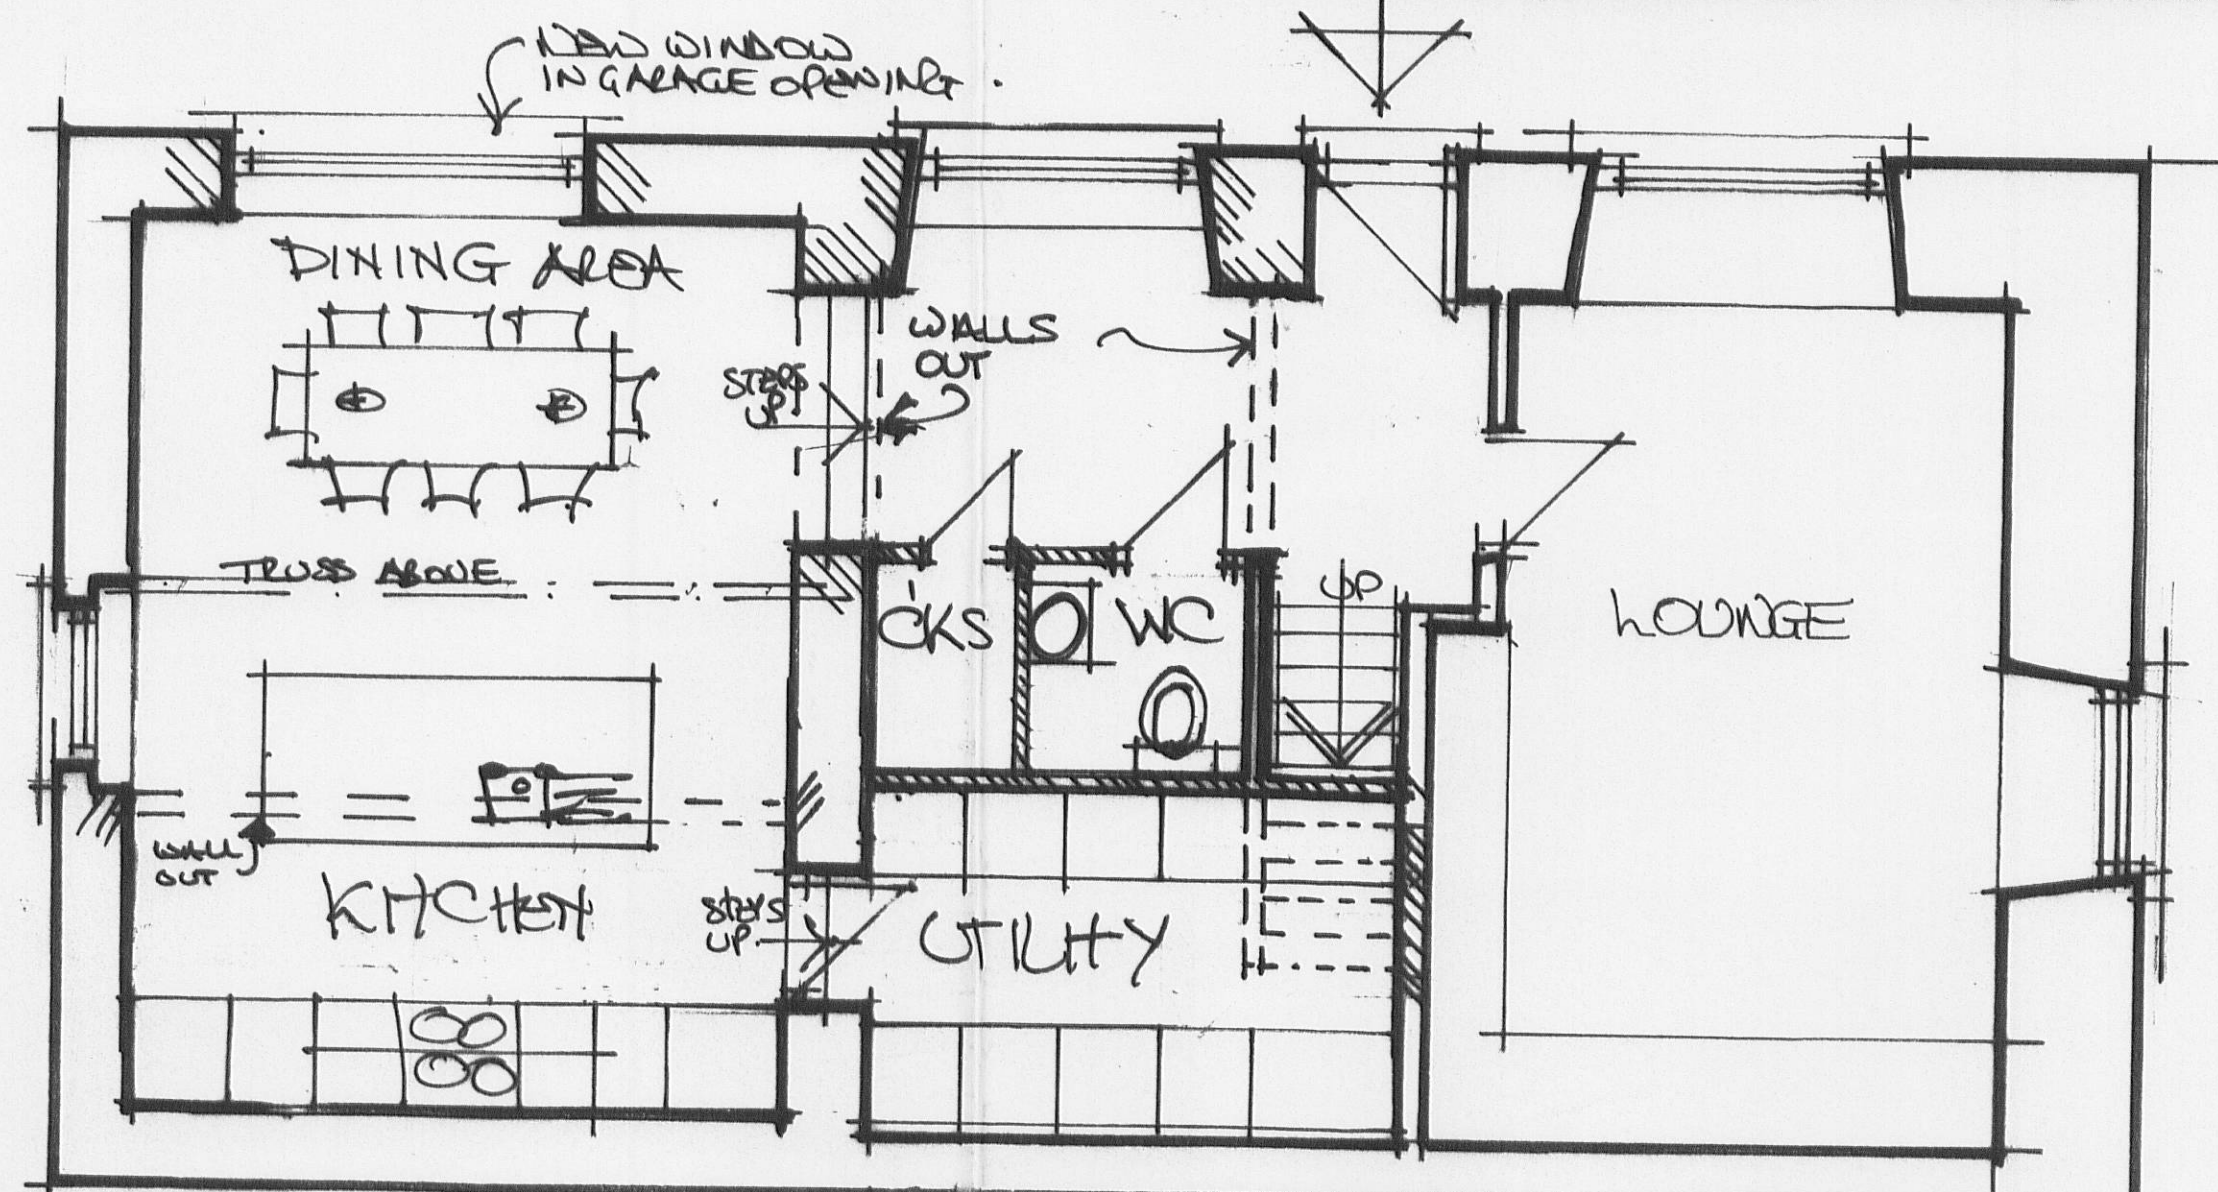

GROUND FLOOR PLAN:

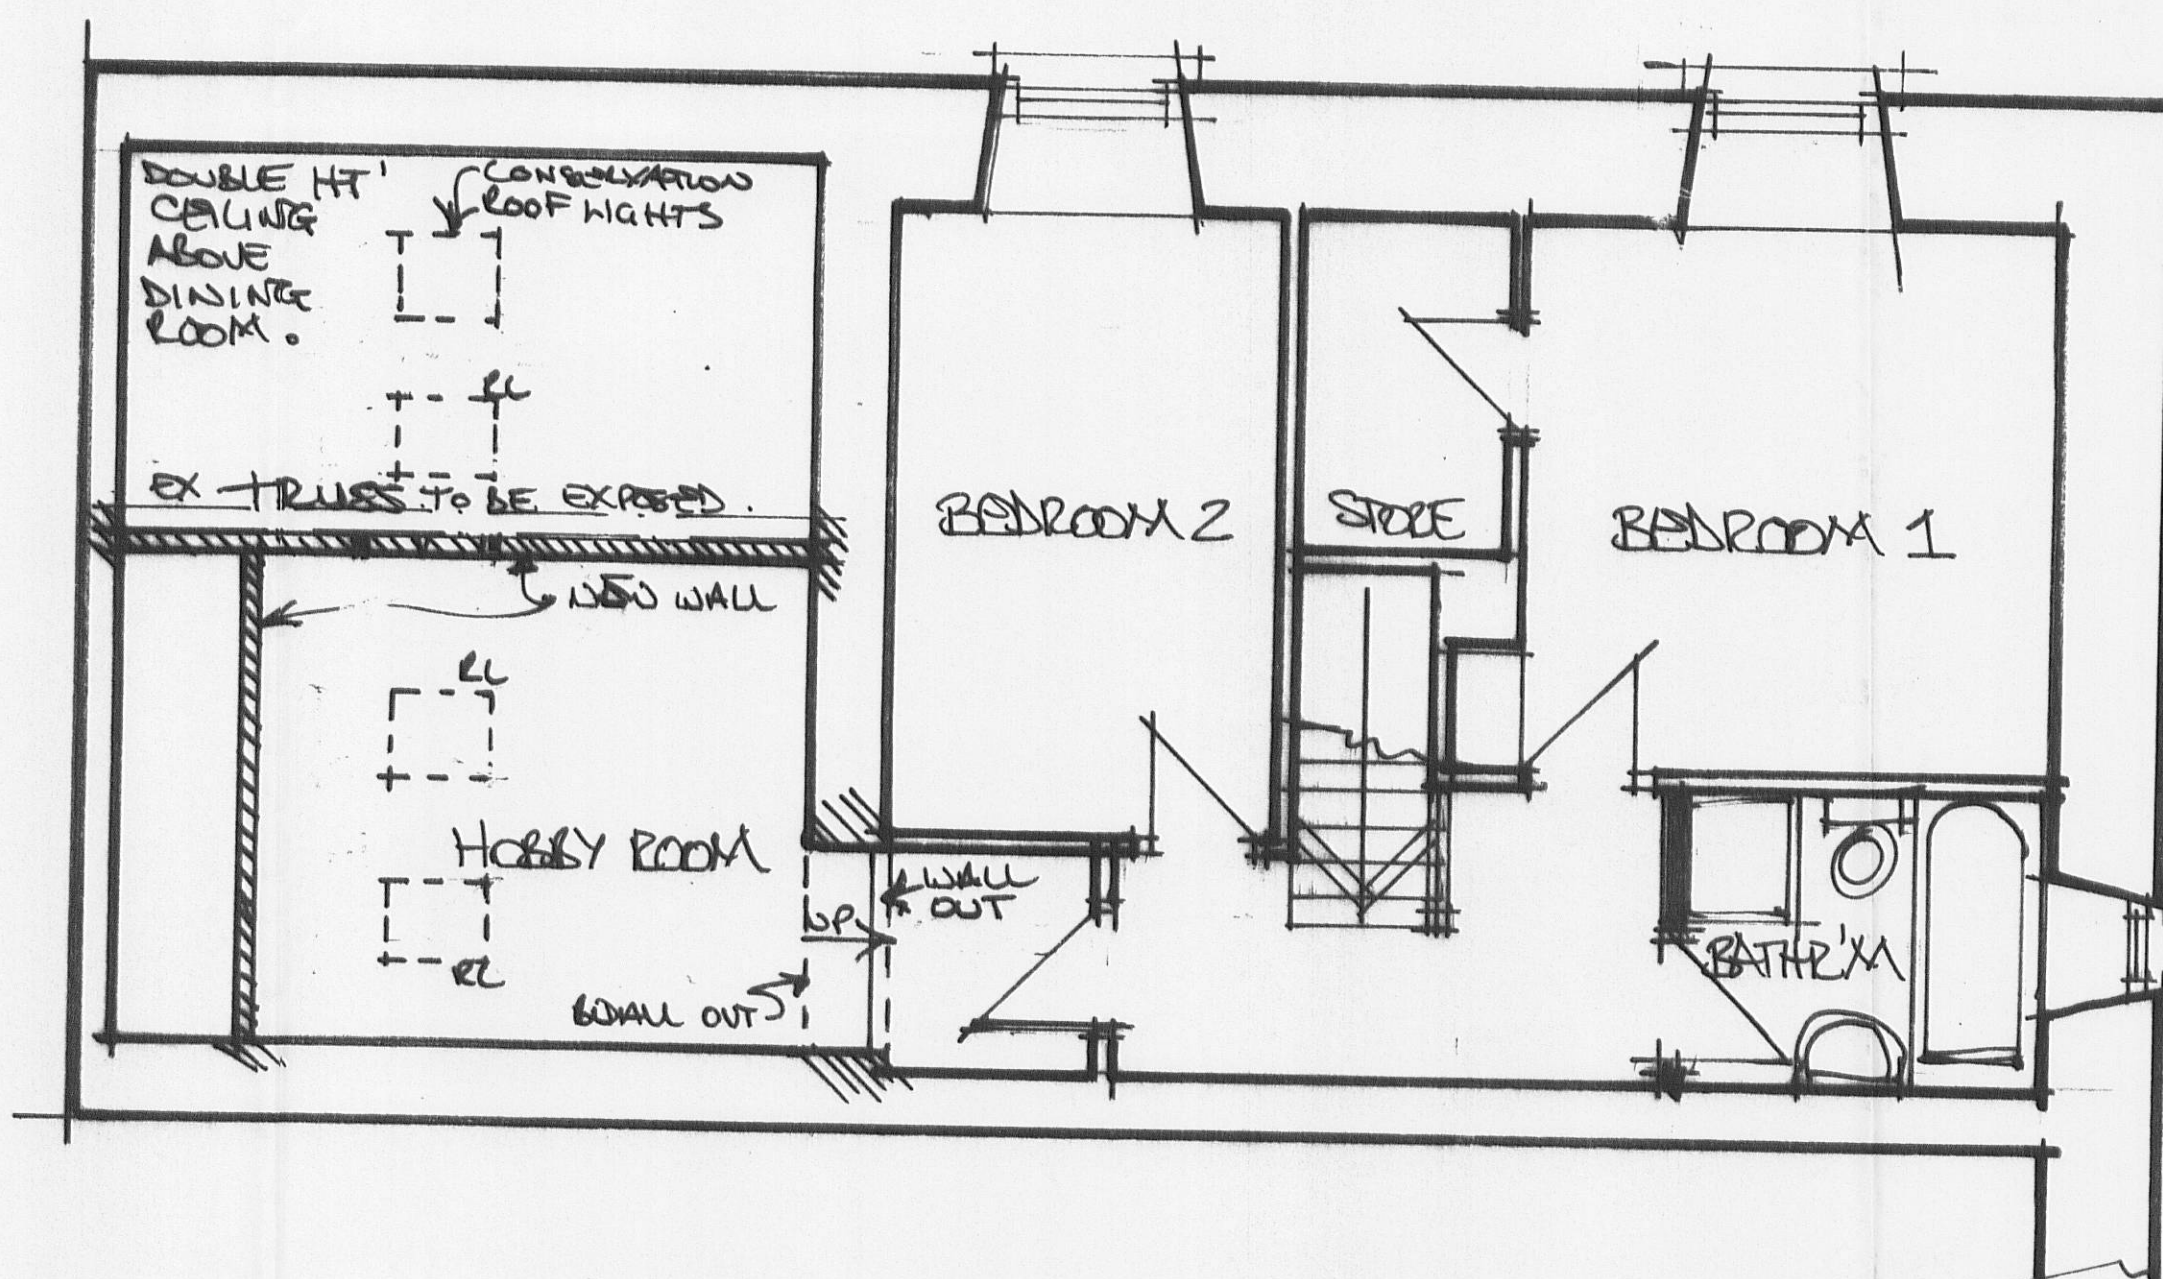

FIRST FLOOR PLAN:

320110805P

'REV. A' 27/6/2011 WC/CKS
AMENDED: