


320110807P

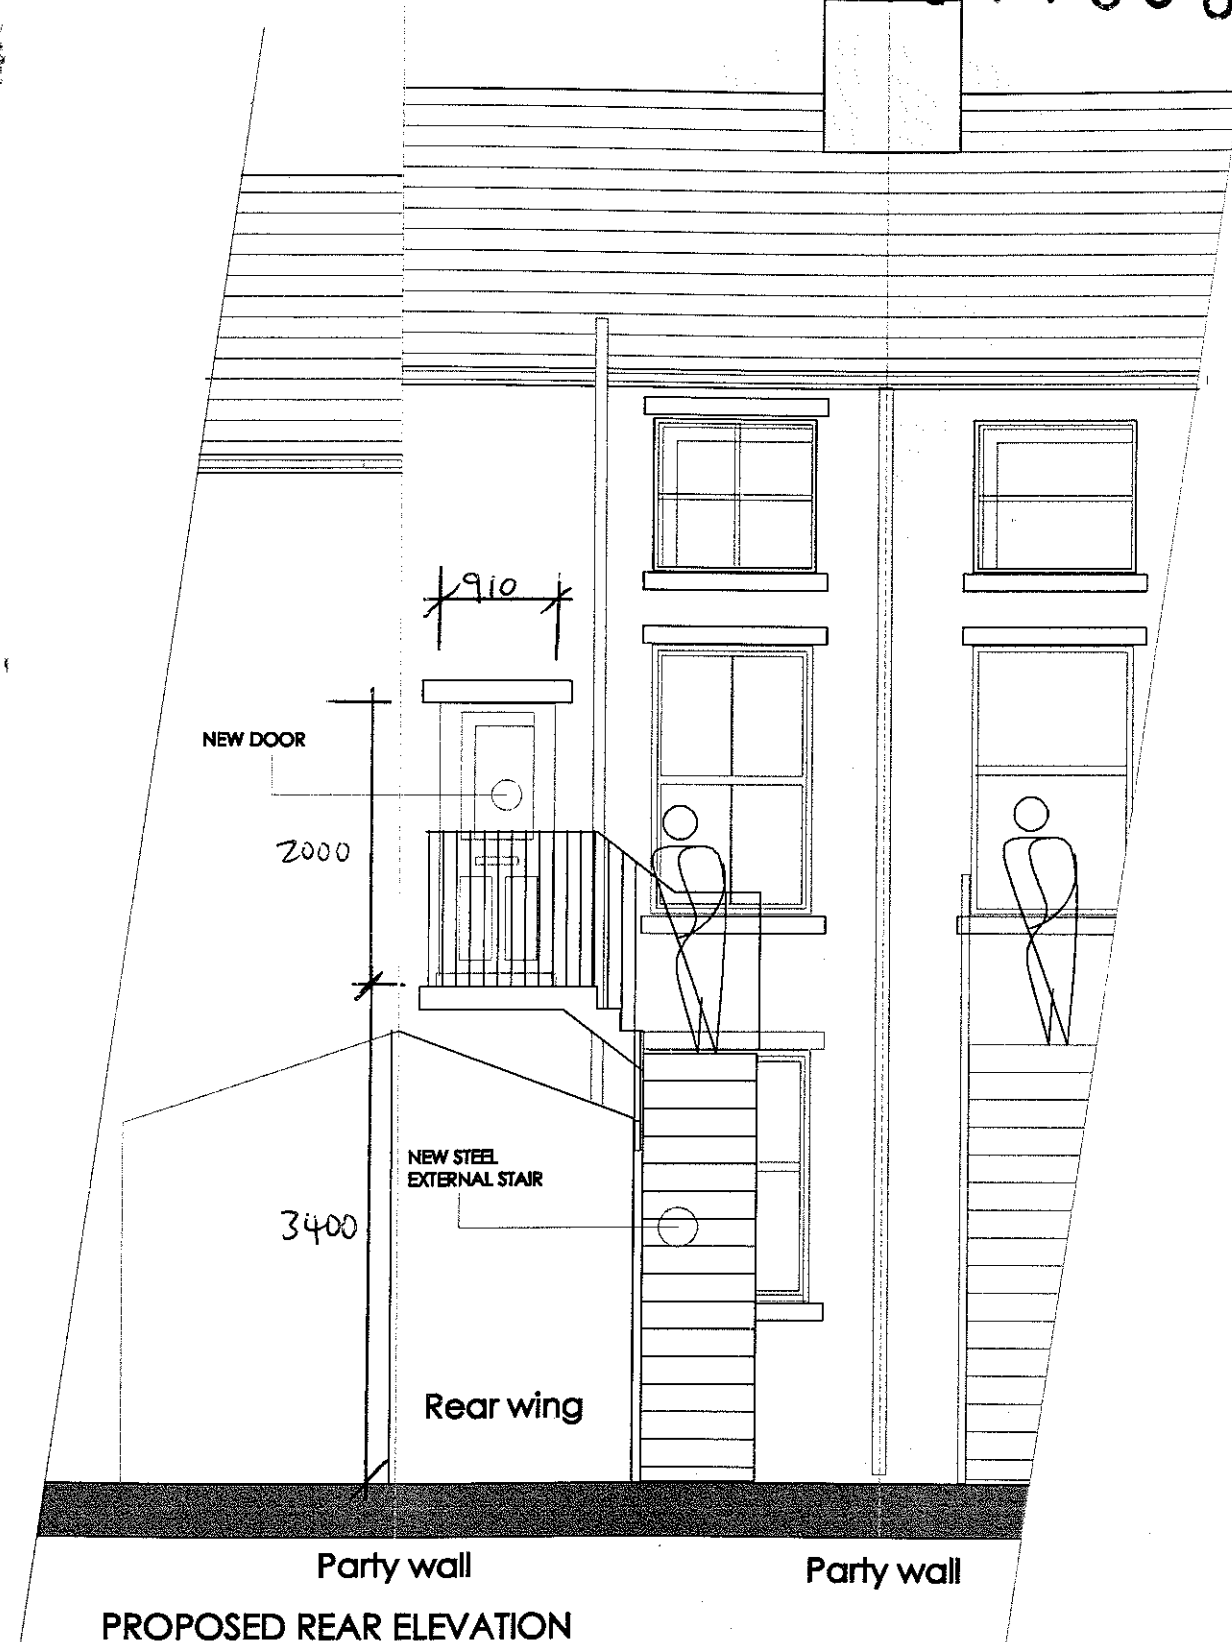

1:50



38 KING STREET, CLITHEROE

EXISTING AND PROPOSED REAR ELEVATION - RAFFIA 200