
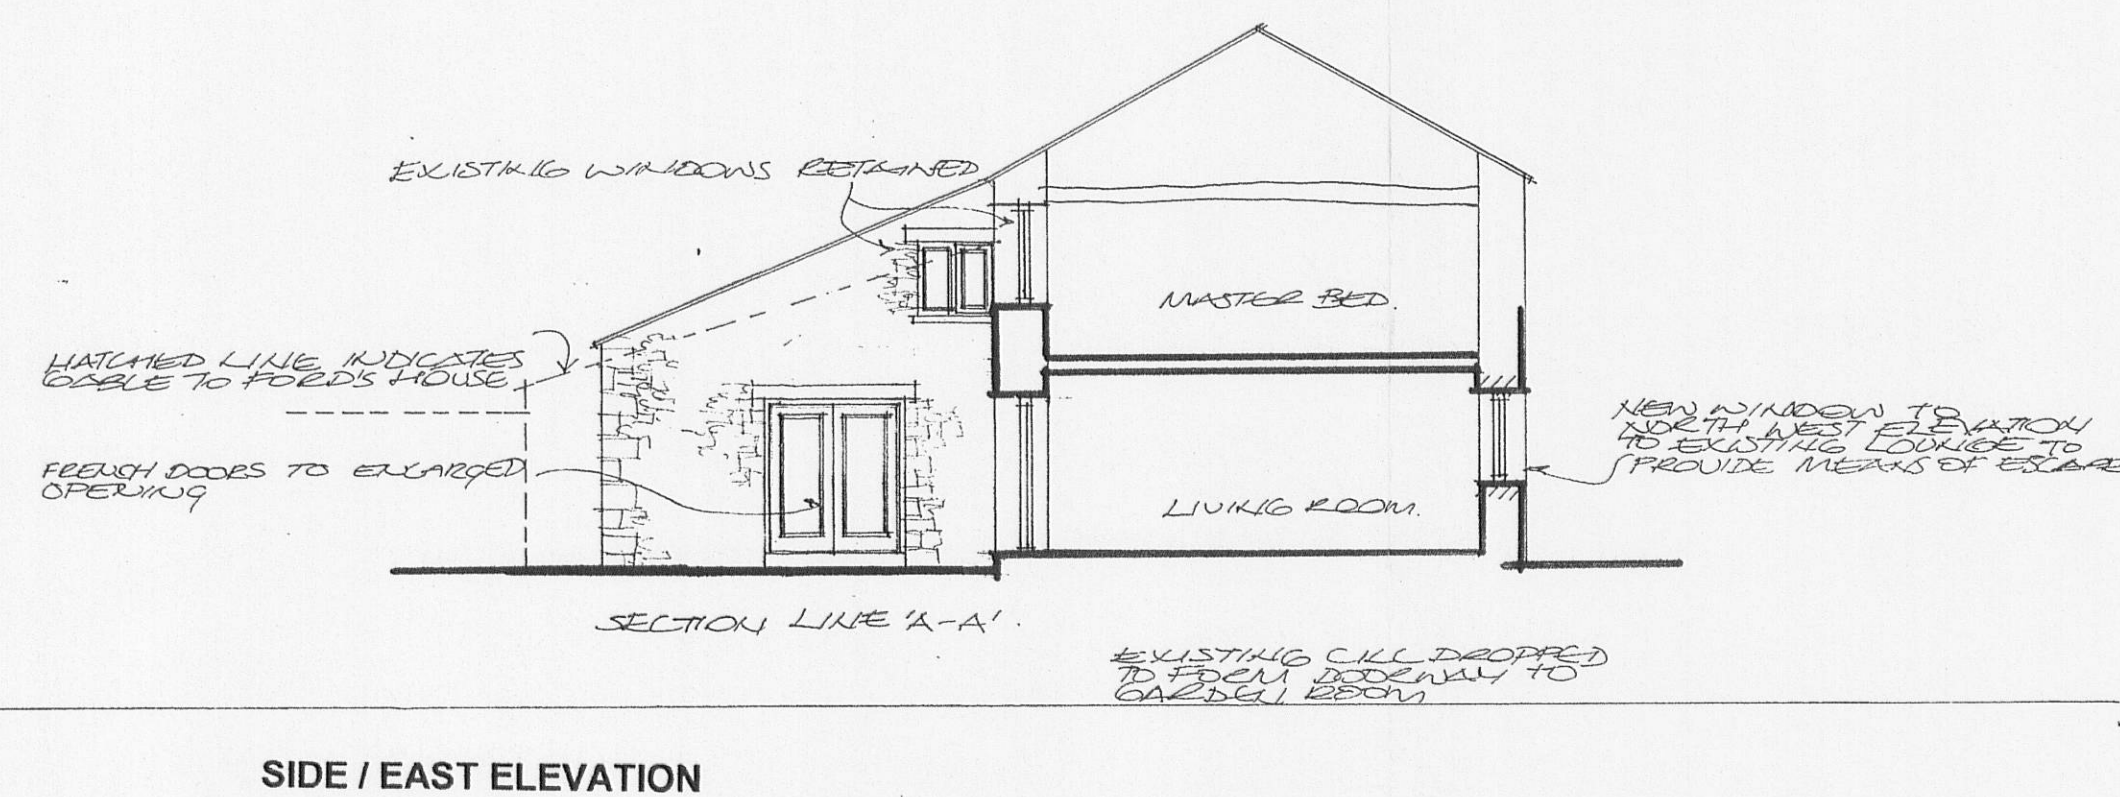
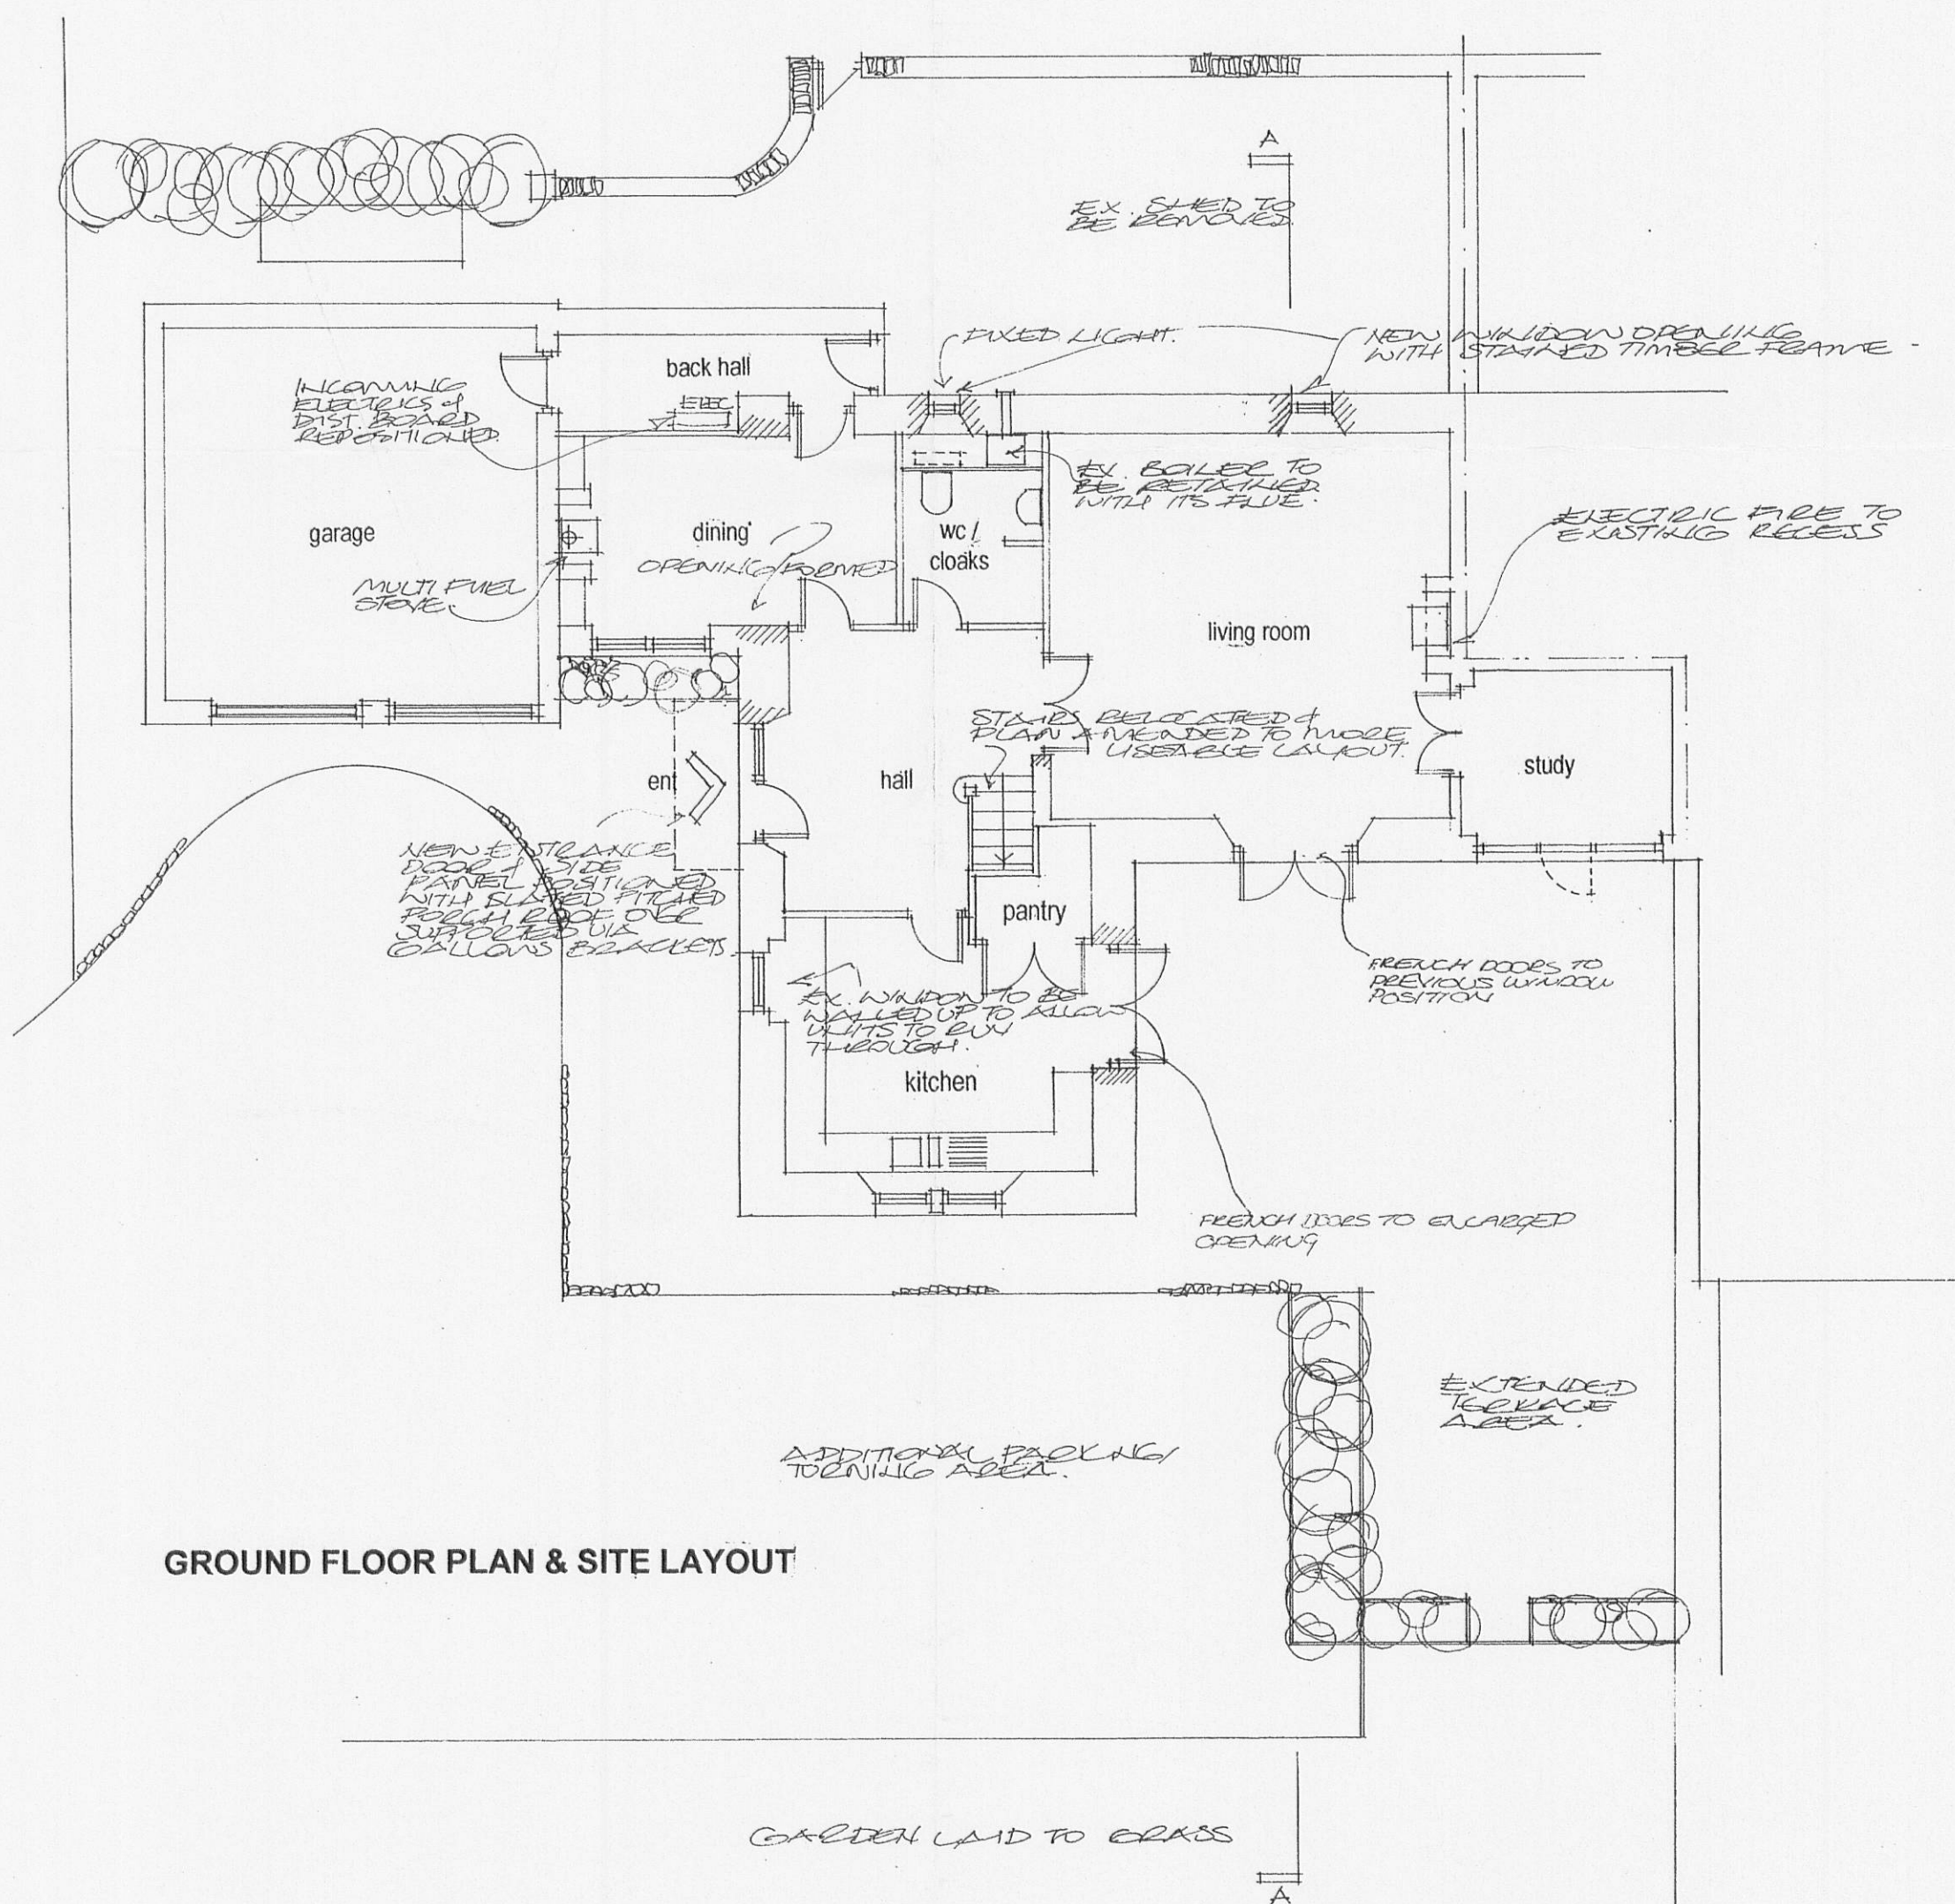
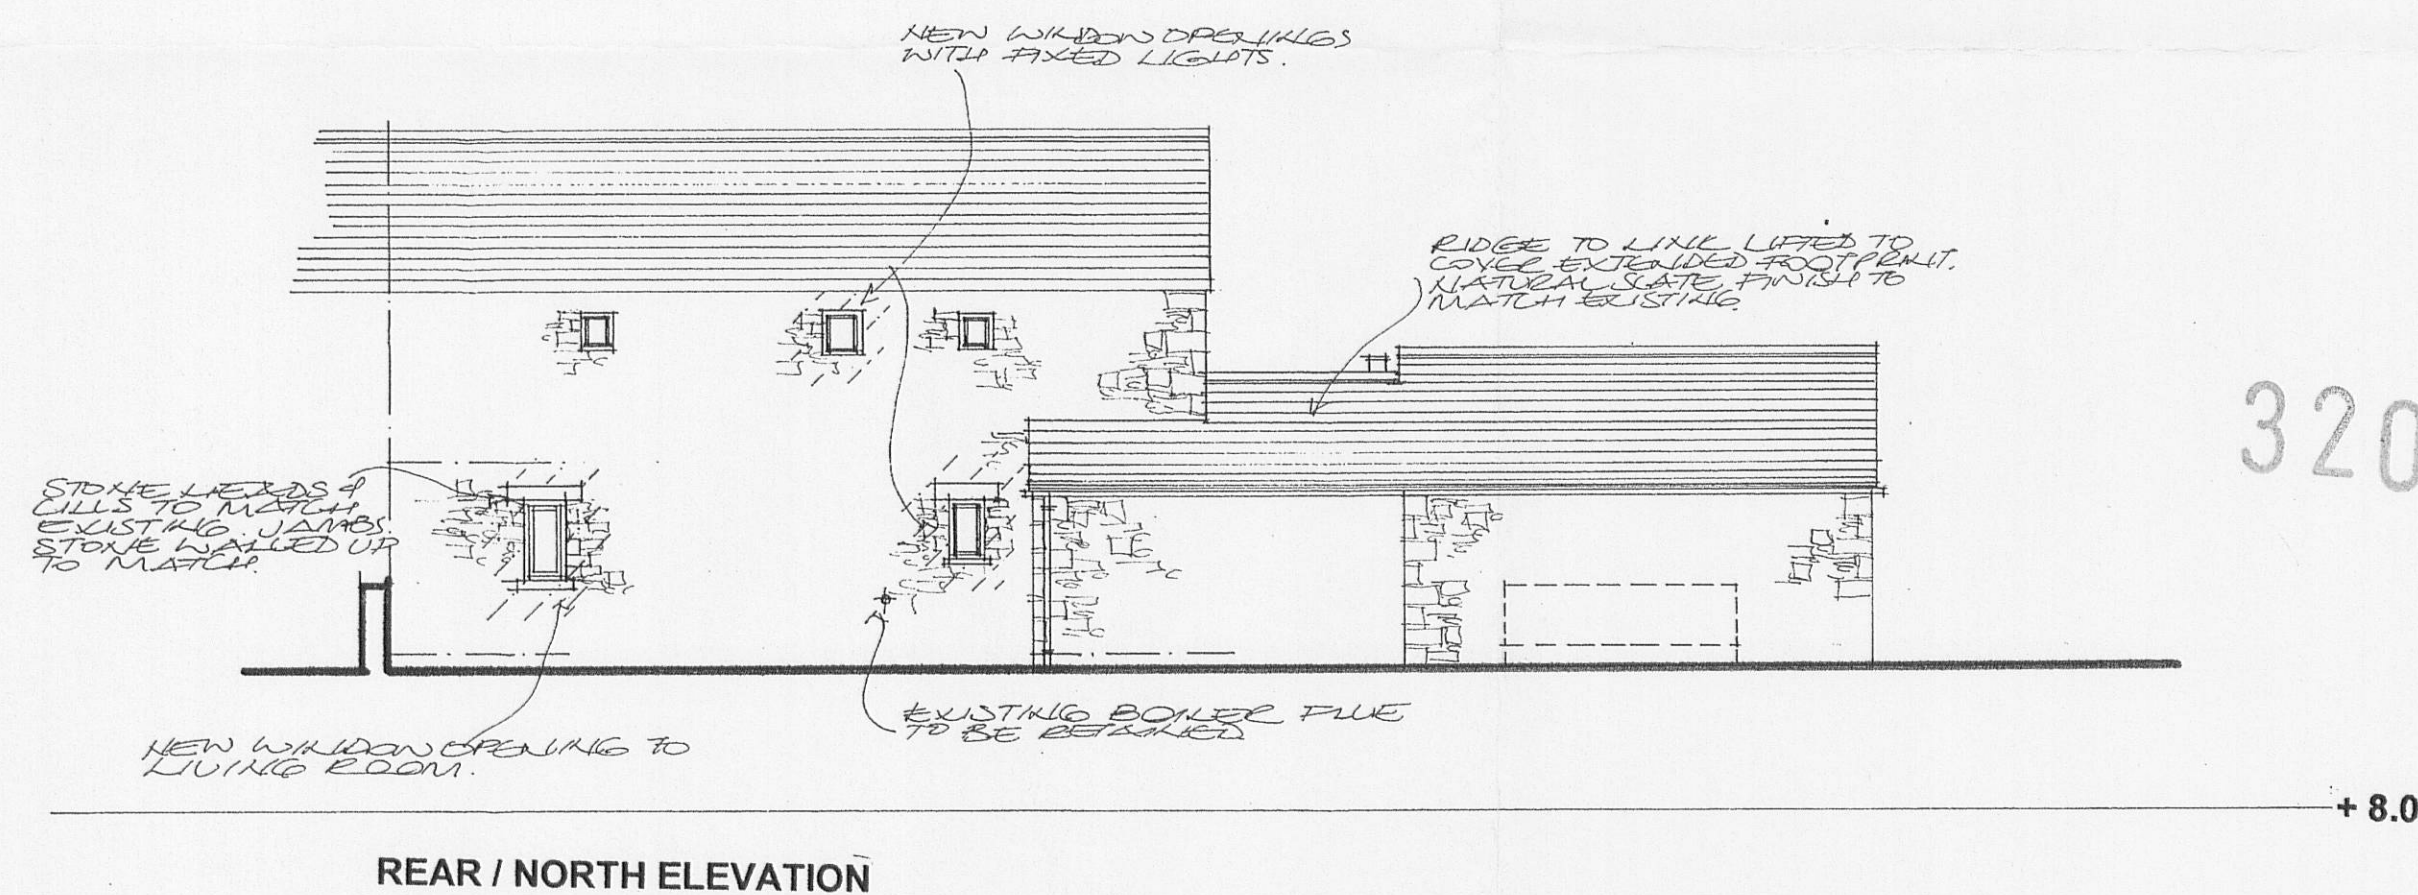
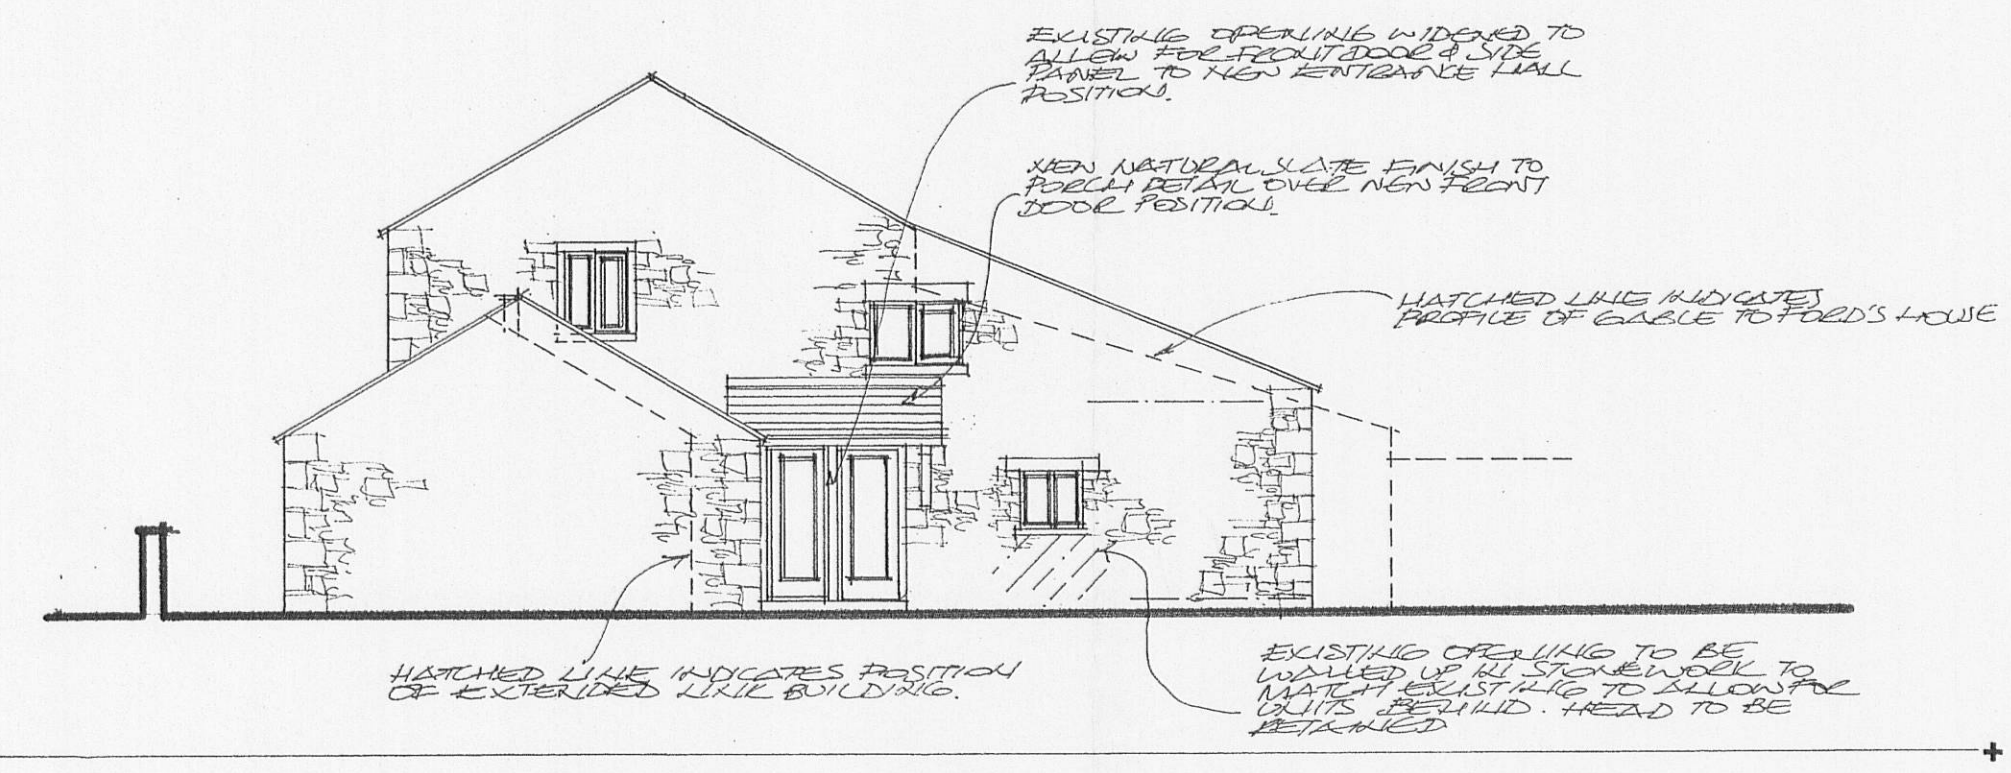


THIS DRAWING TOGETHER WITH THE DESIGN IS
COPYRIGHT OF THE ARCHITECT.
FIGURED DIMENSIONS SHOULD BE FOLLOWED
AND SCALED DIMENSIONS SHOULD BE CHECKED
WITH THE ARCHITECT.
ANY DISCREPANCY MUST BE REPORTED TO THE
ARCHITECT IMMEDIATELY AND PRIOR TO
PROCEEDING.

REVISIONS

REVISION A: 06/10/2011 - DOOR BETWEEN
ENTRANCE, HALL & KITCHEN
INDICATED
- HEIGHTS TO LIME & ROOF
ROOF INDICATED
REVISION B: 01/11/2011 - GARDEN ROOM
REMOVED & BARN AREA
REINTEGRATED

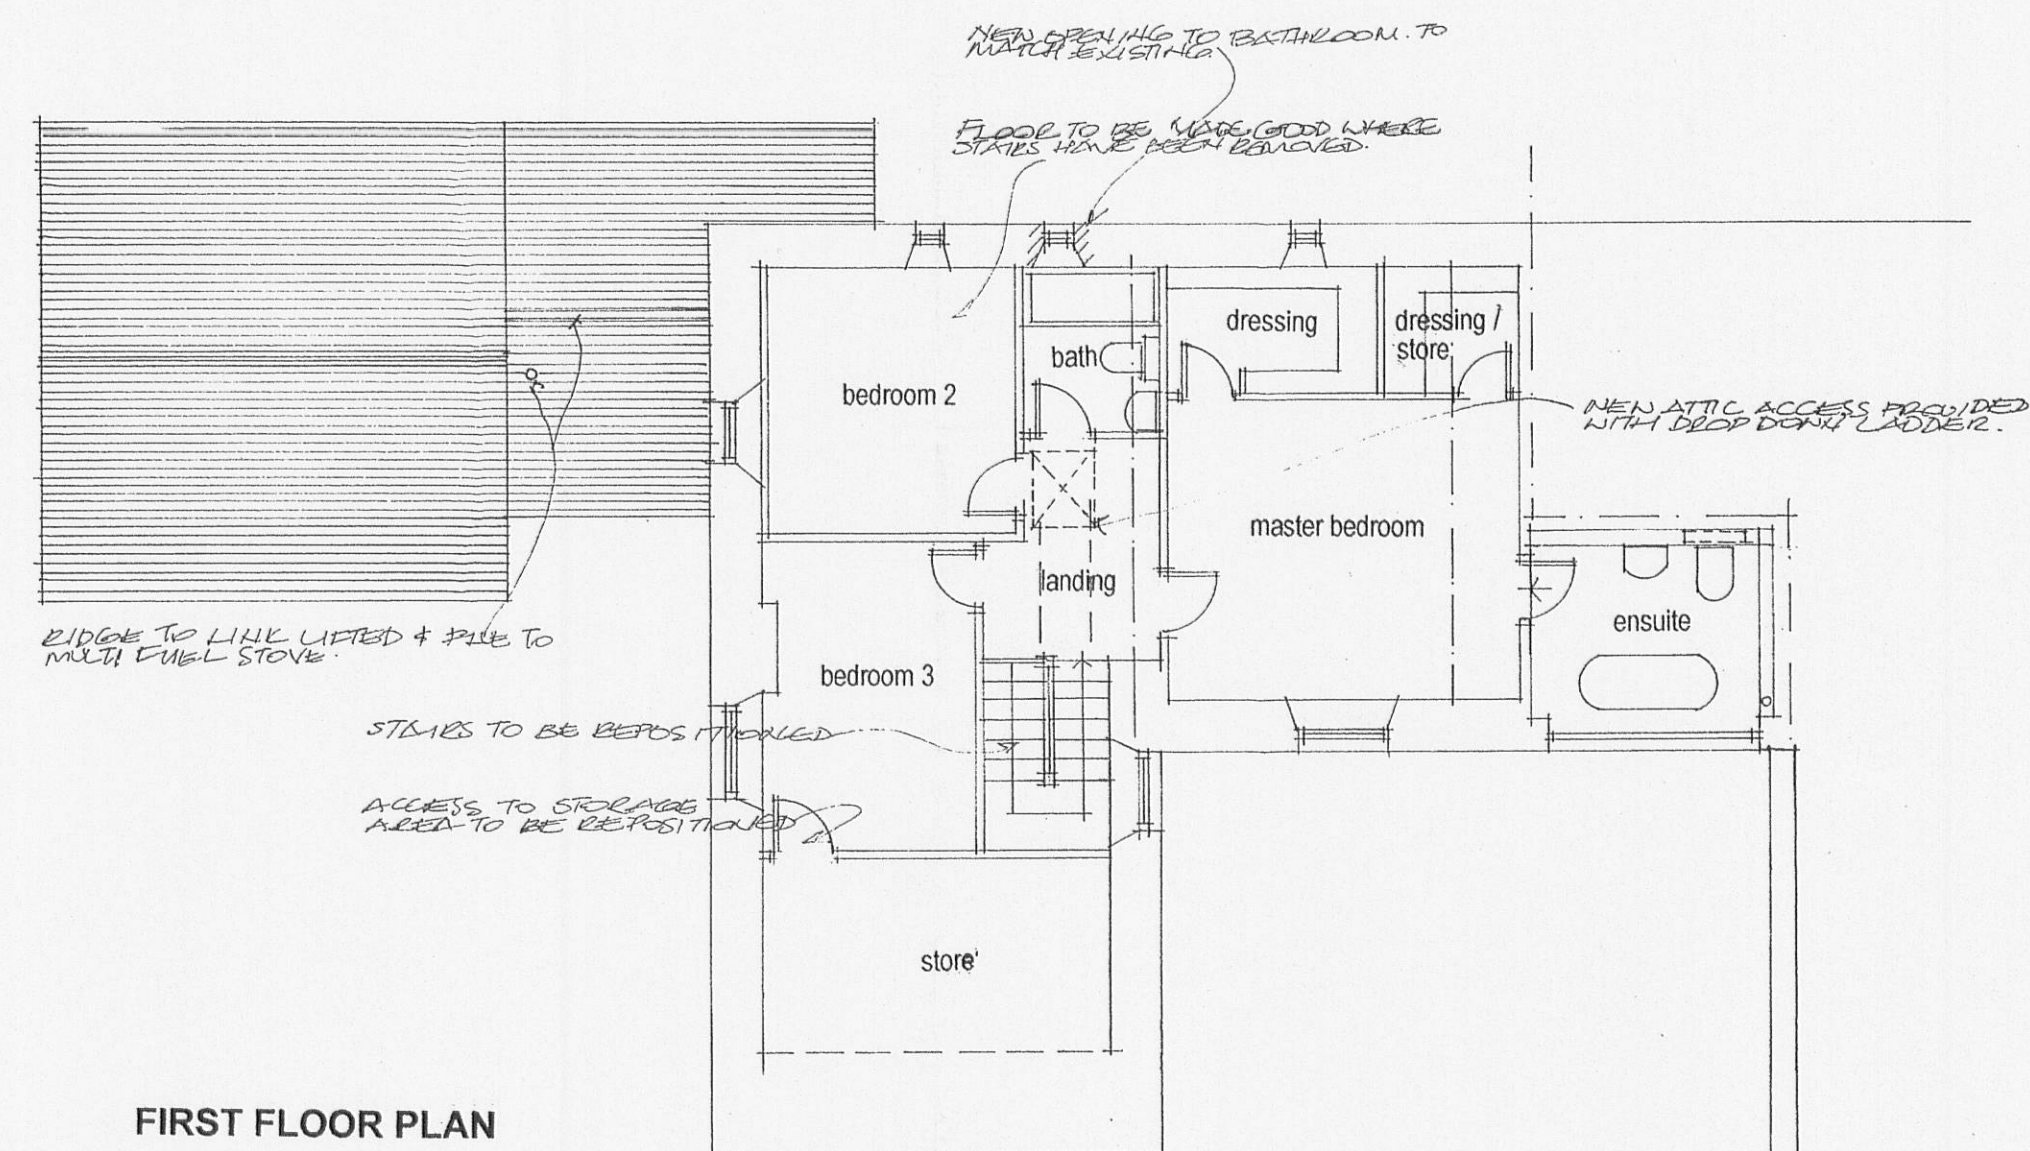

320110808P

AMENDED PLANS RECEIVED
DATE 02/11/11

Original Drawn By EW Date September 2011

wdp

wright design partnership
15 main street, kirkby lonsdale, cumbria LA6 2AQ
tel / 015242 71887 fax / 015242 73769
email / mail@wdparchitects.co.uk

Client Mr. Mrs. Faux
Contract Alterations & Extensions to
Foxfield
Alston
Drawing Title PROPOSED DETAILS
Scale 1:100 Job No. KL2470 Dwg. No. 04 15