


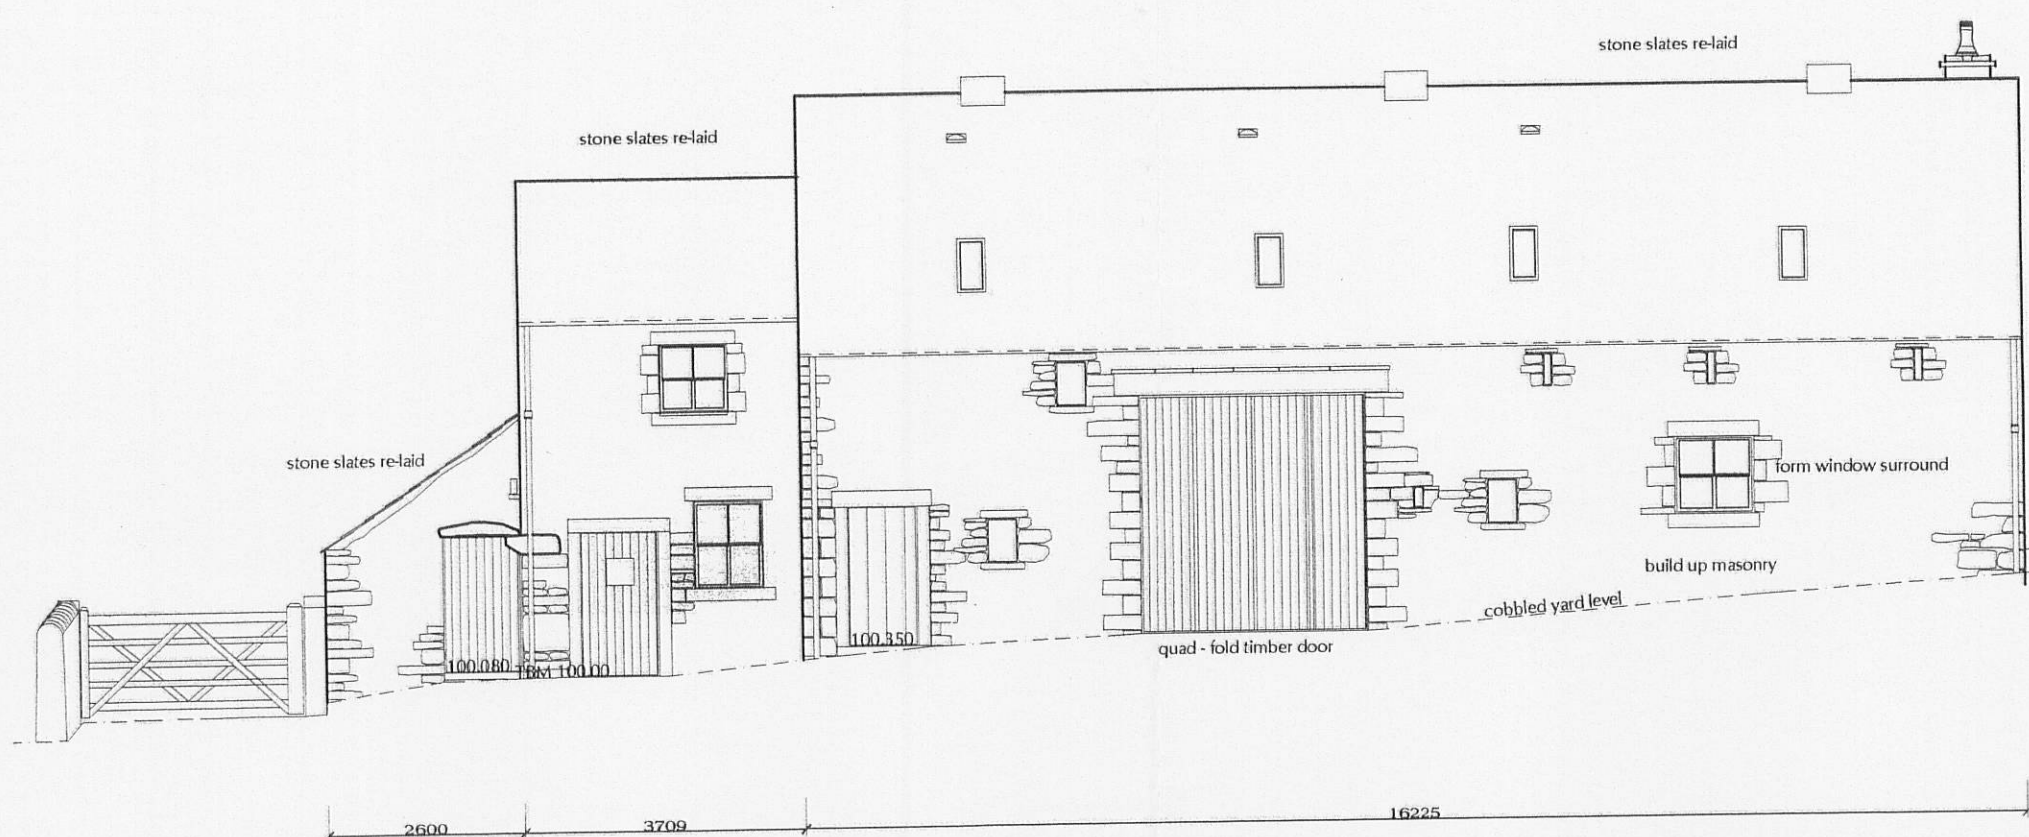


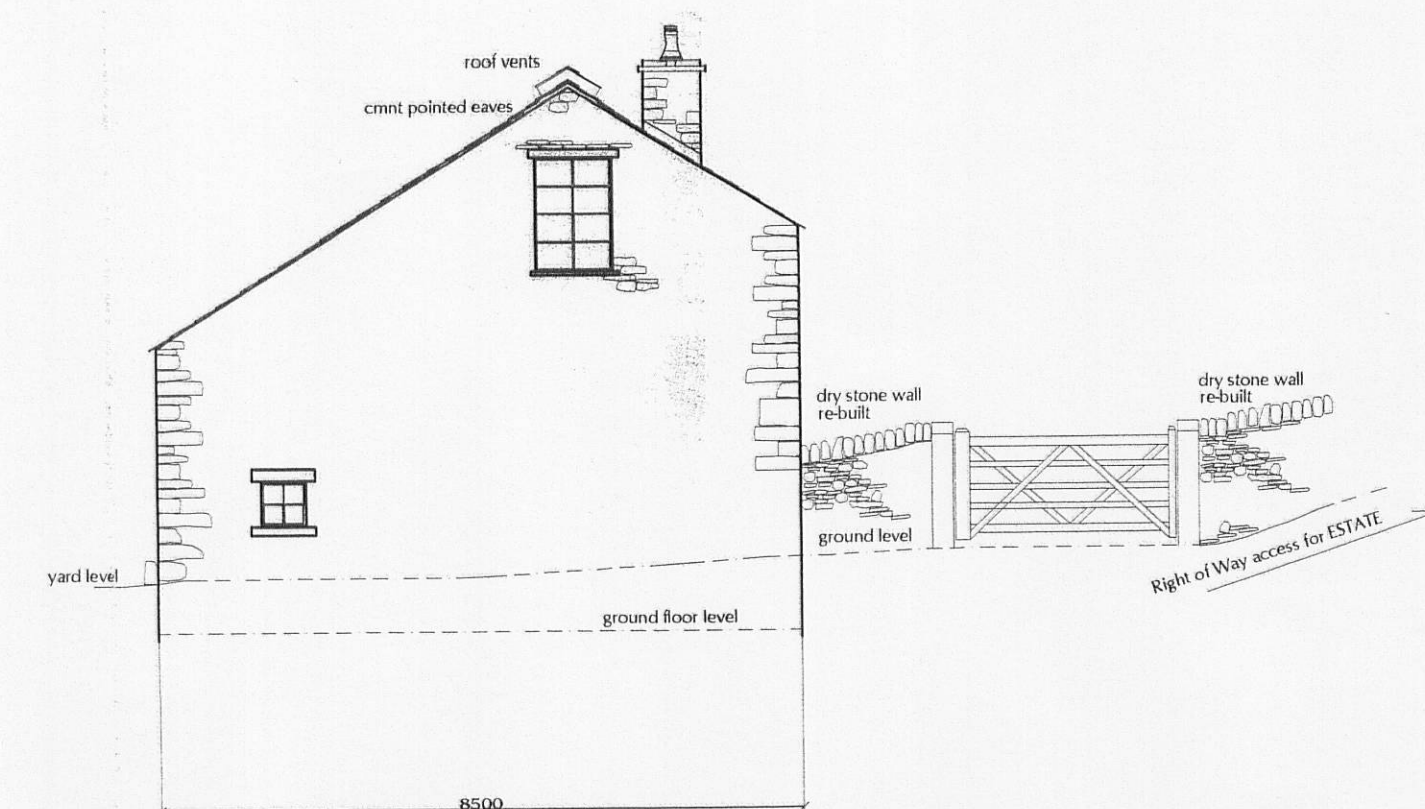


SOUTH ELEVATION

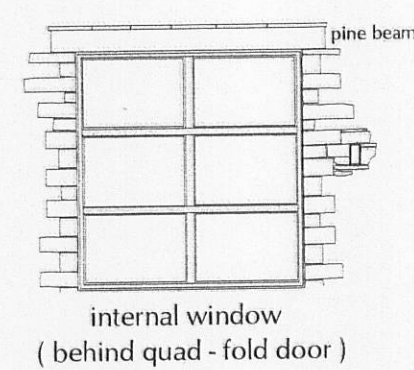

EAST ELEVATION

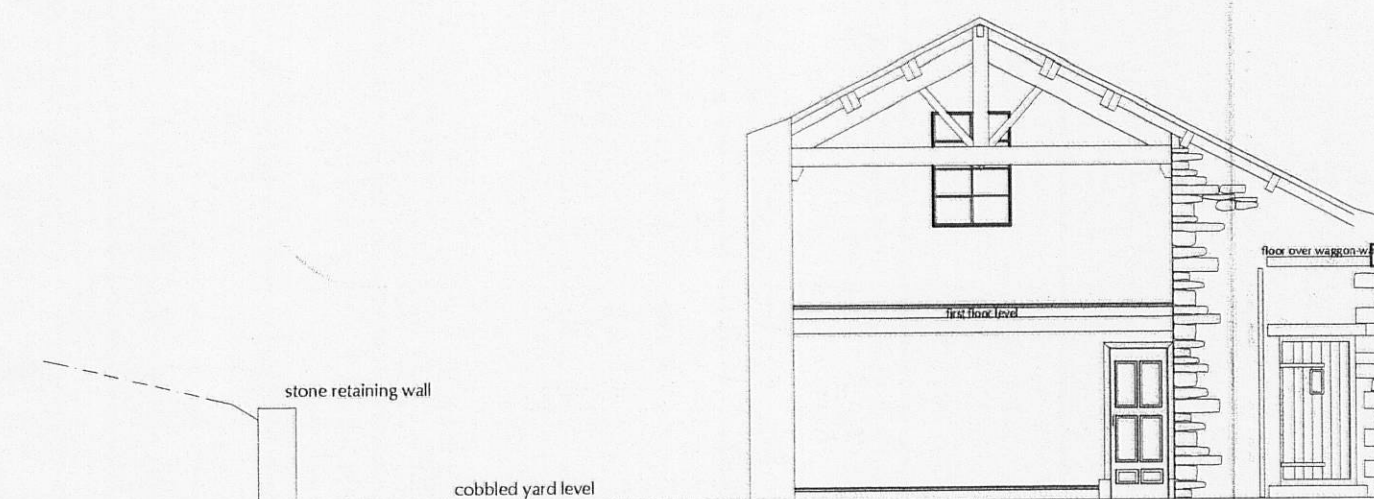



SECTION AA

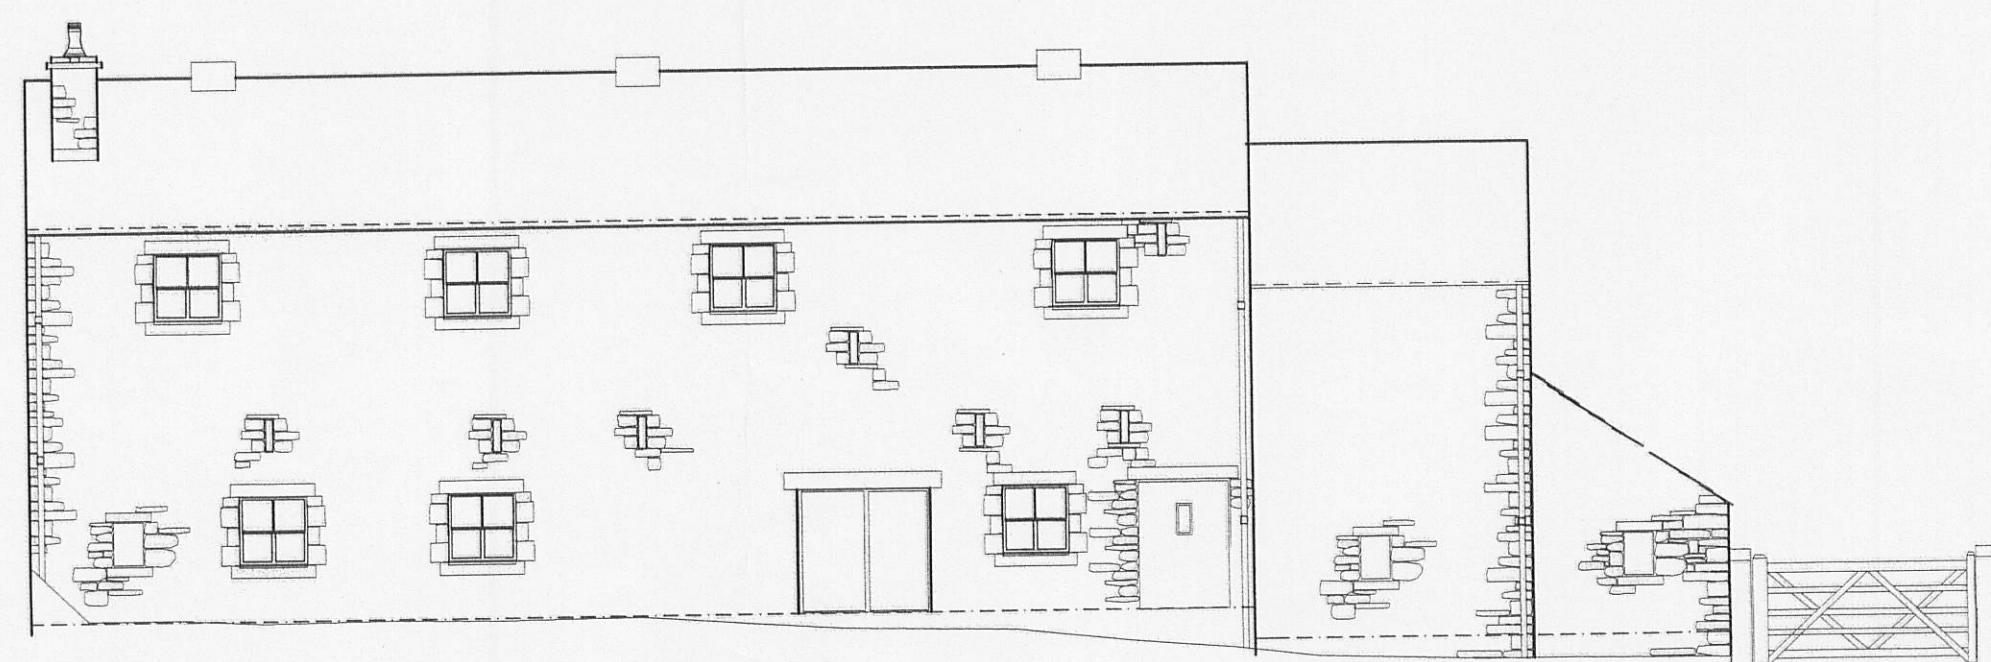

NORTH ELEVATION



WEST ELEVATION

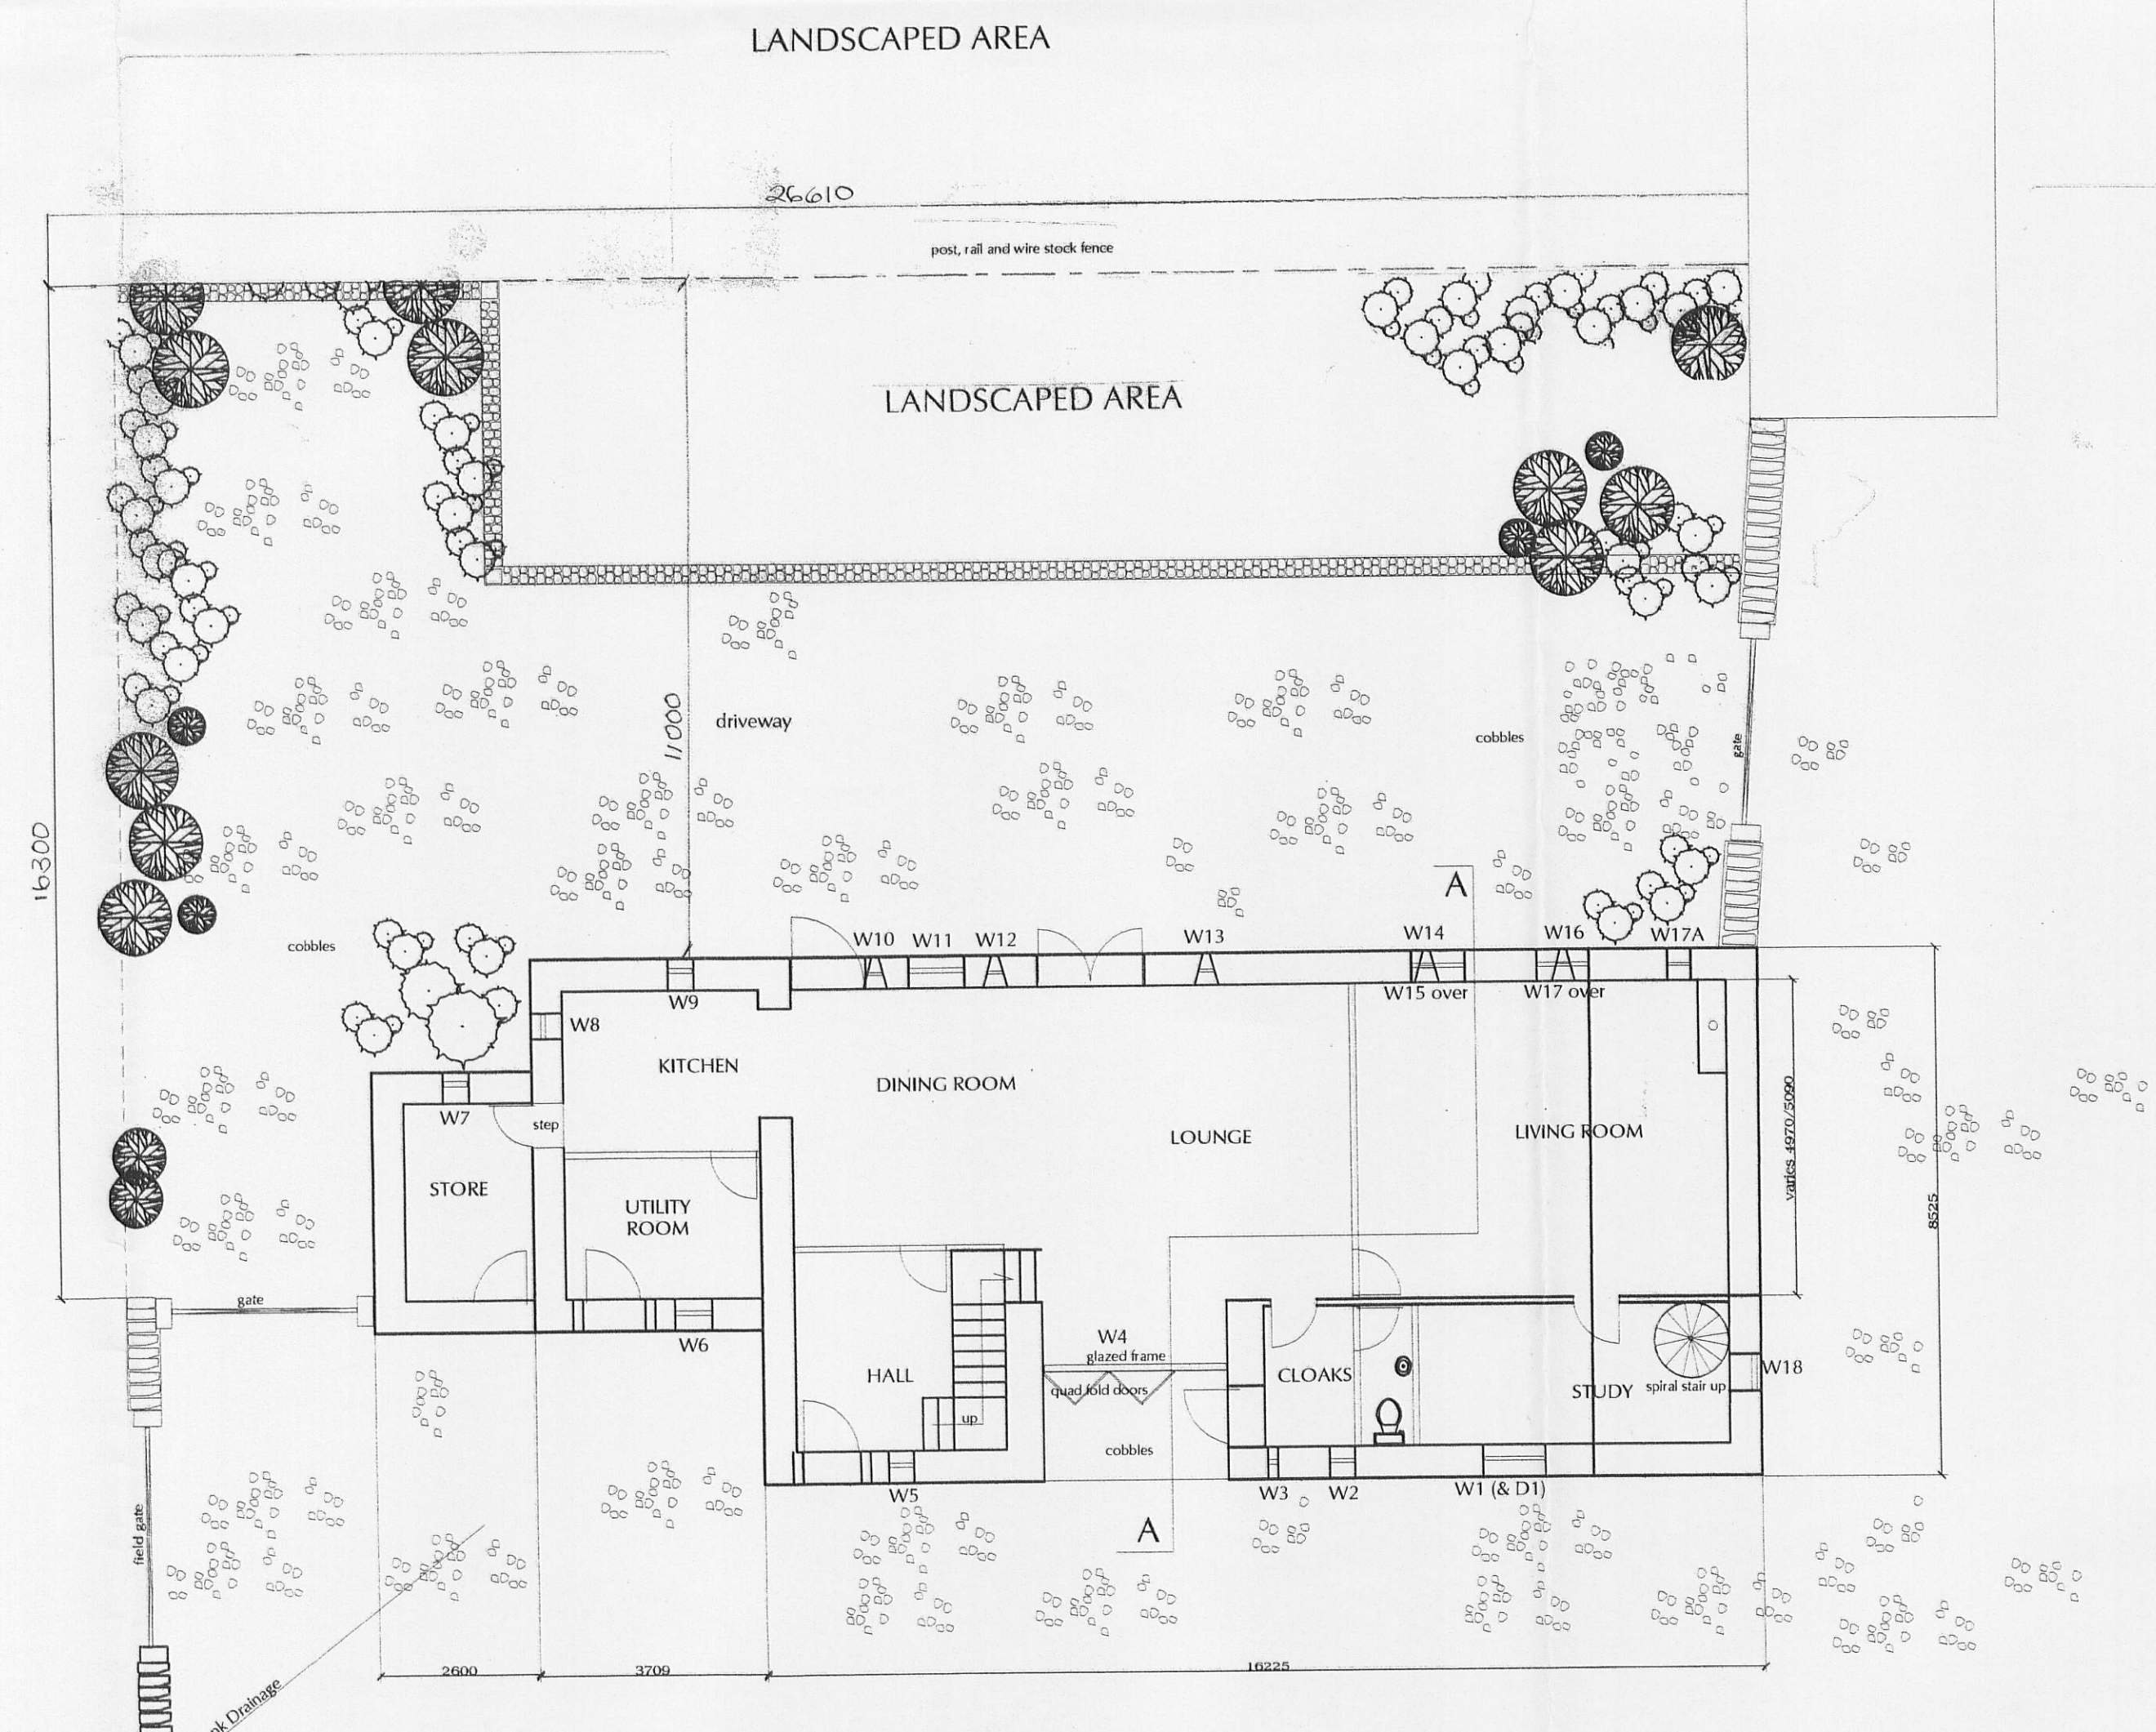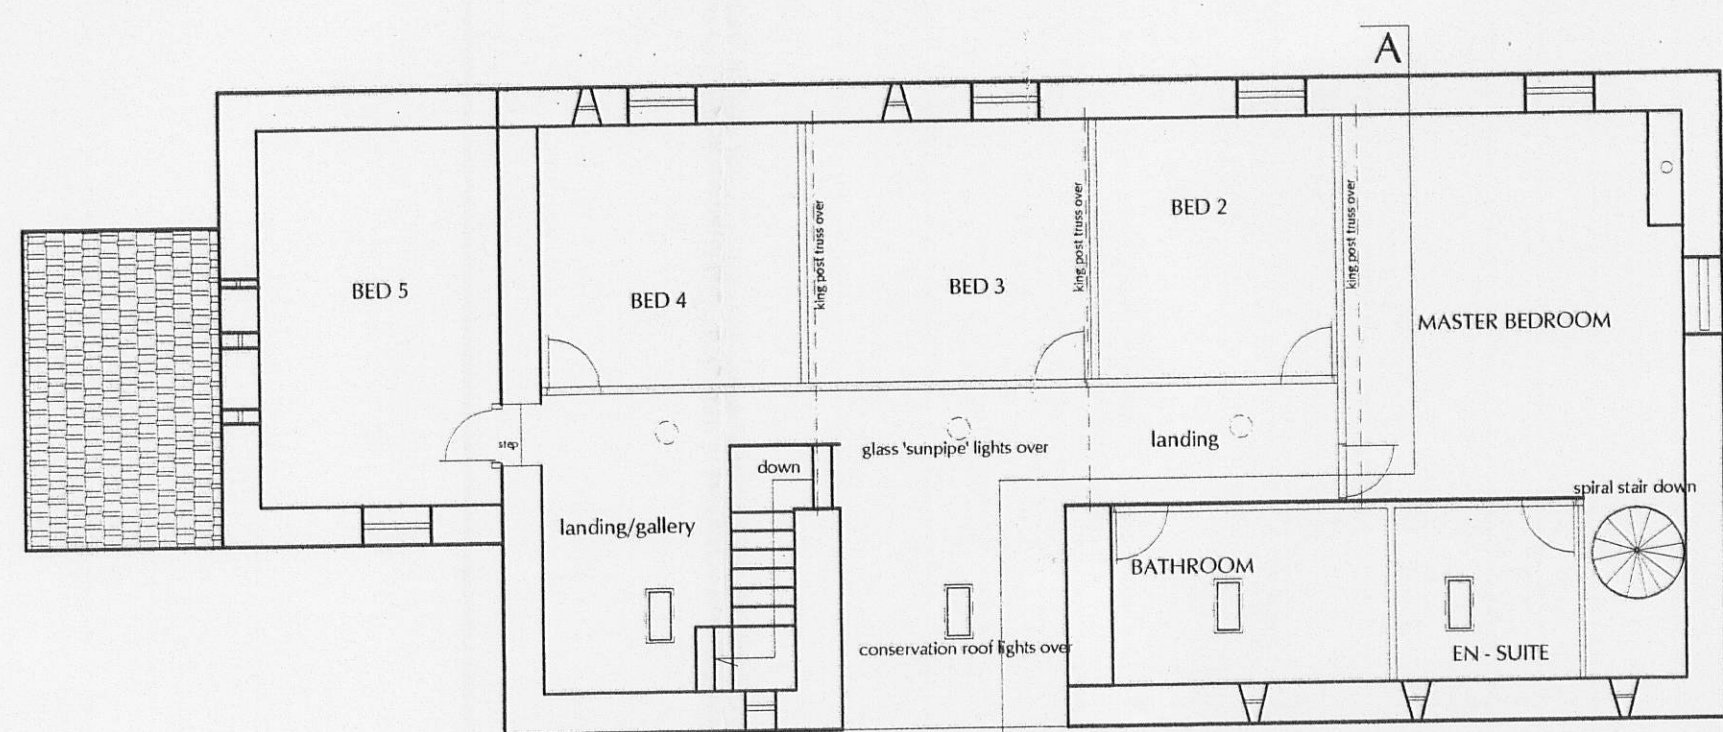

32011082

B Cartilage further amended
A i) cartilage amended to North

Amendments

Drwg. No 2001 - 22 - 04 A scale
C date 3

Client Mr & Mrs J Palmer
Higher Higson Farm
Higher Twiston
Clitheroe

Project Conversion of Barn to Dwelling
Hill Foot Barn
Higher Twiston
Clitheroe

Title Proposed Alterations
Plans, Elevations and Section

Surveying
GFP
G. Fawcett Partner
99 Manchester Road, Nelson
Lancashire BB9 7AB
Tel: 01282