

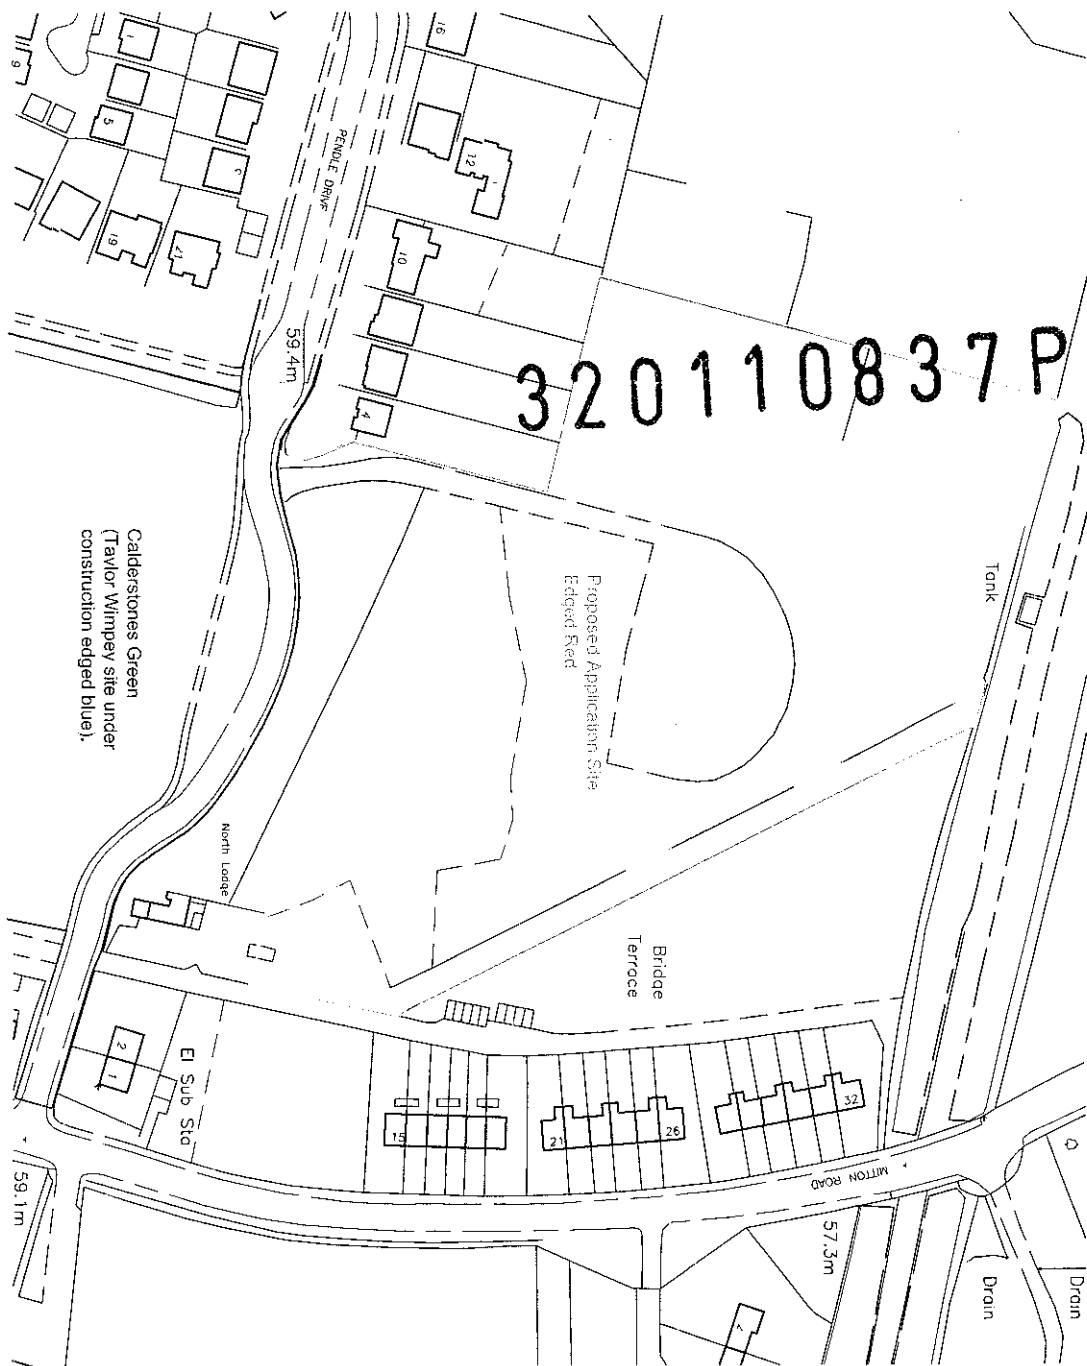
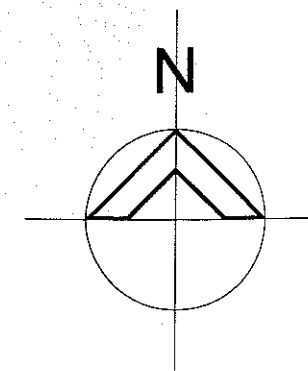


0m 25m 50m
Scale Bar 1:1250

Client Taylor Wimpey Manchester				
Project Pendle Drive, Whalley - Calderstones Phase 3				
Drawing Title Location Plan				
Date 18/10/11	Scale As shown @ A3	Drawn asf	Drawn by 10/094/L01	Rev
 2117 REGENT ROAD WHALLEY, LANCASHIRE LANCASHIRE TEL: 01207 281655 FAX: 01207 281724 www.lmp.co.uk © Copyright LMP Management Practice, Ltd.				

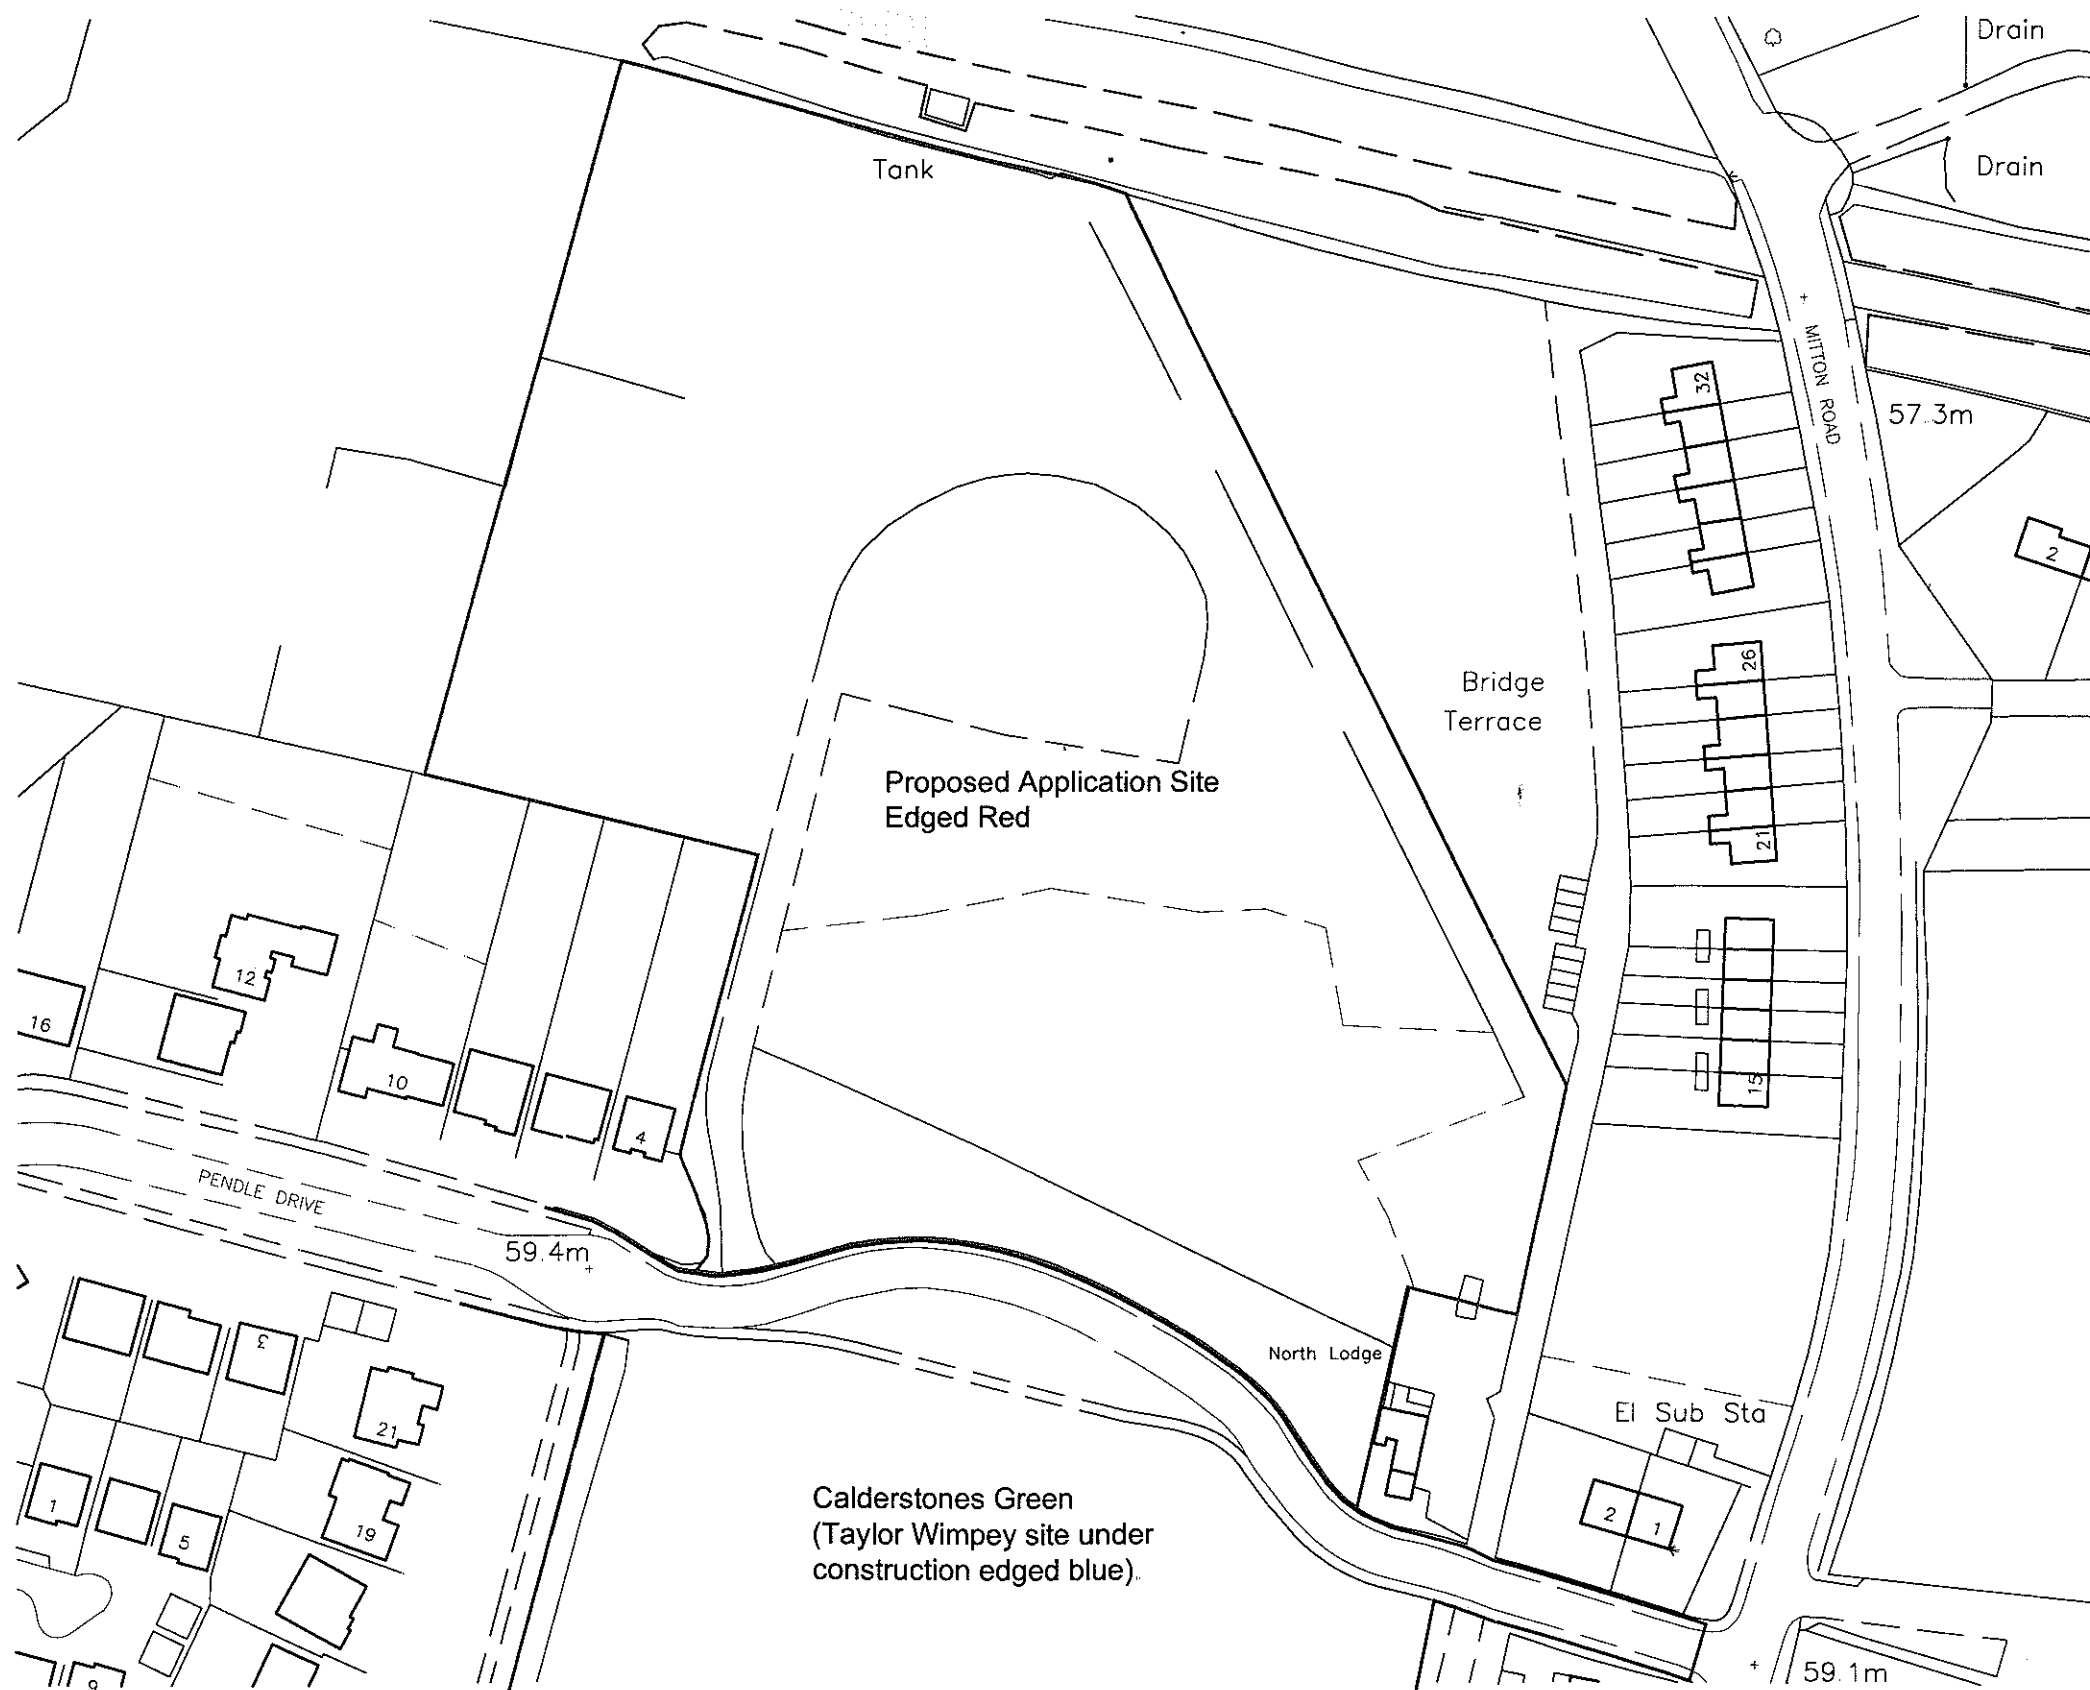

320110837P

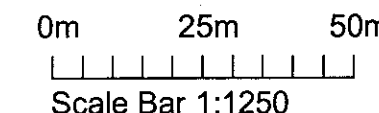

CLIENT Taylor Wimpey Manchester				
PROJECT Pendle Drive, Whalley - Calderstones Phase 3				
DRAWING TITLE Location Plan				
DATE 18/10/11	SCALE As shown@A3	DRAWN asl	DRWG No. 10/094/L01	REV

M LMP
ARCHITECTURAL CONSULTANTS

213 PRESTON ROAD
WHITTLE-LE-WOODS
CHORLEY
LANCASHIRE
PR6 7PS
TEL: 01257 261555
FAX: 01257 267224
www.lmparchitects.co.uk

© Copyright Leeson Morgan Practice Ltd.