




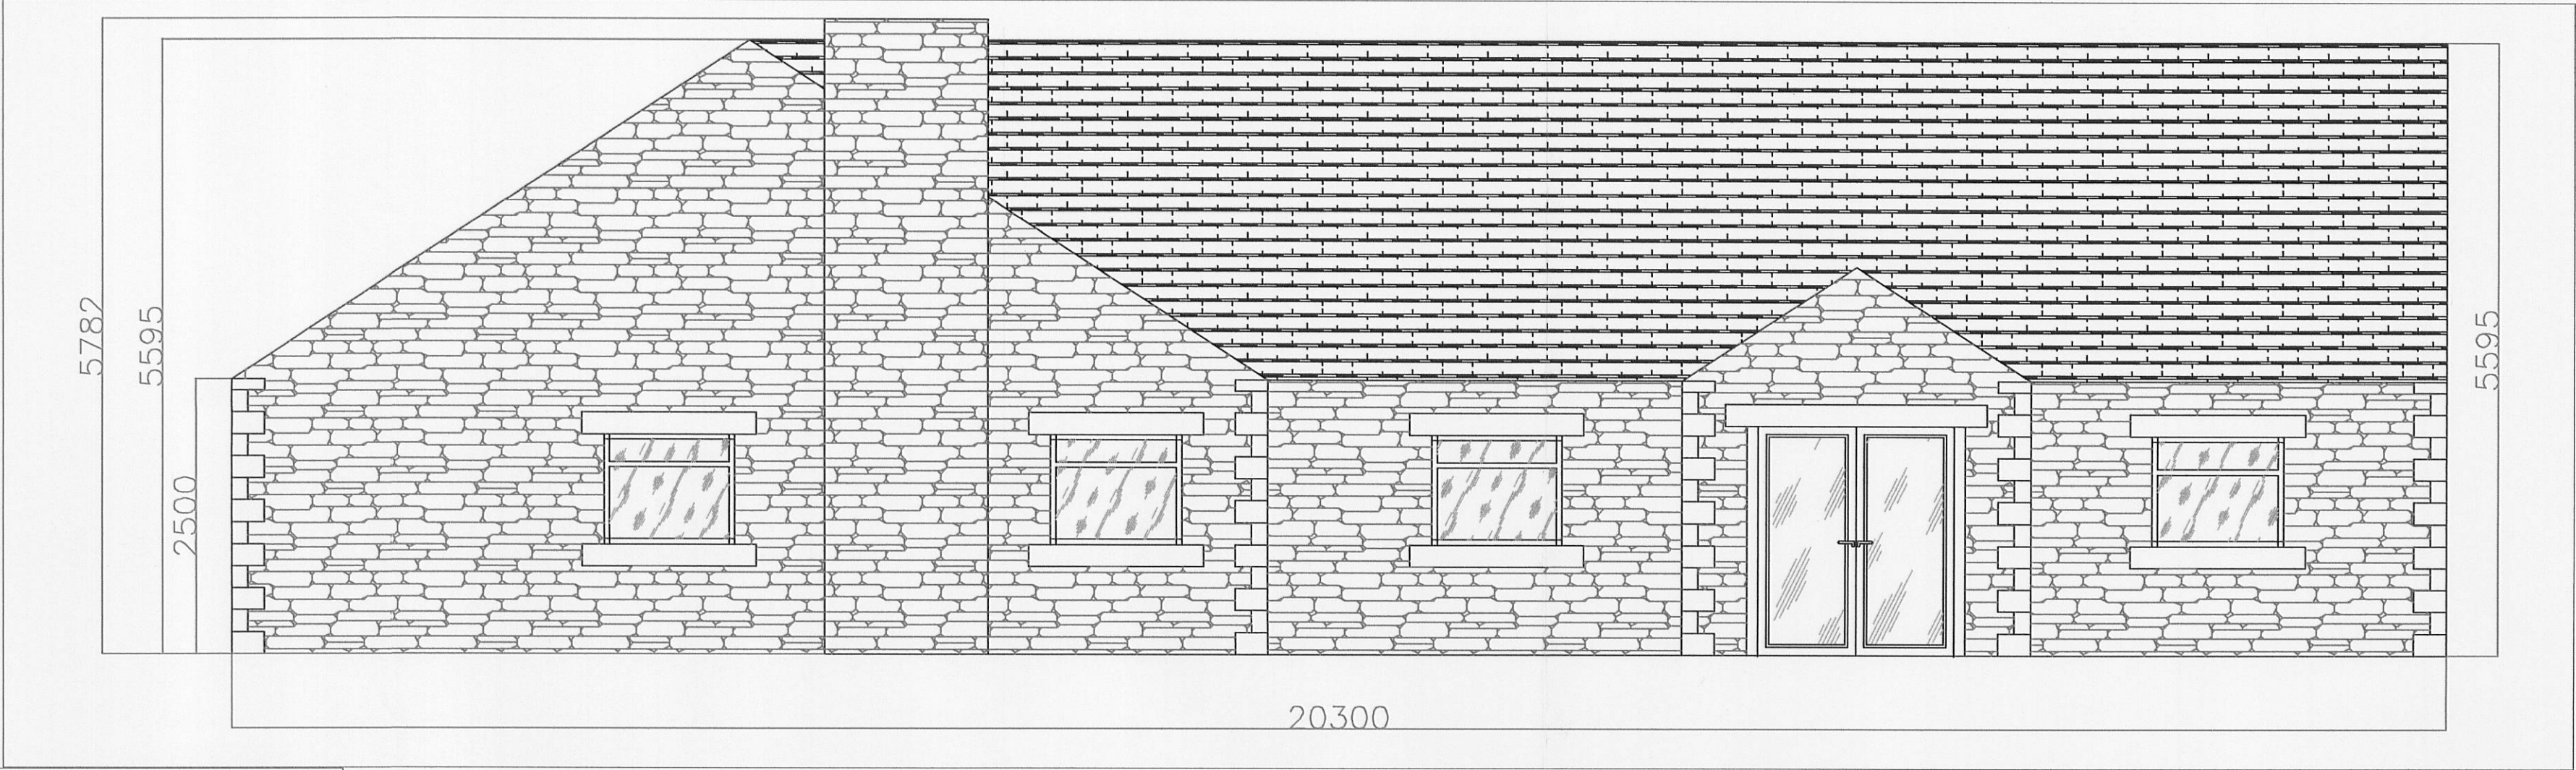


North Elevation

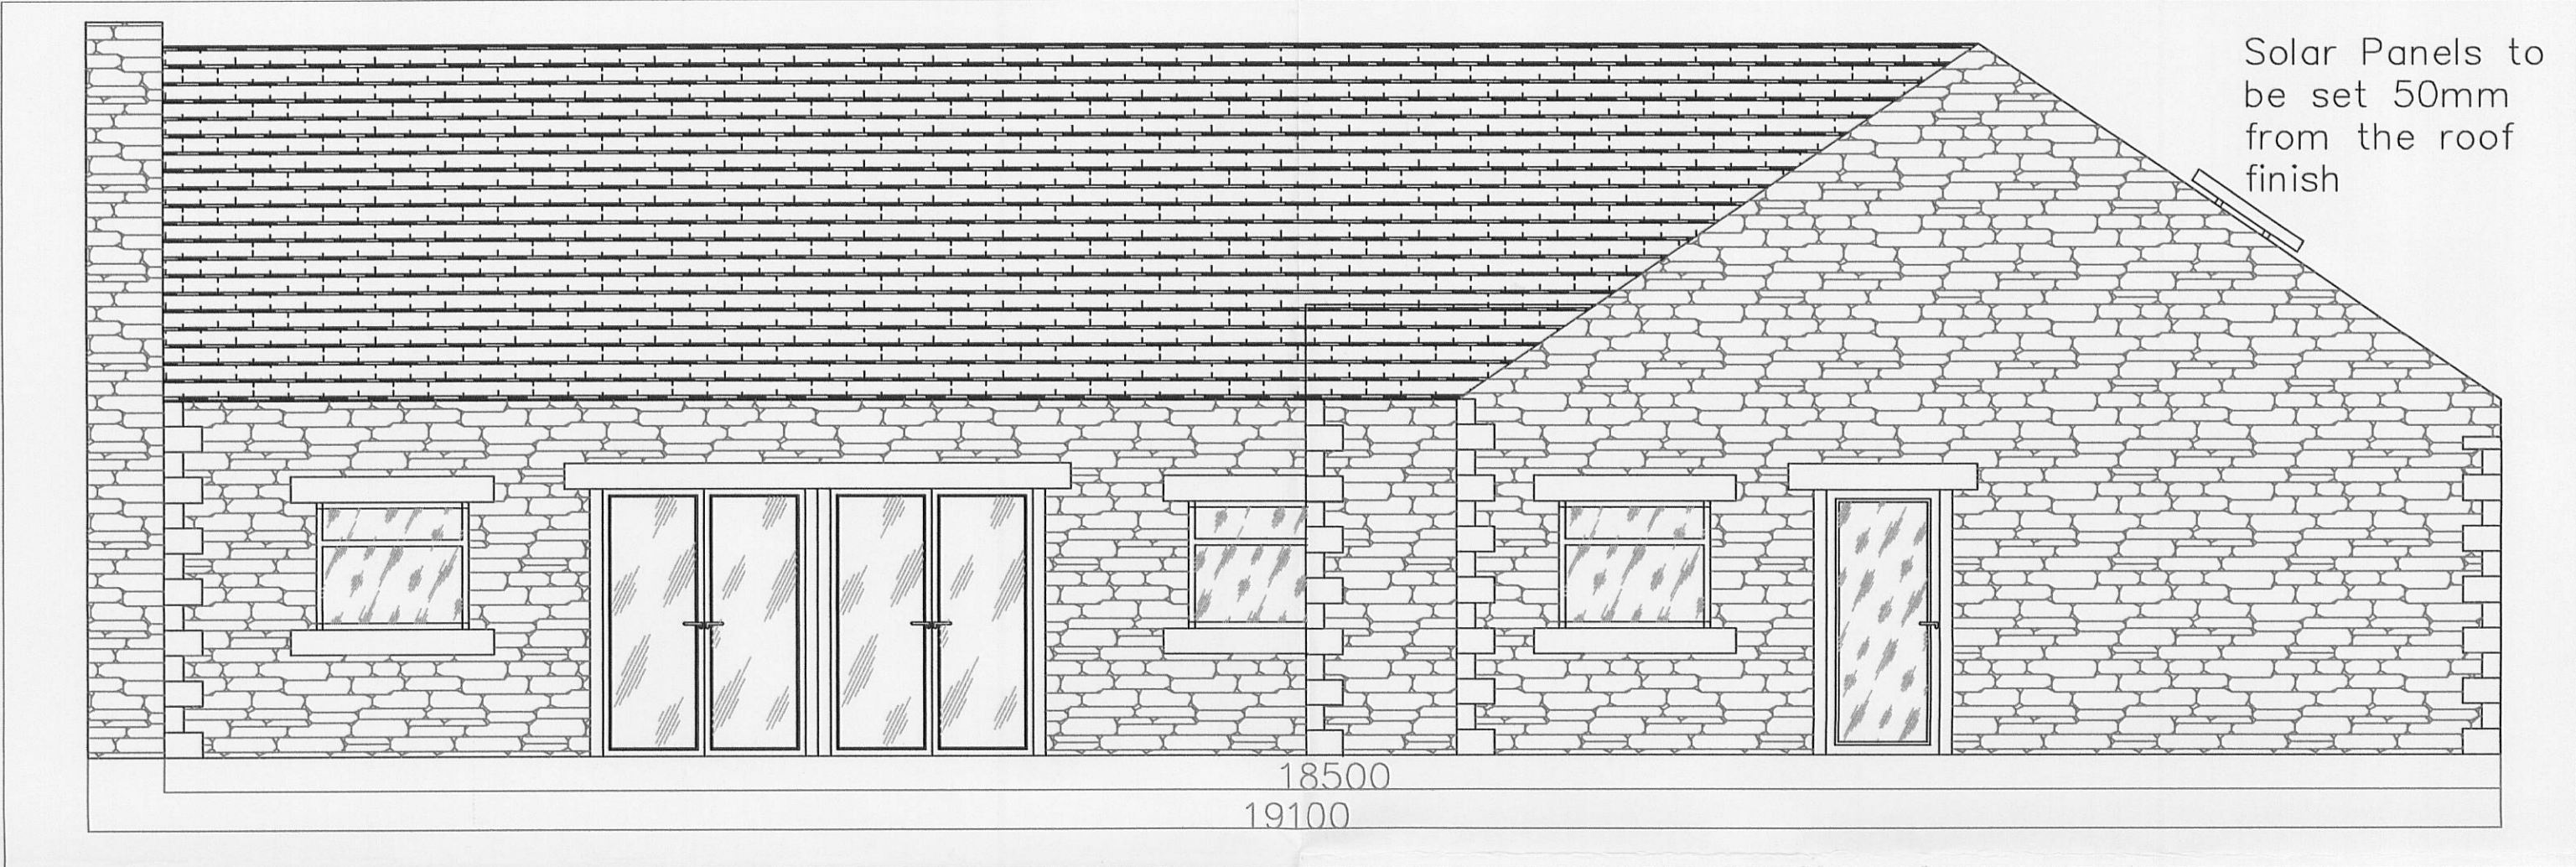

West Elevation

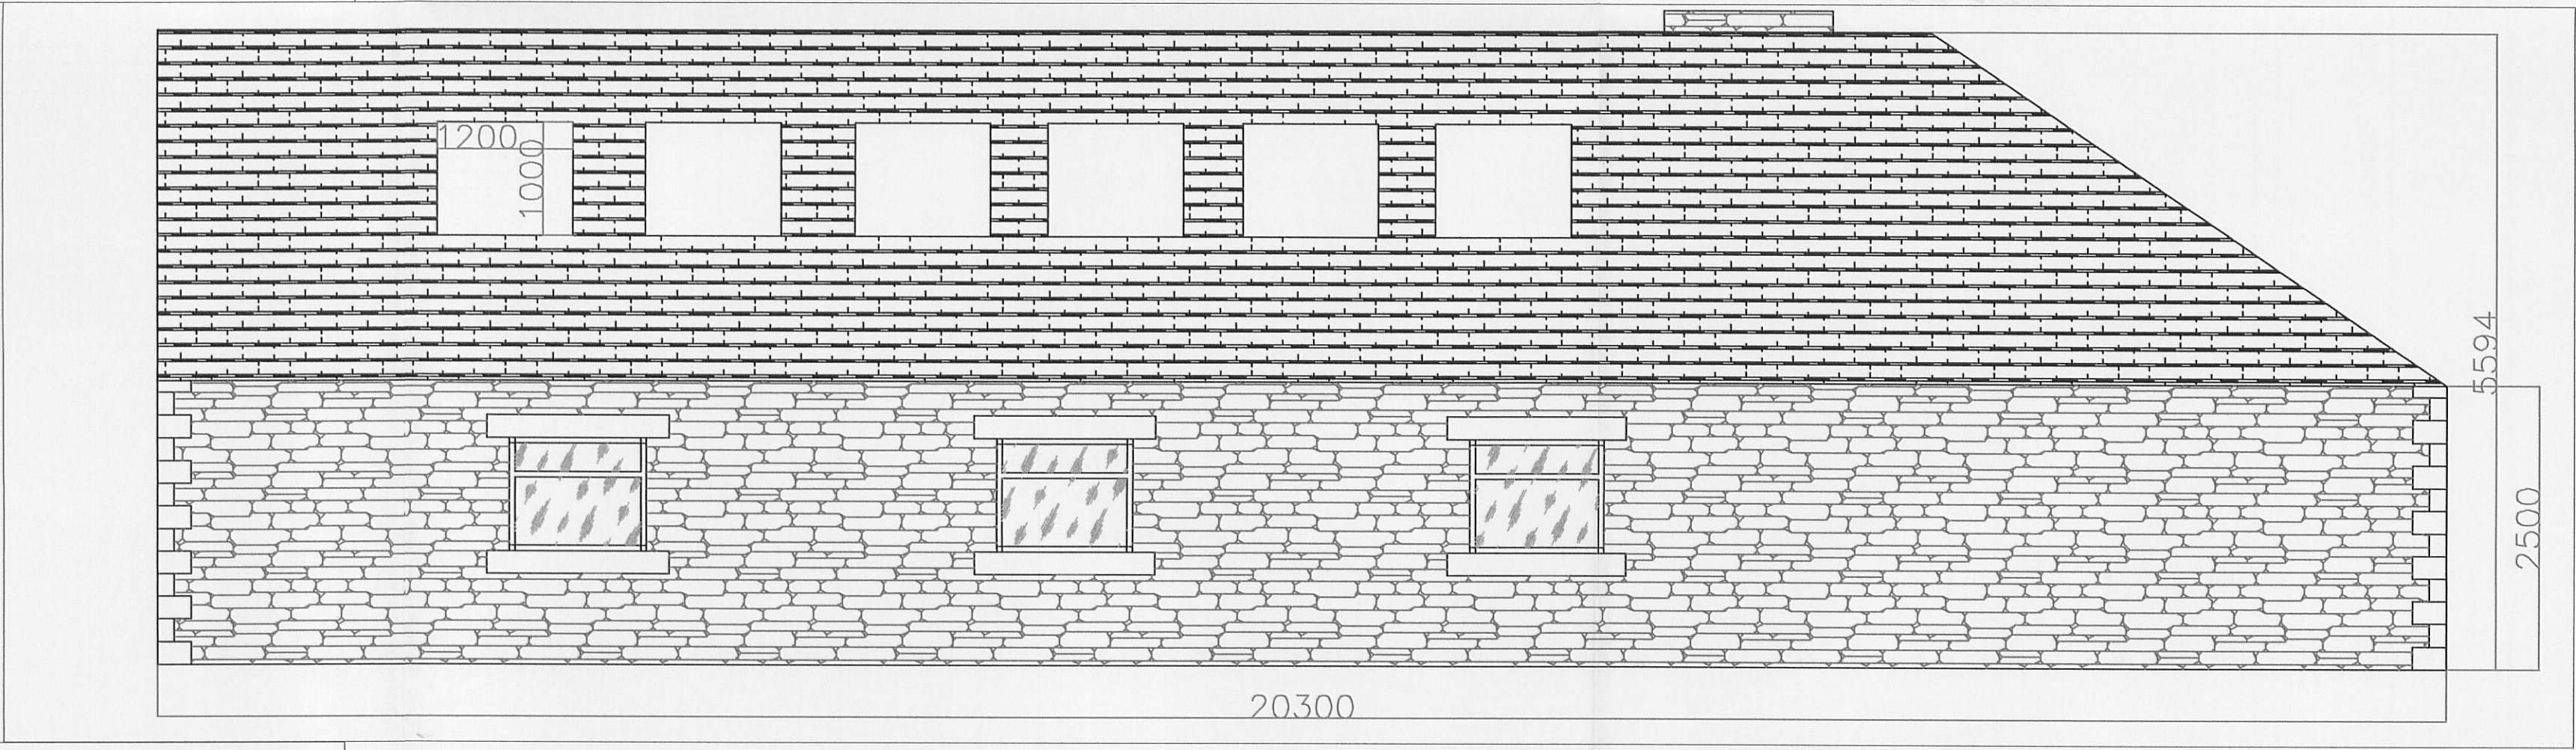

South Elevation
320110838P

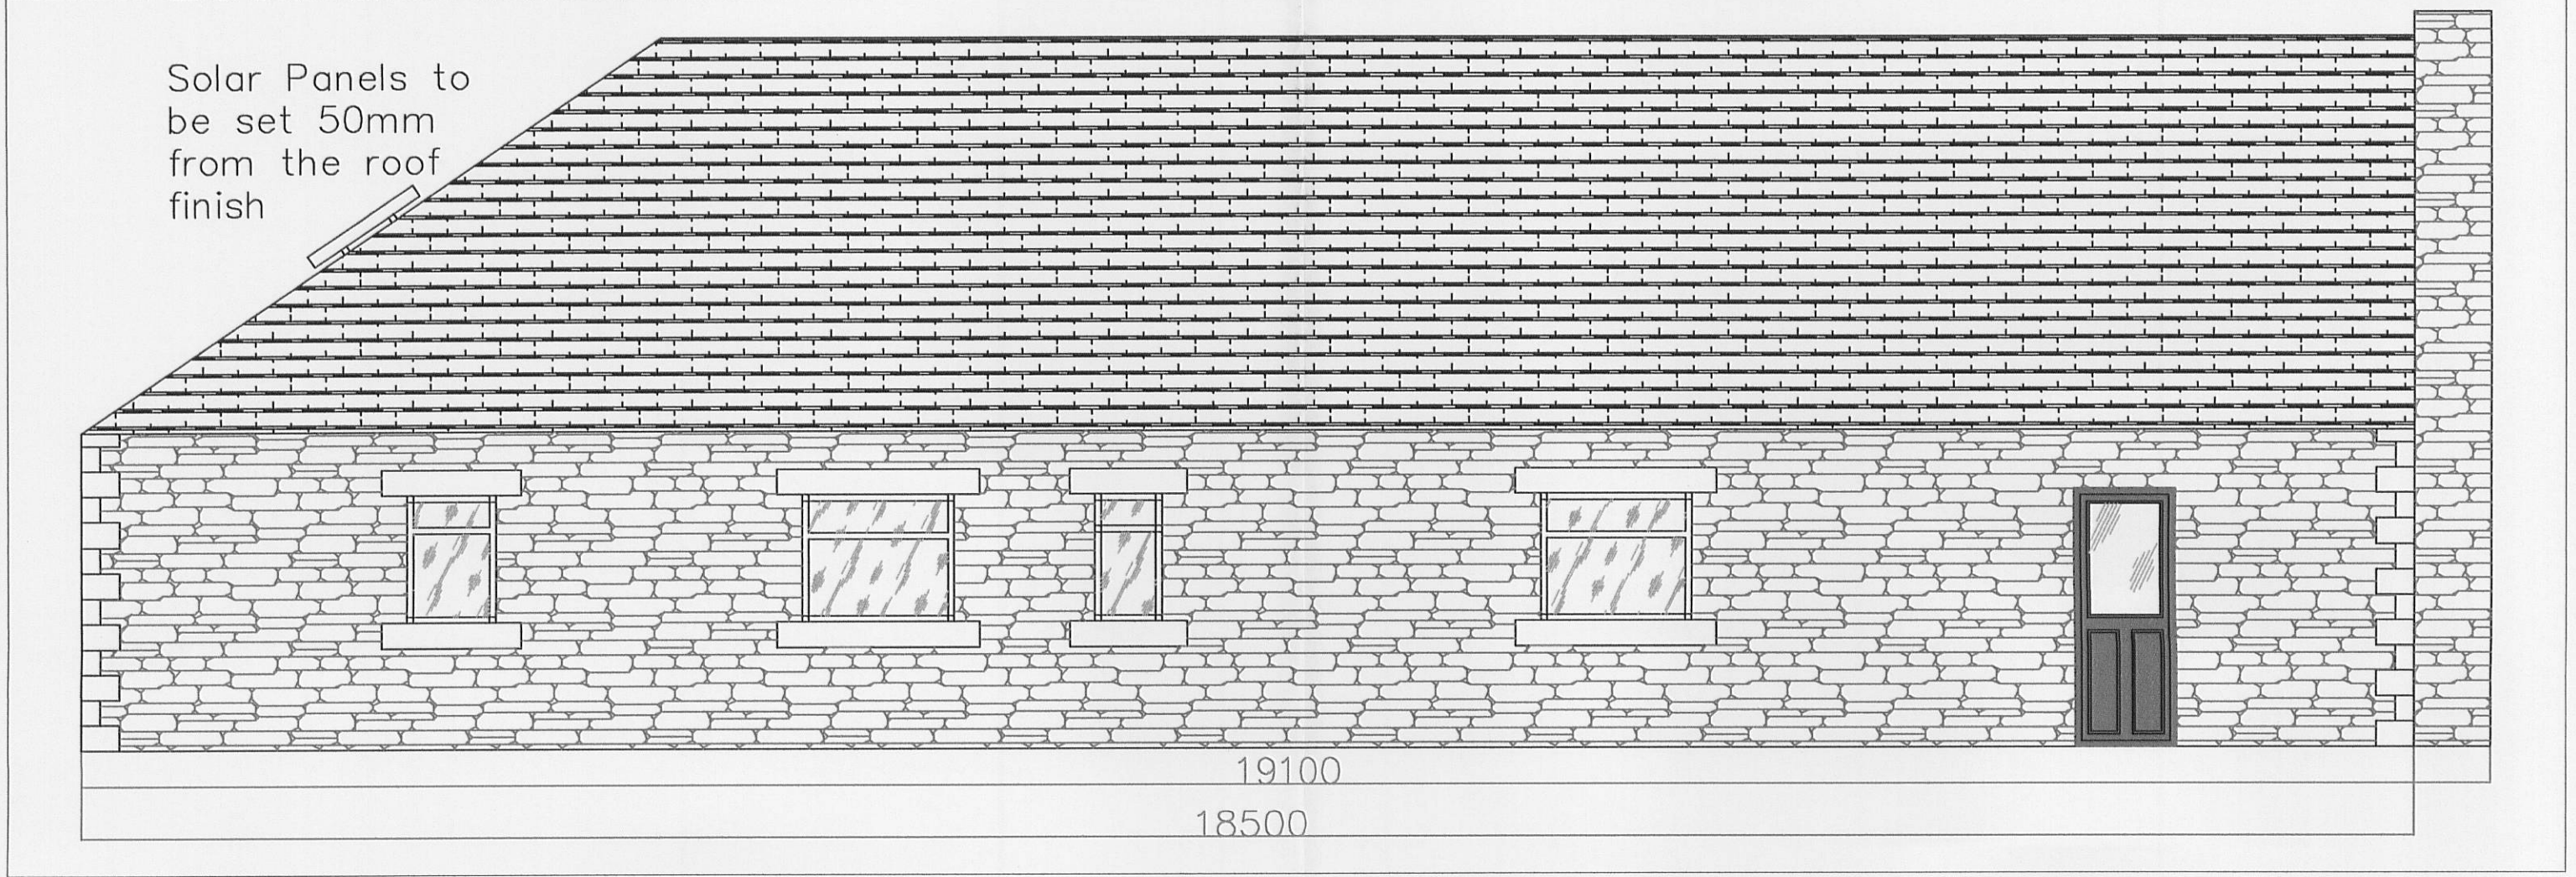

Amended Extra Dims L 12.9 JT

Description	Rev	Date	By
AJH ASSOCIATES Chartered Building Surveyors			
21 Densfield Court Fulham 12th Road Chiswick London W6 7JG			
Tel: 01895 430957 Fax: 01895 430958 e-mail: info@ajh-associates.co.uk www.ajh-associates.co.uk			
Client	JOHN		
Project	HOLDEN CLOUGH		
Description	HOLDEN NURSERY PROPOSED ELEVATIONS		
DO NOT SCALE THIS DRAWING. CHECK ALL DIMENSIONS ON SITE			
Scale	1:50		
Date	22/08/2011		
By	JT		
Checked	TH		
No.	2754/202		

THIS DRAWING IS PROTECTED BY COPYRIGHT. IT MAY NOT BE REPRODUCED IN ANY FORM OR BY ANY MEANS FOR ANY PURPOSES, WITHOUT OBTAINING PRIOR WRITTEN PERMISSION FROM AJH ASSOCIATES