



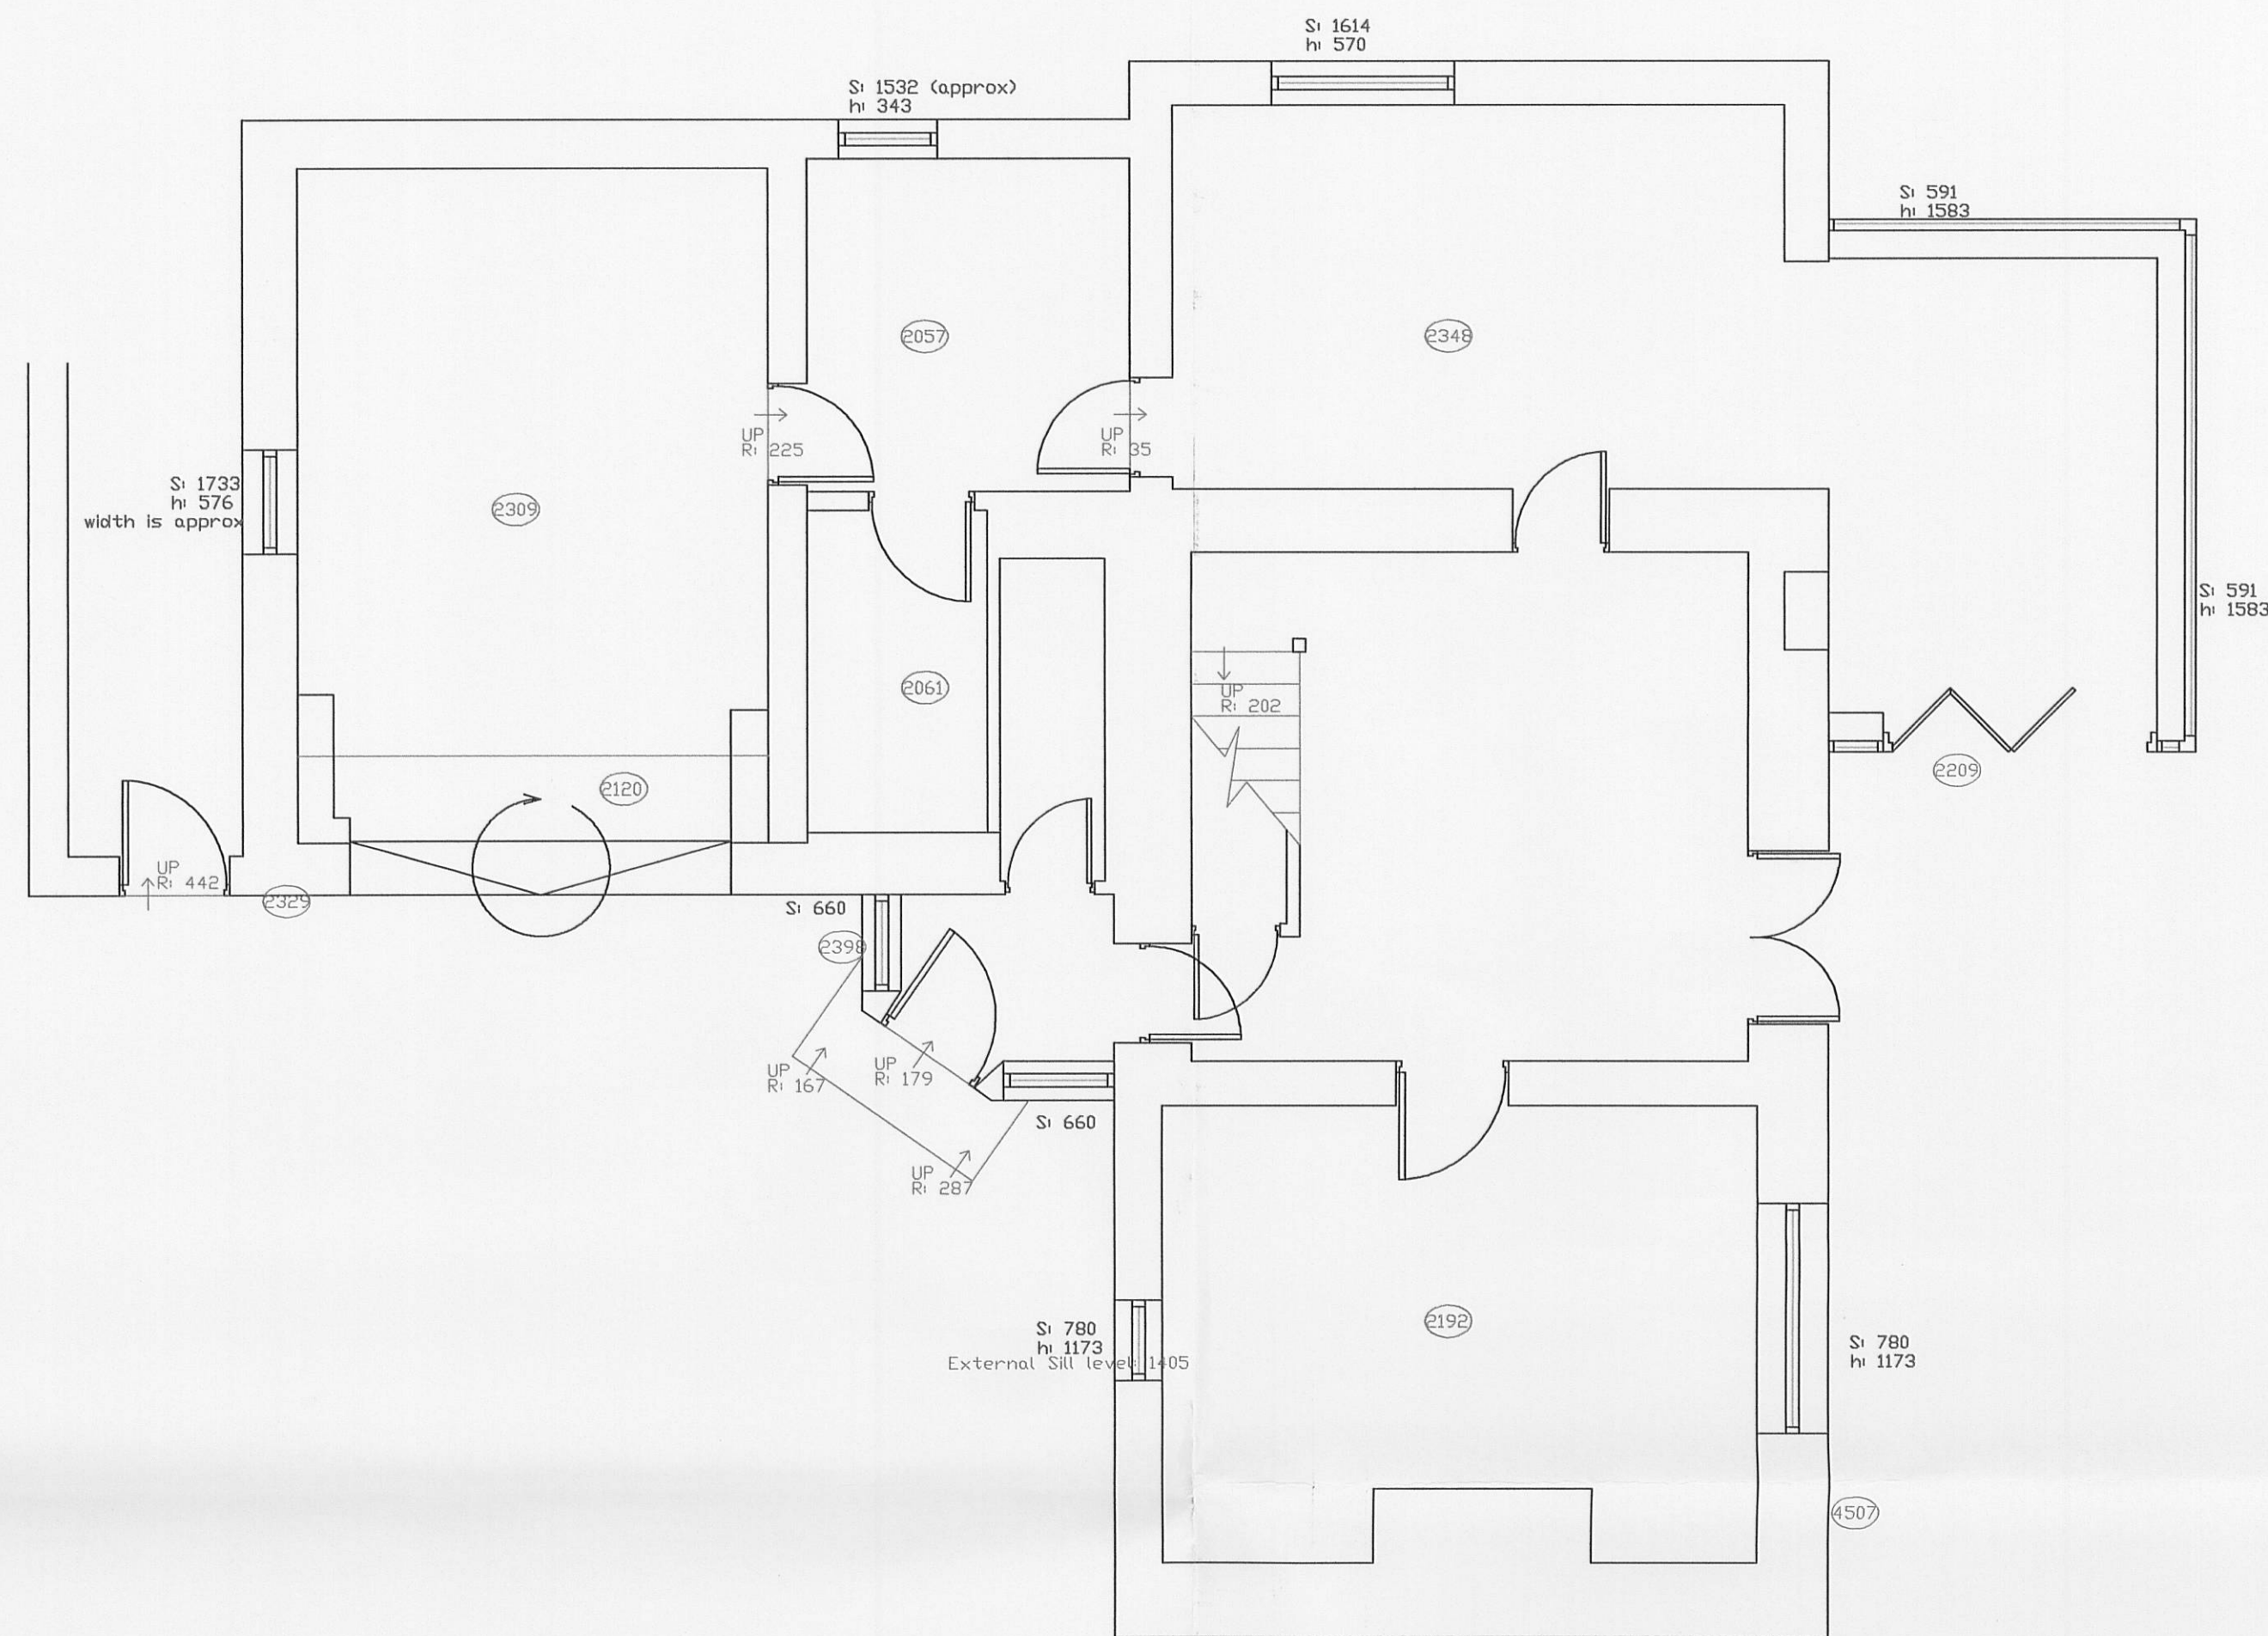

GROUND FLOOR

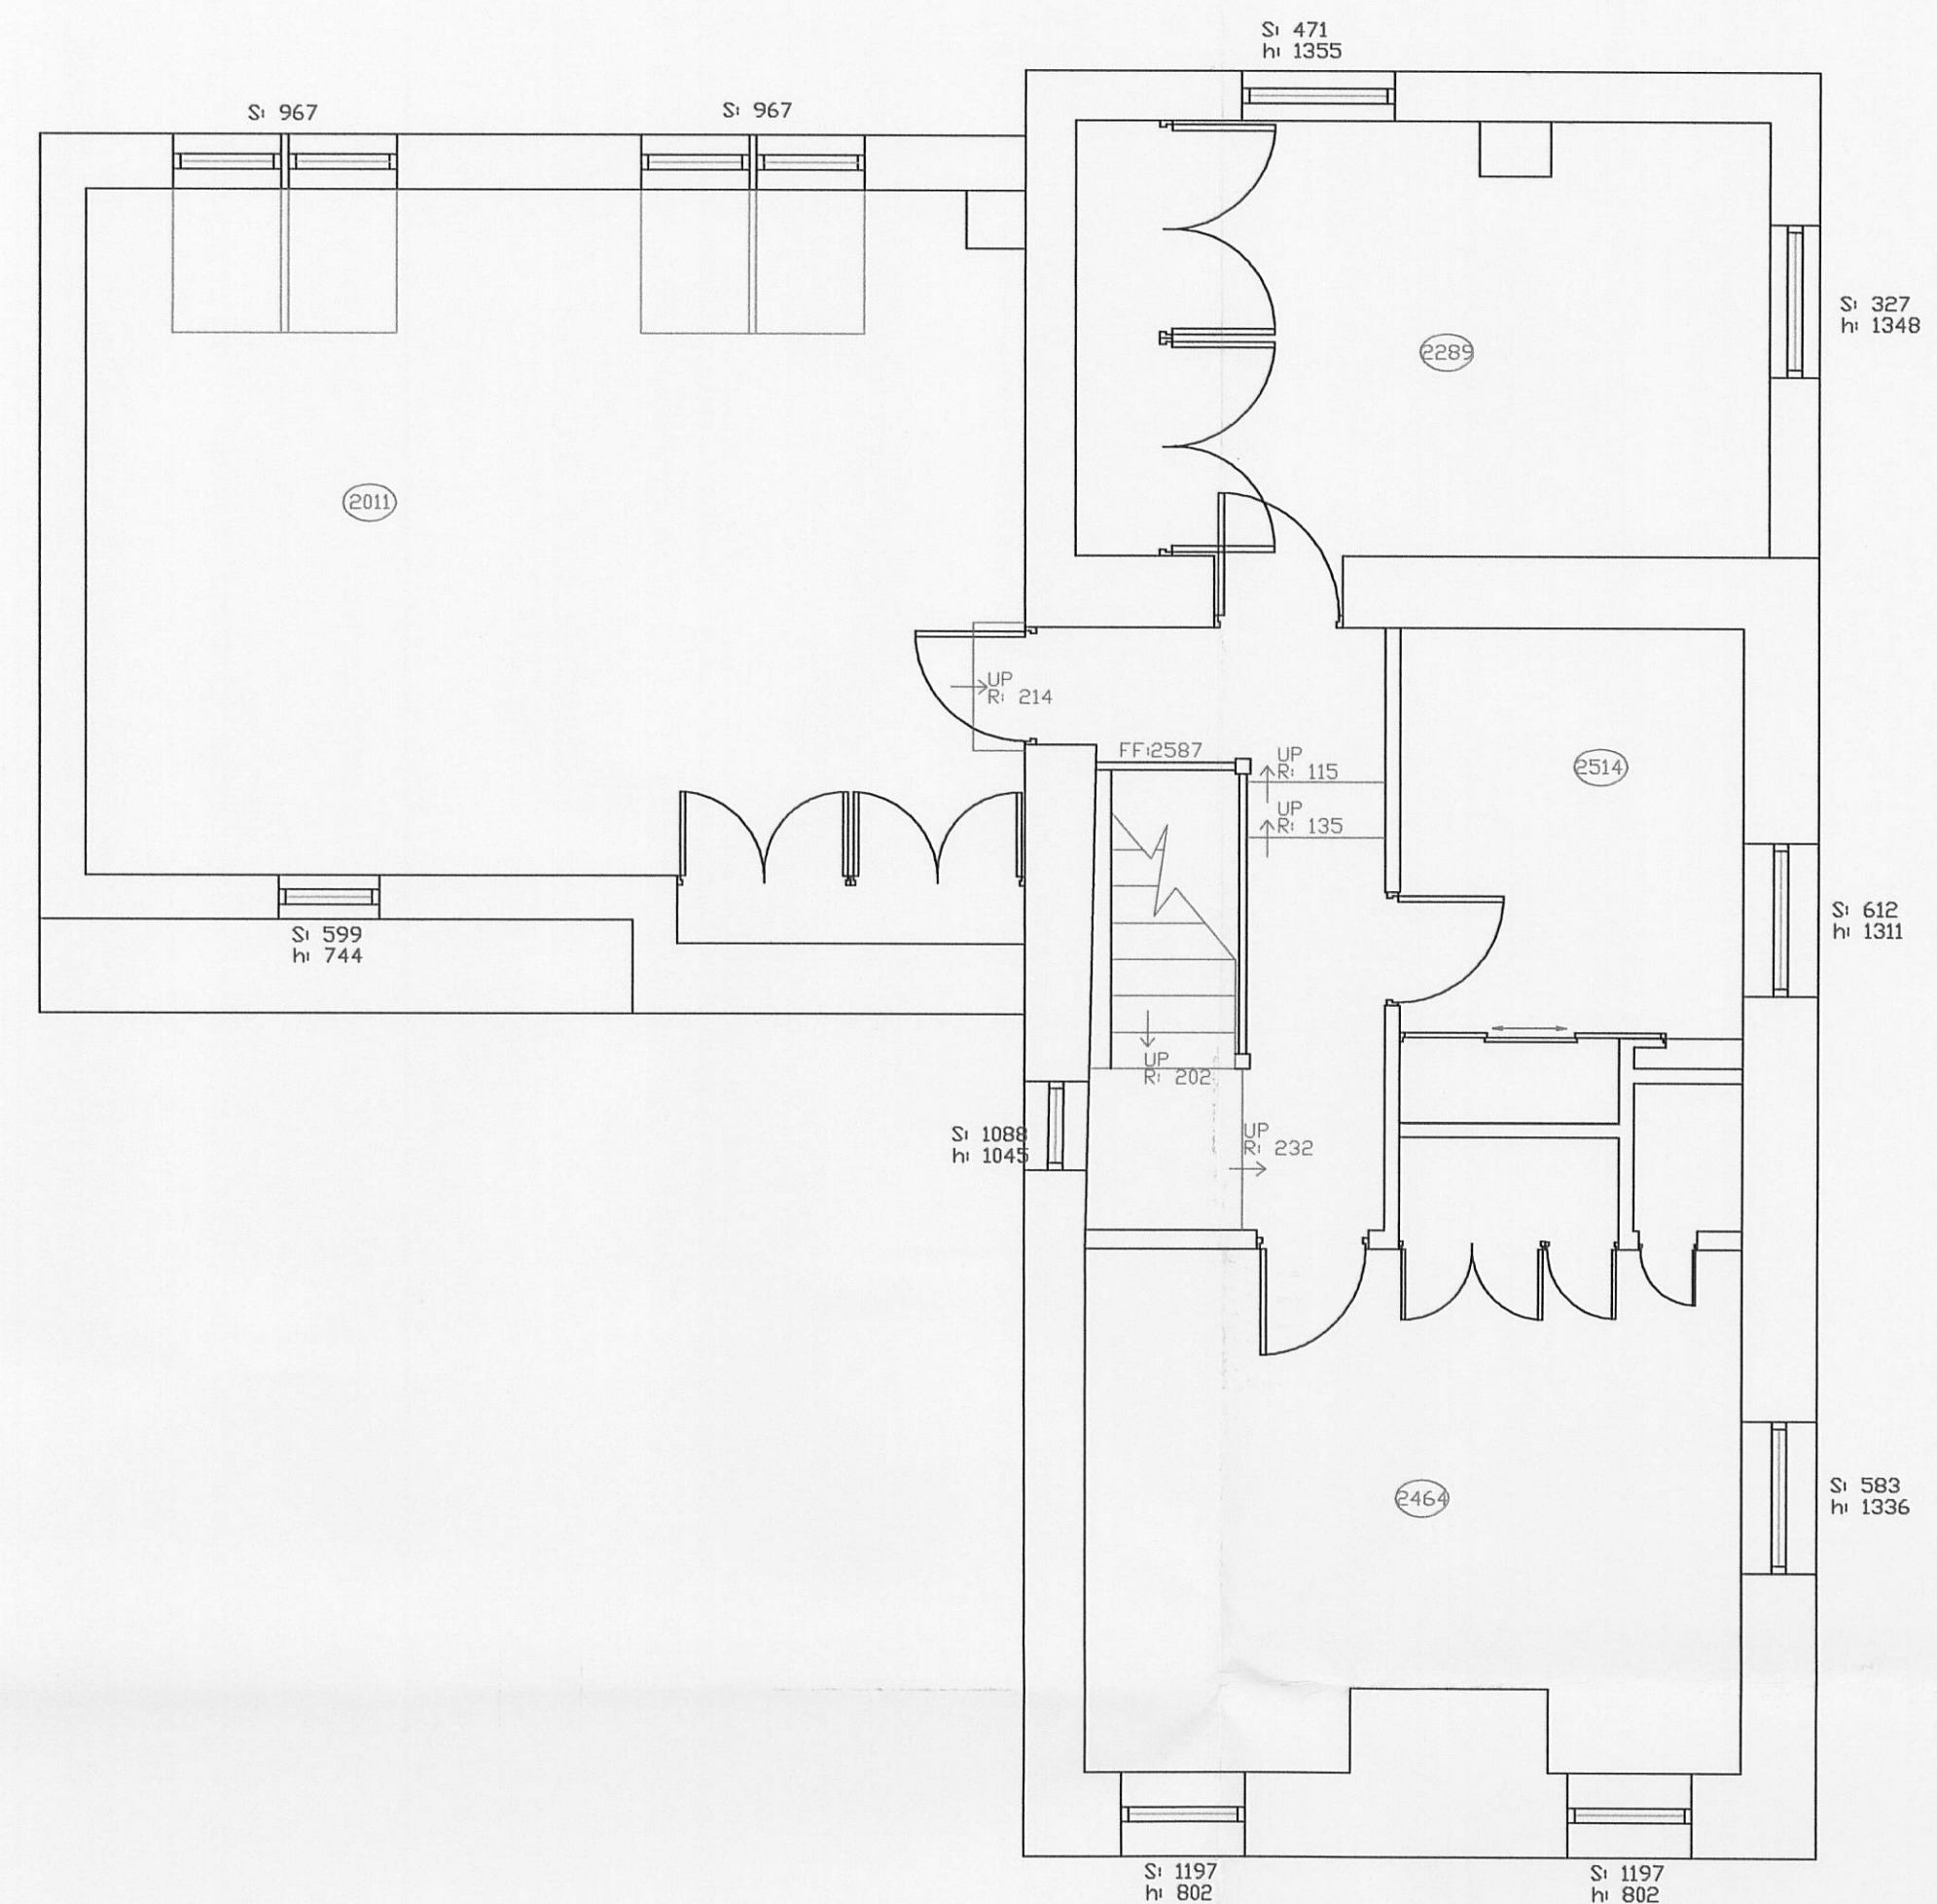

FIRST FLOOR

320110850P

Description	Rev	Date	By
AJH ASSOCIATES Chartered Building Surveyors 21 Deanfield Court Pimlico Link Road Culham Lancs BB7 1QS Tel: 01200 429997 Fax: 01200 429998 e-mail: info@ajh-associates.co.uk www.ajh-associates.co.uk			
Client	L TATTERSALL		
Project	WOODCROFT COTTAGE PENDLETON ROAD WISWELL		
Description	EXISTING PLANS		
Scale	1:50 @ A1		
Date	JUL 2011		
By	SEV		
Checked	TH.		
No.	2816/101		
DO NOT SCALE THIS DRAWING. CHECK ALL DIMENSIONS ON SITE			
THIS DRAWING IS PROTECTED BY COPYRIGHT. IT MAY NOT BE REPRODUCED IN ANY FORM OR BY ANY MEANS FOR ANY PURPOSES, WITHOUT GAINING PRIOR WRITTEN PERMISSION FROM AJH ASSOCIATES			