



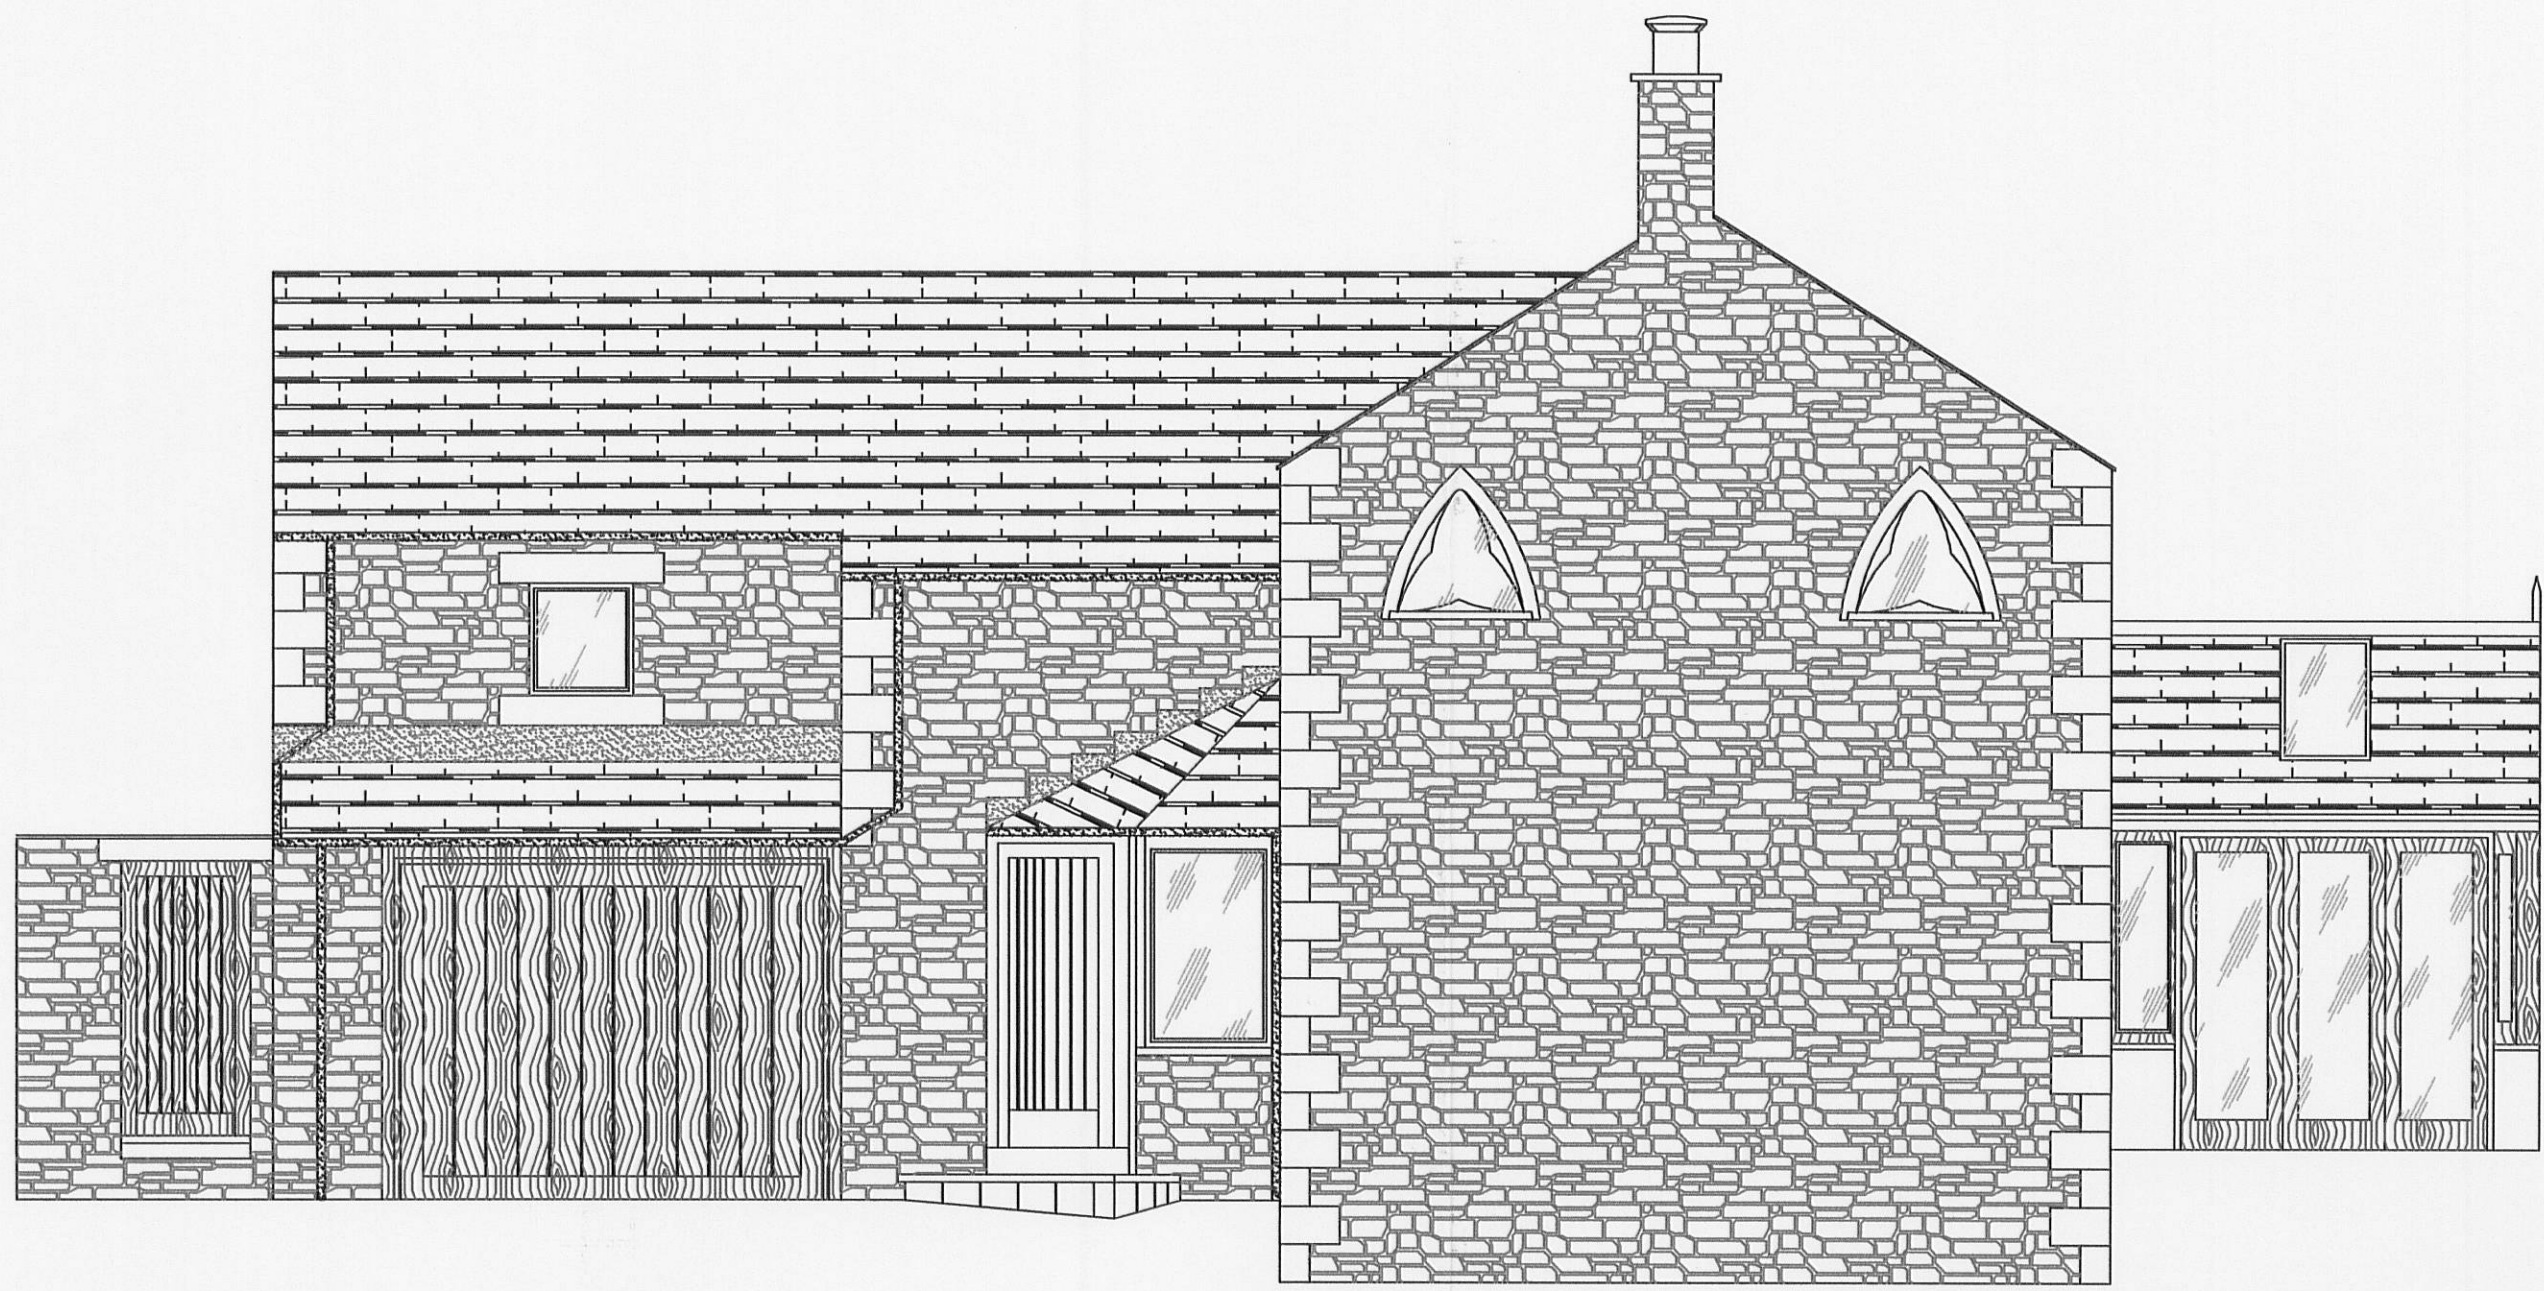


FRONT ELEVATION



SIDE ELEVATION

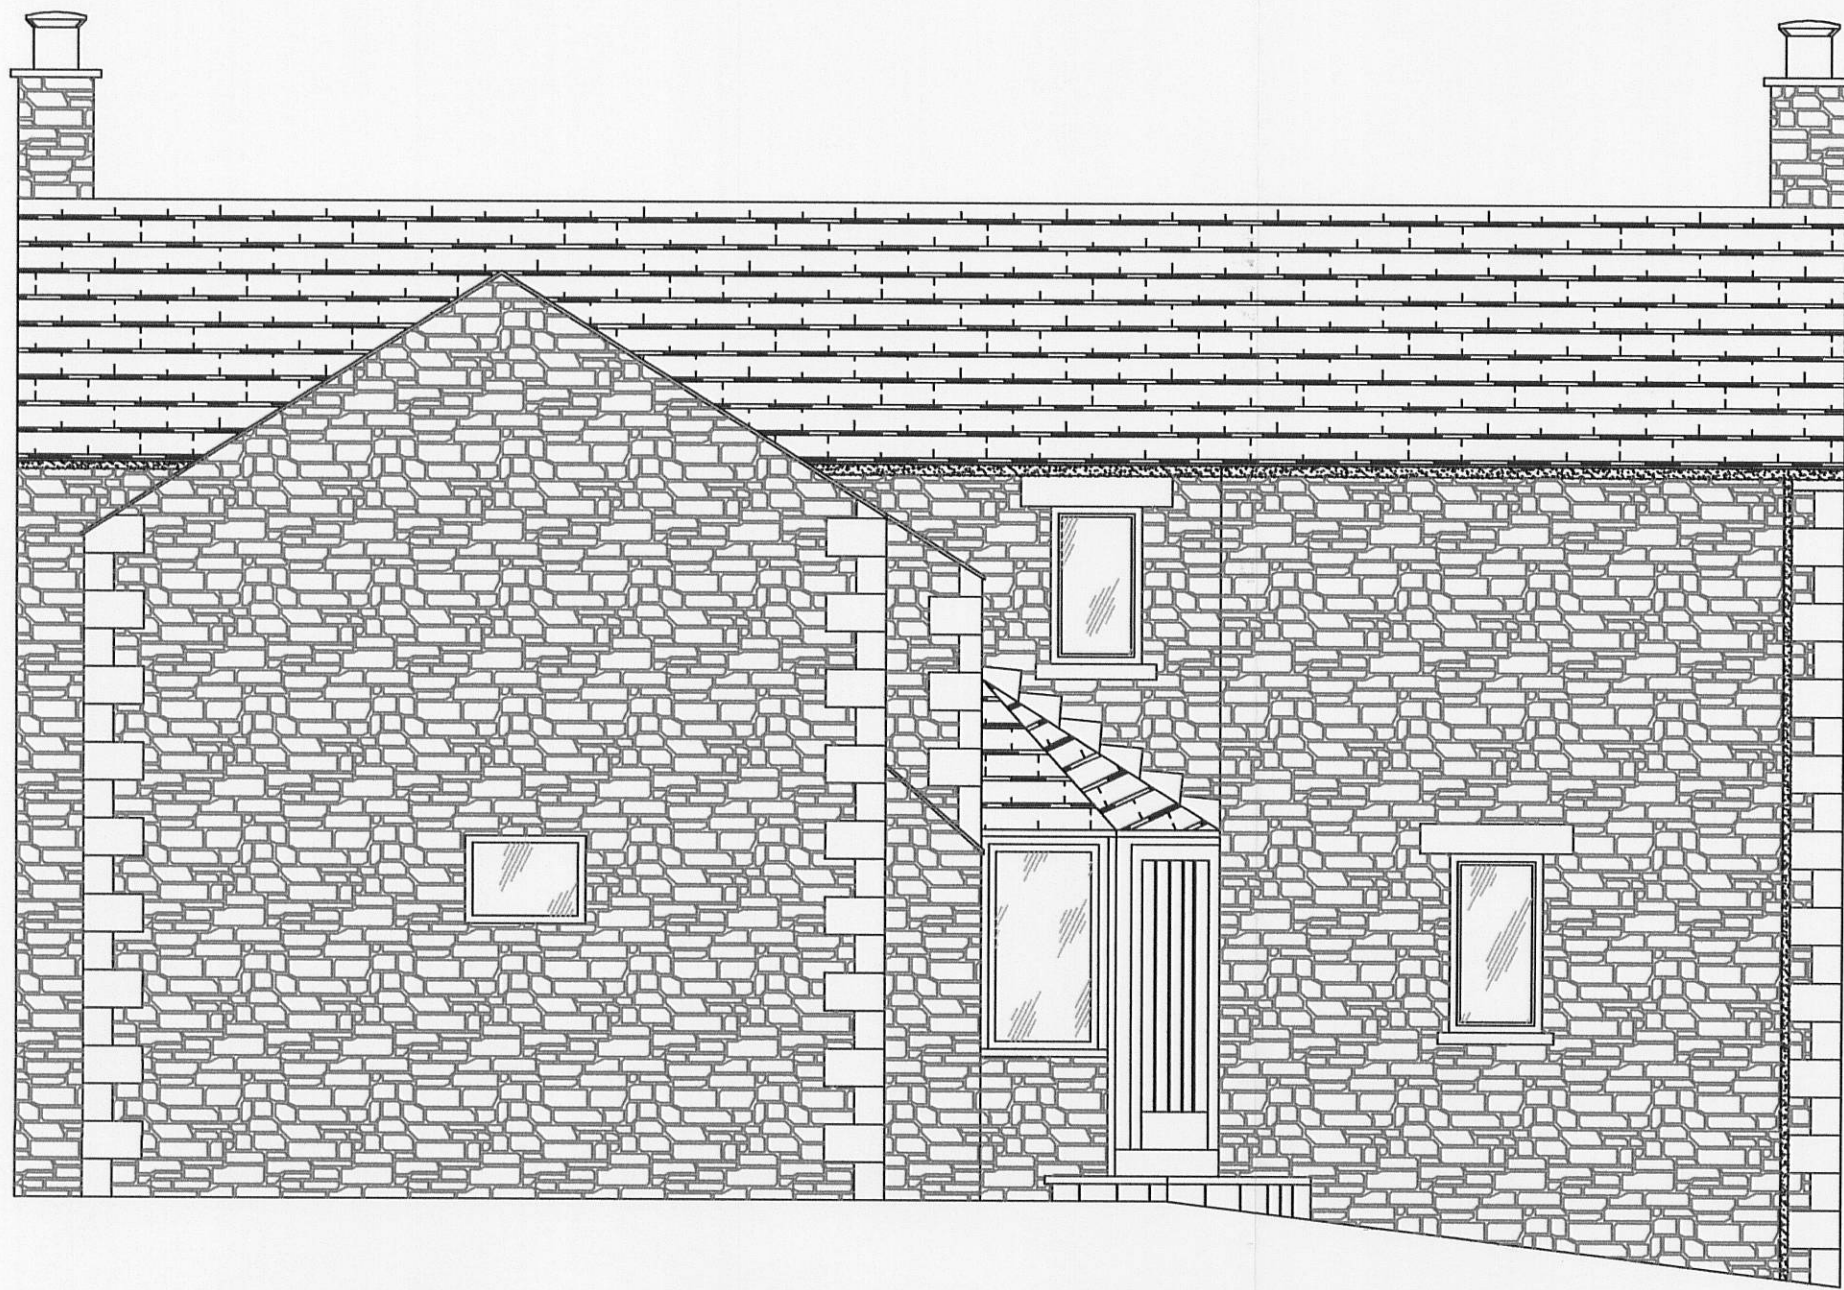

REAR ELEVATION

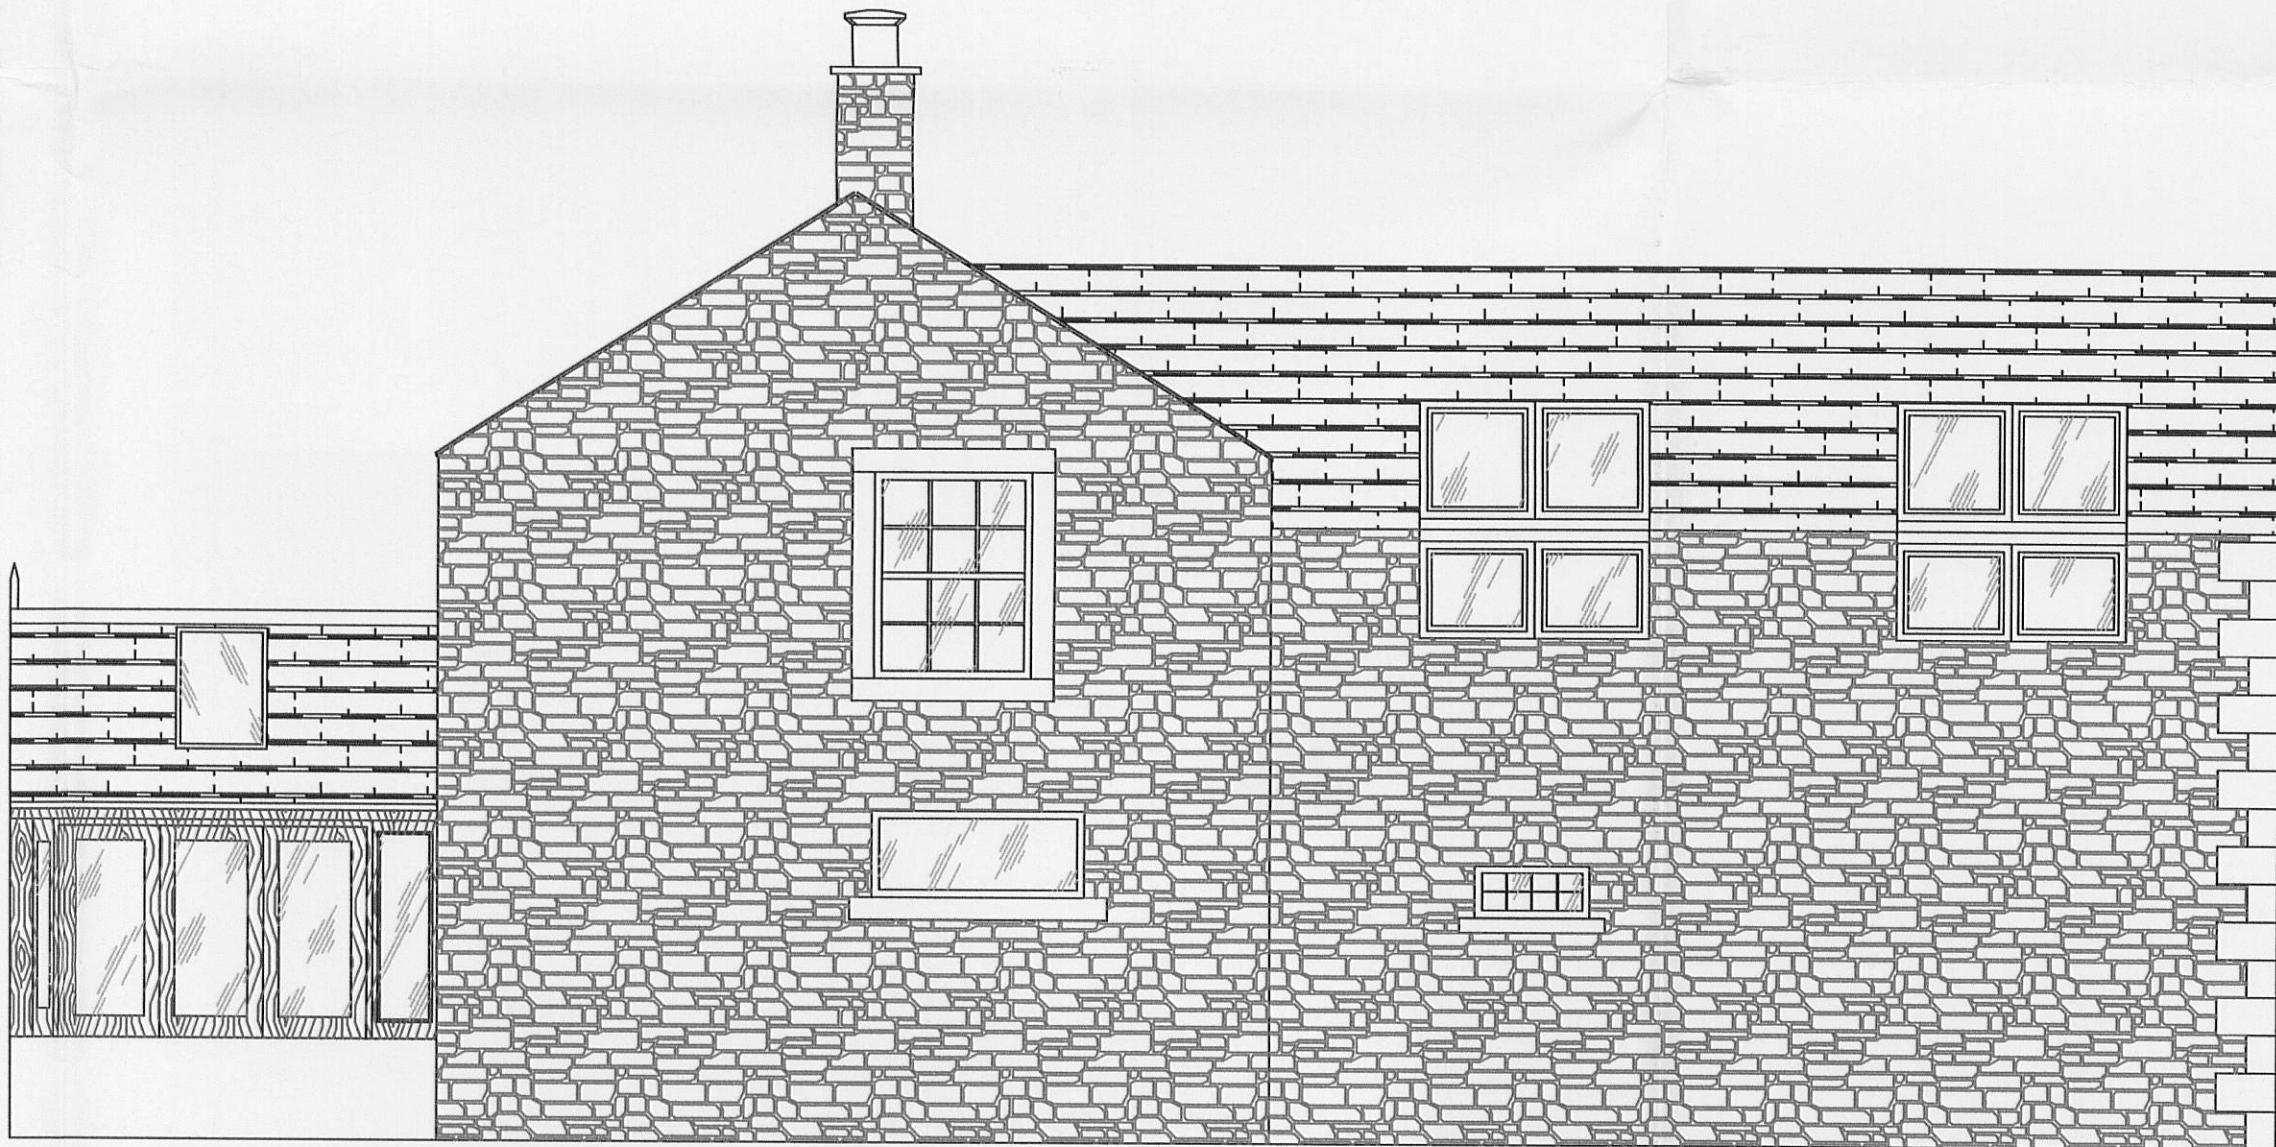

SIDE ELEVATION

320110850P

Description	Rev	Date	By
-------------	-----	------	----

AJH ASSOCIATES
Chartered Building Surveyors

St. Beaufield Court
Pimlico Link Road
Chilworth
Lancs BB7 1QS
Tel: 01200 429907
Fax: 01200 429908
e-mail: info@ajh-associates.co.uk
www.ajh-associates.co.uk

Client	L. TATTERSALL	Scale	1:50 @ A1
--------	---------------	-------	-----------

Project	WOODCROFT COTTAGE PENDLETON ROAD WISWELL	Date	JUL 2011
---------	--	------	----------

Description	EXISTING ELEVATIONS	By	SEV
-------------	---------------------	----	-----

Checked	TH.	No.	2816/102
---------	-----	-----	----------

DO NOT SCALE THIS DRAWING. CHECK ALL DIMENSIONS ON SITE

THIS DRAWING IS PROTECTED BY COPYRIGHT. IT MAY NOT BE REPRODUCED IN ANY FORM OR BY ANY MEANS FOR ANY PURPOSE, WITHOUT GAINING PRIOR WRITTEN PERMISSION FROM AJH ASSOCIATES