

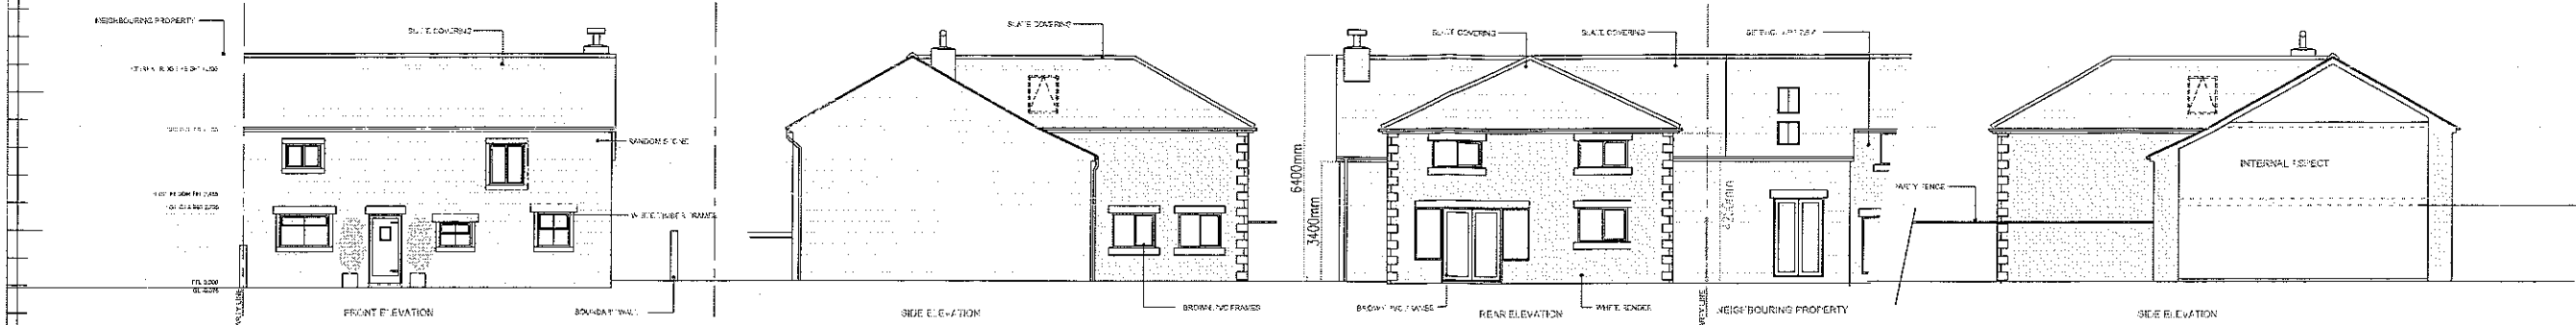
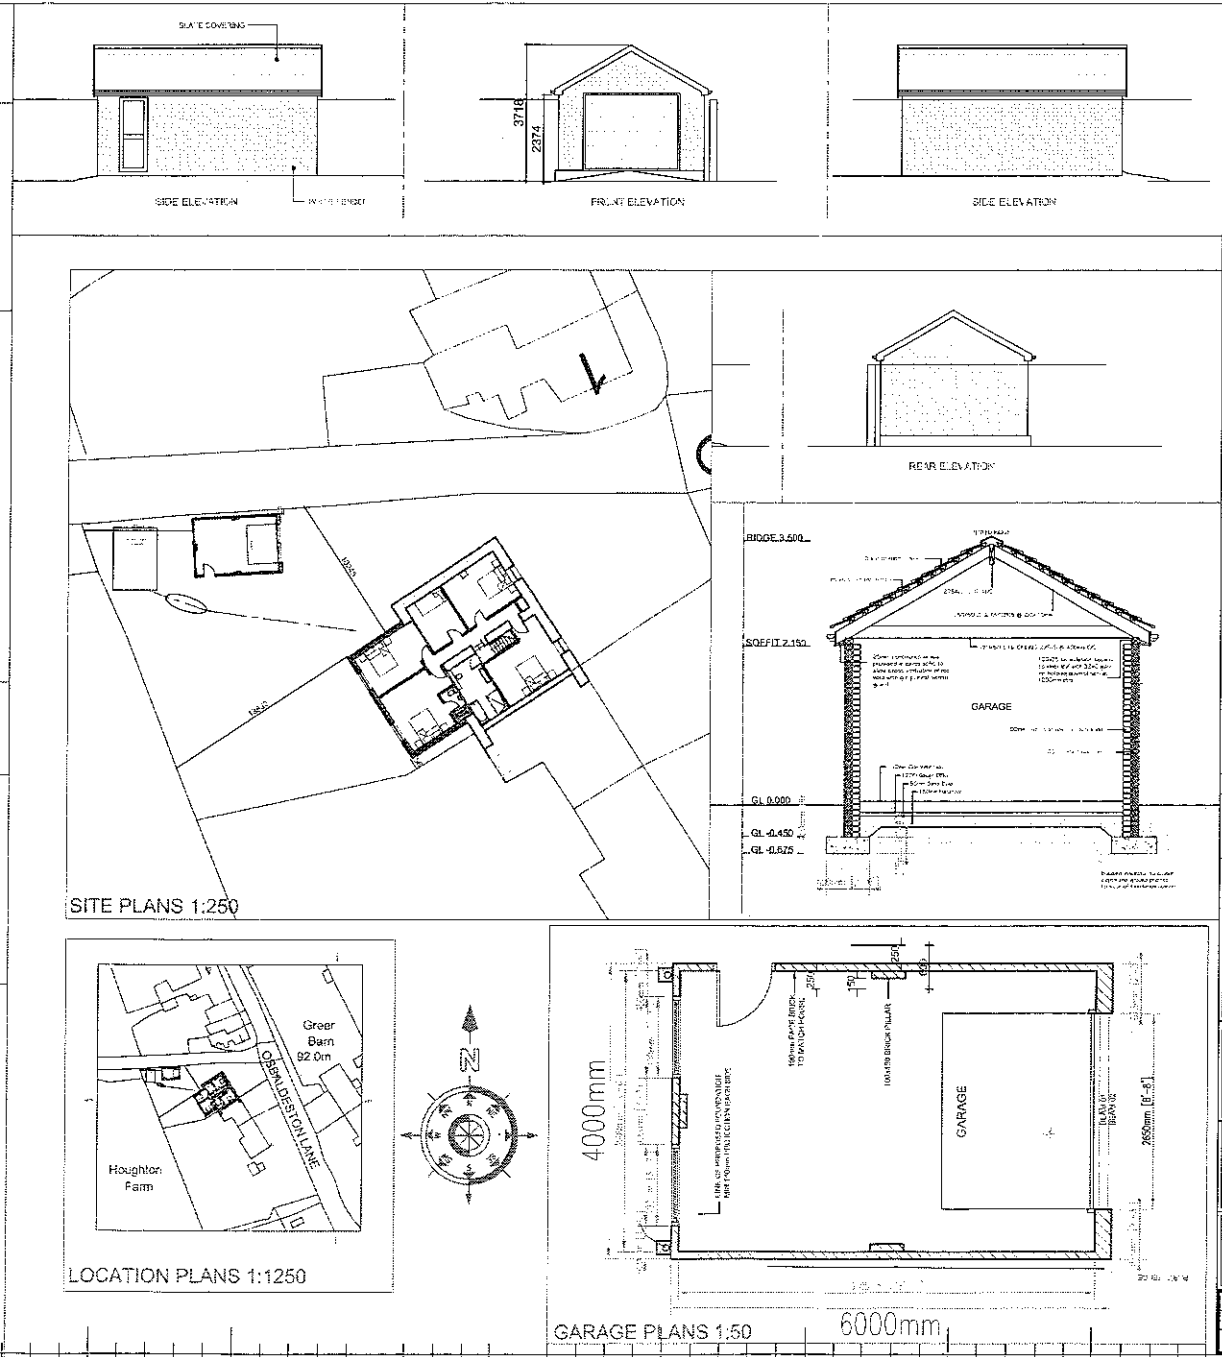


EXISTING ELEVATIONS 1:100

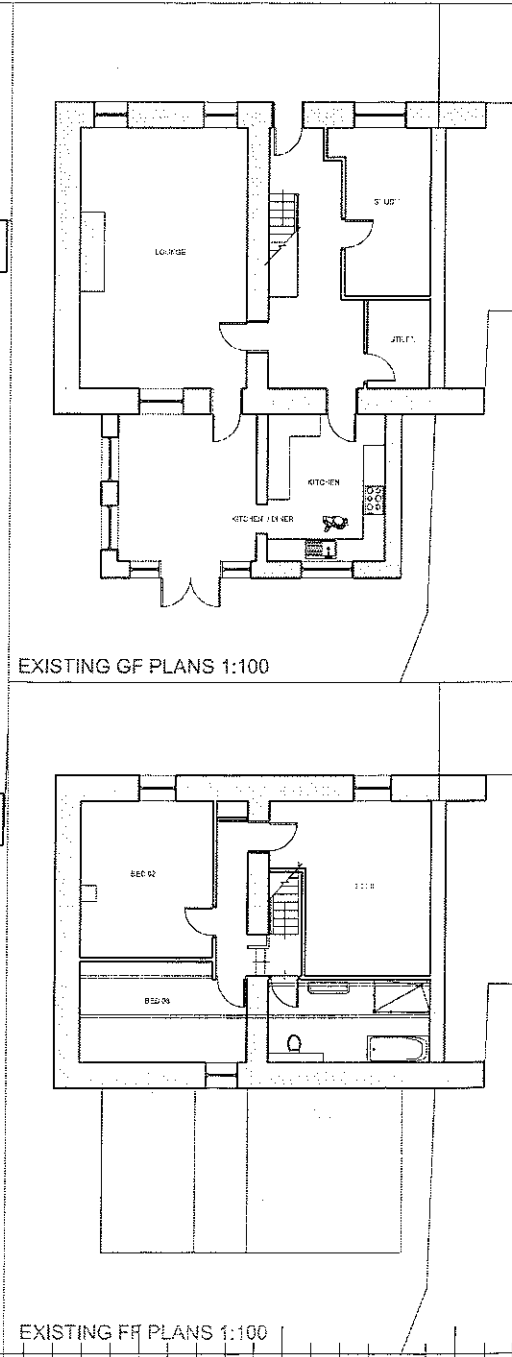

PROPOSED ELEVATIONS 1:100

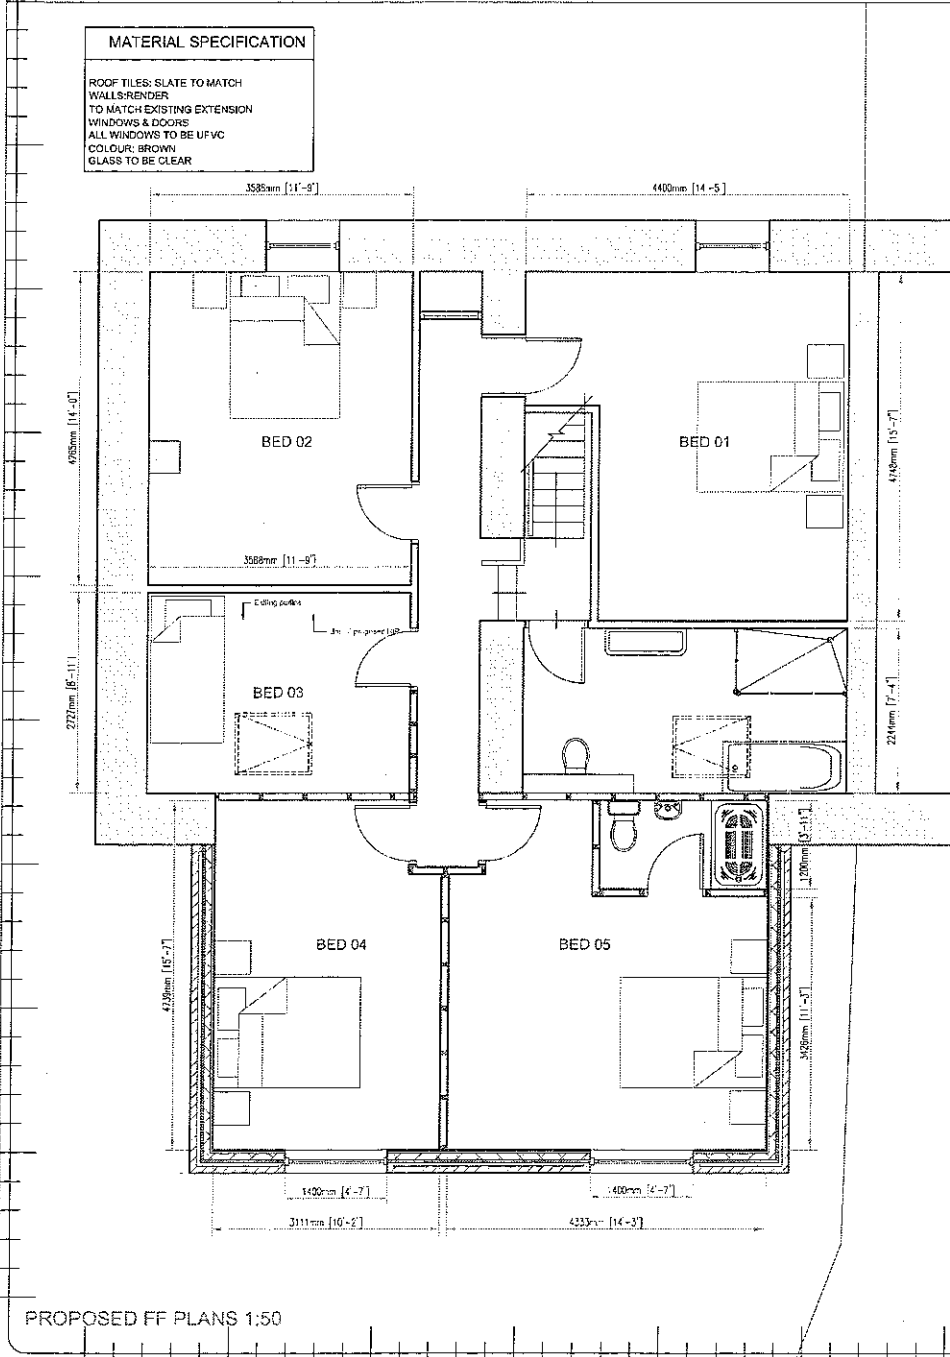

DO NOT SCALE FROM DRAWING

1. ALL DIMENSIONS ARE IN METRES.
2. DO NOT SCALE FROM THIS DRAWING.
3. THIS DRAWING IS TO BE READ IN CONJUNCTION WITH ALL OTHER
RELATED DRAWINGS AND DOCUMENTS.
4. THE USER SHOULD CONSULT THE DRAWING ISSUE REGISTER FOR DETAILS.
5. THE CONTRACTOR IS TO CHECK AND VERIFY ALL DIMENSIONS ON SITE
PRIOR TO COMMENCEMENT OF CONSTRUCTION WORKS.
6. THE ENGINEER/ARCHITECT SHALL BE CONTACTED IMMEDIATELY IF THE
ASSUMPTIONS USED IN THE DESIGN AND DRAWING PREPARATION DIFFER
TO THAT FOUND ON SITE.

3/2011/089

MATERIAL SPECIFICATION

ROOF TILES: SLATE TO MATCH
WALLS/RENDER
TO MATCH EXISTING EXTENSION
WINDOWS & DOORS
ALL WINDOWS TO BE UPVC
COLOUR: BROWN
GLASS TO BE CLEAR

MATERIAL SPECIFICATION

ROOF TILES: SLATE TO MATCH
WALLS/RENDER
TO MATCH EXISTING EXTENSION
WINDOWS & DOORS
ALL WINDOWS TO BE UPVC
COLOUR: BROWN
GLASS TO BE CLEAR

REV DATE DESCRIPTION DRAWN BY CHECKED BY

TRU-PLAN

TRU-PLAN LIMITED
CARTER HOUSE, ALDON ROAD
POULTON BUSINESS PARK
POULTON LE FYLDE
LANCASHIRE FY6 8JL
Tel: 01253 318470
info@truplan.co.uk
www.truplan.co.uk

Location:
HOUGHTON FARM COTTAGE
BLACKBURN
BB2 7LY

Project Title:
REAR SECOND FLOOR EXTENSION
DETACHED SINGLE GARAGE TO REAR

Drawing Title:
PLANNING APPROVAL

Drawn By: DK Date: OCT 2011
Checked By: OC Scale: AS SHOWN
Drawing No: Rev: 1