
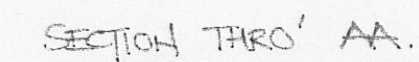
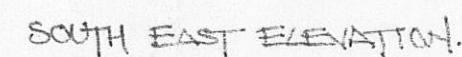


Dimensions shown on drawings prepared for planning purposes are indicative only and can vary.

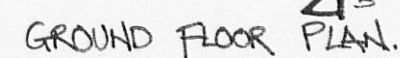

Client
MR AND MRS PLANT

Job Title

PROPOSED ALTERATIONS TO
NO.6 GRINDLETON ROAD
WEST BRADFORD

320110871P



PROPOSED PLAN, SECTION &
ELEVATIONS

SUNDERLAND PEACOCK ARCHITECTS


SUNDERLAND PEACOCK & ASSOCIATES LTD.
HAZELMERE, PIMLICO ROAD, CLITHEROE,
LANCASHIRE, BB7 2AG
T 01200 423178 F 01200 427328
E info@sunderlandpeacock.com
www.sunderlandpeacock.com



4148 - 02A

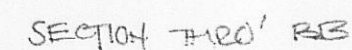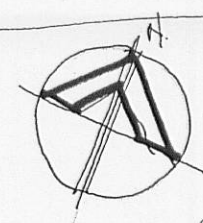

NOTE: GARDEN WORKS INCLUDING NEW SHED & WOODSTORE ARE TO BE CARRIED OUT UNDER GENERAL PERMITTED DEVELOPMENT.

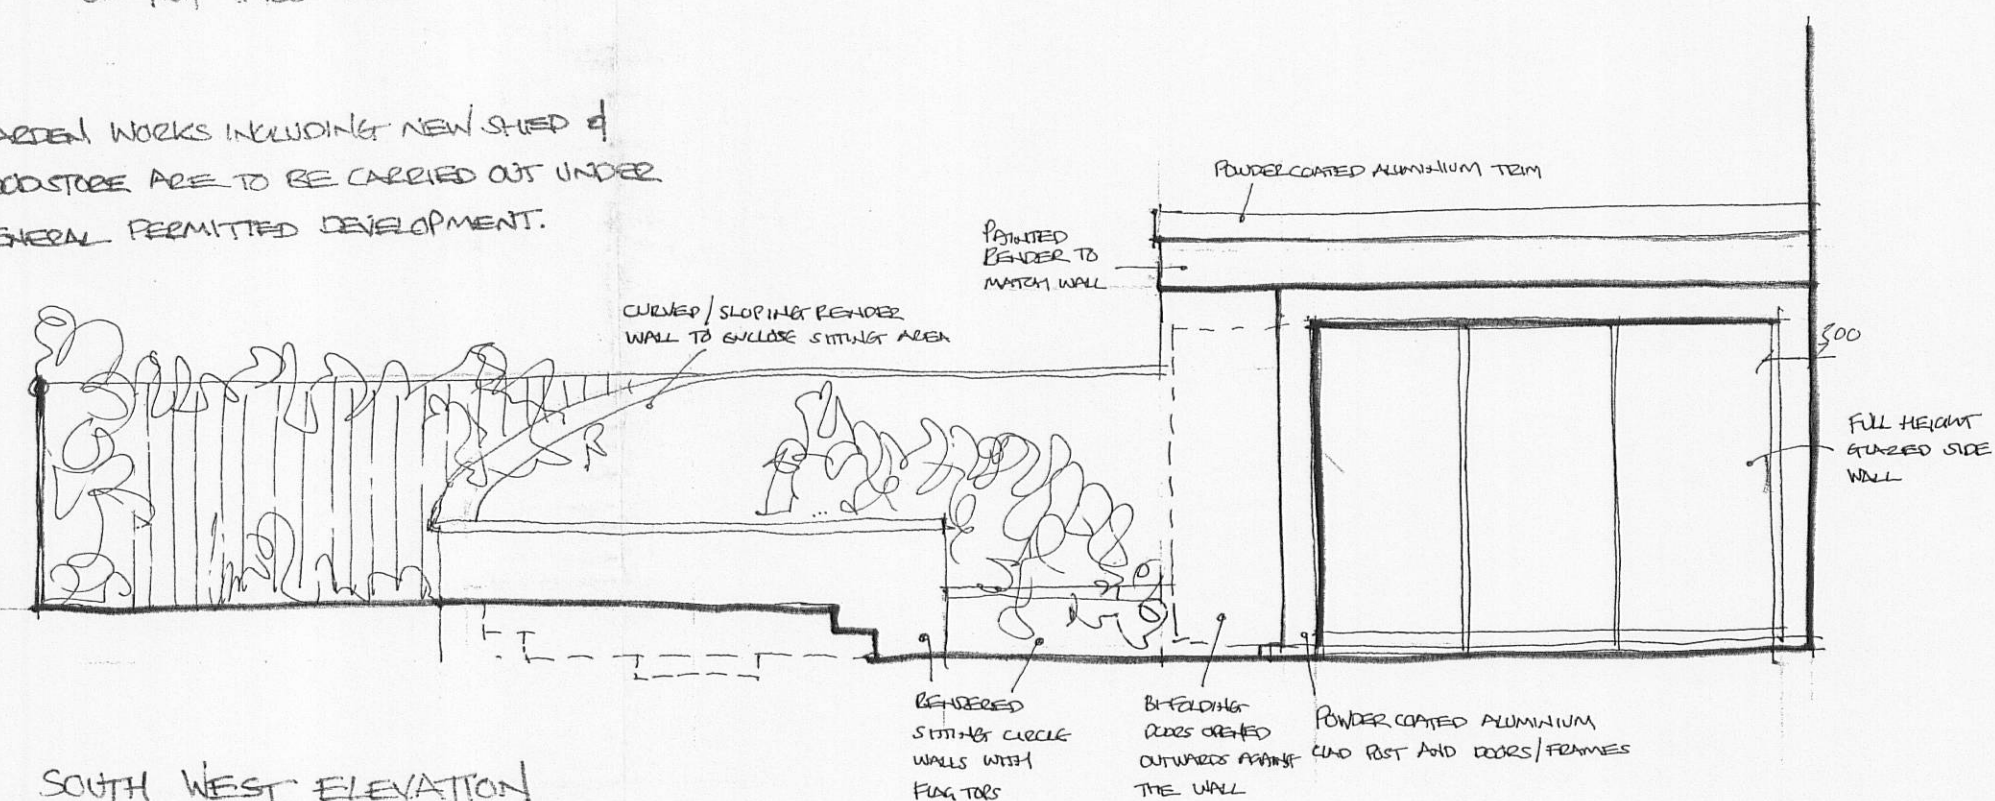

SOUTH WEST ELEVATION