
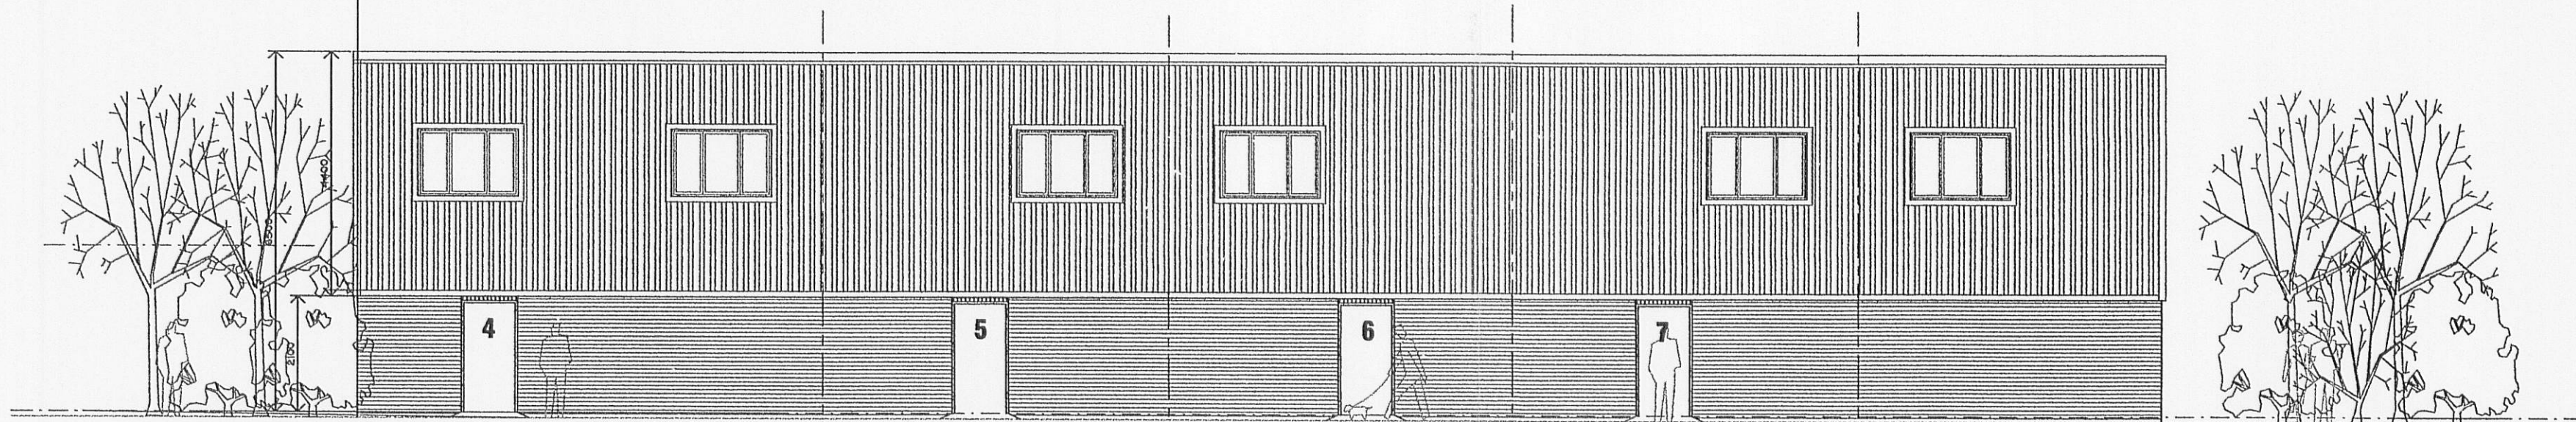
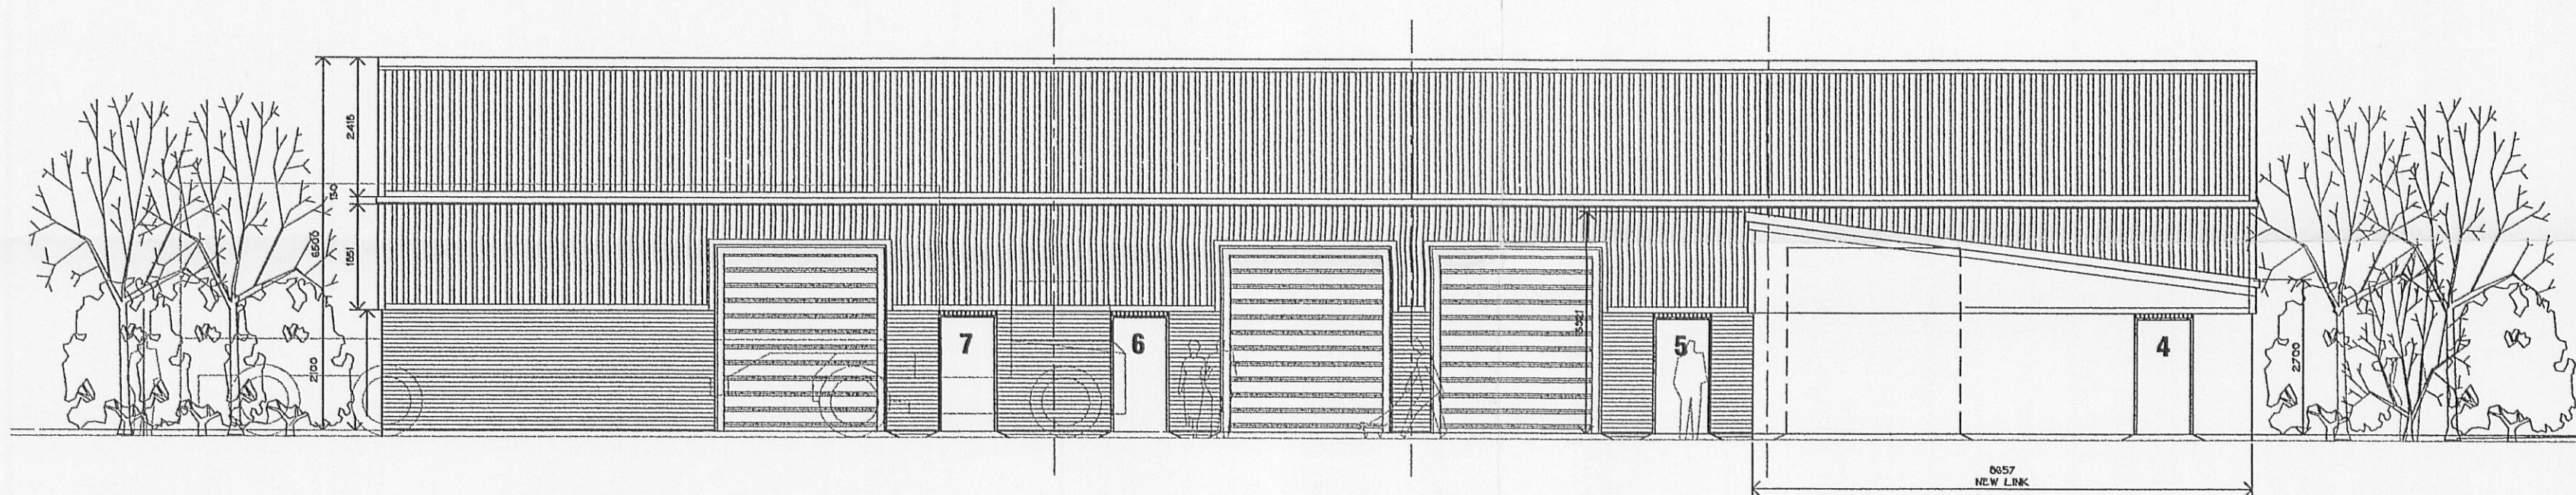


NOTES
THIS DRAWING IS TO BE READ IN CONJUNCTION WITH ALL OTHER DRAWINGS FOR THIS PROJECT.
ALL LEVELS AND DIMENSIONS ARE TO BE CHECKED ON SITE BY THE CONTRACTOR, PRIOR TO
PLACING ORDERS OR COMMENCING ANY OF THE RELEVANT WORKS.
ALL DIMENSIONS ARE IN MILLIMETRES UNLESS STATED OTHERWISE.
ANY DISCREPANCIES BETWEEN THE INFORMATION SHOWN ON THE PLAN AND THAT FOUND ON
SITE ARE TO BE REPORTED TO THE DESIGNER IMMEDIATELY.

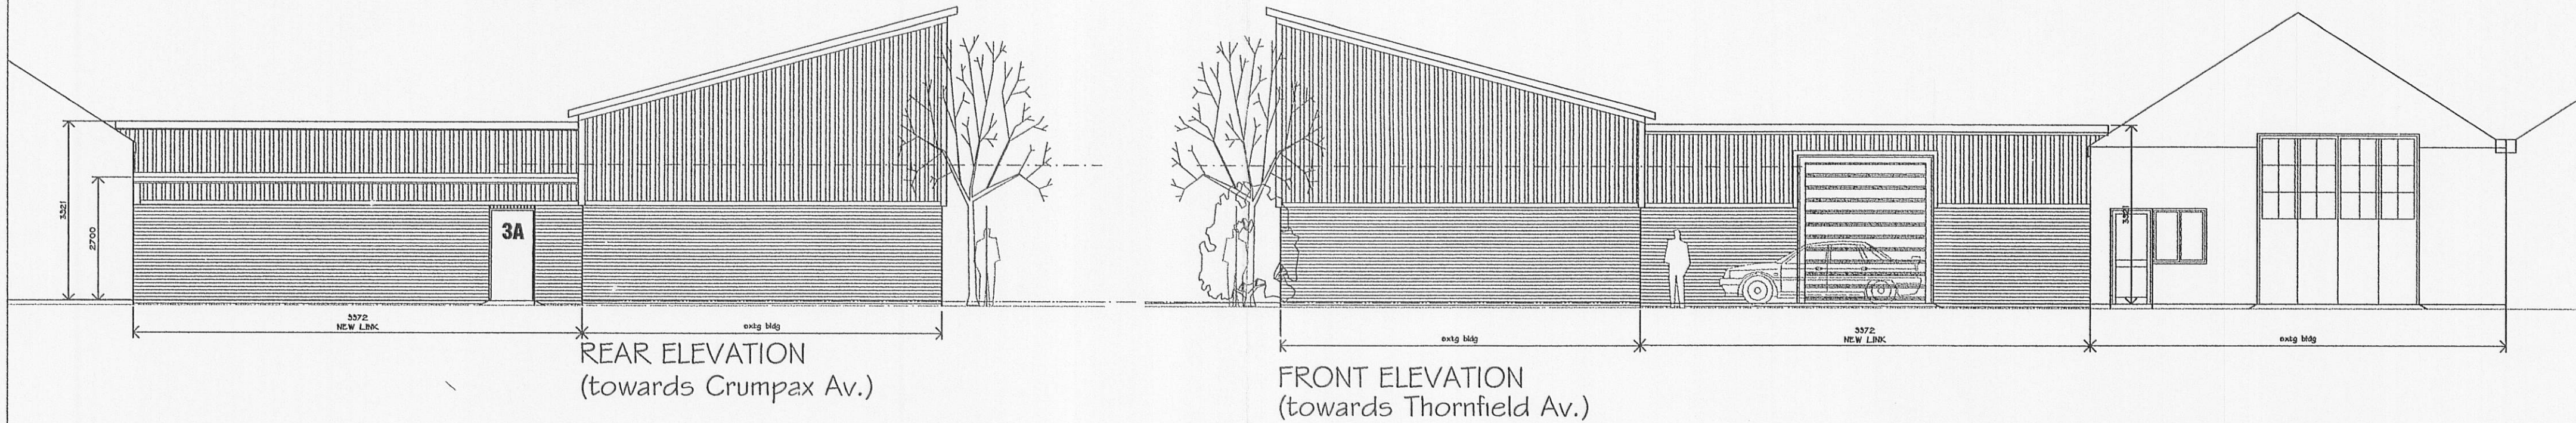

320110904 P

C 29.06.09 alts for Planning comments
B 17.06.09 alts for Planning comments
A 26.03.09 Units 7 and 8 combined

Rev.	Date	Description
------	------	-------------

A.L.H. Design Services
Barley Cottage, Brewery Street, Longridge, Lancs. PR3 3NB, Tel & Fax : (01772) 785719

Client
Mr & Mrs T & J. Griffiths,
THG North West Ltd,
90 Berry Lane
Longridge,
Lancs. PR3 3WH

Job/Scheme Title

NEW INDUSTRIAL UNITS AT LAND
TO THE REAR OF UNIT 3,
90 BERRY LANE, LONGRIDGE

Drawing Title

PROPOSED ELEVATIONS

Job/Scheme Number		Drawing Number	
0341193		Drawing No 200	
Scale	Date	Drawn	Checked
1/100th	Nov08	a.t.l-h.	