

Householder Application for Planning Permission for works or extension to a dwelling Town and Country Planning Act 1990

You can complete and submit this form electronically via the Planning Portal by visiting www.planningportal.gov.uk/apply

Publication of applications on planning authority websites

Please note that the information provided on this application form and in supporting documents may be published on the Authority's website. If you require any further clarification, please contact the Authority's planning department.

Please complete using block capitals and black ink.

It is important that you read the accompanying guidance notes as incorrect completion will delay the processing of your application.

1. Applicant Name and Address

Title: **MR & MRS** First name: **SIMON**
Last name: **WALLIS**
Company (optional):
Unit: House number: **88** House suffix:
House name: **MOONRAKERS**
Address 1: **88 WHALLEY ROAD**
Address 2: **WILPSHIRE**
Address 3:
Town: **BLACKBURN**
County: **LANCASHIRE**
Country: **UK**
Postcode: **BB1 9LT**

2. Agent Name and Address

Title: First name:
Last name:
Company (optional):
Unit: House number: House suffix:
House name:
Address 1:
Address 2:
Address 3:
Town:
County:
Country:
Postcode:

3. Description of Proposed Works

Please describe the proposed works:

REPLACEMENT OF ASPHALT FLAT ROOF PORCH OF BRICK, TIMBER AND GLASS CONSTRUCTION WITH A SLATE PITCHED ROOF PORCH OF BRICK, UPVC AND GLASS CONSTRUCTION, ON THE SAME FOOTPRINT AS THE EXISTING PORCH.

THE EXISTING PORCH WAS SUBSTANTIALLY DEMOLISHED AFTER EXTENSIVE DRY ROT WAS DISCOVERED IN THE TIMBER OF THE FLAT ROOF AND AFTER MRS WALLIS CONFIRMED WITH RIBBLE VALLEY PLANNING OFFICE ON 3 OCTOBER 2011 THAT THE PORCH COULD BE DEMOLISHED PRIOR TO OBTAINING PLANNING PERMISSION FOR THE REPLACEMENT PORCH.

3. Description of Proposed Works (continued)

Has the work already started? ☒ Yes ☐ No

If Yes, please state when the work was started (DD/MM/YYYY):

27/10/2011

(date must be pre-application submission)

Has the work already been completed? ☐ Yes ☒ No

If Yes, please state when the work was completed (DD/MM/YYYY):

(date must be pre-application submission)

4. Site Address Details

Please provide the full postal address of the application site.

Unit: House number: 88 House suffix:

House name: MOONRAKERS

Address 1: 88 WHALLEY ROAD

Address 2: WILPSHIRE

Address 3:

Town: BLACKBURN

County: UK

Postcode (optional): BB1 9LT

5. Pedestrian and Vehicle Access, Roads and Rights of Way

Is a new or altered vehicle access proposed to or from the public highway? ☐ Yes ☒ No

Is a new or altered pedestrian access proposed to or from the public highway? ☐ Yes ☒ No

Do the proposals require any diversions, extinguishments and/or creation of public rights of way? ☐ Yes ☒ No

If Yes to any questions, please show details on your plans or drawings and state the reference number(s) of the plan(s)/drawing(s):

6. Pre-application Advice

Has assistance or prior advice been sought from the local authority about this application? ☒ Yes ☐ No

If Yes, please complete the following information about the advice you were given. (This will help the authority to deal with this application more efficiently)

Please tick if the full contact details are not known, and then complete as much possible: ☒

Officer name:

Reference:

Date (DD MM YYYY): 03/10/2011
(must be pre-application submission)

Details of the pre-application advice received:

MRS WALLIS SPOKE, IN PERSON, TO JOSH AT RIBBLE VALLEY PLANNING OFFICE AND AFTER SPEAKING TO A PLANNING OFFICER HE INFORMED HER THAT THE PORCH COULD BE DEMOLISHED PRIOR TO OBTAINING PLANNING PERMISSION FOR THE REPLACEMENT PORCH.

7. Trees and Hedges

Are there any trees or hedges on your own property or on adjoining properties which are within falling distance of your proposed development? ☒ Yes ☐ No

If Yes, please mark their position on a scaled plan and state the reference number of any plans or drawings:

TREE PLAN (PAGE 3 OF 4)

Will any trees or hedges need to be removed or pruned in order to carry out your proposal? ☐ Yes ☒ No

If Yes, please show on your plans which trees by giving them numbers e.g. T1, T2 etc, state the reference number of the plan(s)/drawing(s) and indicate the scale.

8. Parking

Will the proposed works affect existing car parking arrangements? ☐ Yes ☒ No

If Yes, please describe:

9. Authority Employee / Member

With respect to the Authority, I am:

- (a) a member of staff
(b) an elected member
(c) related to a member of staff
(d) related to an elected member
- Do any of these statements apply to you? ☐ Yes ☒ No

If Yes, please provide details of the name, relationship and role

10. Materials

If applicable, please state what materials are to be used externally. Include type, colour and name for each material:

	Existing (where applicable)	Proposed	Not applicable	Don't Know
Walls	RED BRICK	 RED BRICK TO MATCH EXISTING	☐	☐
Roof	GREY SLATE	GREY SLATE TO MATCH EXISTING HOUSE	☐	☐
Windows	WINDOWS OF EXISTING HOUSE ARE WHITE UPVC OR WOOD WITH LEADED LIGHTS	WHITE UPVC WITH LEADED LIGHTS TO MATCH EXISTING	☐	☐
Doors	WOOD WITH LEADED GLASS PANE	PROPOSE TO RE-USE EXISTING PORCH DOOR	☐	☐
Boundary treatments (e.g. fences, walls)			☒	☐
Vehicle access and hard-standing			☒	☐
Lighting	EXTERNAL PORCH LIGHT	EXTERNAL PORCH LIGHT TO BE CHOSEN IN KEEPING WITH HOUSE	☐	☐
Others (please specify)			☒	☐

Are you supplying additional information on submitted plan(s)/drawing(s)/design and access statement?

☐ Yes

☒ No

If Yes, please state references for the plan(s)/drawing(s)/design and access statement:

--

11. Ownership Certificates

One Certificate A, B, C, or D, must be completed, together with the Agricultural Holdings Certificate with this application form

CERTIFICATE OF OWNERSHIP - CERTIFICATE A

Town and Country Planning (Development Management Procedure) (England) Order 2010 Certificate under Article 12

I certify/The applicant certifies that on the day 21 days before the date of this application nobody except myself/ the applicant was the owner (*owner is a person with a freehold interest or leasehold interest with at least 7 years left to run*) of any part of the land or building to which the application relates

Signed - Applicant:

Or signed - Agent:

Date (DD/MM/YYYY):

27/10/2011

CERTIFICATE OF OWNERSHIP - CERTIFICATE B

Town and Country Planning (Development Management Procedure) (England) Order 2010 Certificate under Article 12

I certify/ The applicant certifies that I have/the applicant has given the requisite notice to everyone else (as listed below) who, on the day 21 days before the date of this application, was the owner (*owner is a person with a freehold interest or leasehold interest with at least 7 years left to run*) of any part of the land or building to which this application relates.

Name of Owner	Address	Date Notice Served

Signed - Applicant:

Or signed - Agent:

Date (DD/MM/YYYY):

CERTIFICATE OF OWNERSHIP - CERTIFICATE C

Town and Country Planning (Development Management Procedure) (England) Order 2010 Certificate under Article 12

I certify/ The applicant certifies that:

- Neither Certificate A or B can be issued for this application
- All reasonable steps have been taken to find out the names and addresses of the other owners (*owner is a person with a freehold interest or leasehold interest with at least 7 years left to run*) of the land or building, or of a part of it, but I have/ the applicant has been unable to do so

The steps taken were:

--

Name of Owner	Address	Date Notice Served

Notice of the application has been published in the following newspaper (circulating in the area where the land is situated):

On the following date (which must not be earlier than 21 days before the date of the application):

Signed - Applicant:

Or signed - Agent:

Date (DD/MM/YYYY):

11. Ownership Certificates (continued)**CERTIFICATE OF OWNERSHIP - CERTIFICATE D**

Town and Country Planning (Development Management Procedure) (England) Order 2010 Certificate under Article 12

I certify/ The applicant certifies that:

- Certificate A cannot be issued for this application
- All reasonable steps have been taken to find out the names and addresses of every person who, before the date of this application, was the owner (owner is a person with a freehold interest in the land) or tenant (tenant is a person with a leasehold interest in the land) of any part of the land to which this application relates, but I have/ the applicant has been unable to do so

The steps taken were:

--

Notice of the application has been published in the following newspaper (circulating in the area where the land is situated):

On the following date (which must not be earlier than 21 days before the date of this application):

--

--

Signed - Applicant:

Or signed - Agent:

Date (DD/MM/YYYY):

--

--

--

12. Agricultural Land Declaration**AGRICULTURAL LAND DECLARATION**

Town and Country Planning (Development Management Procedure) (England) Order 2010 Certificate under Article 12

Agricultural Land Declaration - You Must Complete Either A or B

(A) None of the land to which the application relates is, or is part of, an agricultural holding

Signed - Applicant:

Or signed - Agent:

Date (DD/MM/YYYY):

--

--

07/11/2011

(B) I have/ The applicant has given the requisite notice to every person other than myself/ the applicant who, on the day 21 days before the date of this application, was a tenant of an agricultural holding on all or part of the land to which this application relates, as listed below:

Name of Tenant	Address	Date Notice Served

Signed - Applicant:

Or signed - Agent:

Date (DD/MM/YYYY):

--

--

--

13. Planning Application Requirements - Checklist

Please read the following checklist to make sure you have sent all the information in support of your proposal. Failure to submit all information required will result in your application being deemed invalid. It will not be considered valid until all information required by the Local Planning Authority has been submitted.

The original and 3 copies of a completed and dated application form:



The original and 3 copies of a design and access statement if proposed works fall within a conservation area or World Heritage Site, or relate to a Listed Building:



The correct fee:



The original and 3 copies of a plan which identifies the land to which the application relates drawn to an identified scale and showing the direction of North:



The original and 3 copies of the completed, dated Ownership Certificate (A, B, C or D - as applicable):



The original and 3 copies of other plans and drawings or information necessary to describe the subject of the application:



The original and 3 copies of the completed, dated Article 12 Certificate (Agricultural Holdings):



14. Declaration

I/we hereby apply for planning permission/consent as described in this form and the accompanying plans/drawings and additional information.

Signed - Applicant:

Or signed - Agent:

Date (DD/MM/YYYY):

27/10/2011

(date cannot be pre-application)

15. Applicant Contact Details

Telephone numbers

Country code: [redacted] National number: [redacted] Extension number: [redacted]

Country code: [redacted] Mobile number (optional): [redacted]

Country code: [redacted] Fax number (optional): [redacted]

Email address (optional):

[redacted]

16. Agent Contact Details

Telephone numbers

Country code: [redacted] National number: [redacted] Extension number: [redacted]

Country code: [redacted] Mobile number (optional): [redacted]

Country code: [redacted] Fax number (optional): [redacted]

Email address (optional):

[redacted]

17. Site Visit

Can the site be seen from a public road, public footpath, bridleway or other public land?

☒ Yes

☐ No

If the planning authority needs to make an appointment to carry out a site visit, whom should they contact? (Please select only one)

☐ Agent

☒ Applicant

☐ Other (if different from the applicant's details)

If Other has been selected, please provide:

Contact name:

[redacted]

Telephone number:

[redacted]

Email address:

[redacted]

Development Department

Council Offices, Church Walk, Clitheroe, Lancs., BB7 2RA

Tel: (01200) 425111 Fax: (01200) 414487 DX: Clitheroe 15157


(Page 4 of 4)



RIBBLE VALLEY
BOROUGH COUNCIL

Location Plan

Map Ref: SD6932NW Scale: 1:2500

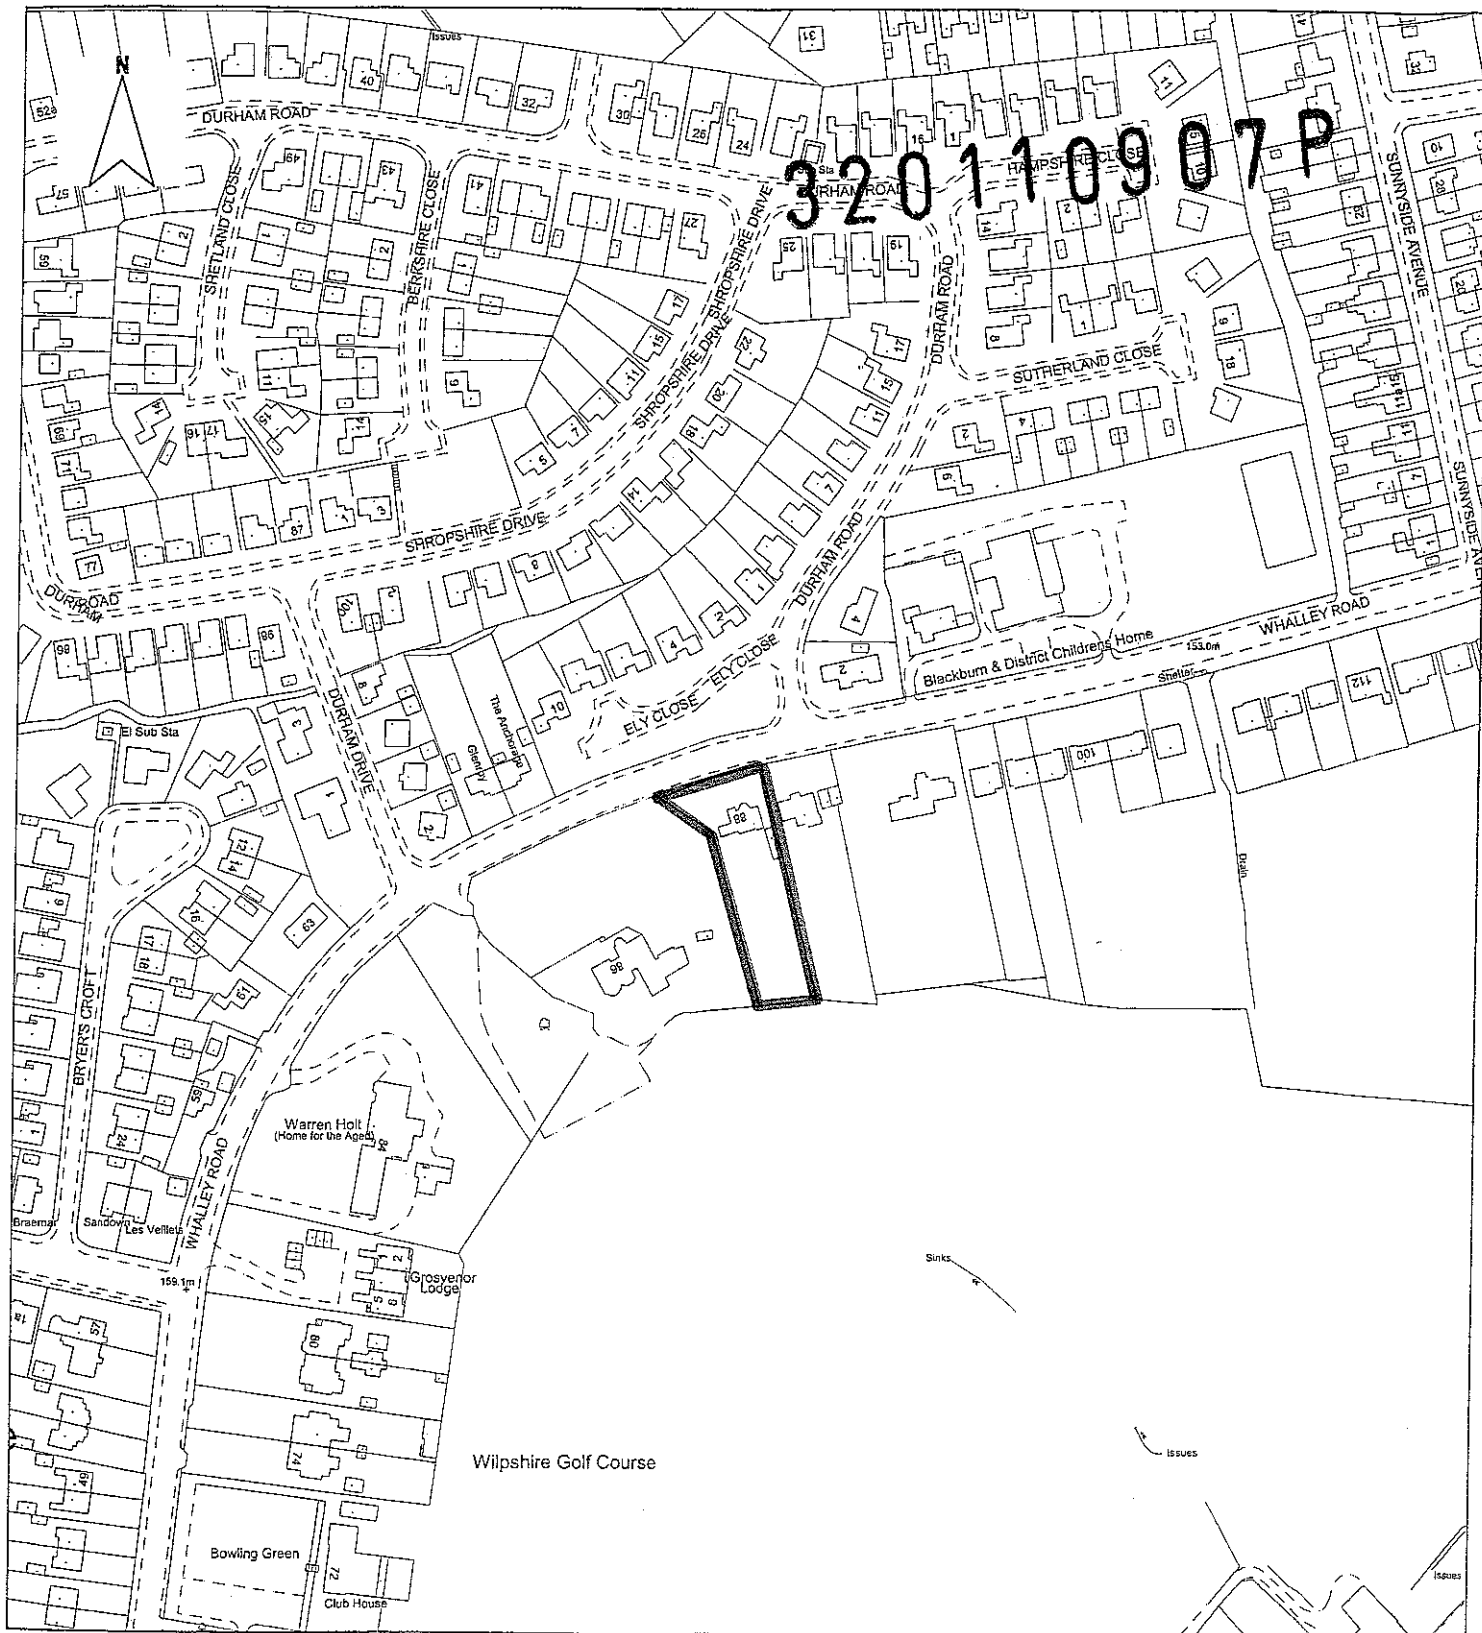

This map is reproduced from Ordnance Survey material with the permission of Ordnance Survey on behalf of the Controller of Her Majesty's Stationery Office © Crown copyright. Unauthorised reproduction infringes Crown copyright and may lead to prosecution or civil proceedings.

This copy has been produced specifically for map return scheme purposes only. No further copies may be made.
Ribble Valley Borough Council Licence No LA 079111 08 October 2002

RECEIPT NO.

6109

SOLD BY


JT

Title: Replacement of single storey Flat roof porch
with single storey pitched roof porch on same
footprint at front of the property.

Existing (Page 1 of 4)



front elevation

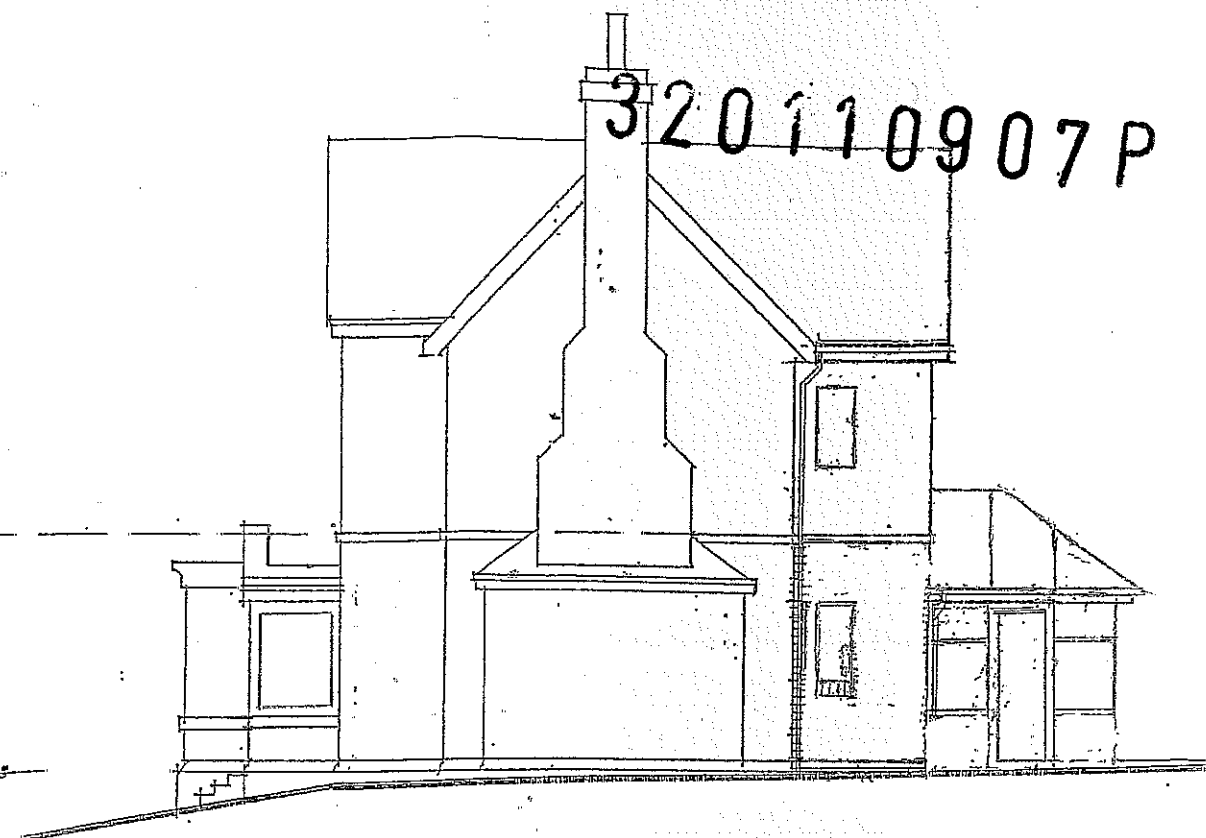


side elevation



side elevation



rear elevation

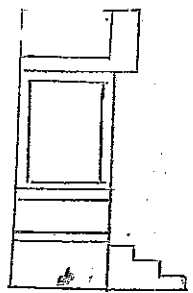



side elevation
of porch only

Scale: 1:100

Title: Replacement of single storey Flat roof porch with single storey pitched roof porch on same footprint at front of the property.

Proposed (Page 2 of 4)

320110907P

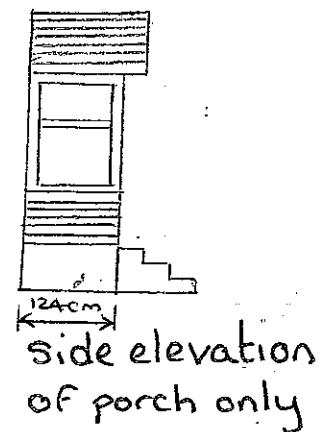
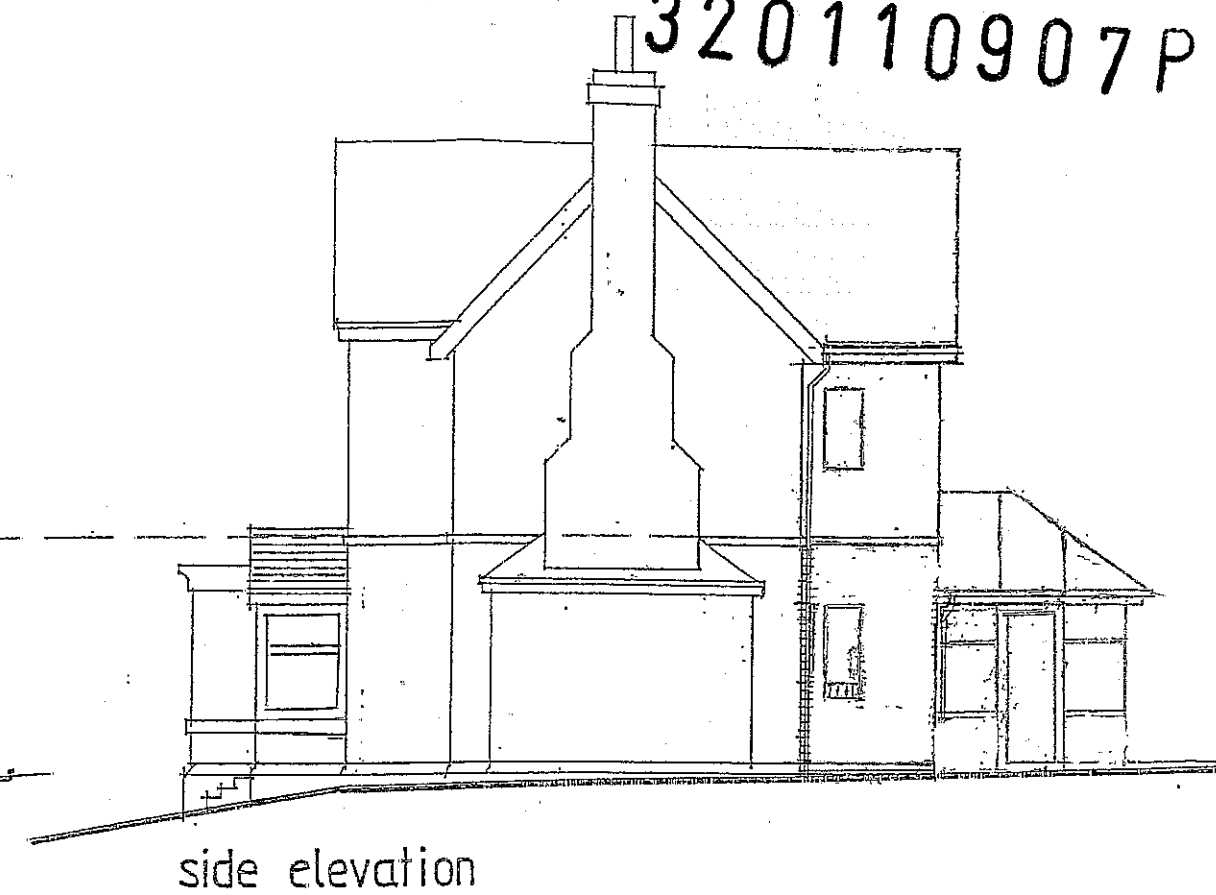


Scale: 1:100

Title: Replacement of single storey flat roof porch
with single storey pitched roof porch on same
footprint at front of the property.

Tree plan (Page 3 of 4)

320110907P

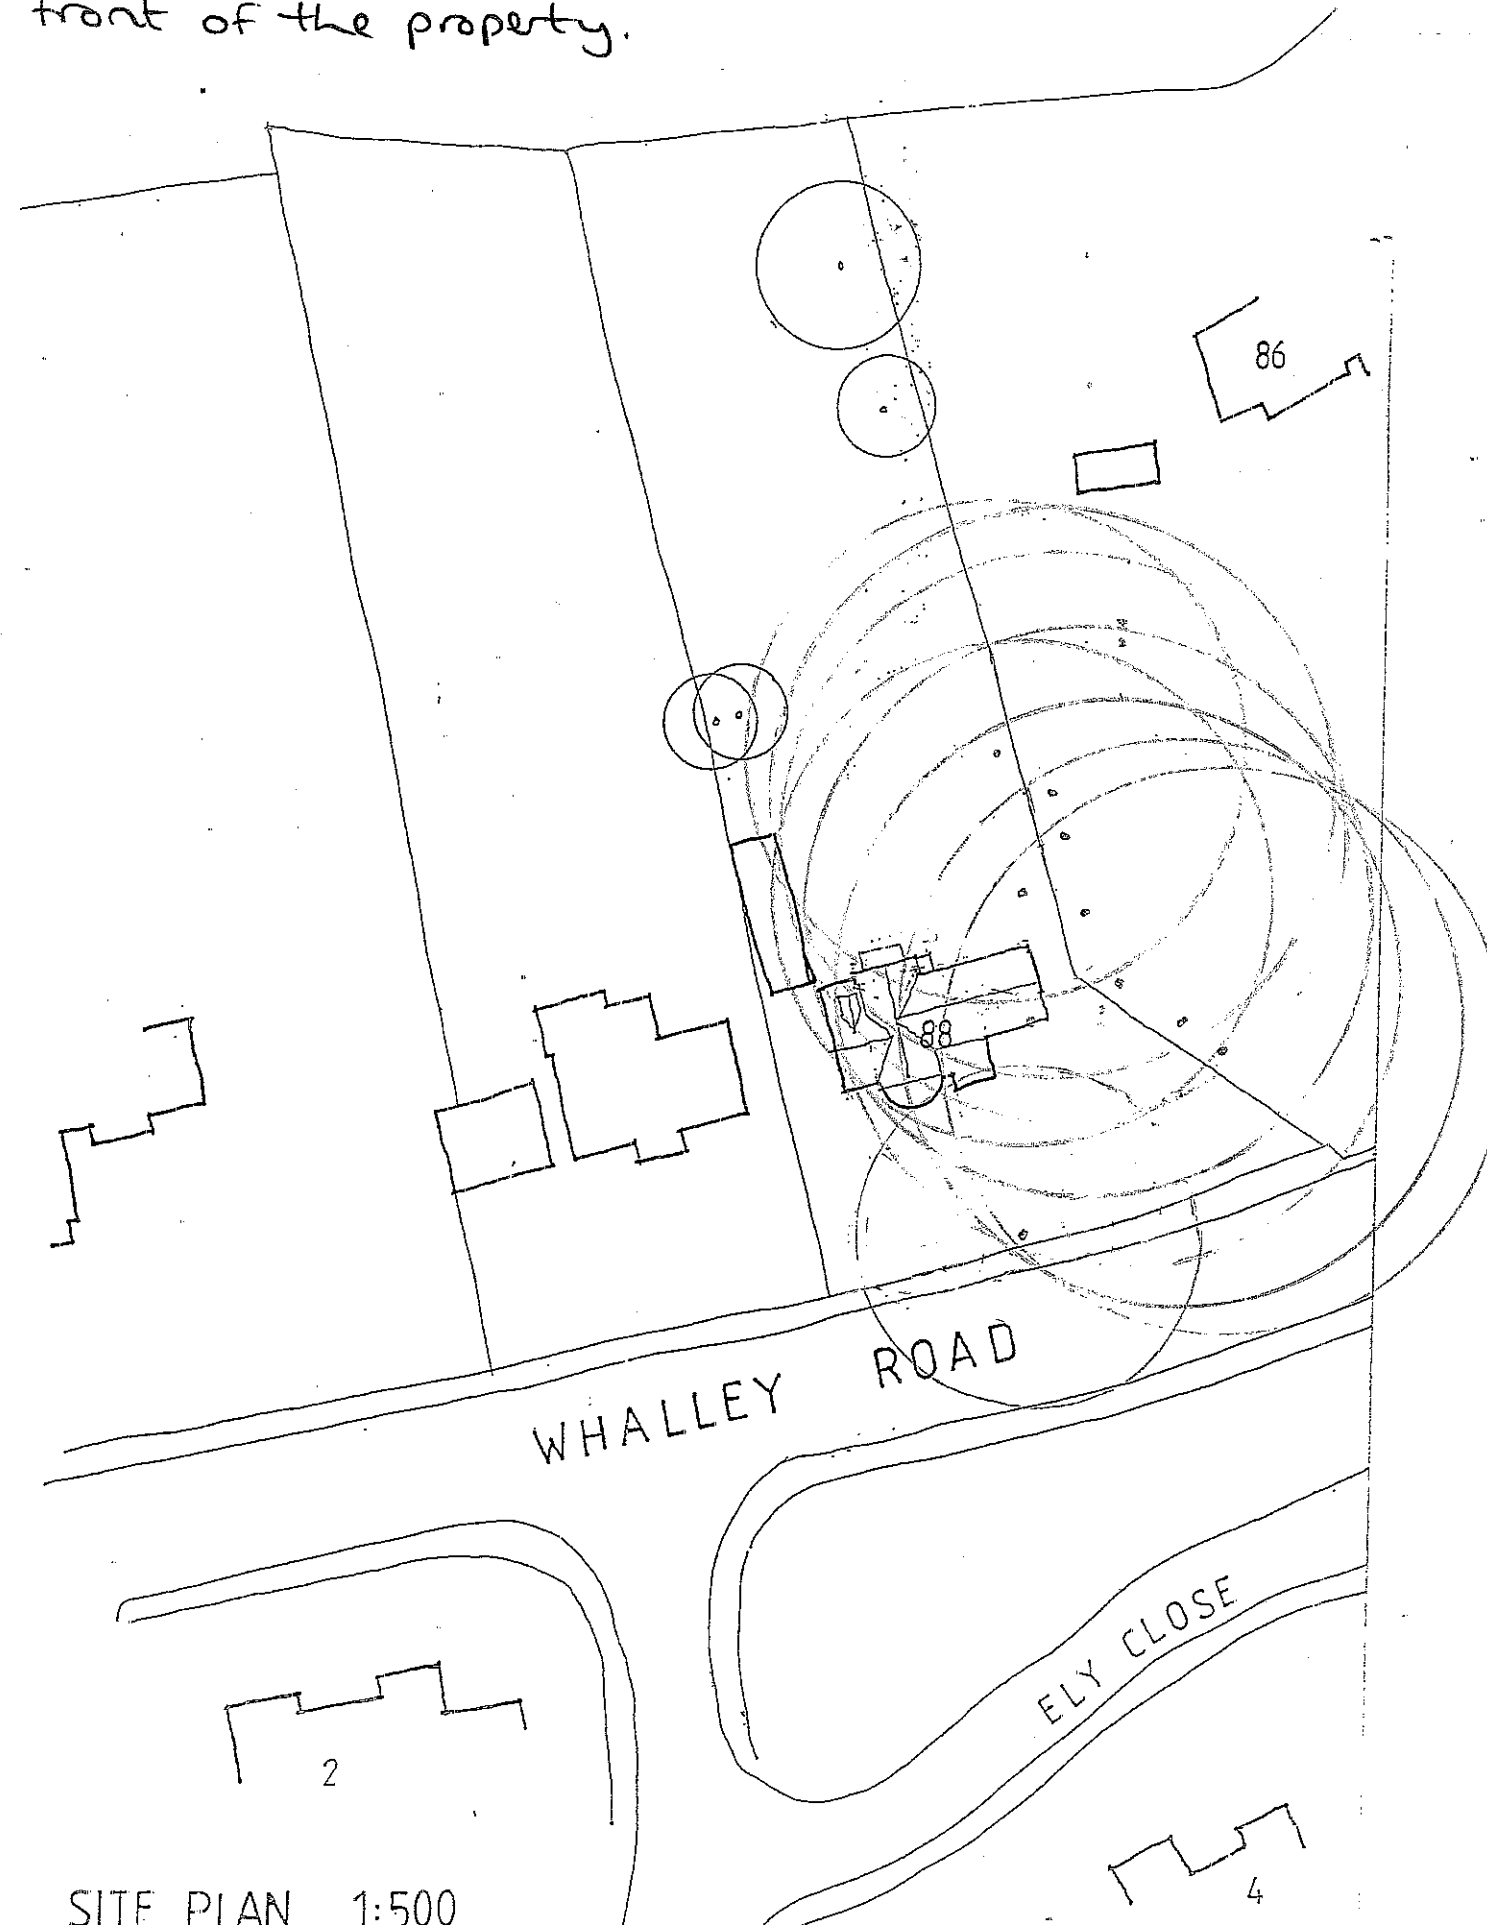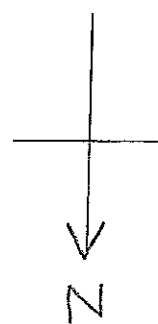

SITE PLAN 1:500