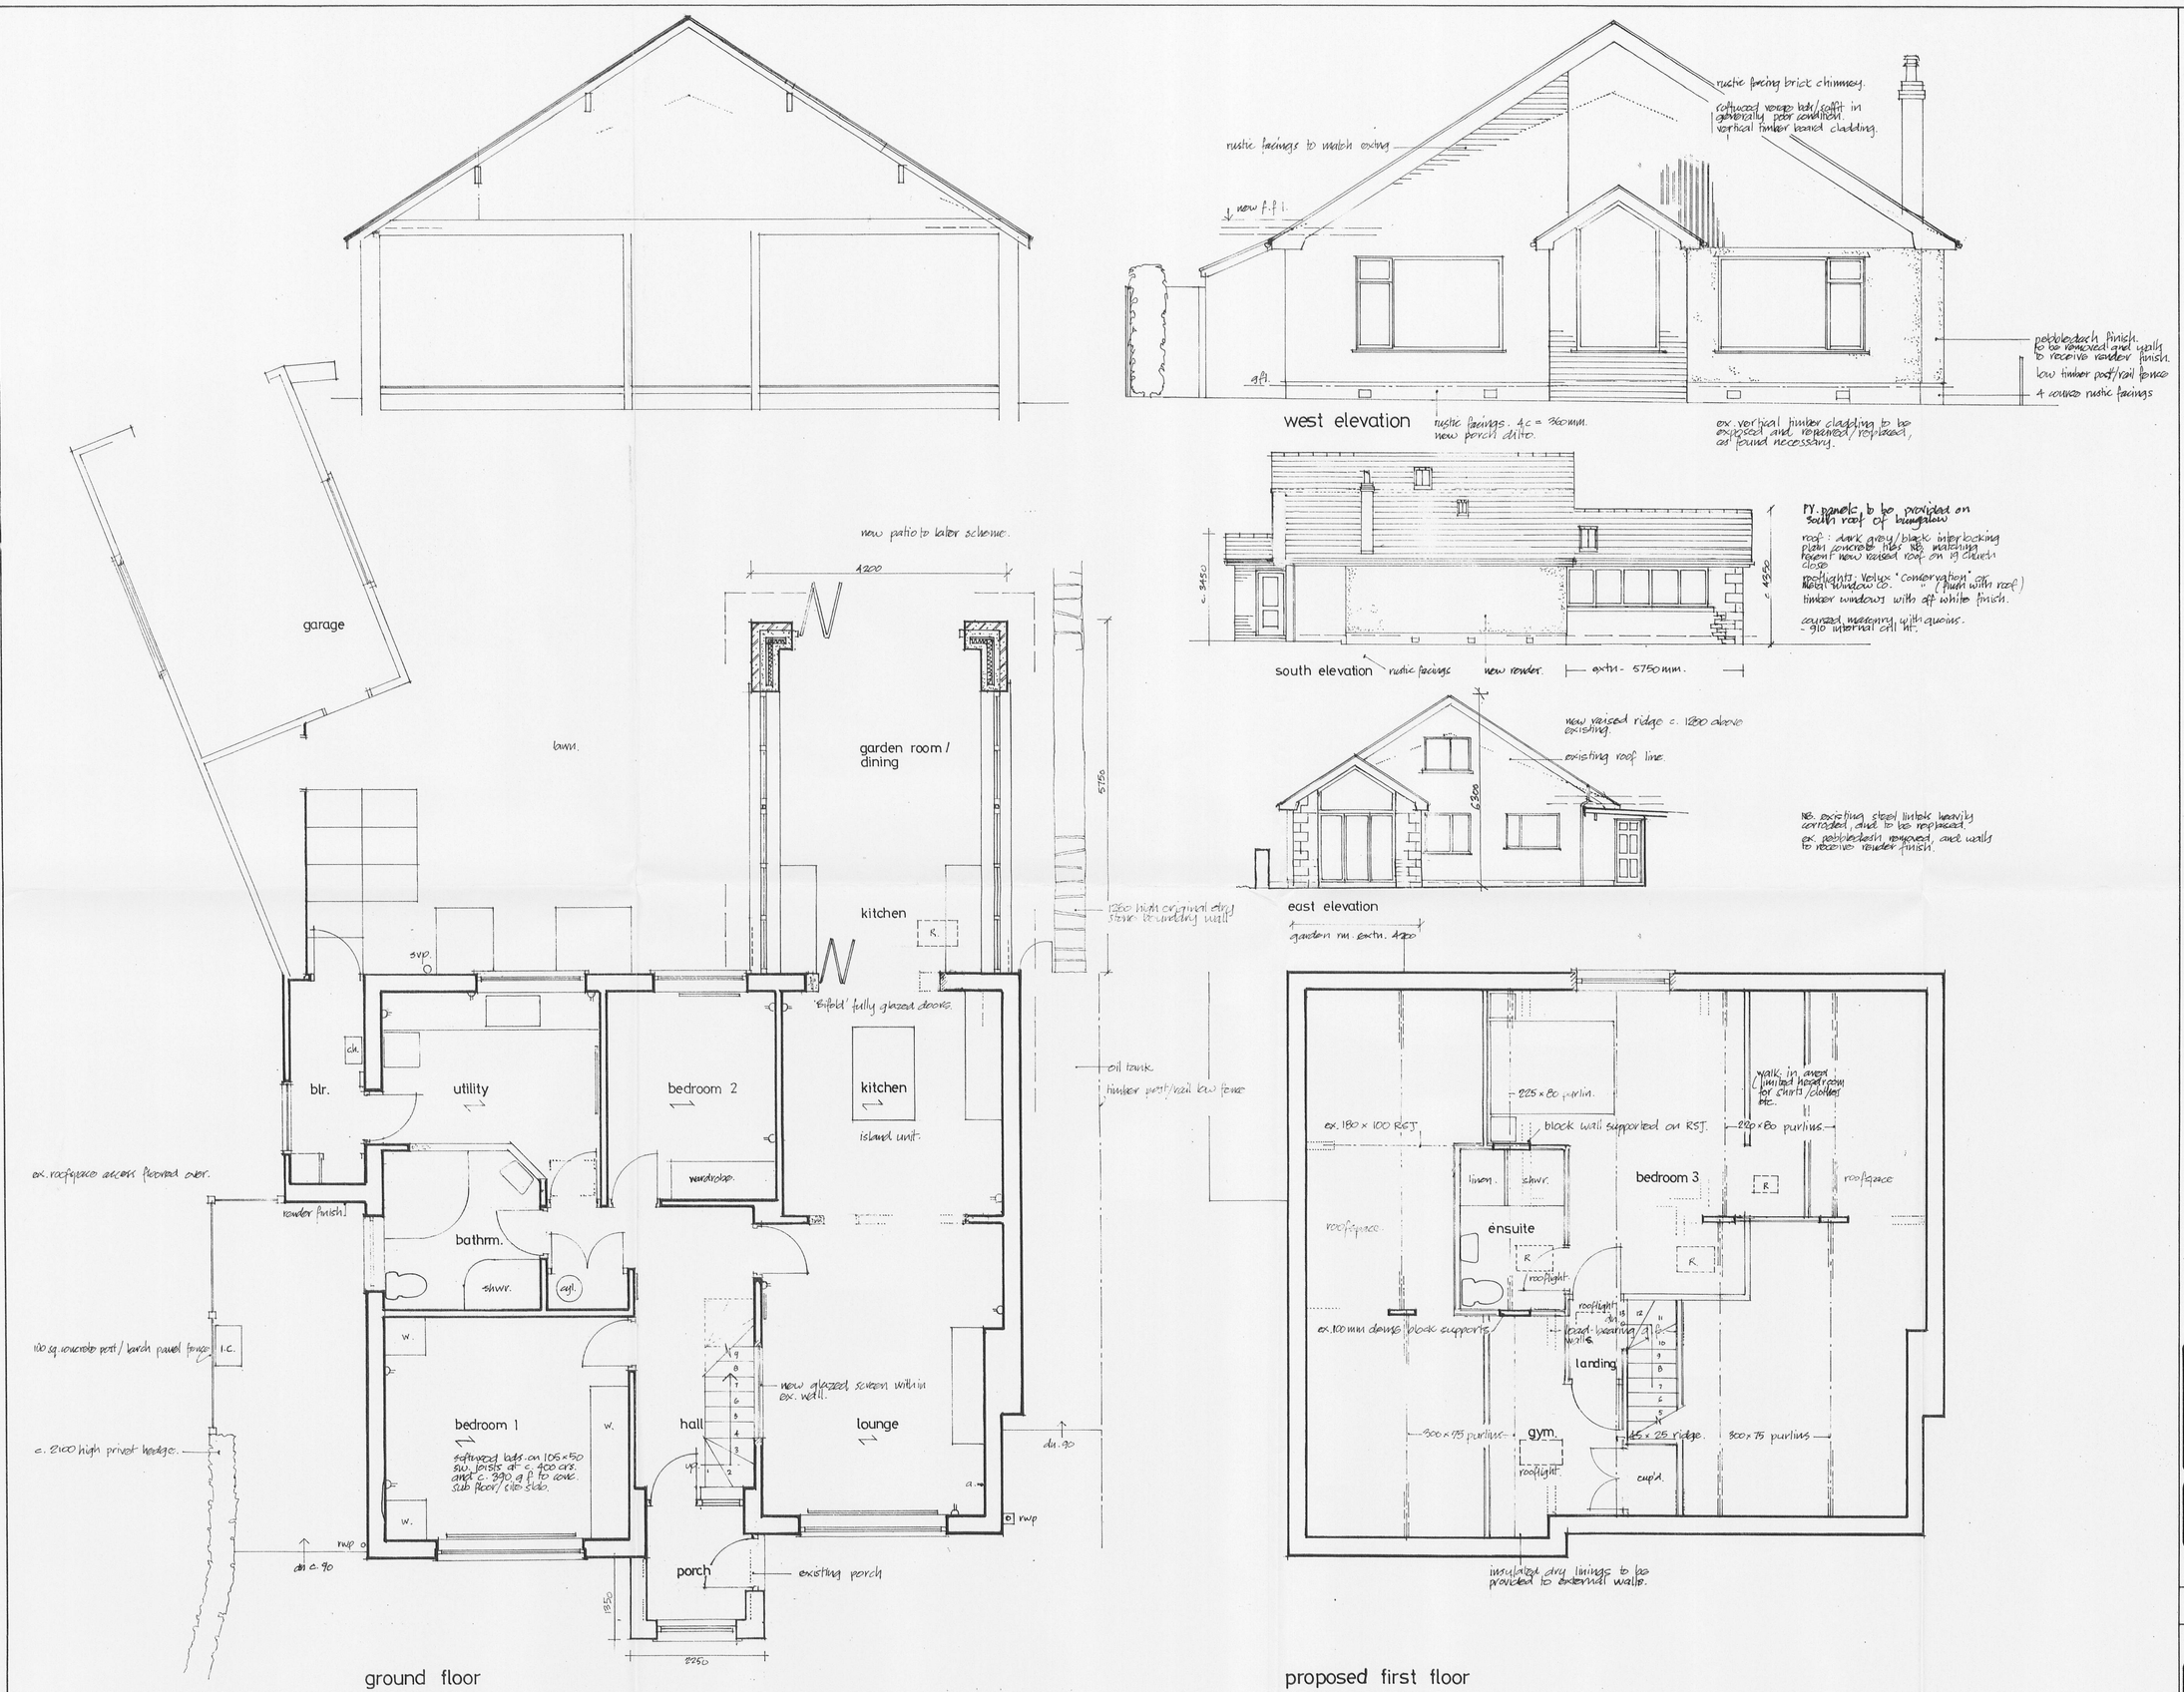

320110917P

Project

GARDEN ROOM · PORCH EXTENSIONS
NEW ROOF/F.F.LR. BEDROOM &.
ENSUITE · INTERNAL ALTERATIONS
16 CHURCH CLOSE, WADDINGTON BB7 3HX

Client

MR. P. D. HARGREAVES

Drawing: PROPOSED SCHEME

Drawing no: 2011 / 4 / 2 Revision:

Date: OCTOBER '11 Scale: 1:50 & 1:100

David W. Newton Dip. Arch. Manc. A.R.I.B.A.
Chartered Architect,
West End Lodge, Edisford Road,
Waddington, Clitheroe BB7 3HU tel 01200 444009

GRANTHAMS

4015-686T