



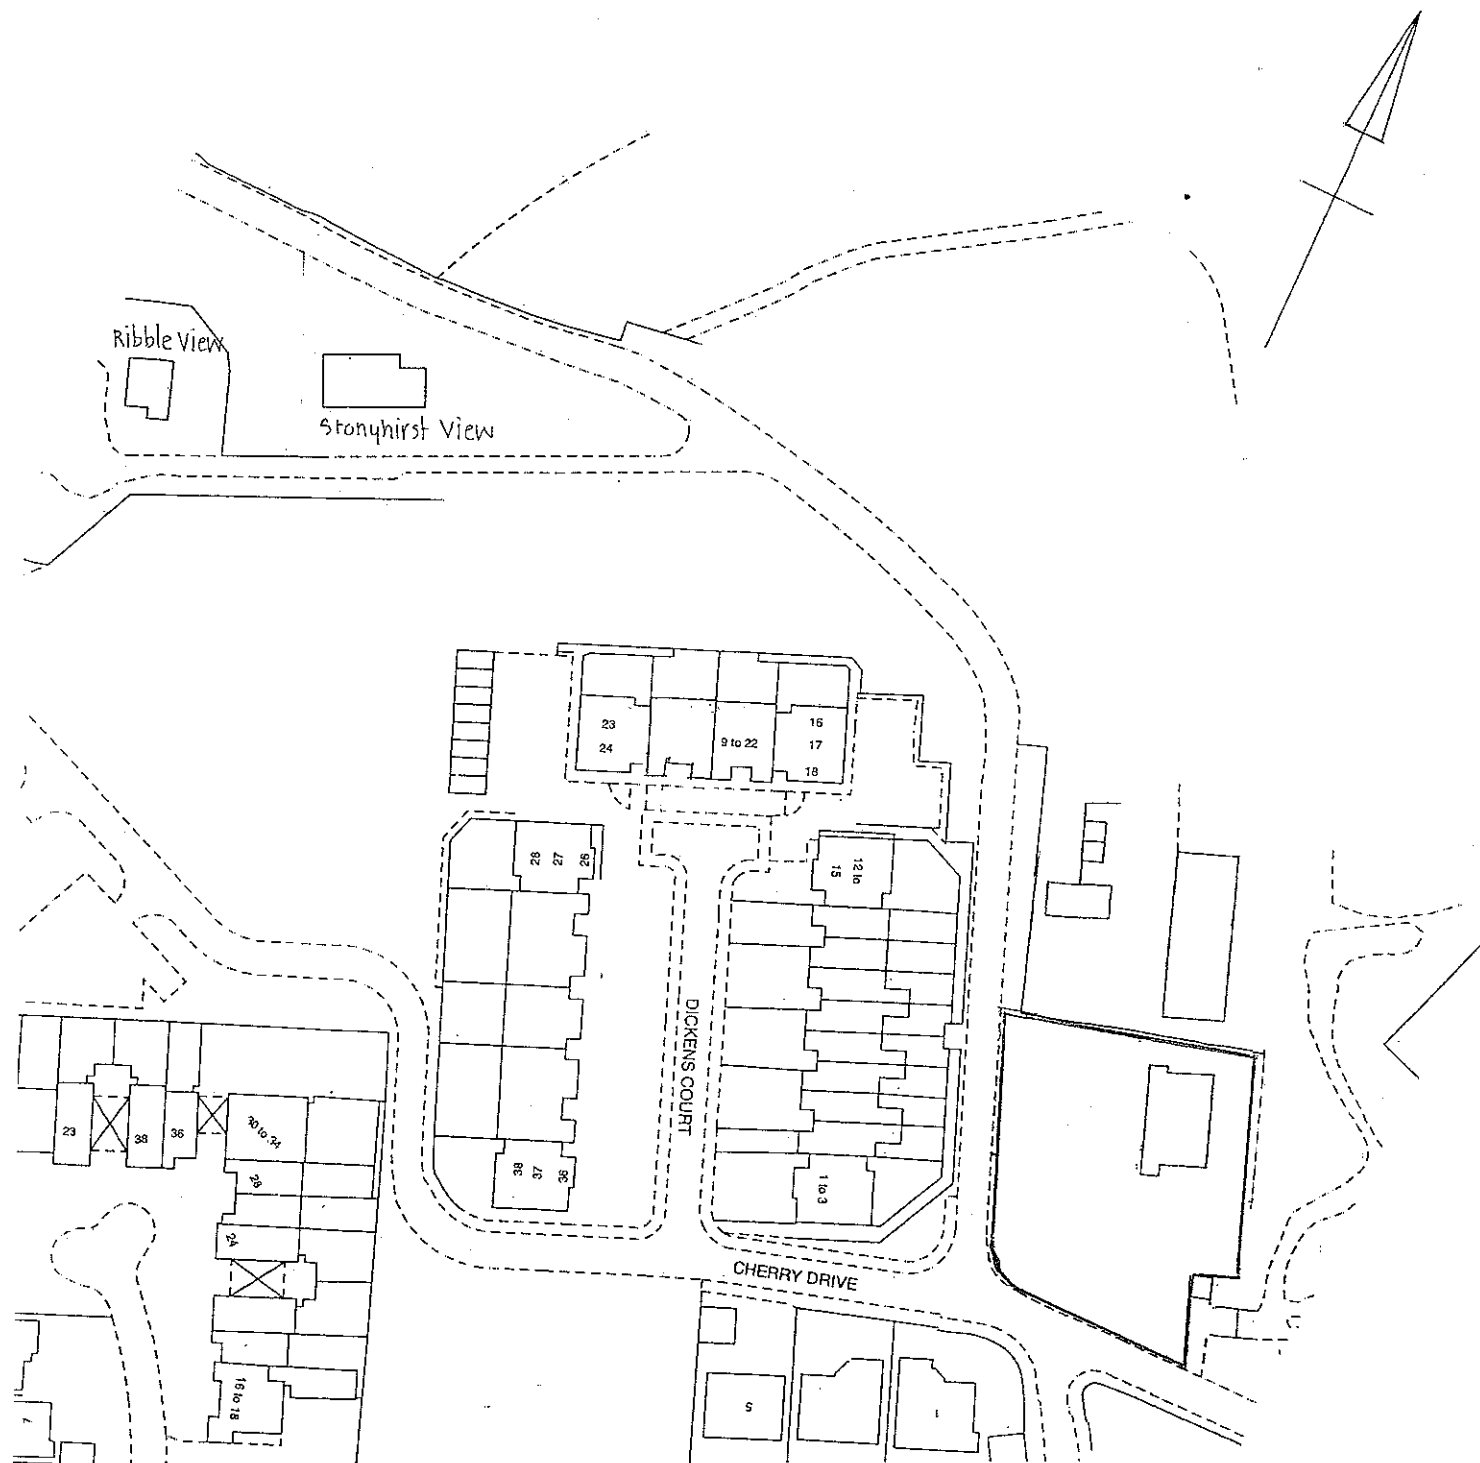

LOCATION PLAN SCALE 1:1250

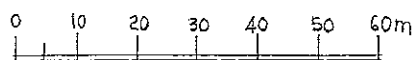

320110930P

REVISION	DATE	DR	CH
----------	------	----	----

**Architectural
Design
Partnership**

Kirksyde
9 Castle Road
Colne
Lancashire BB8 7AR
Tel: 01282 861876

PROJECT
PROPOSED DWELLING
ON VILLAGE HALL SITE
BROCKHALL VILLAGE

DRAWING TITLE

LOCATION PLAN

THIS DRAWING IS COPYRIGHT
THIS DRAWING IS NOT TO BE SCALED
ALL DIMENSIONS TO BE CHECKED ON SITE
BEFORE COMMENCEMENT OF WORK
ADP TO BE NOTIFIED OF ANY ERRORS

DRAWN K J NOLAN DATE SEPT 2011

CHECKED SCALE 1:1250

DRAWING NO

461/1