

J.HADFIELD.
ENGINEERING,SURVEYING.

Springs House, Chipping, Lancashire. PR3 2GQ.
Tel 07740 929096, Fax 08708 362185



Clients Details,
Mr & Mrs Royle
Project Details,
Topo Survey

Project Address,
Chorley House
Clitheroe
Lancashire

Project Number, Date, Scale, By.
192/101 June/10 1:200 JH

DO NOT SCALE THIS DRAWING. CHECK ALL DIMENSIONS ON SITE

THIS DRAWING IS PROTECTED BY COPYRIGHT. IT MAY NOT BE REPRODUCED IN ANY FORM OR BY ANY MEANS
FOR ANY PURPOSES, WITHOUT WRITTEN PERMISSION FROM J.HADFIELD, ENGINEERING,SURVEYING.

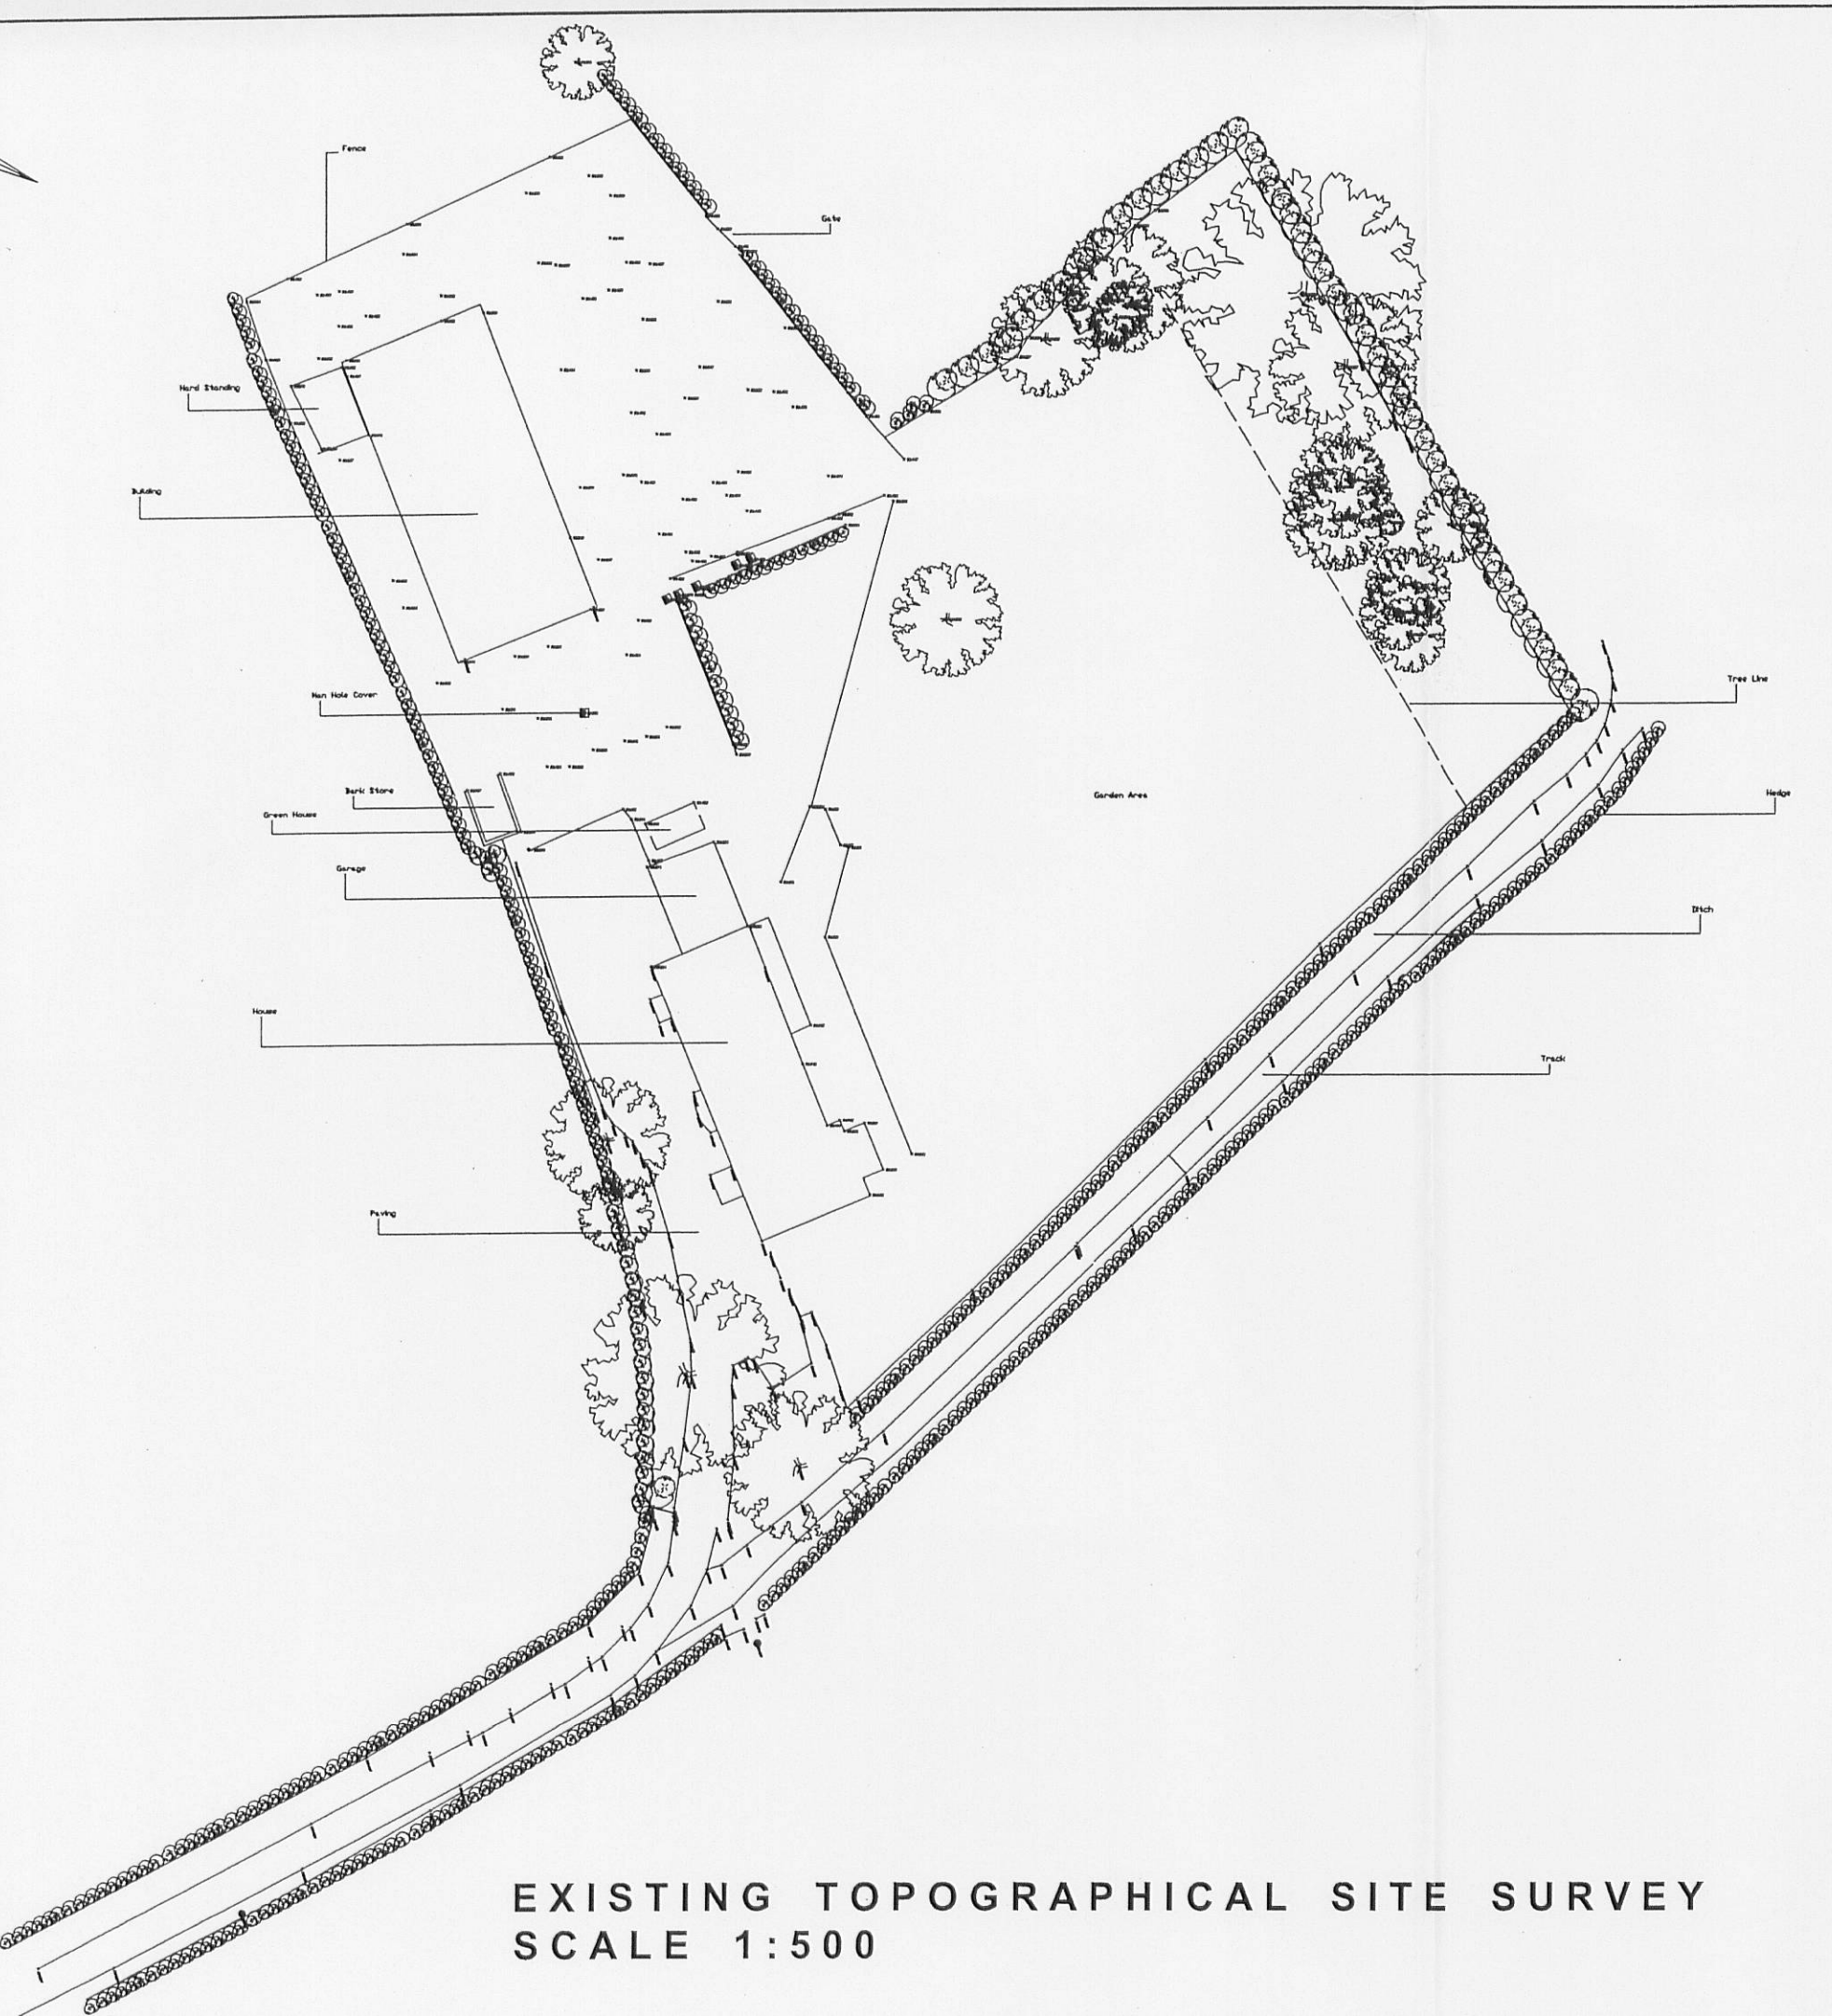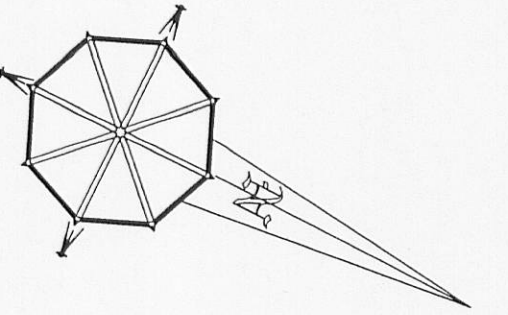

EXISTING TOPOGRAPHICAL SITE SURVEY
SCALE 1:500

Client
Mr and Mrs Royle

Job Title
Proposed alterations to
Chorley House
Clitheroe
Lancashire

320110936P

Drawing Title
Existing topographical site survey by
J. Hadfield Engineering, Surveying.

Scale Date Draw
1:200 @ A1 June 2010 J. Hadfield

spa
SUNDERLAND PEACOCK ARCHITECTS
SUNDERLAND PEACOCK & ASSOCIATES LTD.
HAZELMERE, PIMLICO ROAD, CLITHEROE
LANCASHIRE, BB7 2AG
T 01200 423179 F 01200 427328
E info@sunderlandpeacock.com
www.sunderlandpeacock.com

4038 -01