

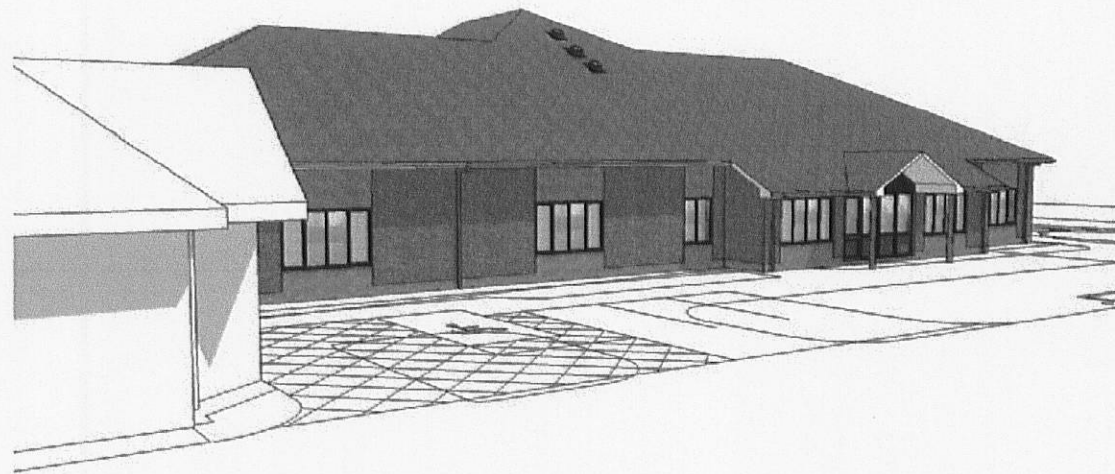


Image 01



Image 03



Image 02

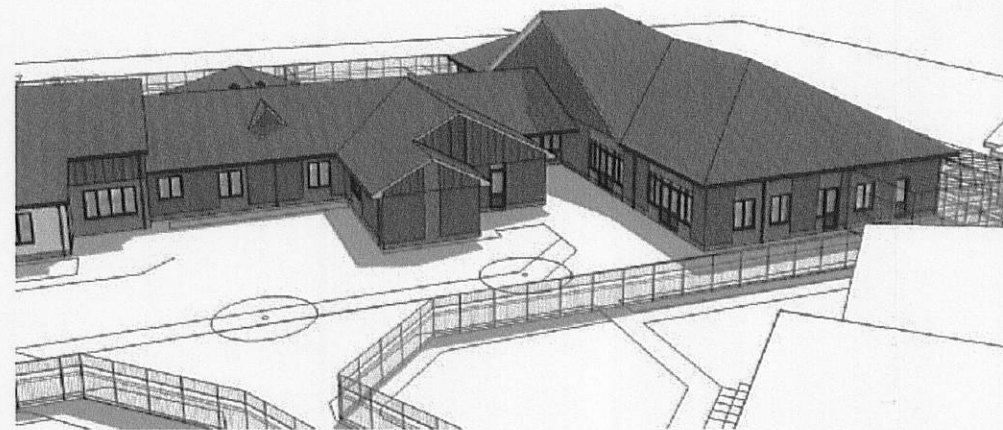


Image 04



Image 05



Image 06



Image 07



Image 08

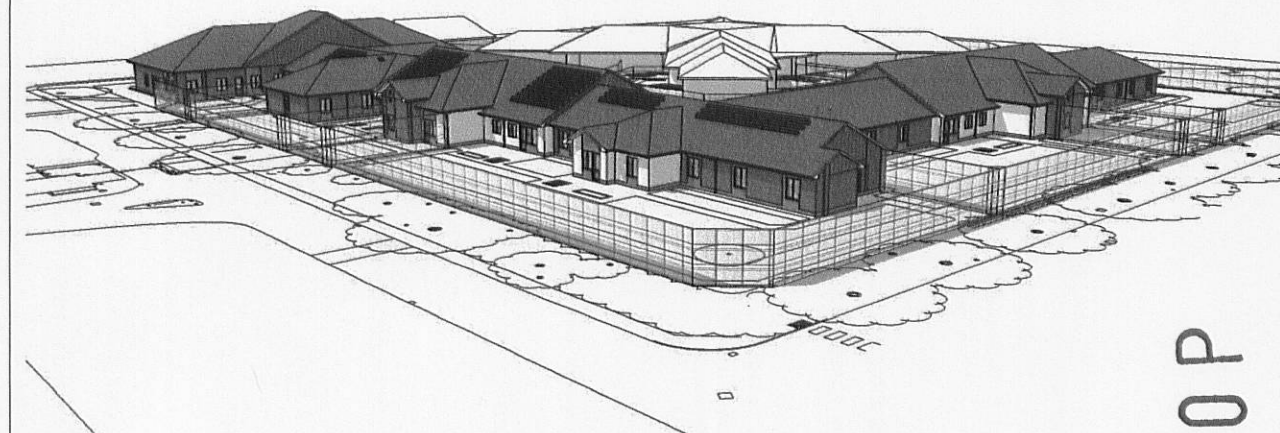


Image 09



Image 10

NOTES


- © This drawing is copyright of Condry and Lofthouse Ltd. and may not be reproduced in any way without their specific permission.
- Ⓒ All dimensions are to be checked on site. Do not scale from the drawing, work to figured dimensions only. Any queries please contact the architect.
- Ⓒ This drawing has been prepared based upon a digital survey undertaken by XXXX, Ltd 0000 000 0000.

MATERIALS PROHIBITED

- Materials prohibited from use, except where used in accordance with "good practice" in the selection of construction materials (2007)
- a. High alumina cement in load bearing structures.
 - b. Wood wool slabs used as permanent shuttering or structural elements.
 - c. Cast-in-situ concrete used as an aggregate in making concrete for use in reinforced concrete.
 - d. Aggregates for use in reinforced concrete which do not comply with British Standard specifications current at the date of specification of the materials.
 - e. Calcium silicate bricks or tiles.
 - f. Asbestos or asbestos based products including caulked.
 - g. Lead or any materials containing lead which may be ingested, inhaled or absorbed.
 - h. Used formwork/ply or materials which may be hazardous with reference to the limits set by the health & safety executive at the date of specification of the materials.
 - i. Materials which are generally composed of mineral fibres either man-made or naturally occurring which have a diameter of 5 microns or less and a length of 200 microns or less, or which contain any fibres not tested or otherwise stabilised to ensure that fibre migration is prevented.

Proposed
images for
illustration only

Image view key:

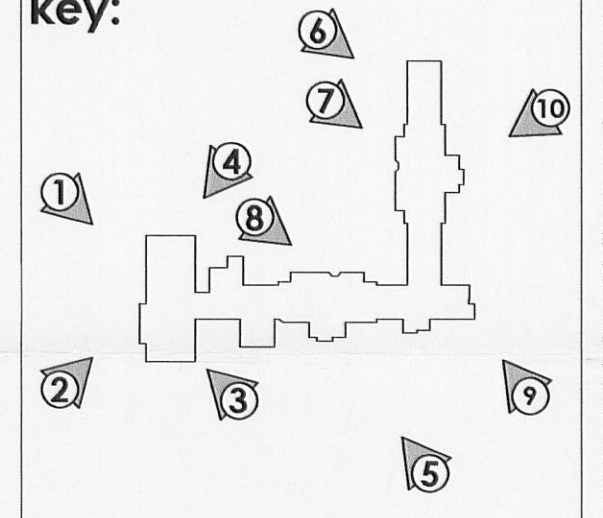

-
-
- Ⓒ Updated to suit latest plan. 27-10-2011 TTB
- Ⓒ Updated to suit latest plan. 25-08-2011 SAJ
- Ⓒ Updated to suit latest plan. 04-04-2011 JS
- REVISIONS
- Preliminary
- For Approval
- Tender
- Construction

Calderstones NHS Trust

Maplewood Phase 2


Indicative 3d Images

SCALE: N.T.S. @ A2 GWP June 10

DRAWING NO. revision

08-095-150

©

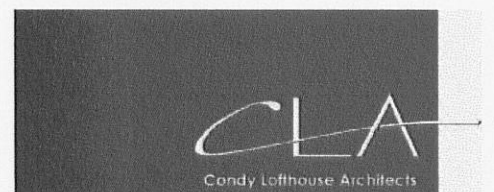

T: 0151 207 4371 • F: 0151 207 7087